


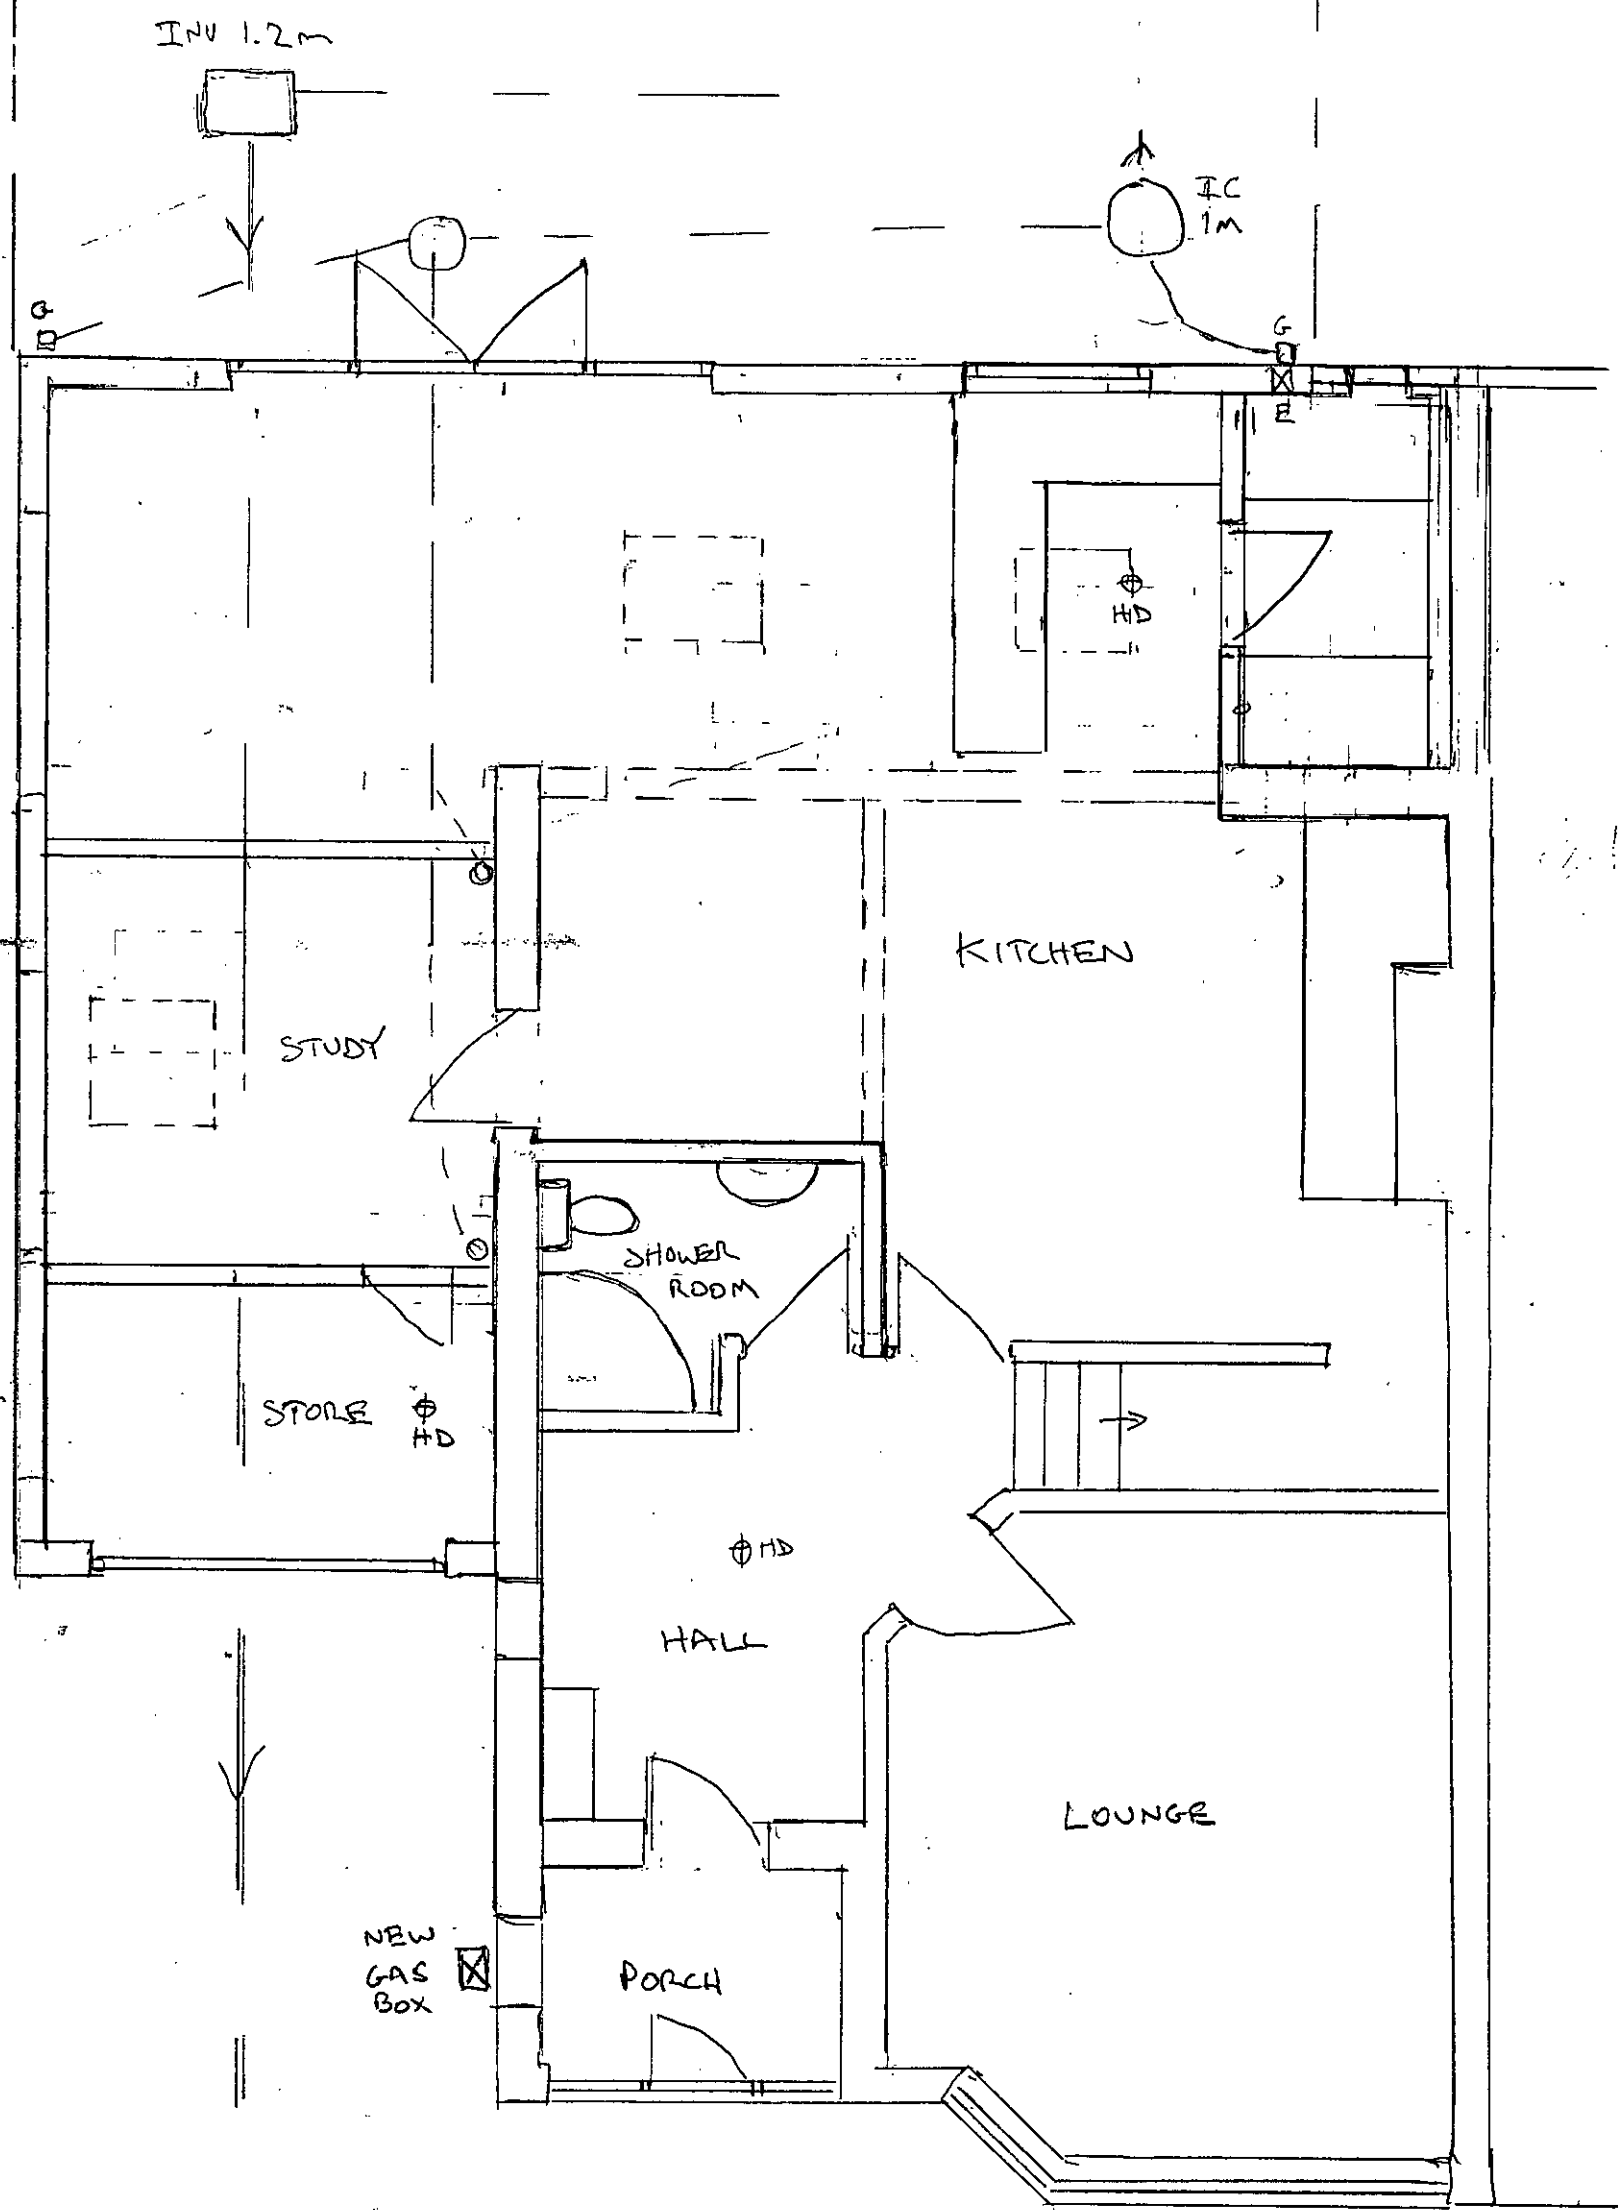

PROPOSED GROUND FLOOR PLAN

1 BYRON ROAD
RUSTINGTON

GROUND FLOOR
EXTENSION

SCALE 1:50

DATE JAN 15

DRG NO 1