



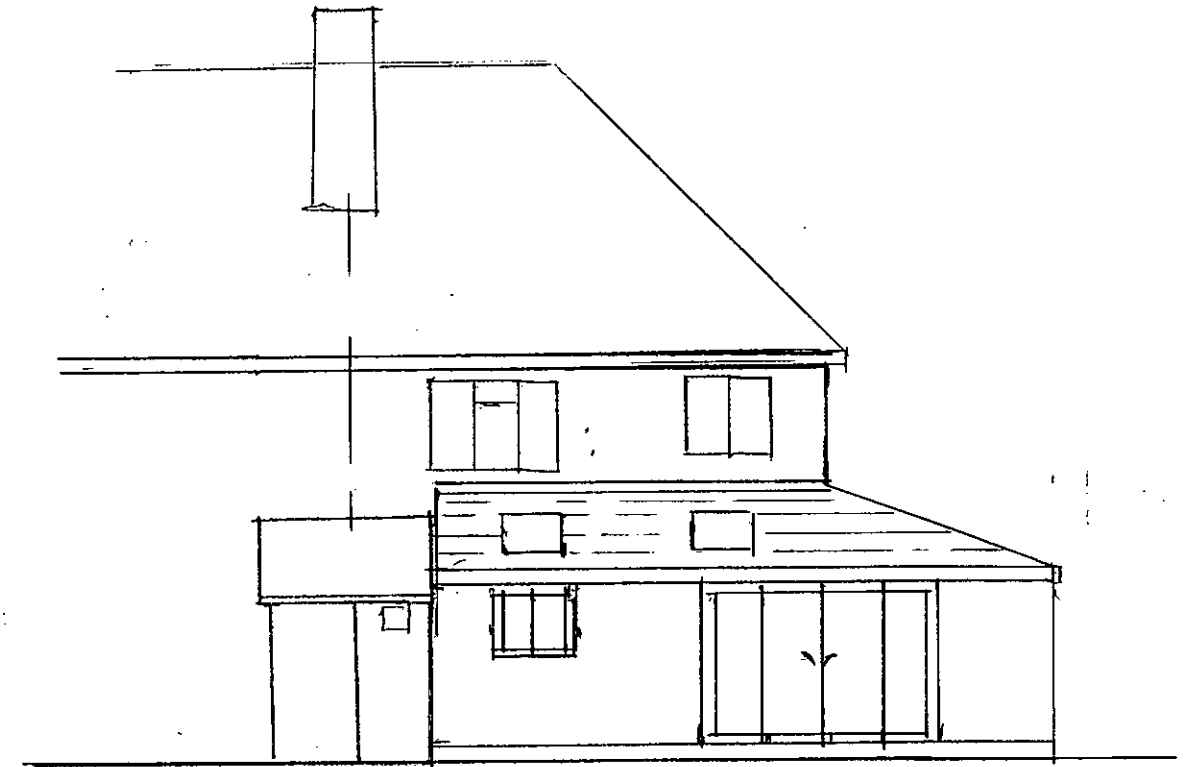

EAST ELEVATION

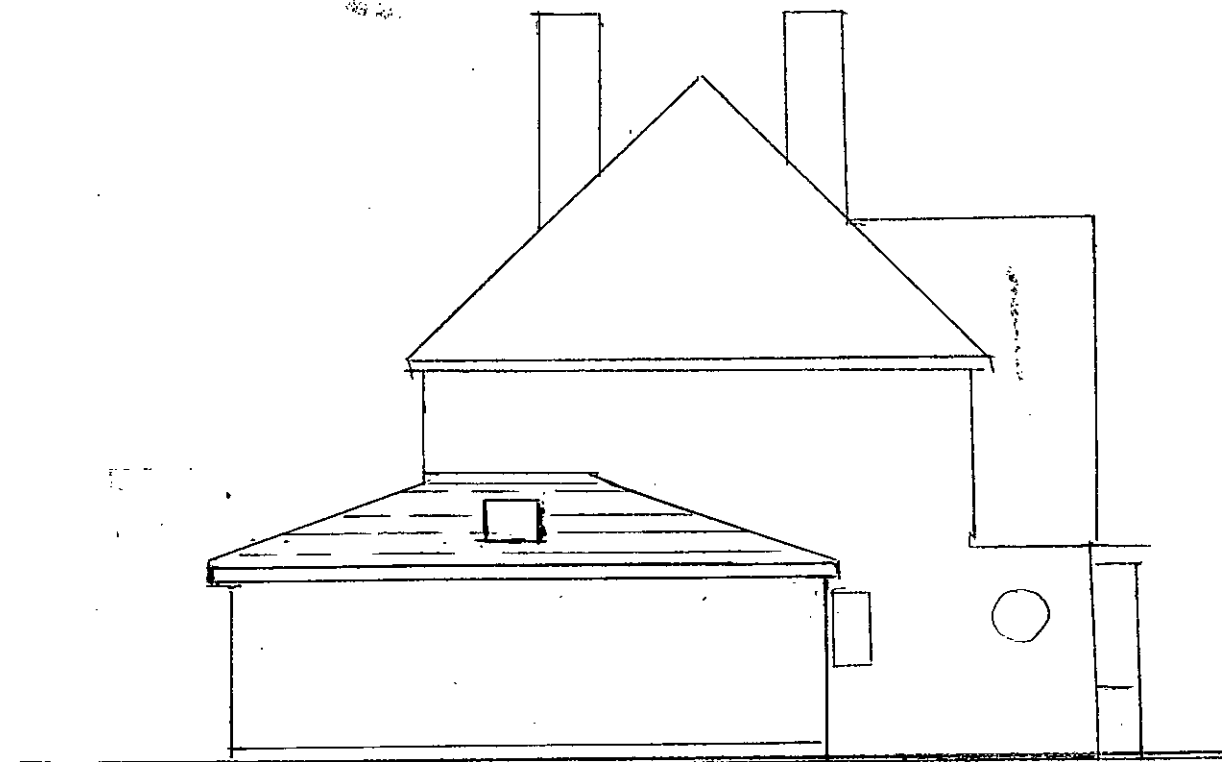

WEST ELEVATION



SOUTH ELEVATION

PROPOSED ELEVATIONS

1 BYRON ROAD
RUSTINGTON

GROUND FLOOR
EXTENSION

SCALE 1:100

DATE JAN 15

DRG NO 3