



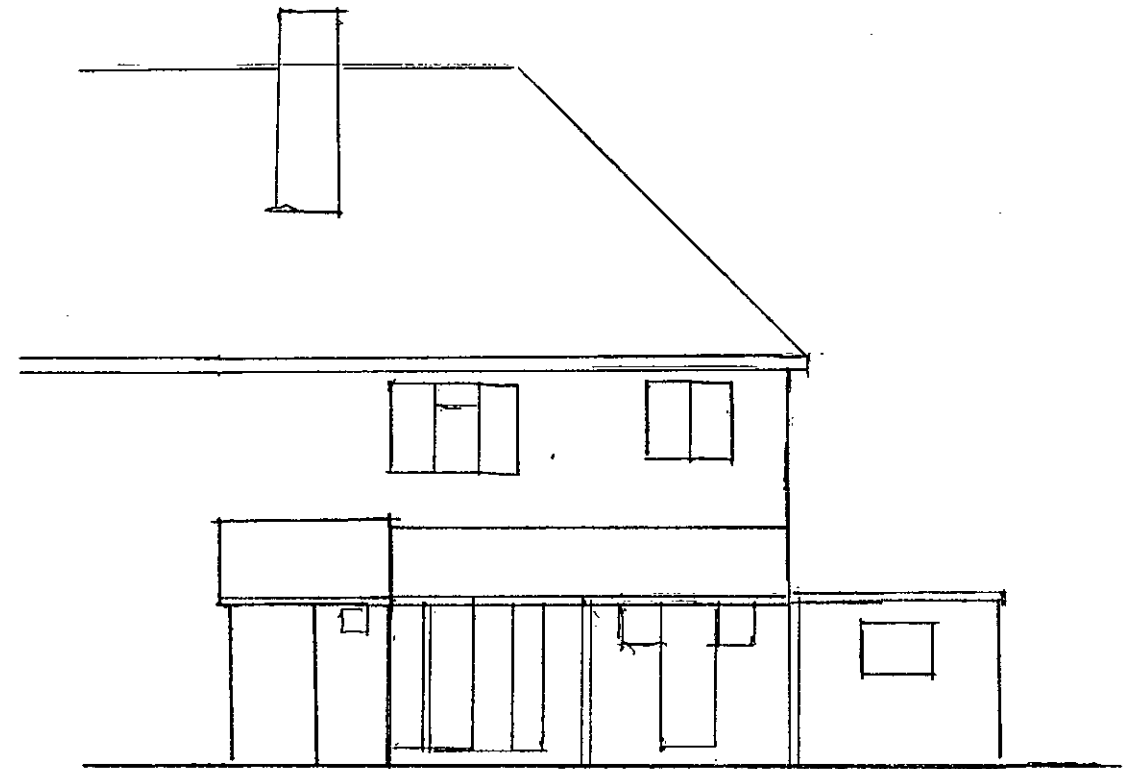

EAST ELEVATION



WEST ELEVATION

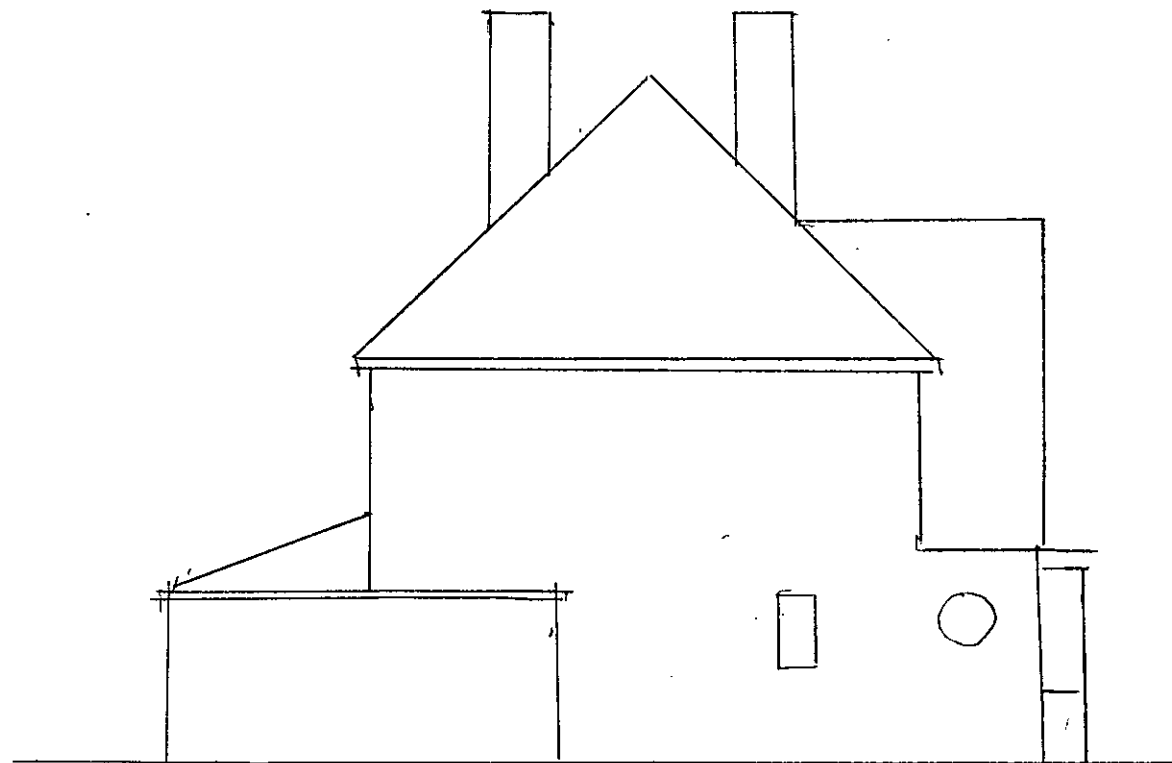

SOUTH ELEVATION

EXISTING ELEVATIONS

1 BYRON ROAD RUSTINGTON
GROUND FLOOR EXTENSION
SCALE 1:100 DATE JAN 15 DRG No 4