


Site plan

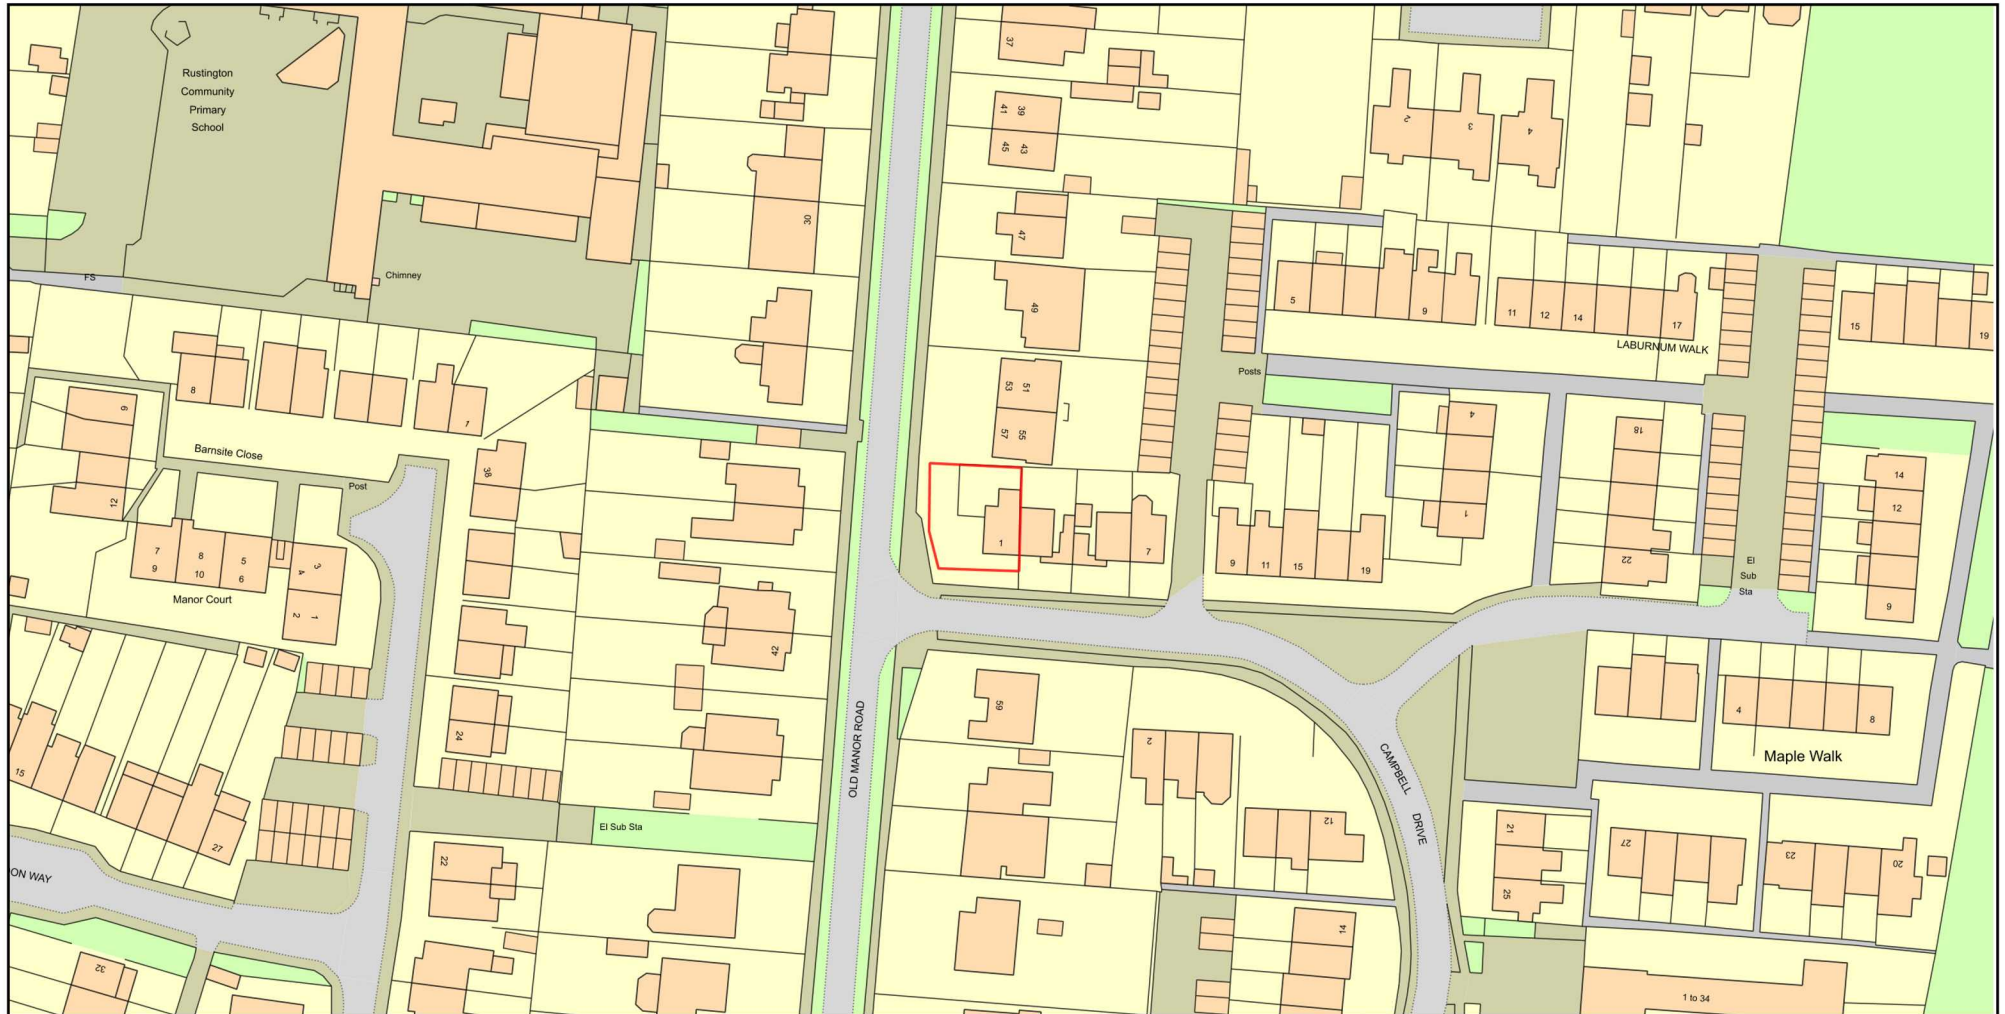

0 50
Metres



Plan Produced for: Iqraa

Date Produced: 24 Feb 2021

Plan Reference Number: TQRQM21055123051582

Scale: 1:1250 @ A4

