


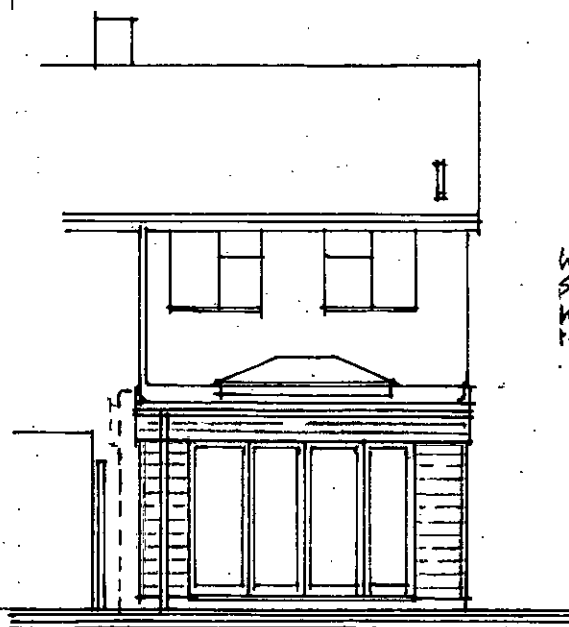
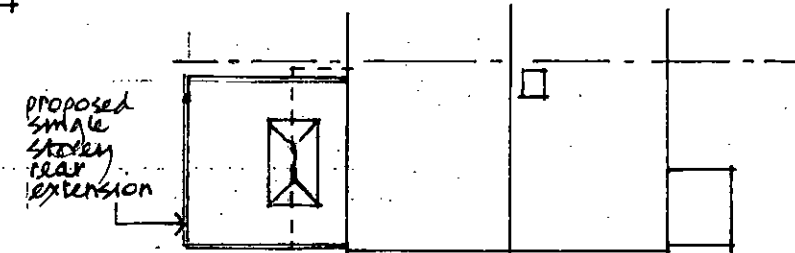


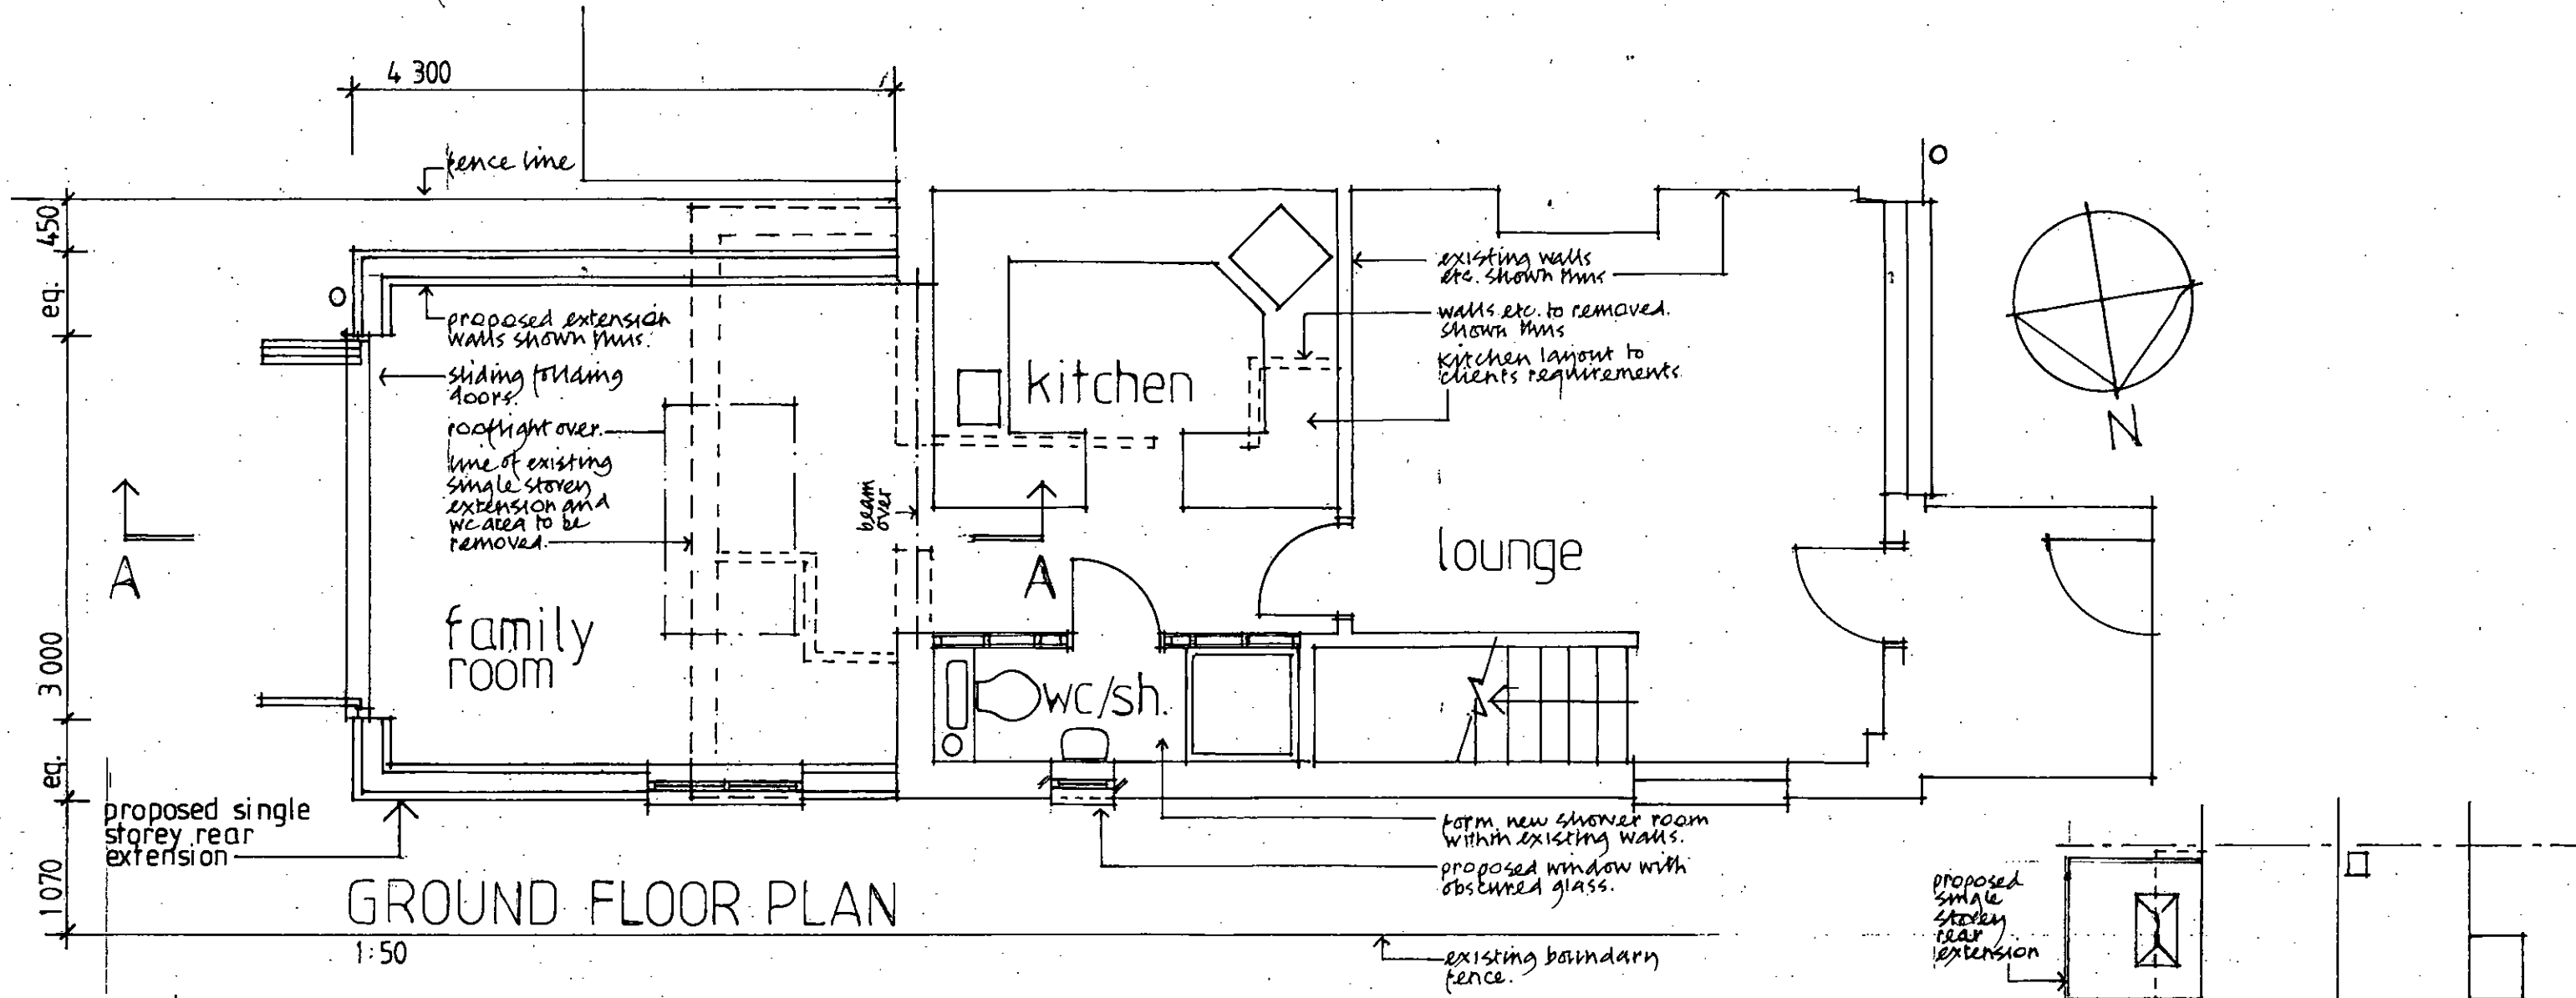

REAR ELEVATION - EAST

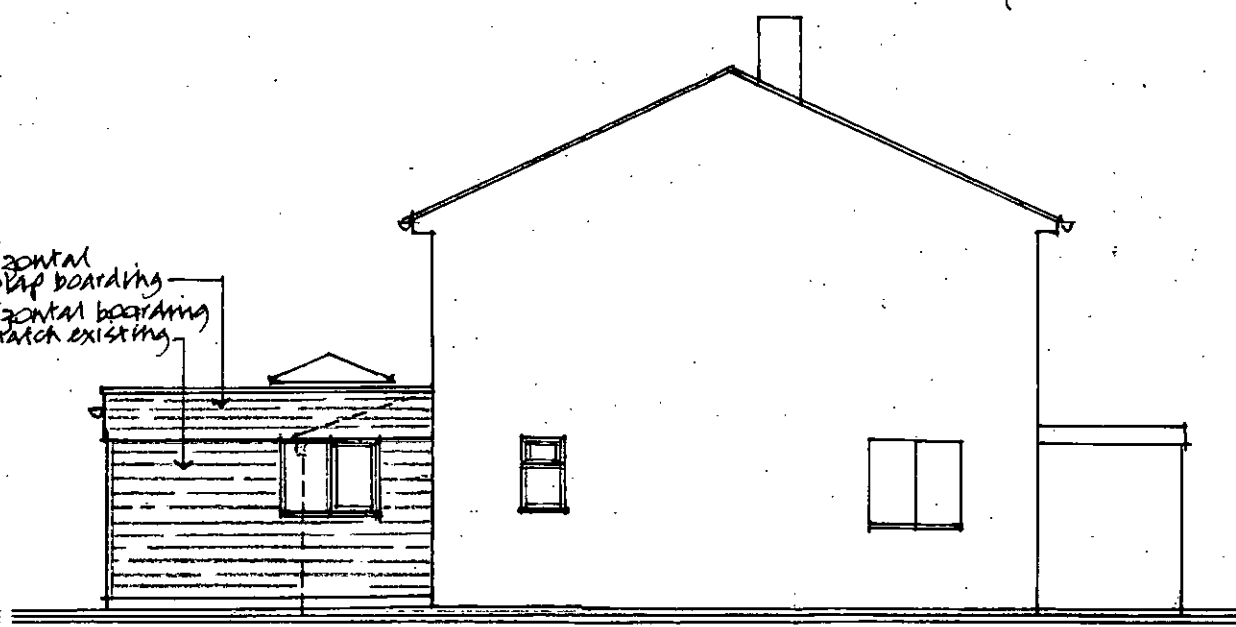


SIDE - NORTH

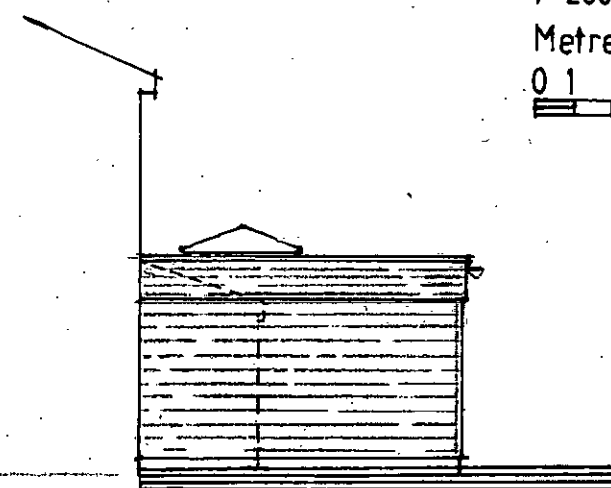

SIDE - SOUTH

METRES

 

Scale 1:50 (at A3 sheet size)

PROPOSED

PROPOSED
GROUND FLOOR PLAN,
ELEVATIONS & ROOF
PLAN

JULY 2018
1:50
1:100
1:200

DRG: N°
2018/06/59/02