



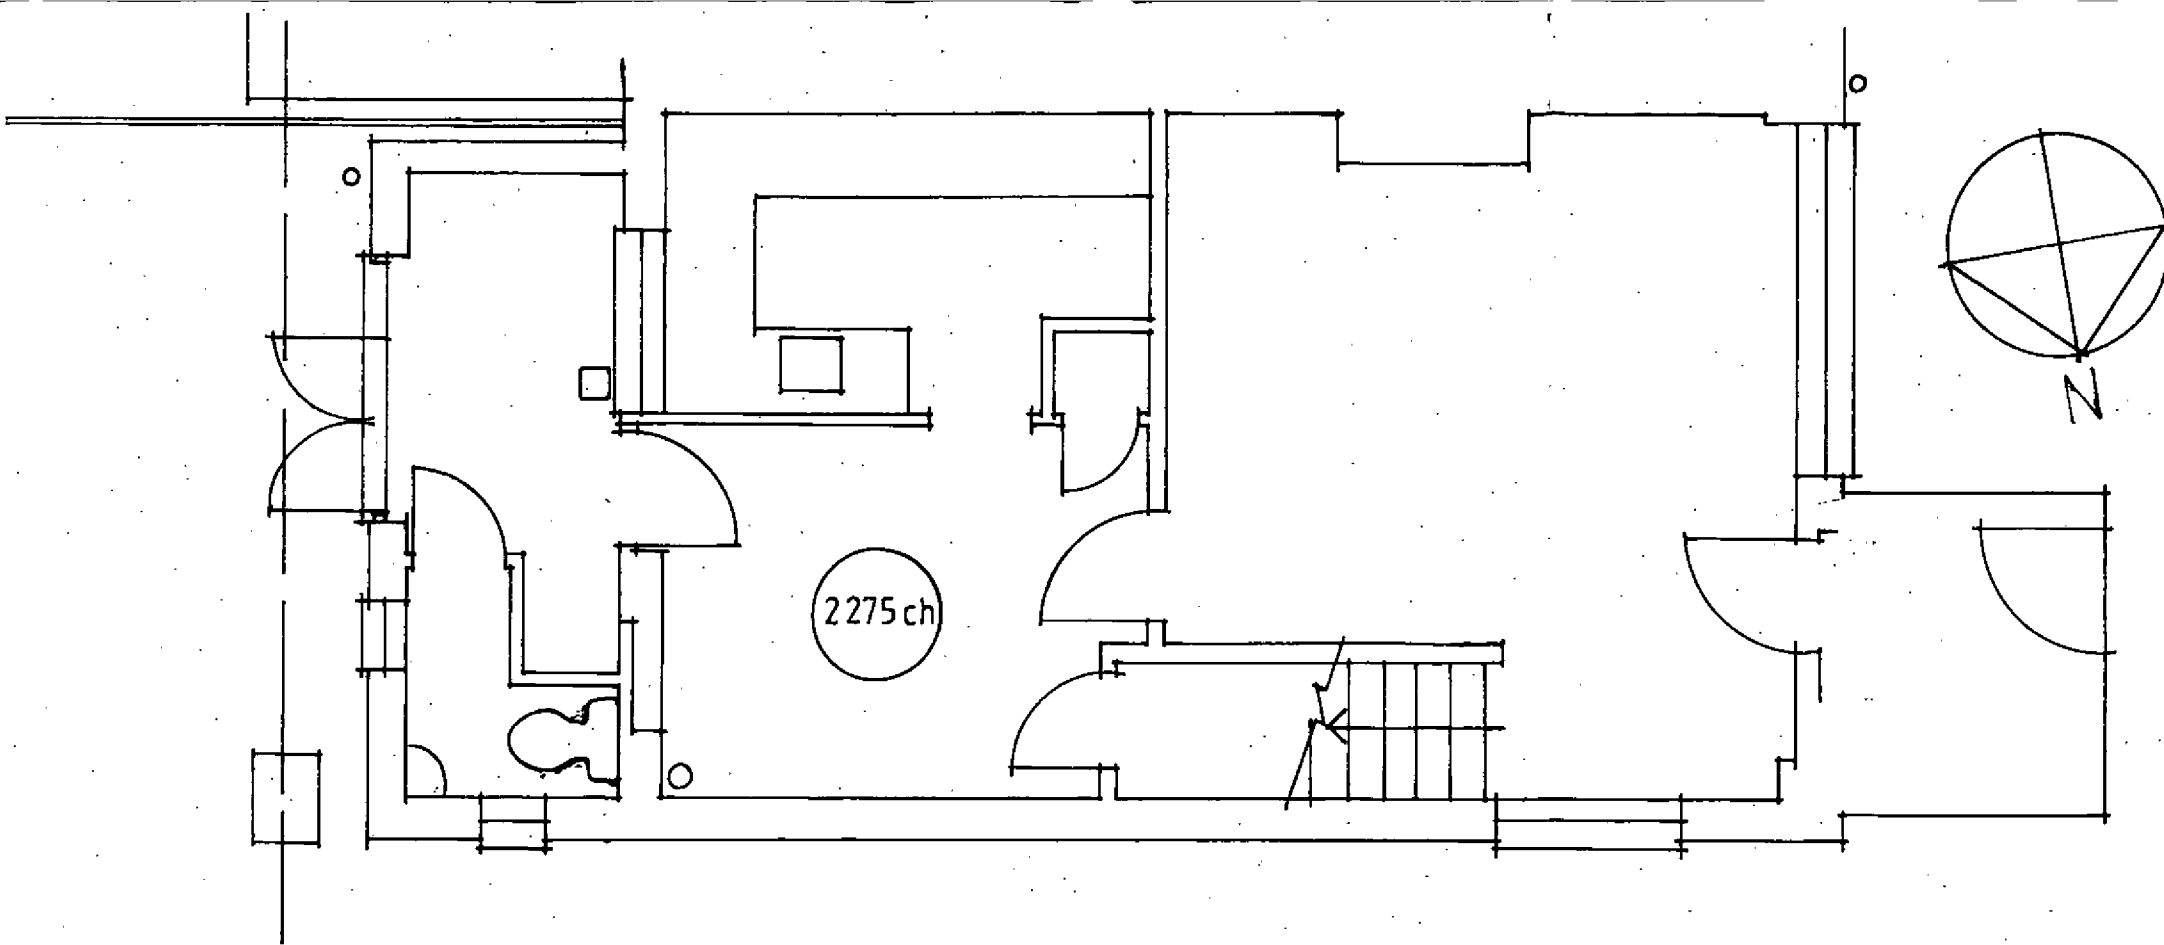

GROUND FLOOR PLAN


1:50

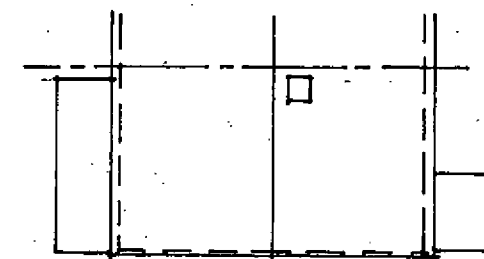


ROOF PLAN

1:200

Metres

 


Scale 1:200 (at A3 sheet size)

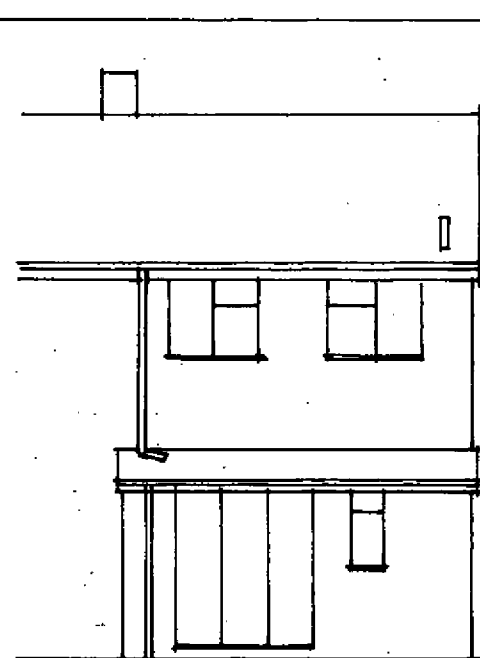


REAR ELEVATION - EAST

1:100

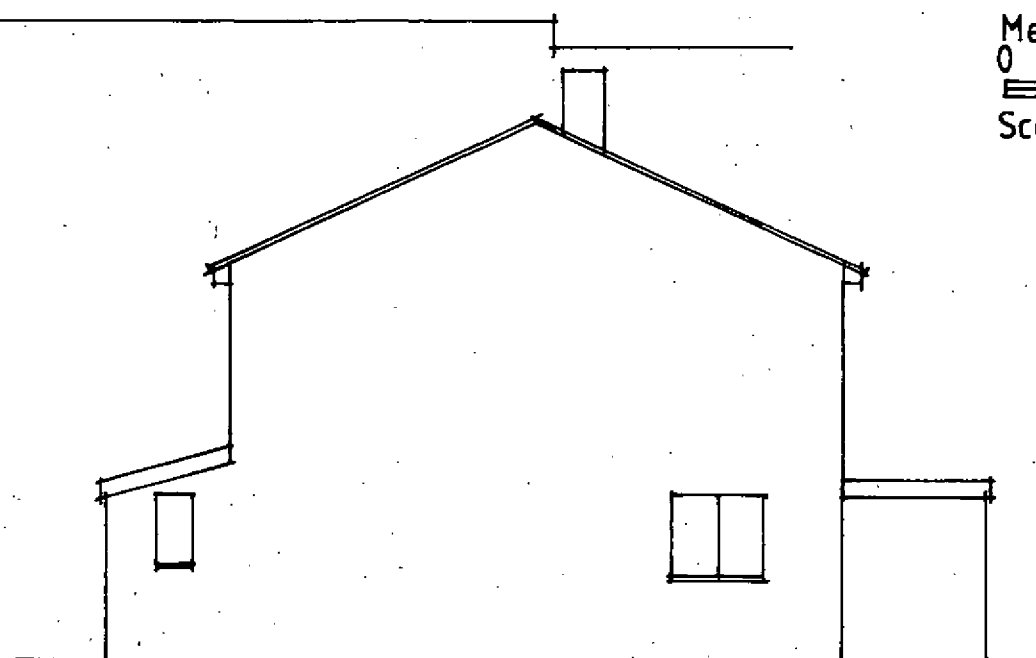


SIDE - NORTH

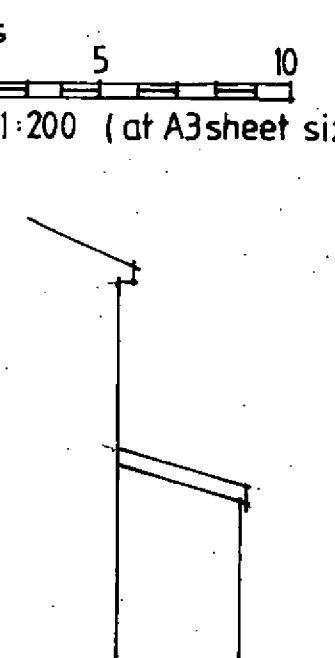

SIDE - SOUTH

METRES

 

Scale 1:50 (at A3 sheet size)

EXISTING

R & K Sartin
Architectural & Interior Design

4 Wheelwrights Close, Arundel, West Sussex, BN18 9TA
Tel: 01903 - 882283

17 KIRDWOOD CLOSE
RUSTINGTON W.SUSSEX
BN16 2LW.

EXISTING
GROUND FLOOR PLAN
& ELEVATIONS
ROOF PLAN

JULY 2018
1:50
1:100
1:200

DRG. N°
2018/06/59/01