



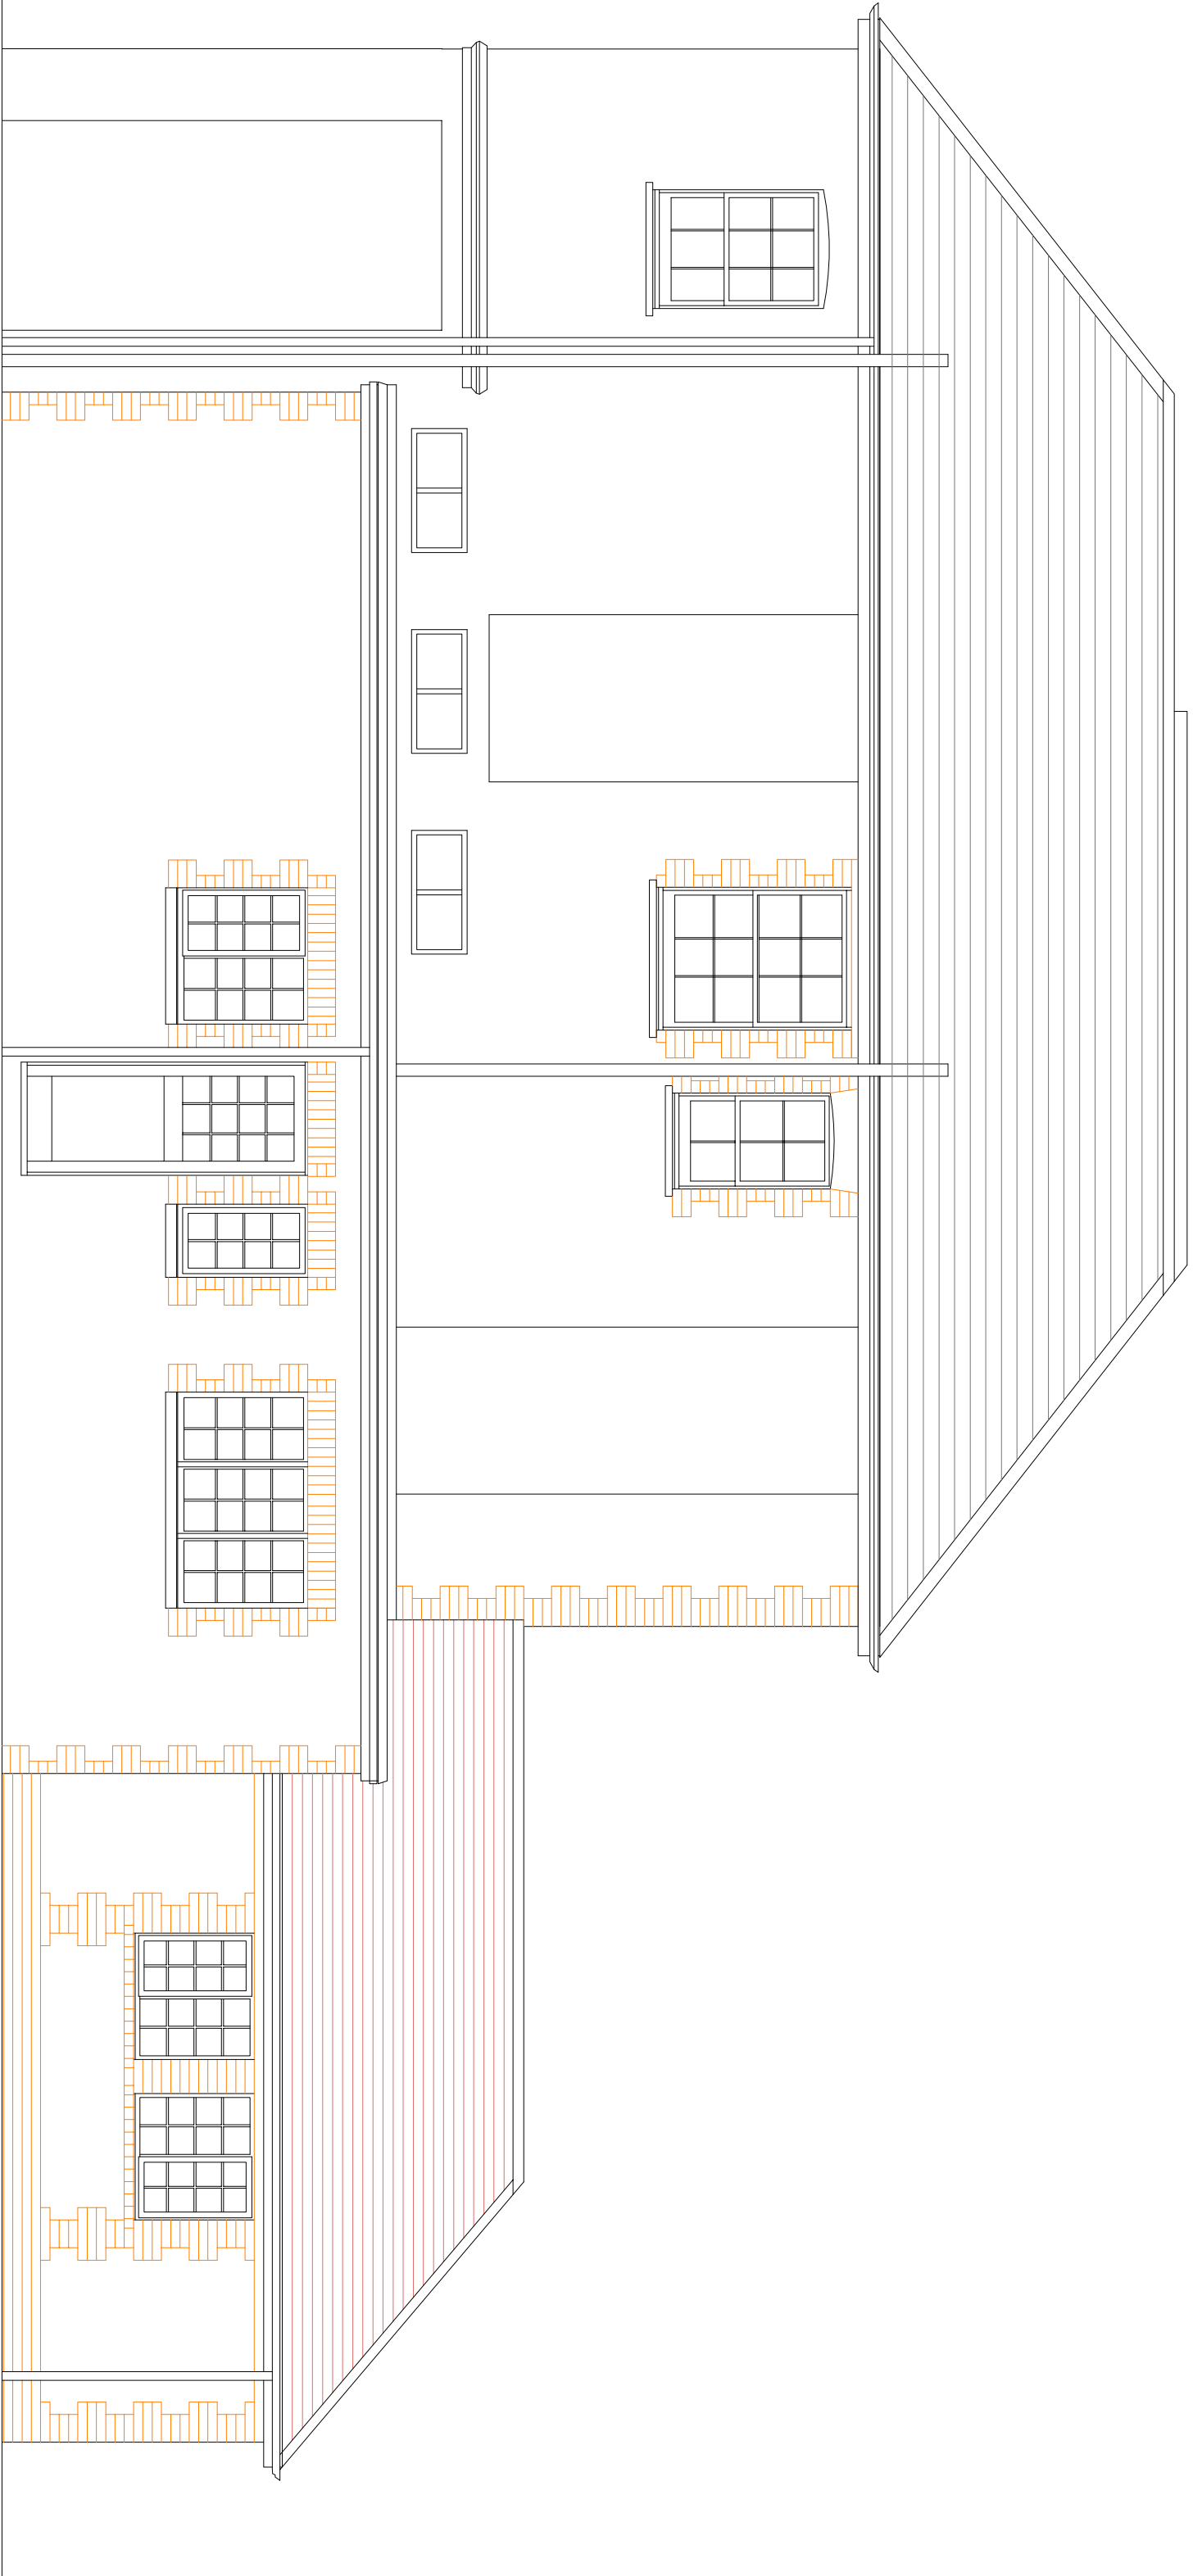

EAST ELEVATION

REPLACEMENT PAINTED TIMBER
FIRE EXIT DOOR WITH SLIM
CONSERVATION DOUBLE
GLAZING TO GROUND FLOOR
EXTENSION IN SAME STYLE AS
FIRST FLOOR CASEMENT
WINDOW TO 87 THE STREET.

PRINT @ A3 FOR 1:100 & A1 FOR 1:50 SCALE

 

GREY ASSOCIATES

67 RODNEY ROAD WALTON ON THAMES KT12 3LG
T: 07957 810940 E: INFO@GREYASSOCIATES.CO.UK

CLIENT ABBOTS LODGE DENTAL PRACTICE

TITLE 85 THE STREET, RUSTINGTON, BN16 3NL

DRAWING ELEVATION FIRE EXIT DOOR

DATE 15.07.19 SCALE 1:50

DRAWING No. ALDP_PS_031.19

REVISION