


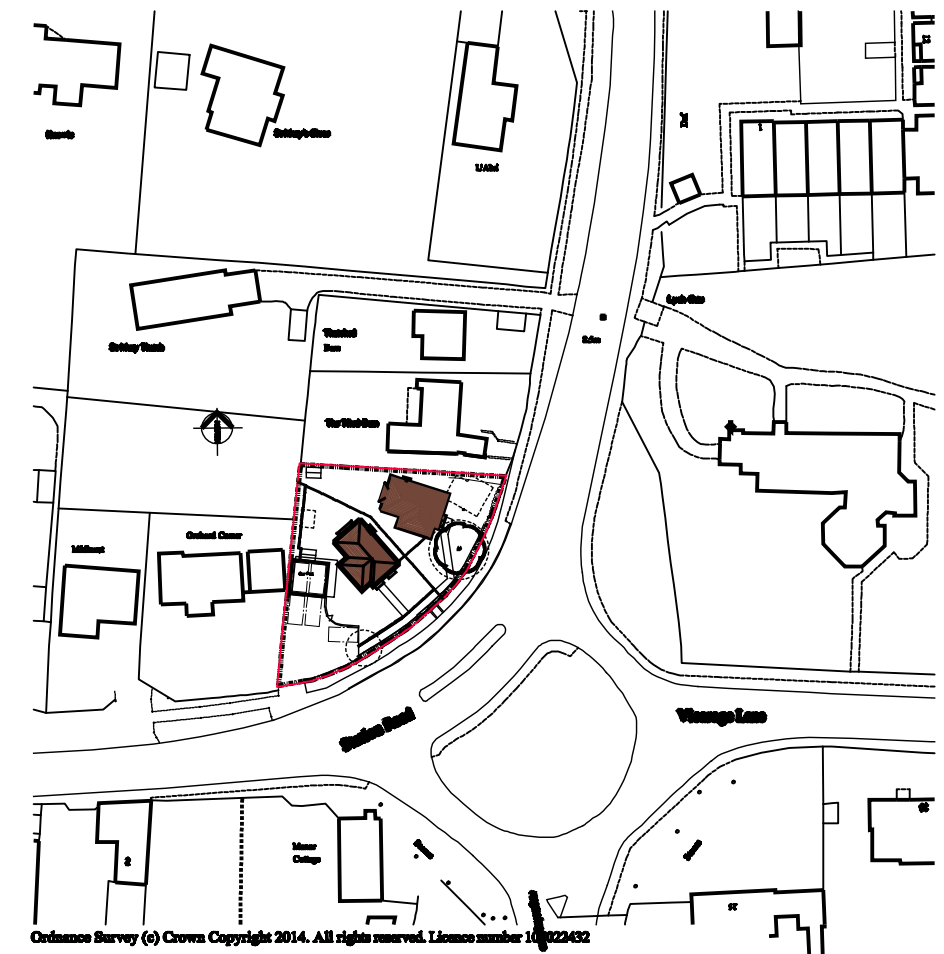

Location Plan
scale 1:1250 @ A2

Elevation

Double sided palisade fence formed with 125x25 pales fixed on 100x38mm rails fixed between 100x100 posts. All in treated timber

Elevations

Roof finished with mineral felt
Gardens sheds constructed with treated soft wood horizontal boarding

Plan

Bin store 1:100

2No 240 lt wheeled bins

Plan

Garden Sheds 1:100

Site Plan
scale 1:200 @ A2

Garry Mount MCIAT
Chartered Architectural Technologist

4A Elm Grove South
Barnham
West Sussex
PO22 0EL

Tel: 01243 850614
email : garrymount@gmail.com

REVISION		
PROJECT		
Proposed development on site adjacent to Tiled Barn, Station Road, East Preston		
SUBJECT		
Proposed Site Plan and Location Plan		
SCALE	DATE	DRAWING No 2014 / 32 / 10 Rev
DRAWN	CHECKED	