



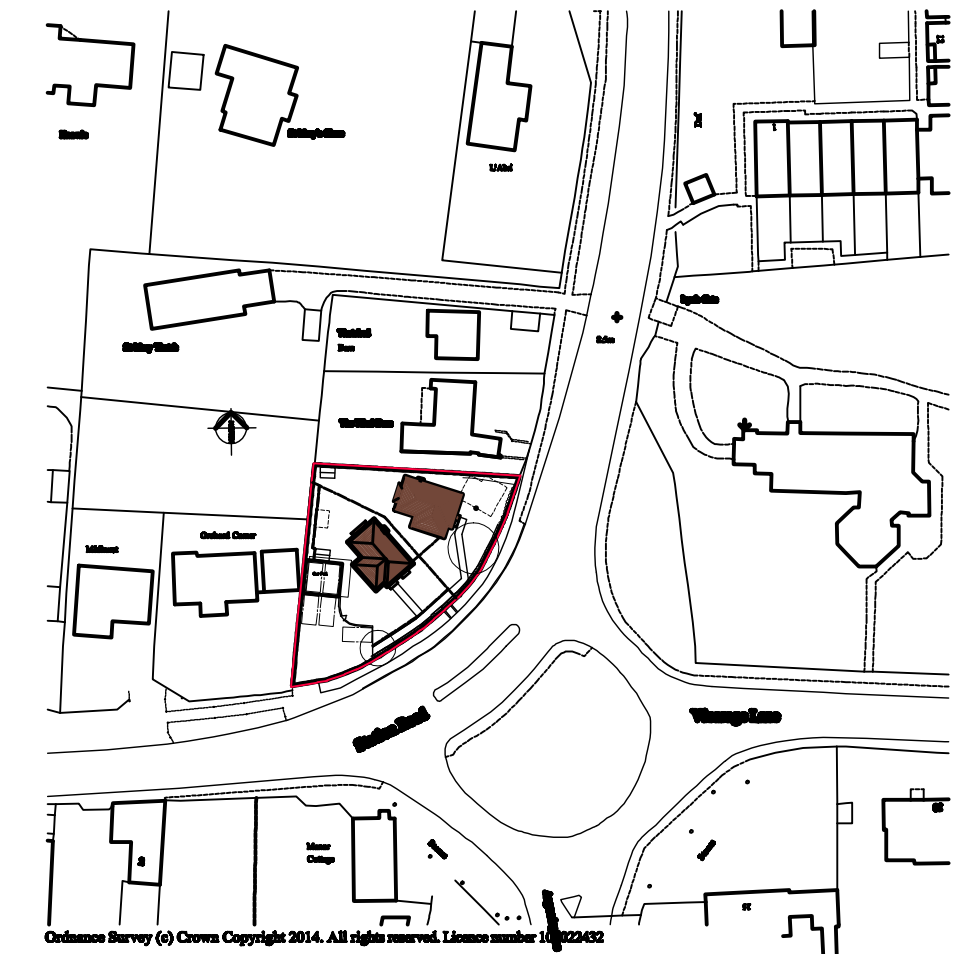

Location Plan
scale 1:1250 @ A2

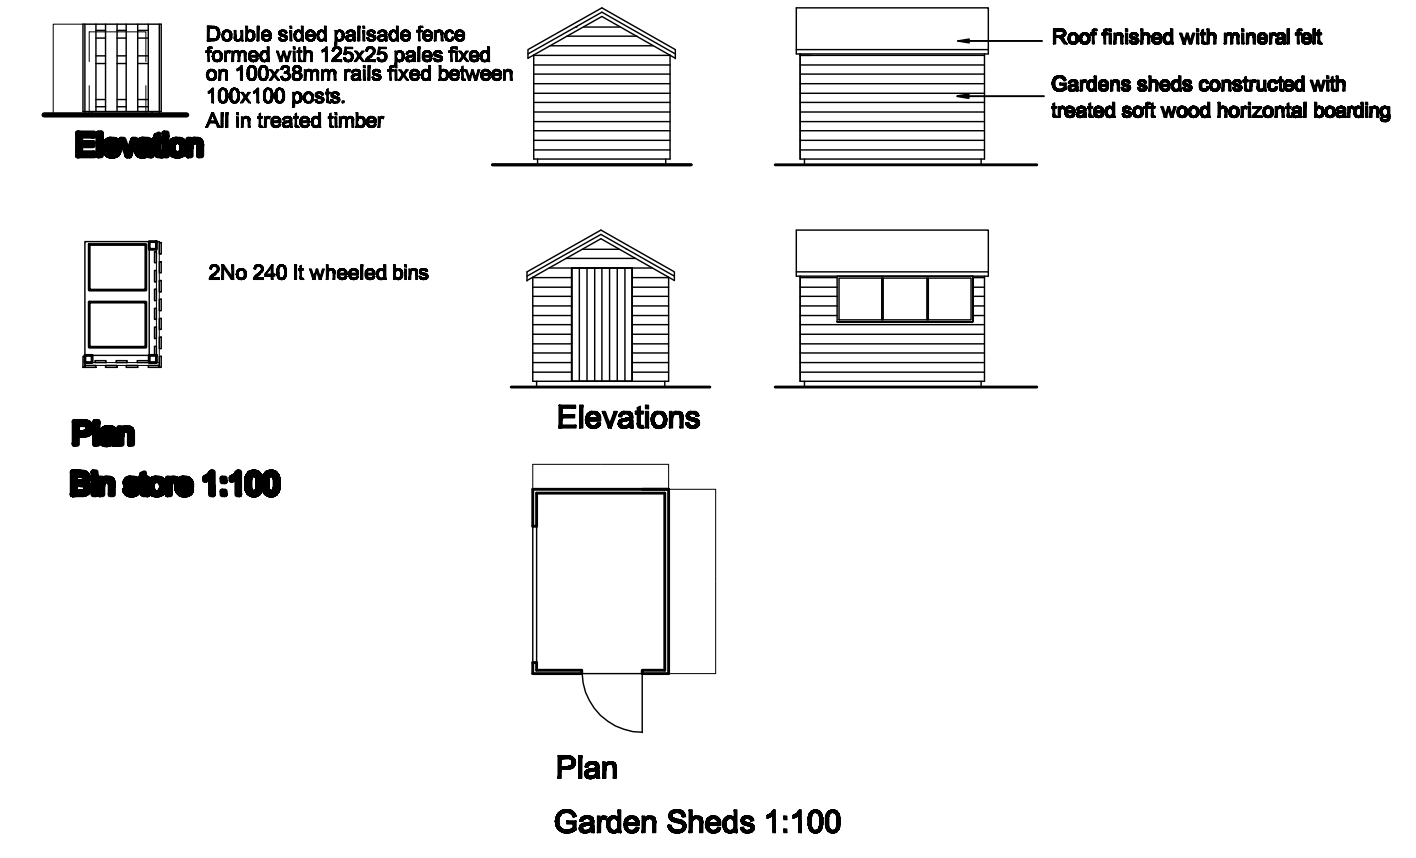

Rev A Existing tree adjacent to parking area (T9) shown to be retained Sept 2015
REVISION

Garry Mount MCIAT
Chartered Architectural Technologist

4A Elm Grove South
Barnham
West Sussex
PO22 0EL

Tel: 01243 850614
email : garrymount@gmail.com

PROJECT			Proposed development on site adjacent to Tiled Barn, Station Road, East Preston	
SUBJECT			Proposed Site Plan and Location Plan	
SCALE	DATE	DRAWING No	2014 / 32 / 10	
DRAWN	CHECKED			
			Rev A	