


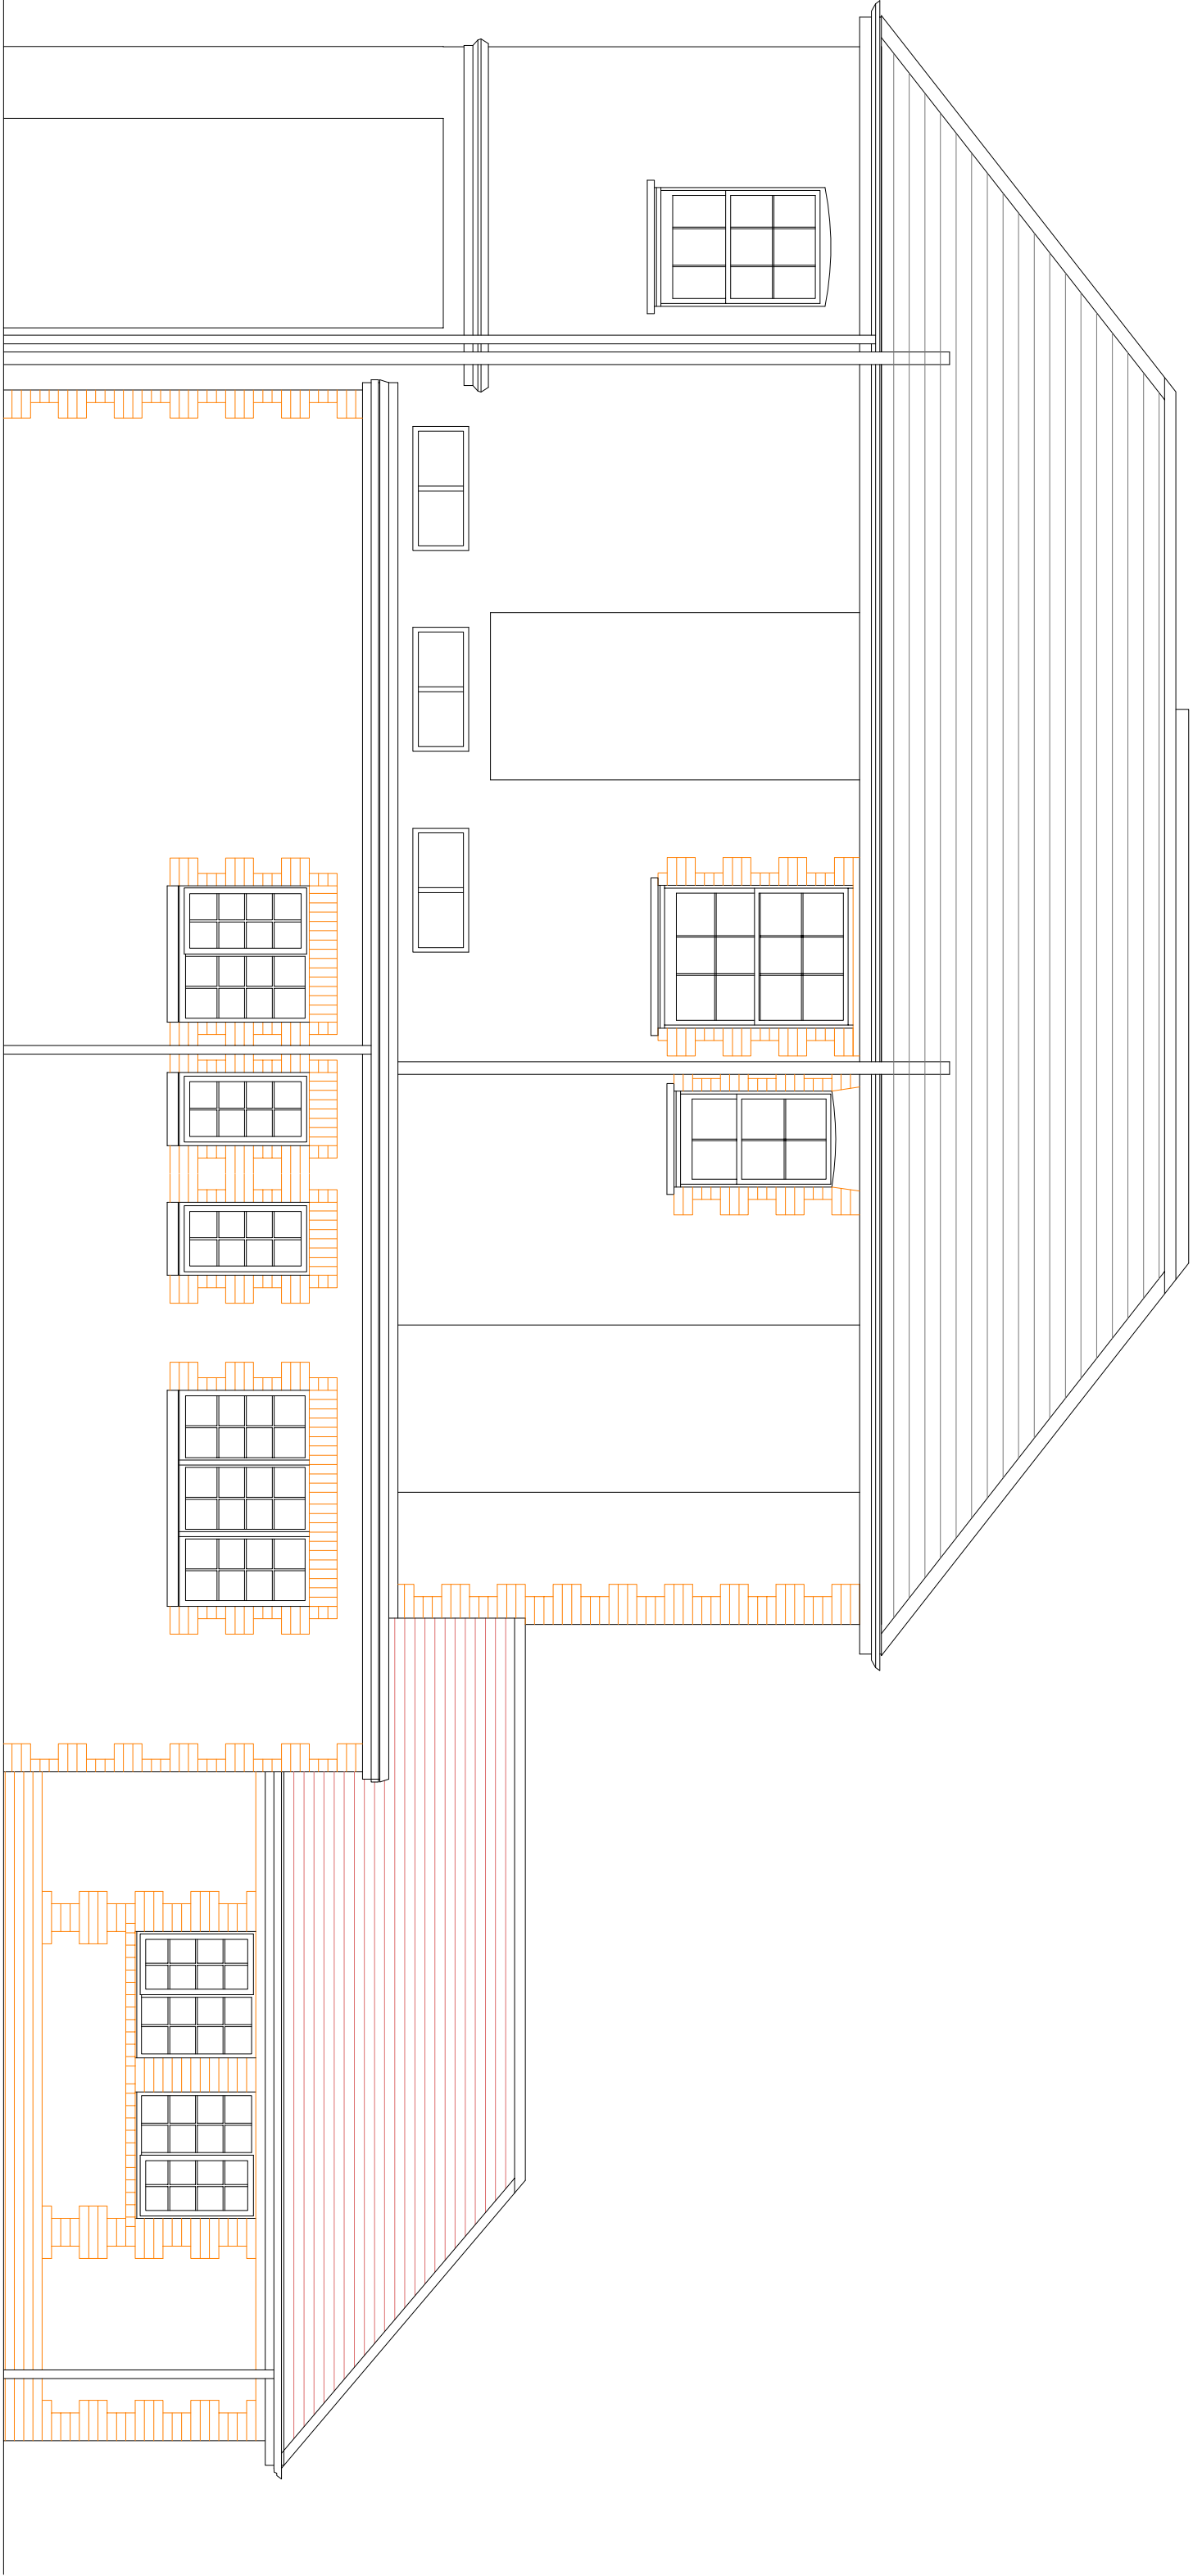

EAST ELEVATION

PRINT @ A2 FOR 1:50 SCALE



GREY ASSOCIATES

67 RODNEY ROAD WALTON ON THAMES KT12 3LG
T : 07957 810940 E: INFO@GREYASSOCIATES.CO.UK

CLIENT ABBOTS LODGE DENTAL PRACTICE

TITLE 85 THE STREET, RUSTINGTON, BN16 3NL

DRAWING EXISTING EAST ELEVATION

DATE 15.07.19 SCALE 1:50

DRAWING No. ALDP_PS_035_19

REVISION