



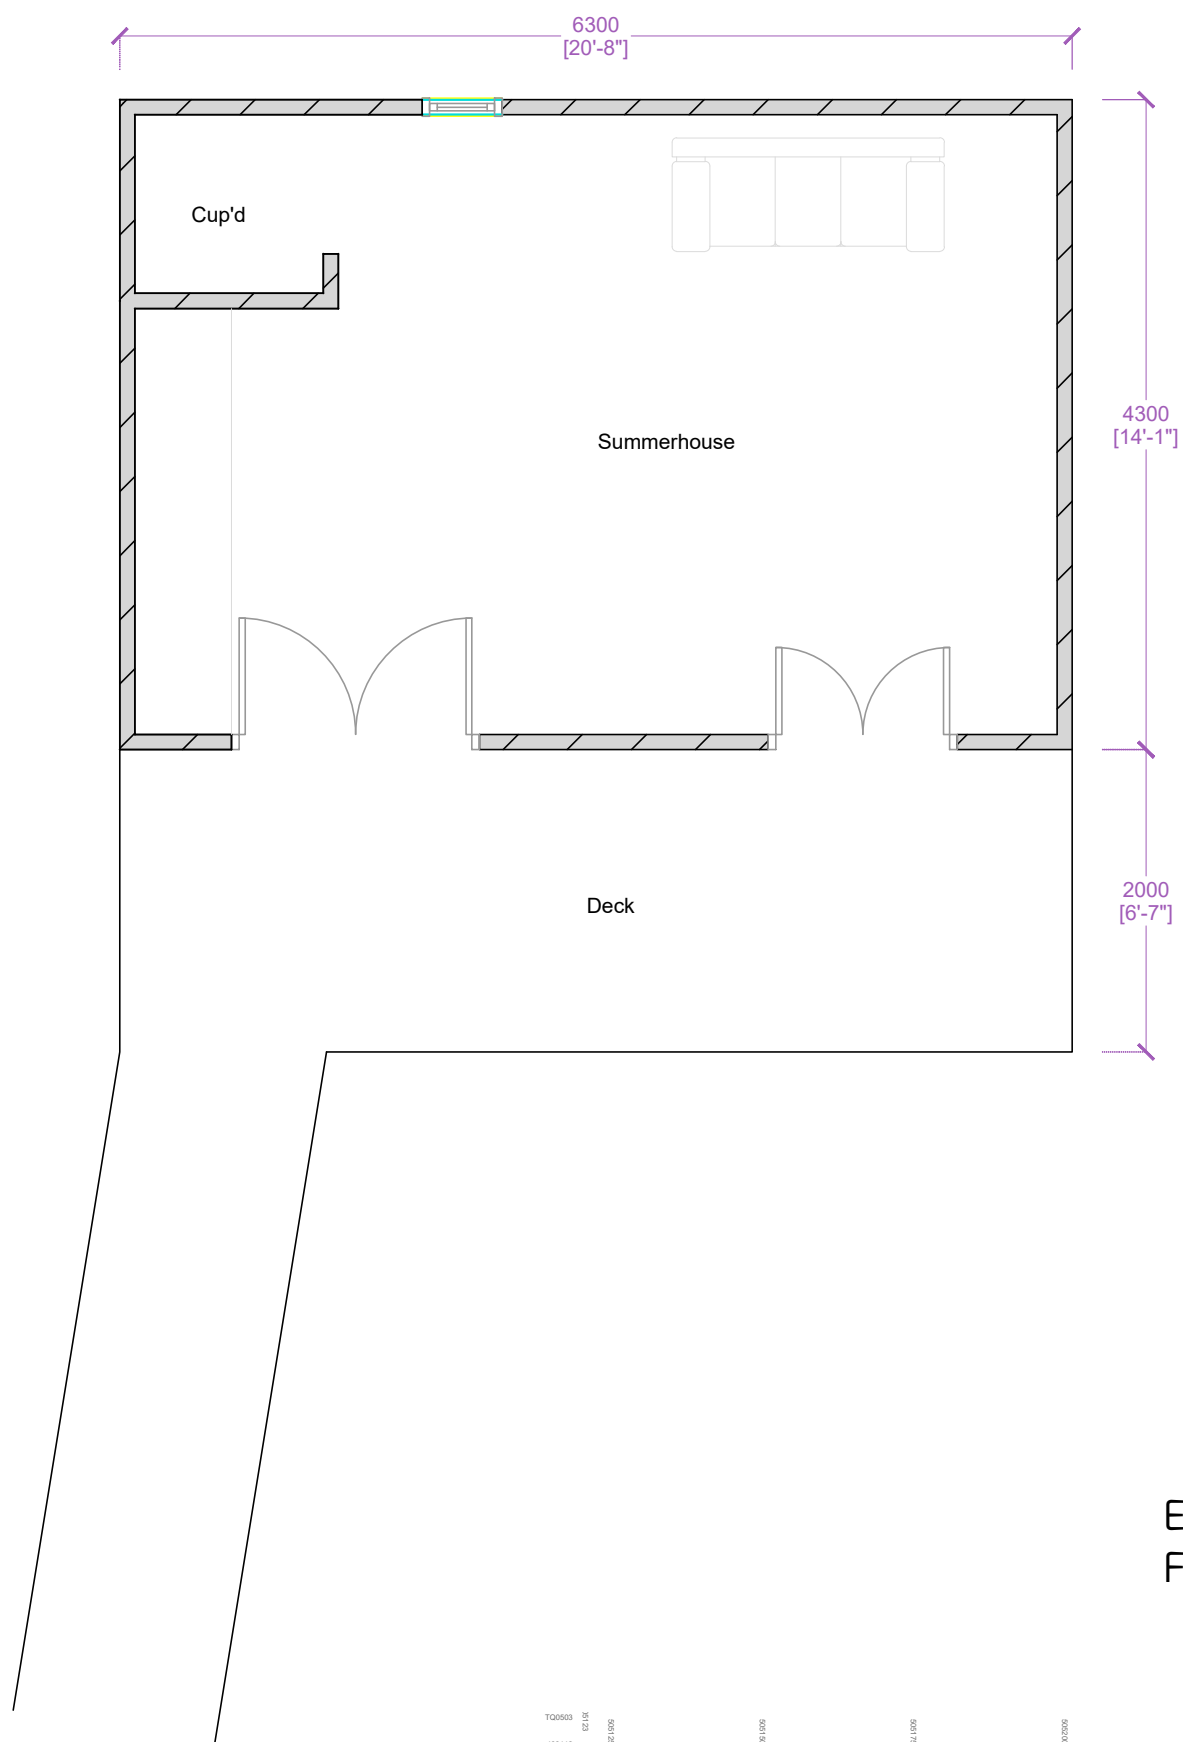


Existing and Proposed
Floor Plan 1:50




Location Plan
1:1250

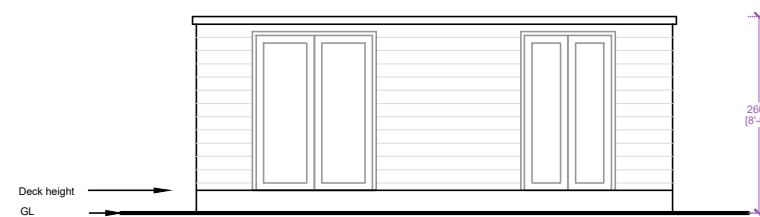


Southern Elevation

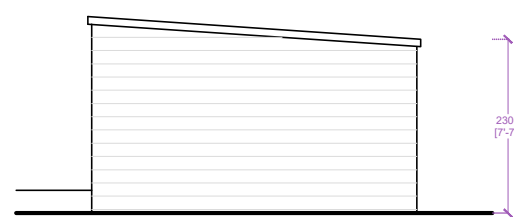

Eastern Elevation

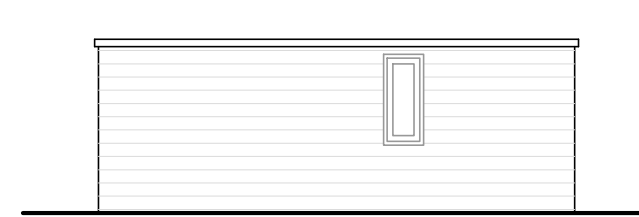


Northern Elevation


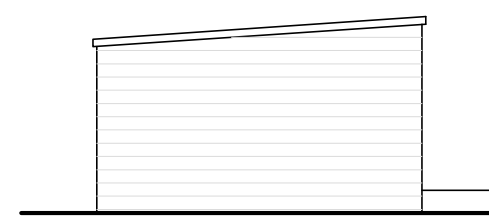


Western Elevation


Existing and Proposed Elevations
1:100

 

Roof Plan
1:100

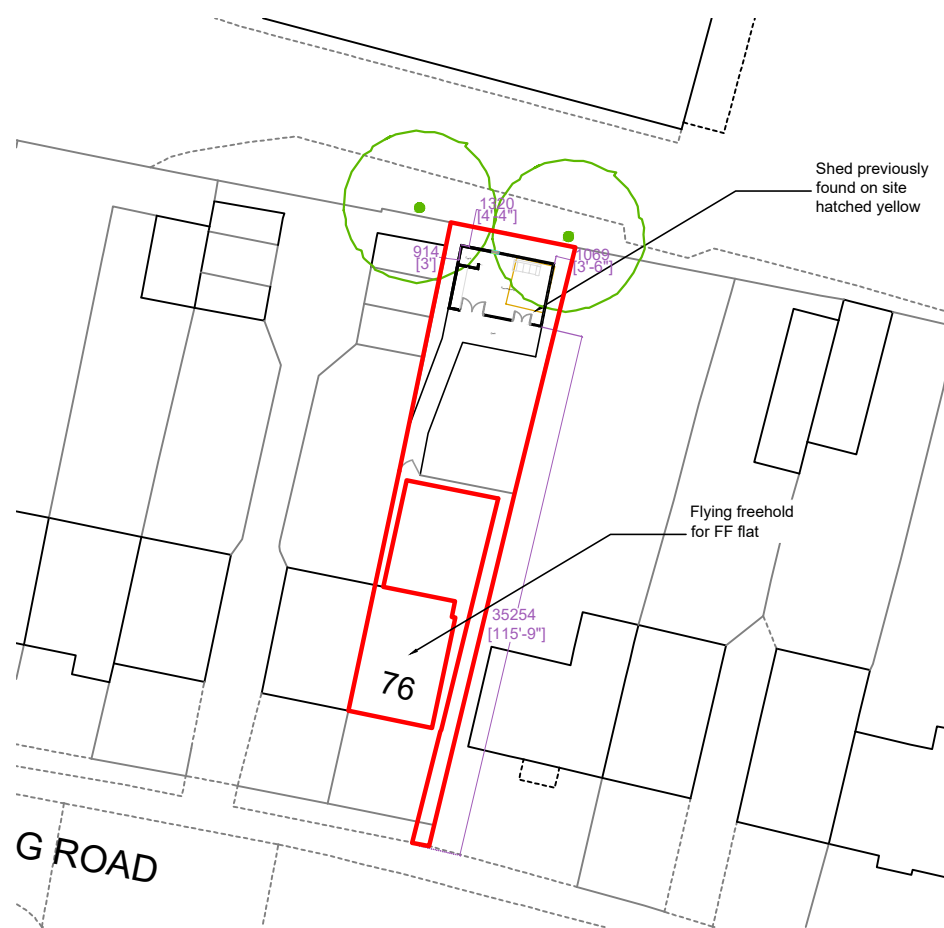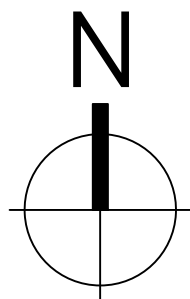

Block Plan
1:500

 

Miss K. Welch
9 Eastern Close
East Preston
West Sussex
BN16 1BS

kt_welch@yahoo.co.uk

Existing and Proposed Floor Plan, Elevations,
Roof Plan and Block and Location Plans

Client
Site Address
76A Worthing Road
Rustington
West Sussex
BN16 3LL

Miss Ana Silva

Printed
Date
Drawing Number

As Shown on A2
07/09/2020
WRAS-01