



01 EXISTING Site Location Plan
1:1250

 

02 EXISTING Block Plan
1:500

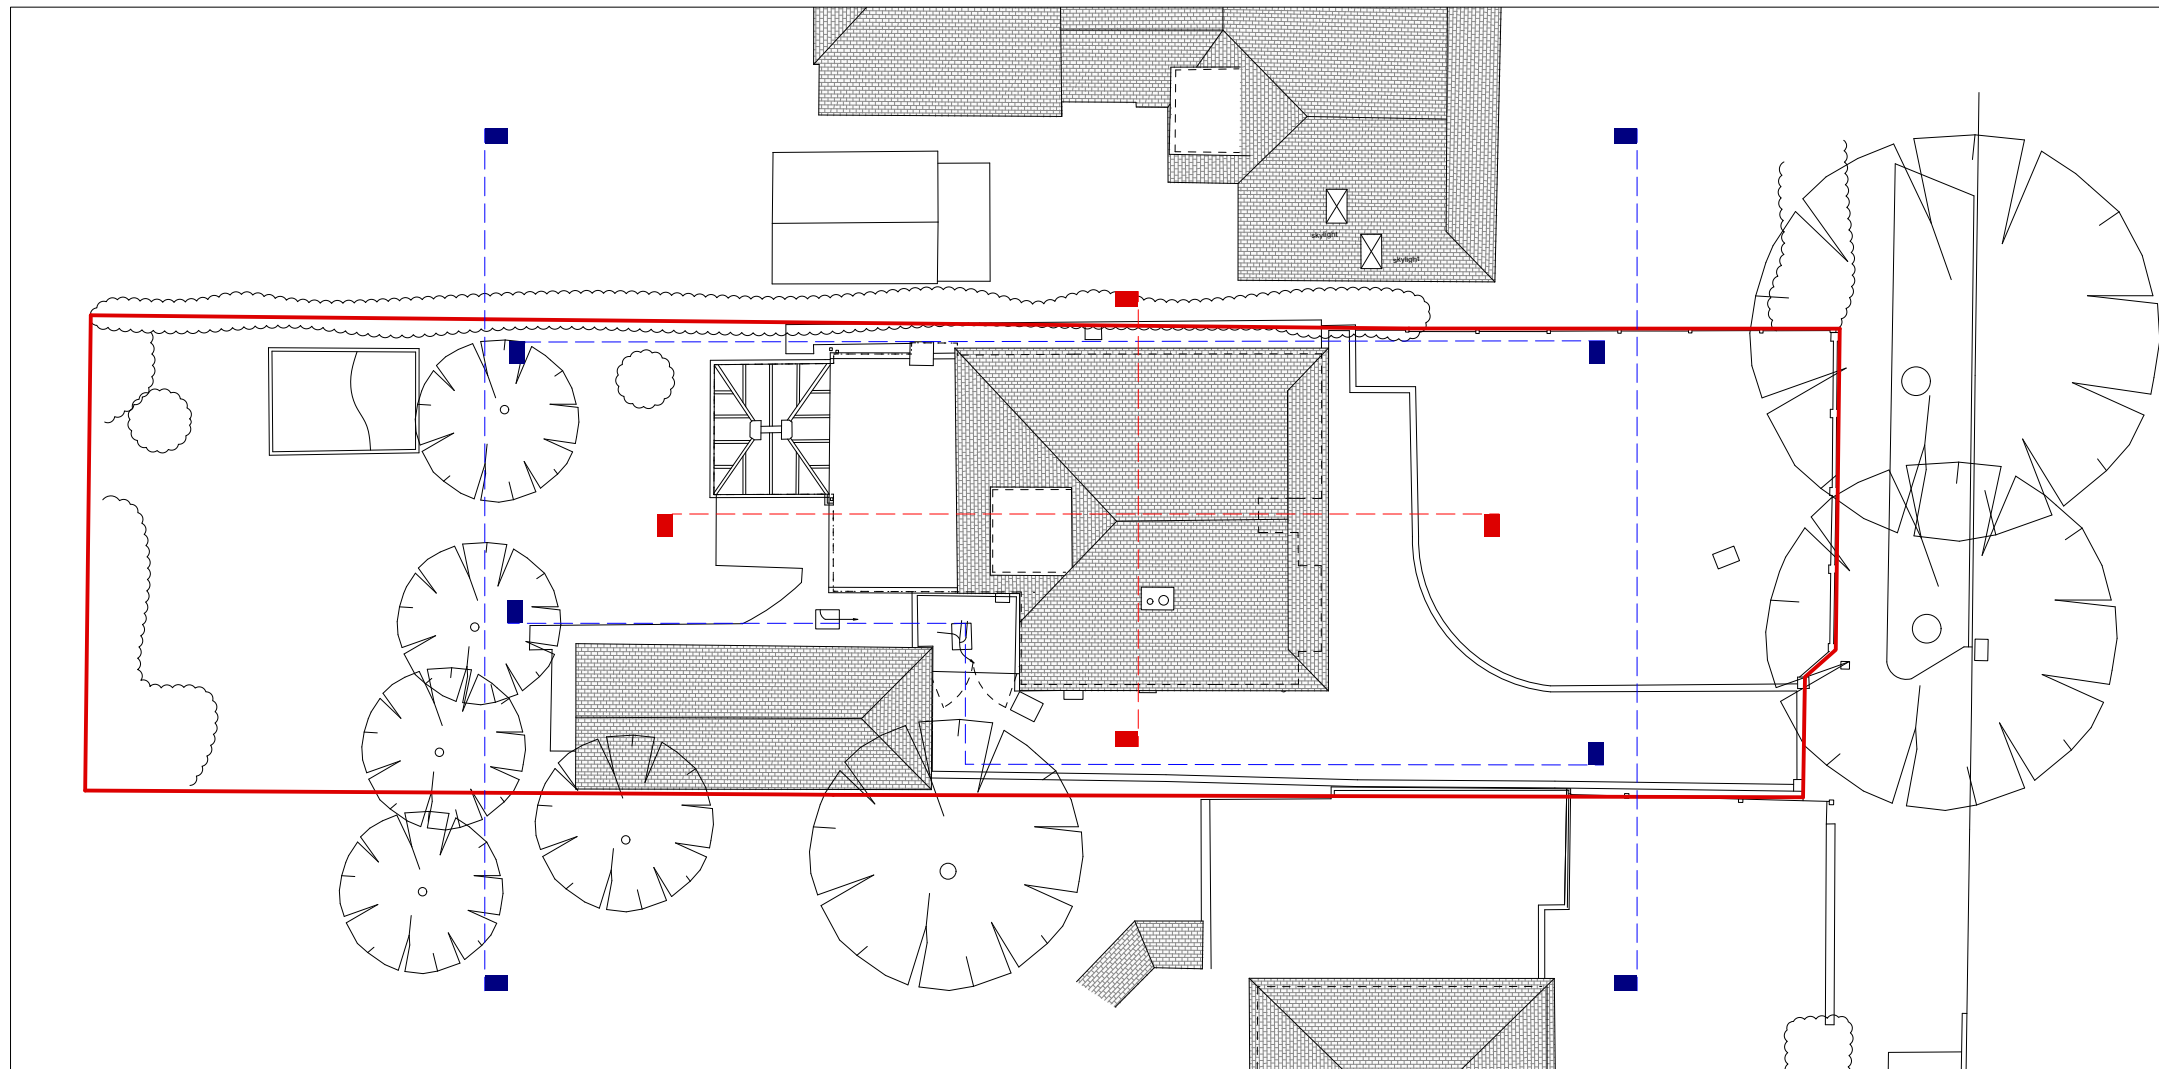

03 EXISTING Site Landscape Plan
1:200



This drawing and design is copyright of Alter & company Ltd and cannot be used or reproduced without written consent. Do not scale, use figured dimensions only. The contractor is to site measure and check dimensions prior to commencement of the works, ordering or fabrication. Use the drawing only for use specified.


Structural information is for illustrative purposes please refer to structural engineer drawings for comprehensive structural strategy.

00/00/0000			/
Rev	Date	Reason	Person
ALTER & COMPANY			
Address: Studio 1c, 11 Jew Street, Brighton, BN1 1UT			
Email: info@alterandcompany.com			
Website: www.alterandcompany.com			
Project: 12 Old Manor Road, Rustington, West Sussex, BN16 3QU			
Client: James & Rachel Warren			
Drawing title: EXISTING Site Location, Block & Landscape Plan			
Scale: 1:1250/500/200 @ A3		Date: June 2021	
Project number: AC046			
Status: PLANNING		Drawing number: PL01	

This drawing and design is copyright of Alter & company Ltd and cannot be used or reproduced without written consent. Do not scale, use figured dimensions only. The contractor is to site measure and check dimensions prior to commencement of the works, ordering or fabrication. Use the drawing only for use specified.

Structural information is for illustrative purposes please refer to structural engineer drawings for comprehensive structural strategy.

- KEY:
- 1. Existing House
 - 2. Existing Garage
 - 3. Existing Driveway
 - 4. Garden
 - 5. Neighbouring Property
 - 6. Neighbouring Property

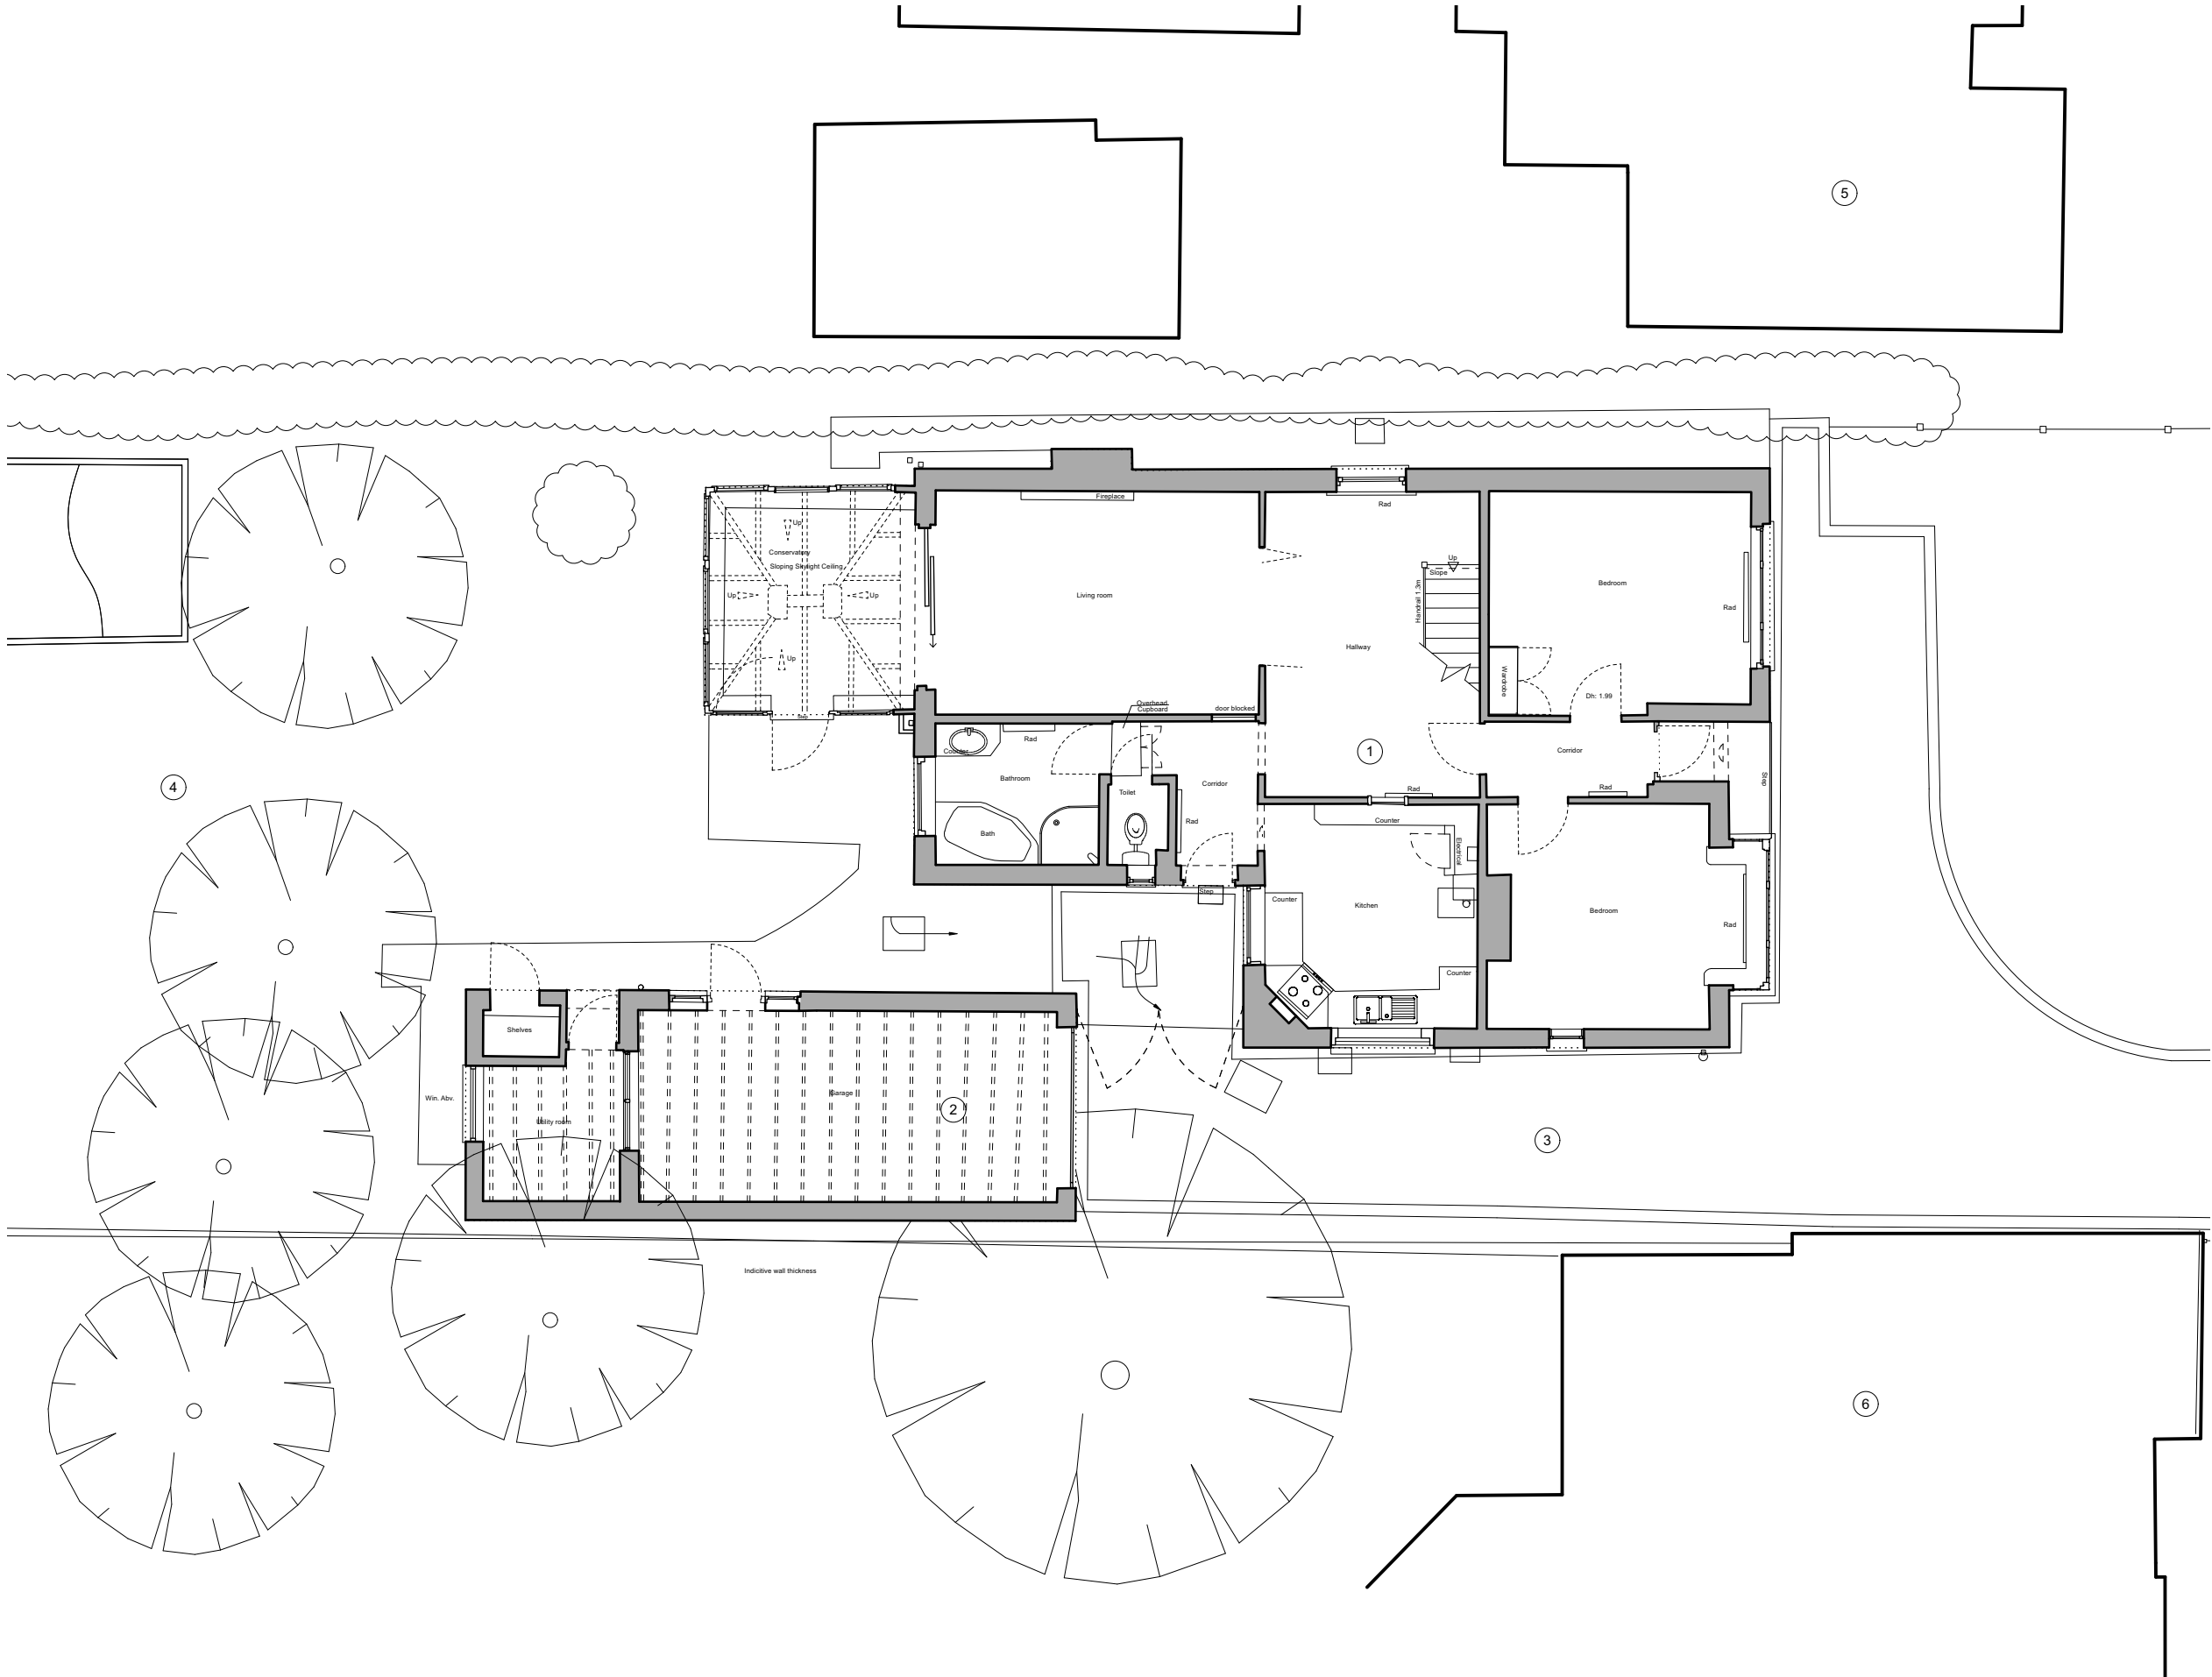


01 EXISTING Ground Floor Plan
1:100

/ 00/00/0000 /			
Rev	Date	Reason	Person
ALTER & COMPANY			
Address: Studio 1c, 11 Jew Street, Brighton, BN1 1UT			
Email: info@alterandcompany.com			
Website: www.alterandcompany.com			
Project: 12 Old Manor Road, Rustington, West Sussex, BN16 3QU			
Client: James & Rachel Warren			
Drawing title: EXISTING Ground Floor Plan			
Scale: 1:100 @ A3		Date: June 2021	
Project number: AC046			
Status: PLANNING		Drawing number: PL02	

This drawing and design is copyright of Alter & company Ltd and cannot be used or reproduced without written consent. Do not scale, use figured dimensions only. The contractor is to site measure and check dimensions prior to commencement of the works, ordering or fabrication. Use the drawing only for use specified.

Structural information is for illustrative purposes please refer to structural engineer drawings for comprehensive structural strategy.

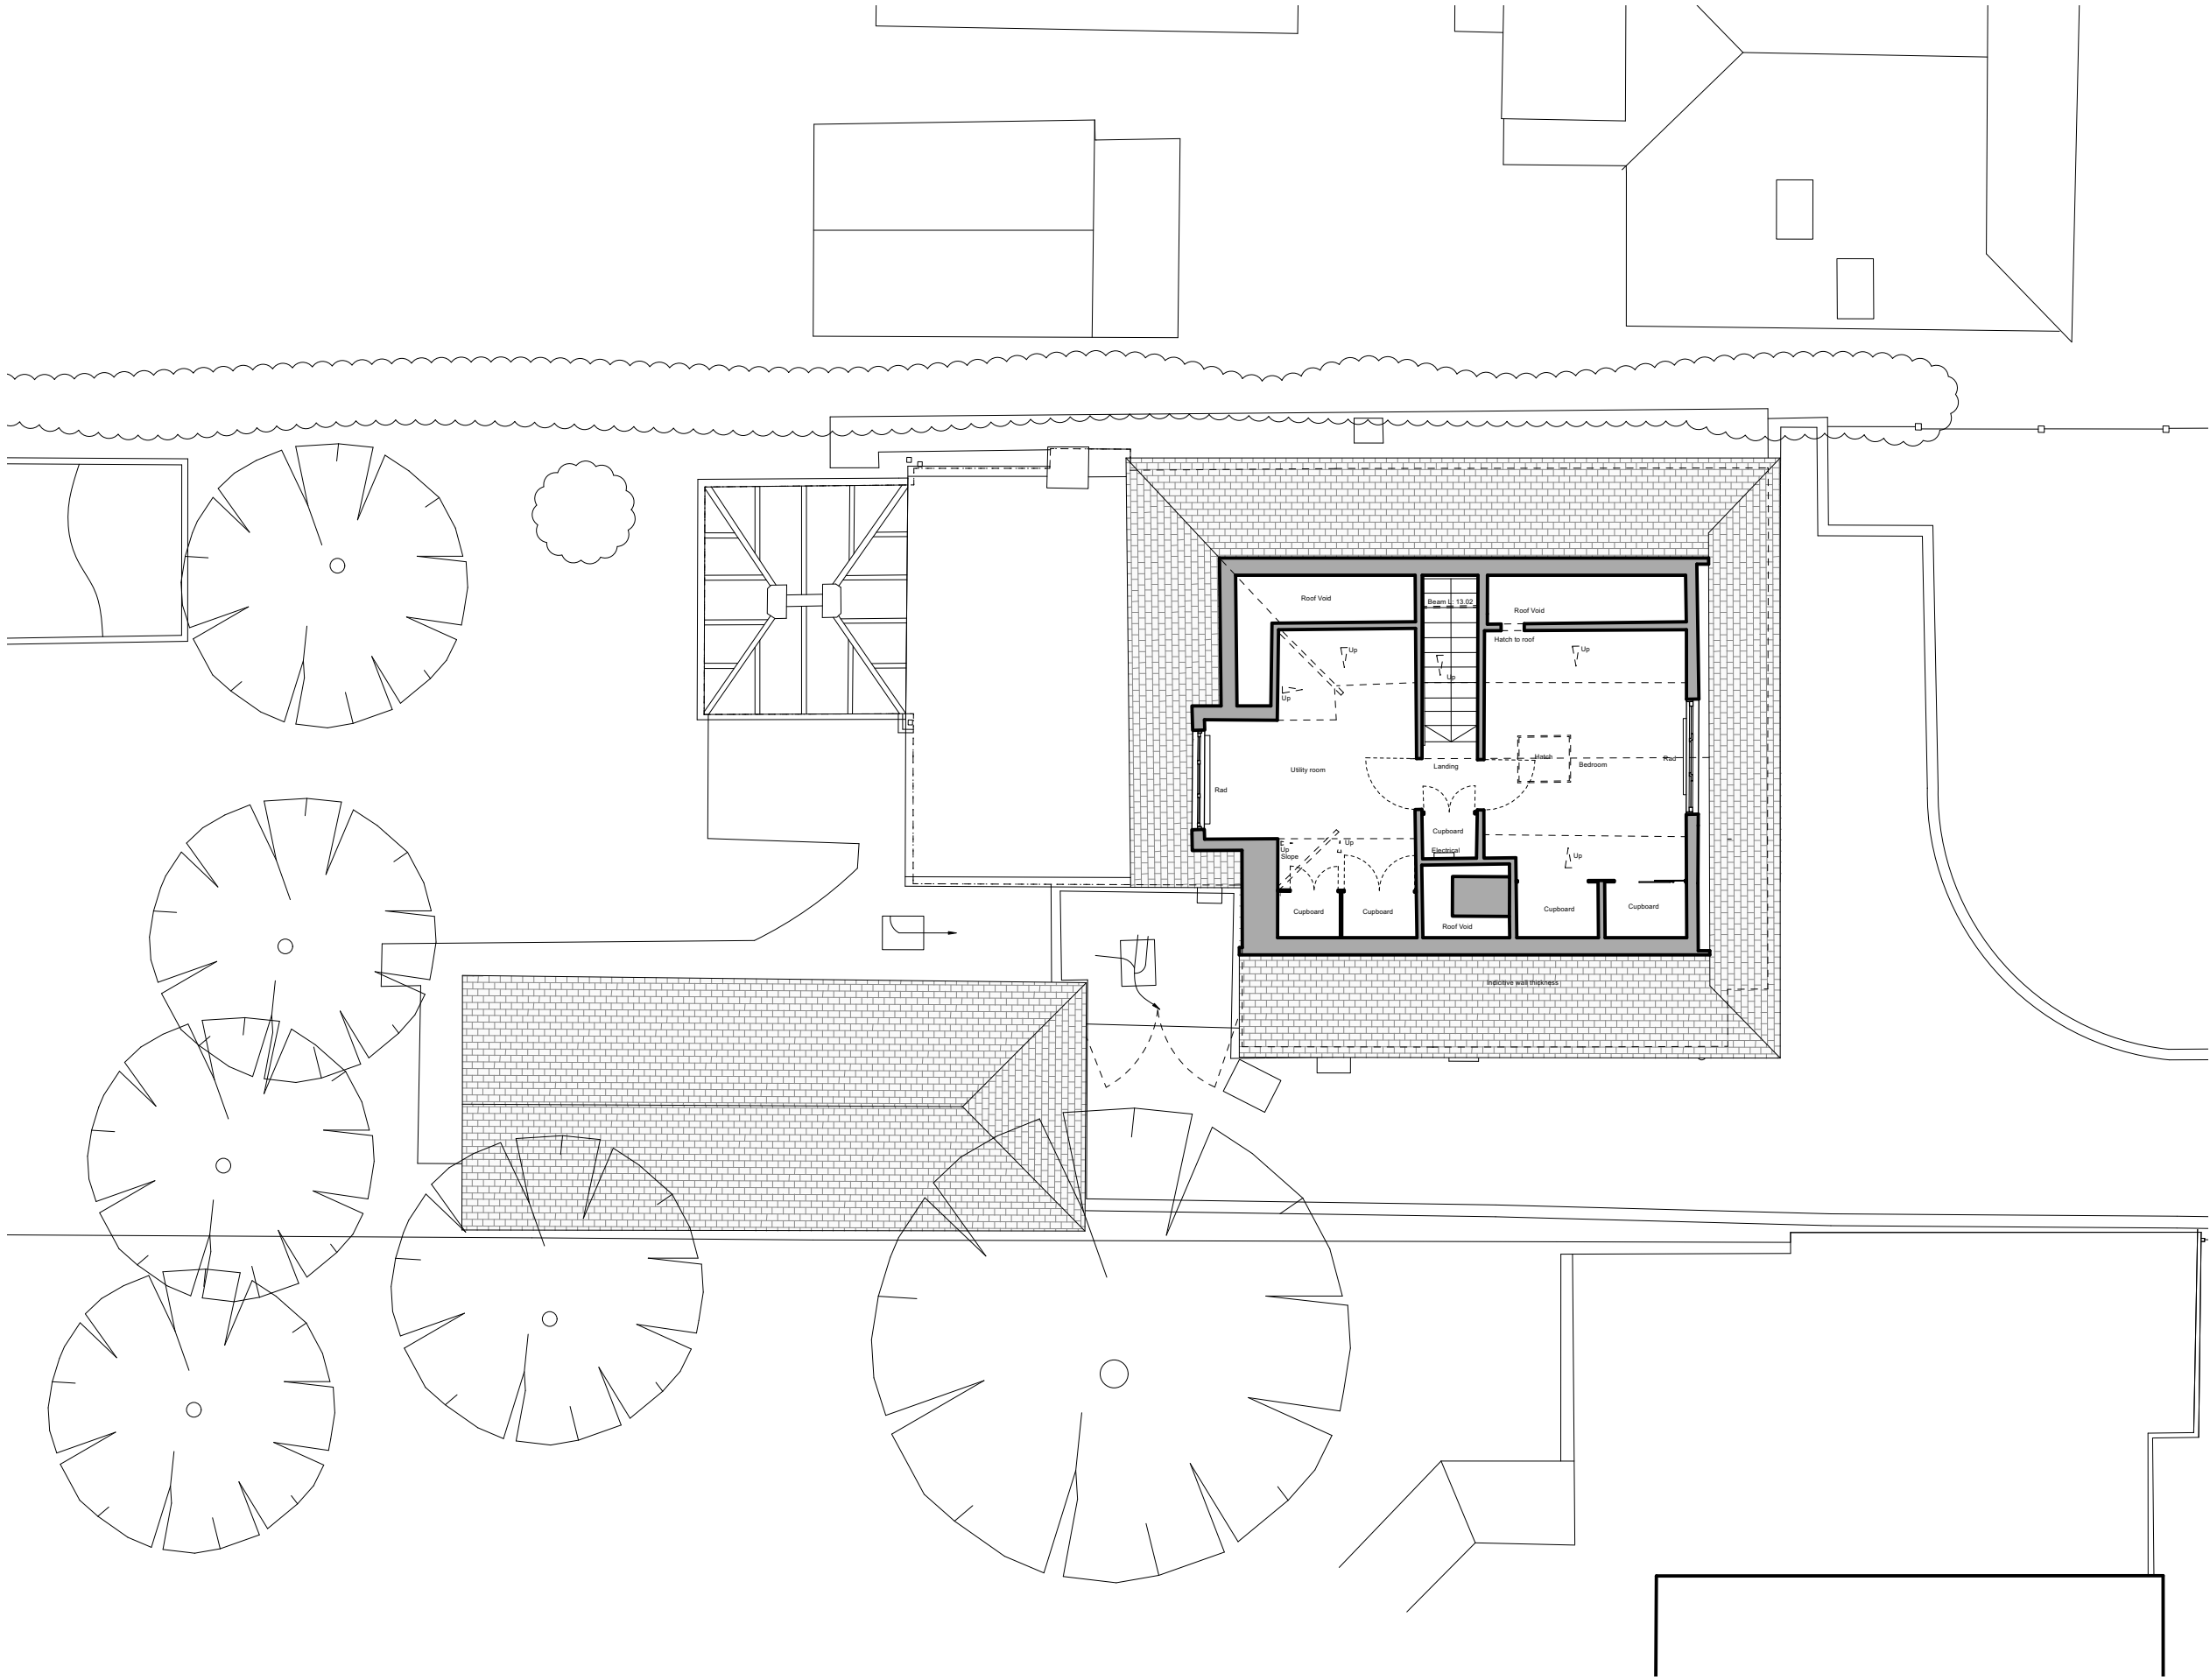


01 EXISTING First Floor Plan
1:100




/ 00/00/0000 /			
Rev	Date	Reason	Person
ALTER & COMPANY			
Address: Studio 1c, 11 Jew Street, Brighton, BN1 1UT			
Email: info@alterandcompany.com			
Website: www.alterandcompany.com			
Project: 12 Old Manor Road, Rustington, West Sussex, BN16 3QU			
Client: James & Rachel Warren			
Drawing title: EXISTING First Floor Plan			
Scale: 1:100 @ A3		Date: June 2021	
Project number: AC046			
Status: PLANNING		Drawing number: PL03	

This drawing and design is copyright of Alter & company Ltd and cannot be used or reproduced without written consent. Do not scale, use figured dimensions only. The contractor is to site measure and check dimensions prior to commencement of the works, ordering or fabrication. Use the drawing only for use specified.

Structural information is for illustrative purposes please refer to structural engineer drawings for comprehensive structural strategy.

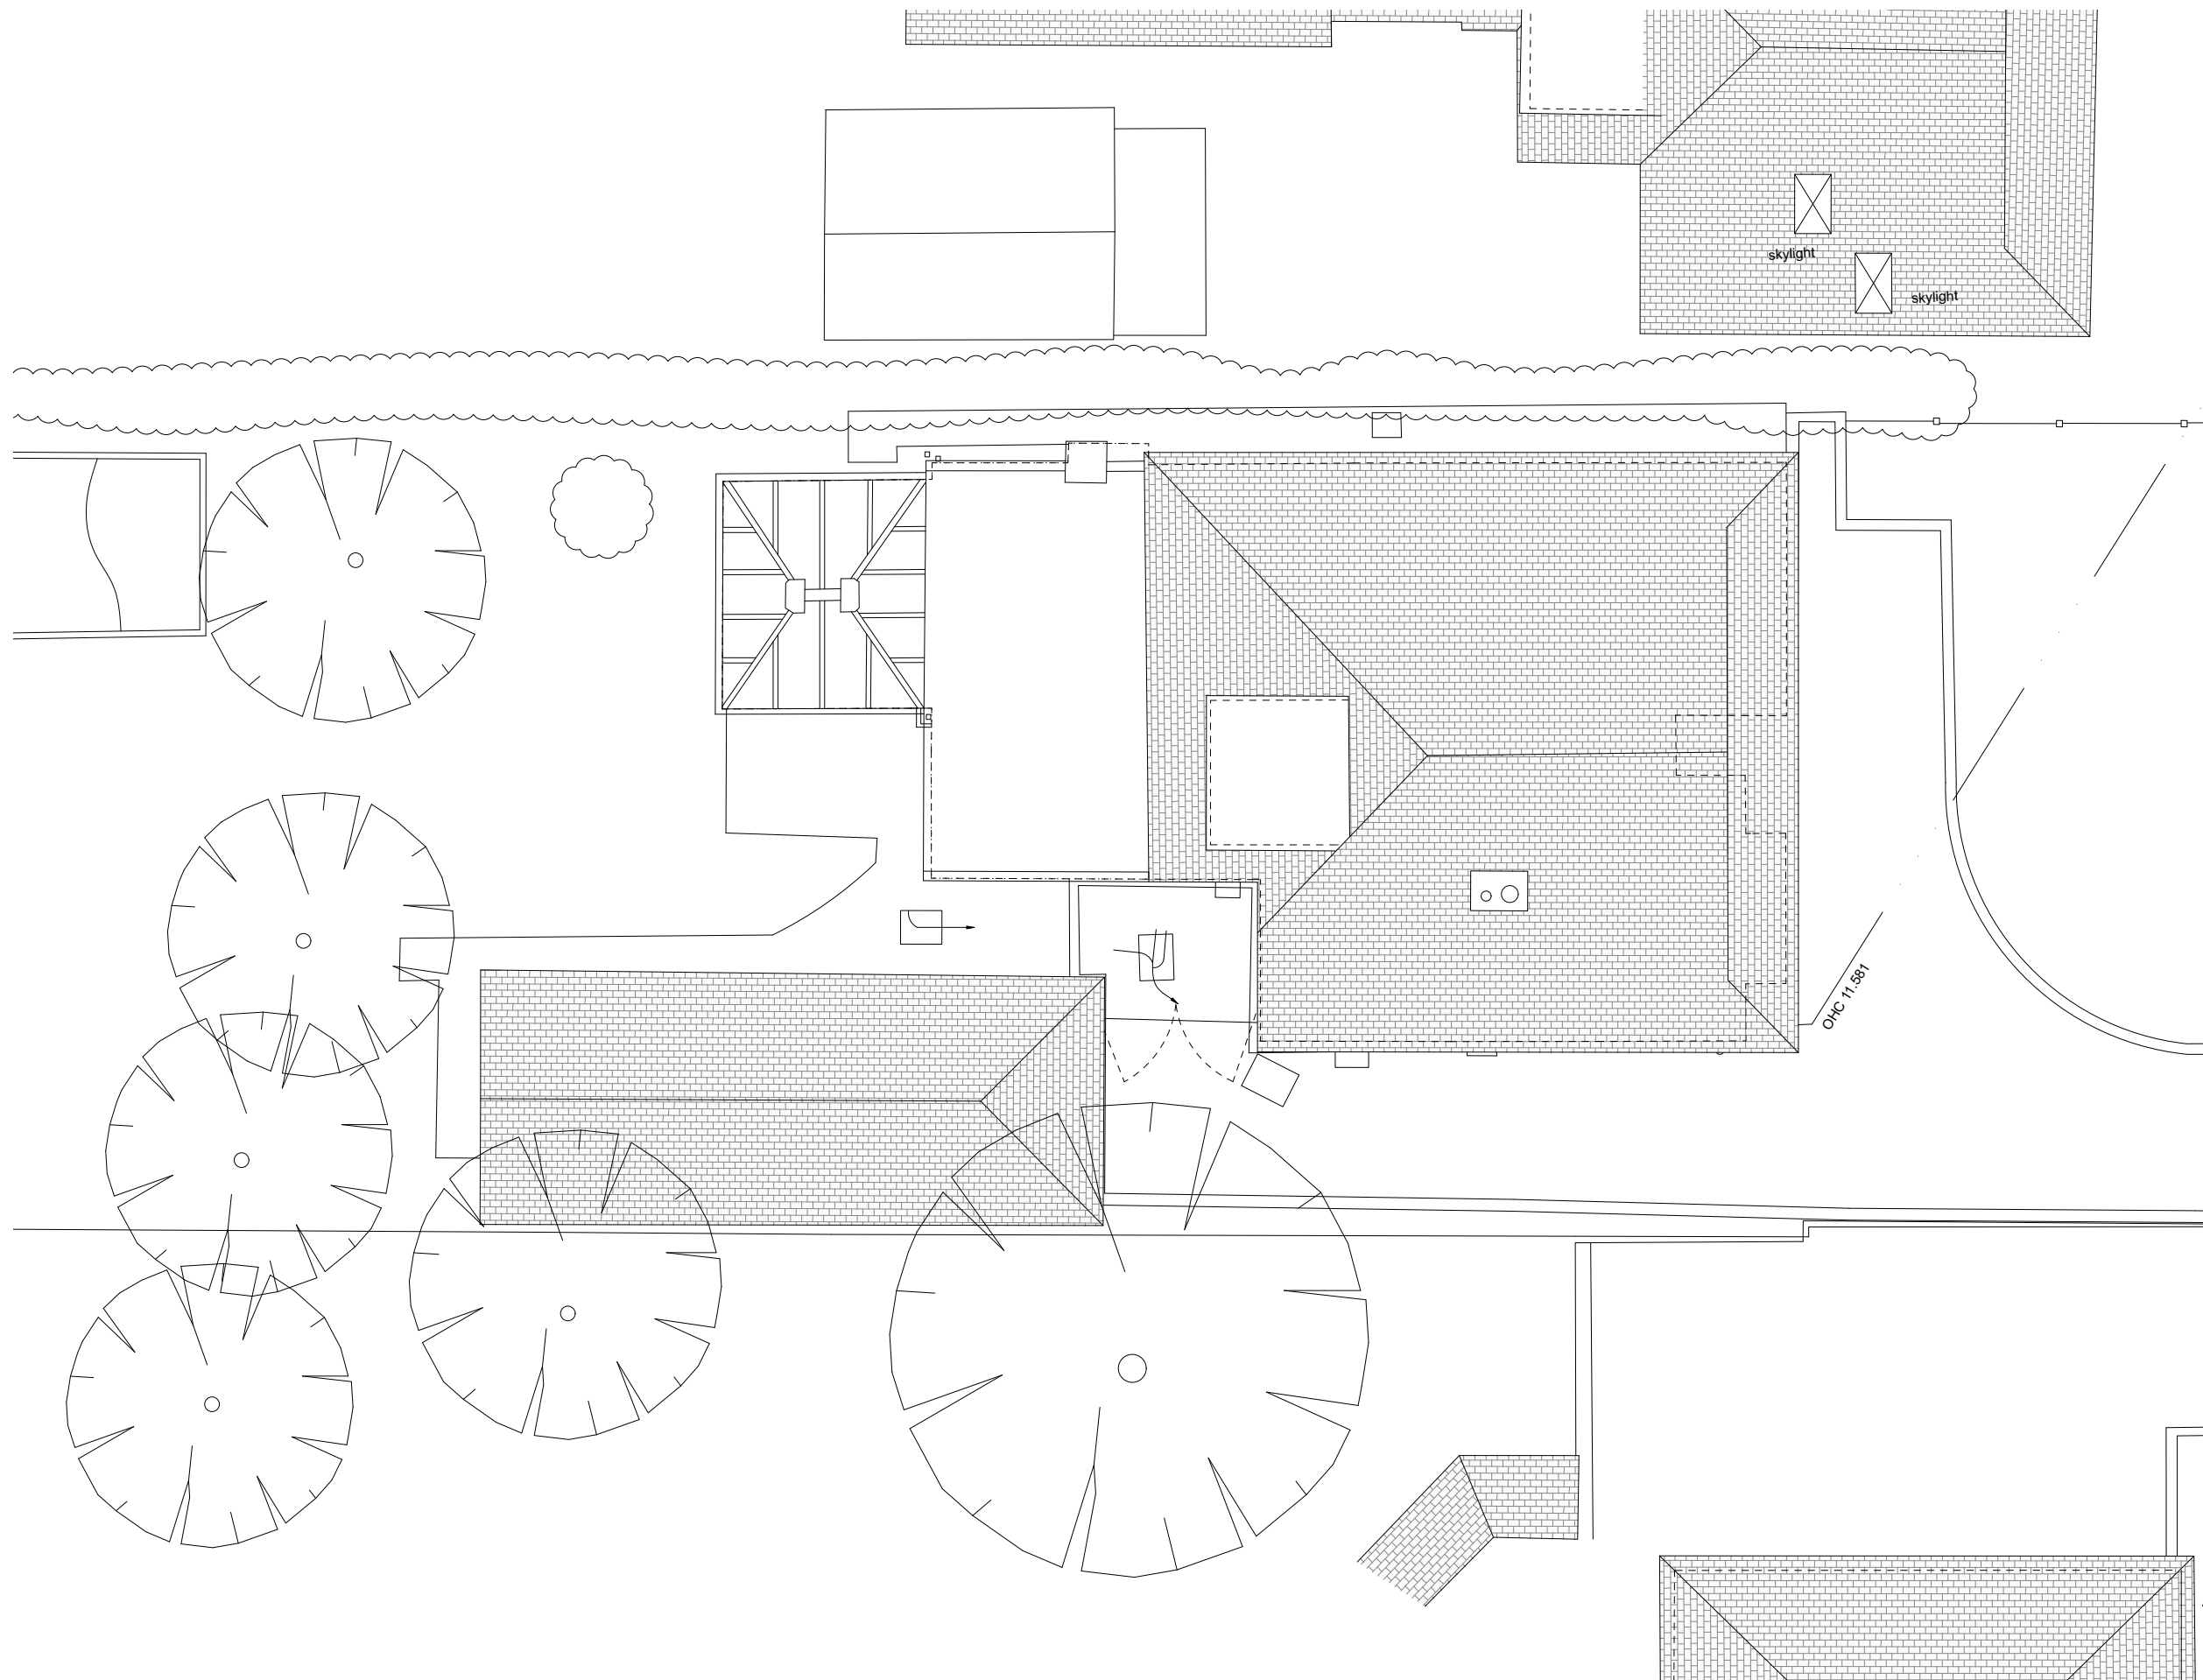

01 EXISTING Roof Plan
1:100

 

/ 00/00/0000 /				/			
Rev		Date		Reason		Person	
ALTER & COMPANY							
Address: Studio 1c, 11 Jew Street, Brighton, BN1 1UT							
Email: info@alterandcompany.com							
Website: www.alterandcompany.com							
Project: 12 Old Manor Road, Rustington, West Sussex, BN16 3QU							
Client: James & Rachel Warren							
Drawing title: EXISTING Roof Plan							
Scale: 1:100 @ A3				Date: June 2021			
Project number: AC046							
Status: PLANNING				Drawing number: PL04			


This drawing and design is copyright of Alter & company Ltd and cannot be used or reproduced without written consent. Do not scale, use figured dimensions only. The contractor is to site measure and check dimensions prior to commencement of the works, ordering or fabrication. Use the drawing only for use specified.

Structural information is for illustrative purposes please refer to structural engineer drawings for comprehensive structural strategy.



- KEY:
- 1. Existing Garage
 - 2. Existing House
 - 3. Bedroom Window
 - 4. Front Door
 - 5. Bedroom Window
 - 6. Bedroom Window
 - 7. Chimney
 - 8. Neighbouring Property
 - 9. Neighbouring Property
 - 10. Existing Conservatory
 - 11. Utility Room Window
 - 12. Bathroom Window
 - 13. Existing Chimney
 - 14. Kitchen Window
 - 15. Garage Window
 - 16. Neighbouring Garage



01 EXISTING Front Elevation (East)
1:100

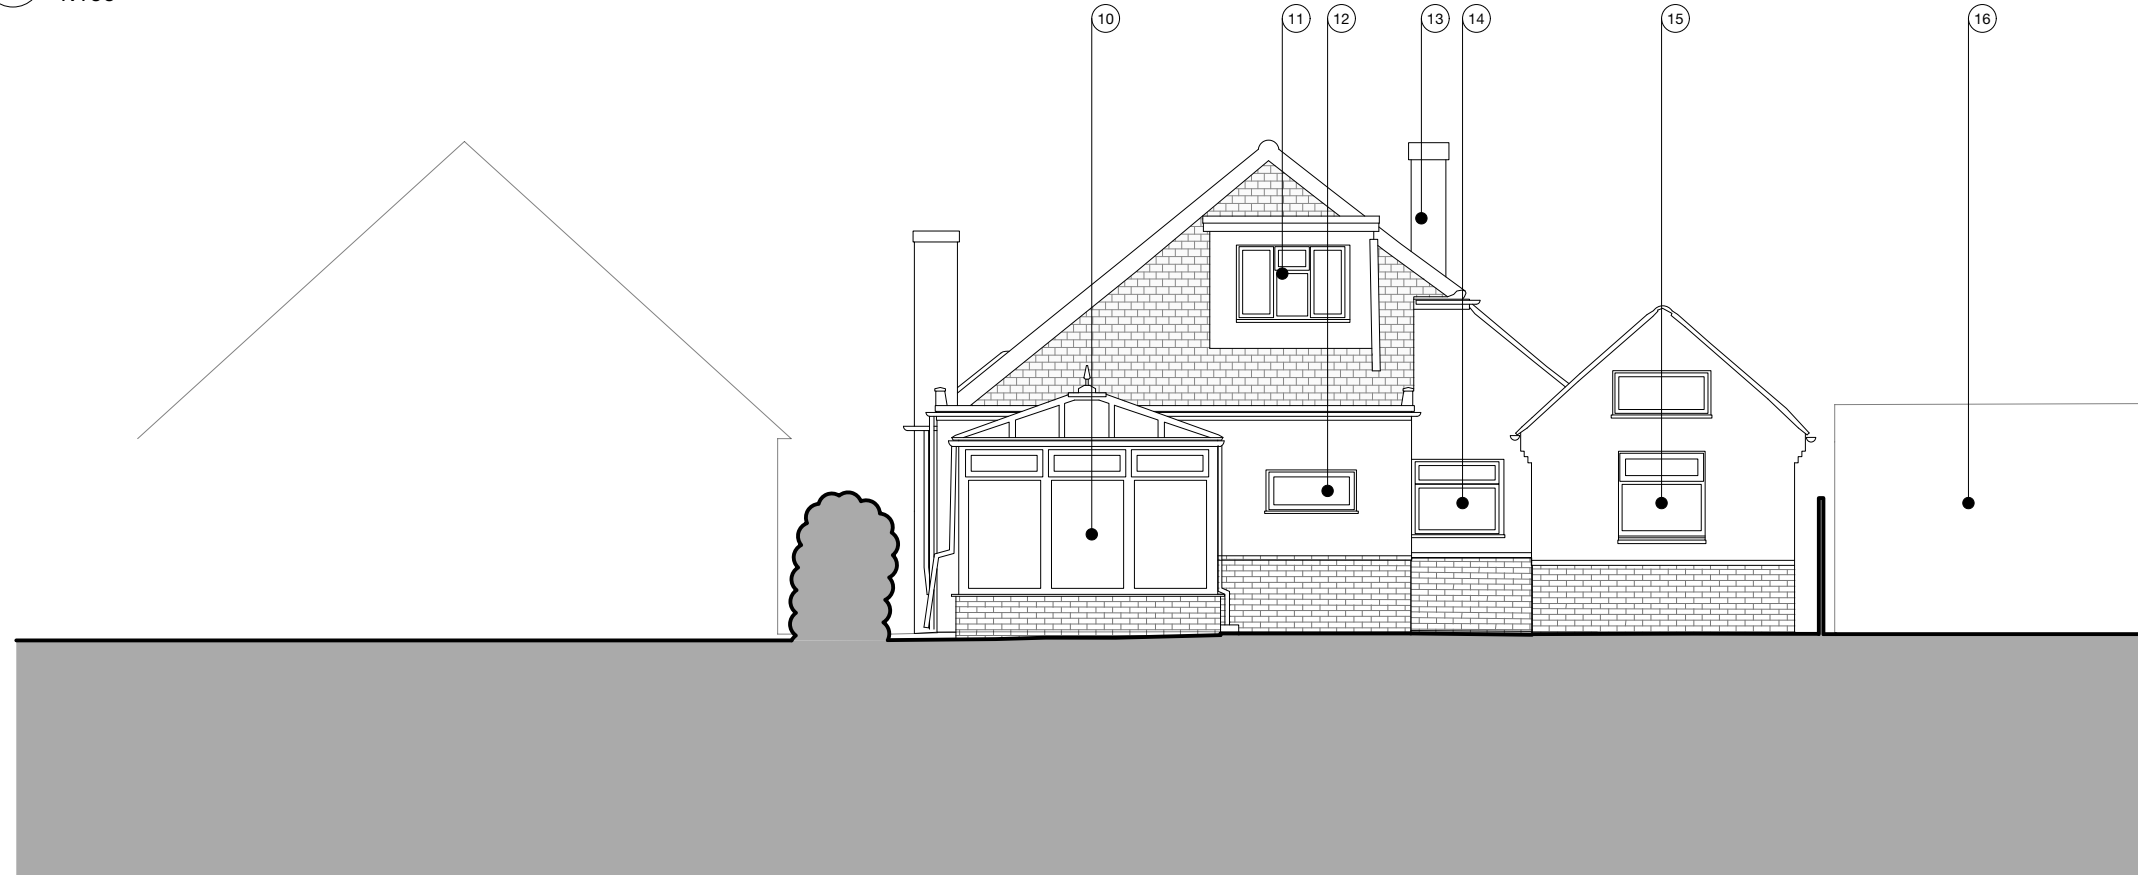

02 EXISTING Rear Elevation (West)
1:100

 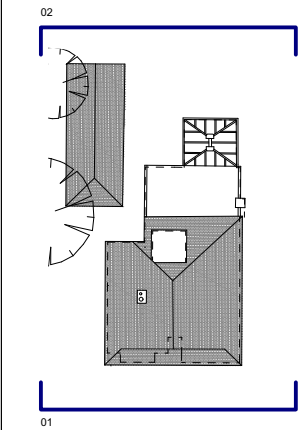


/ 00/00/0000 /			
Rev	Date	Reason	Person
ALTER & COMPANY			
Address: Studio 1c, 11 Jew Street, Brighton, BN1 1UT			
Email: info@alterandcompany.com			
Website: www.alterandcompany.com			
Project: 12 Old Manor Road, Rustington, West Sussex, BN16 3QU			
Client: James & Rachel Warren			
Drawing title: EXISTING Front and Rear Elevations			
Scale: 1:100 @ A3		Date: June 2021	
Project number: AC046			
Status: PLANNING		Drawing number: PL05	


This drawing and design is copyright of Alter & company Ltd and cannot be used or reproduced without written consent. Do not scale, use figured dimensions only. The contractor is to site measure and check dimensions prior to commencement of the works, ordering or fabrication. Use the drawing only for use specified.

Structural information is for illustrative purposes please refer to structural engineer drawings for comprehensive structural strategy.



- KEY:
- 1. Roof
 - 2. Hallway Window
 - 3. Utility Room Dormer
 - 4. Chimney
 - 5. Conservatory
 - 6. Garage
 - 7. Garden
 - 8. Garage
 - 9. Conservatory
 - 10. Chimney
 - 11. Toilet Window
 - 12. Door
 - 13. Kitchen Window
 - 14. Chimney
 - 15. Bedroom Window

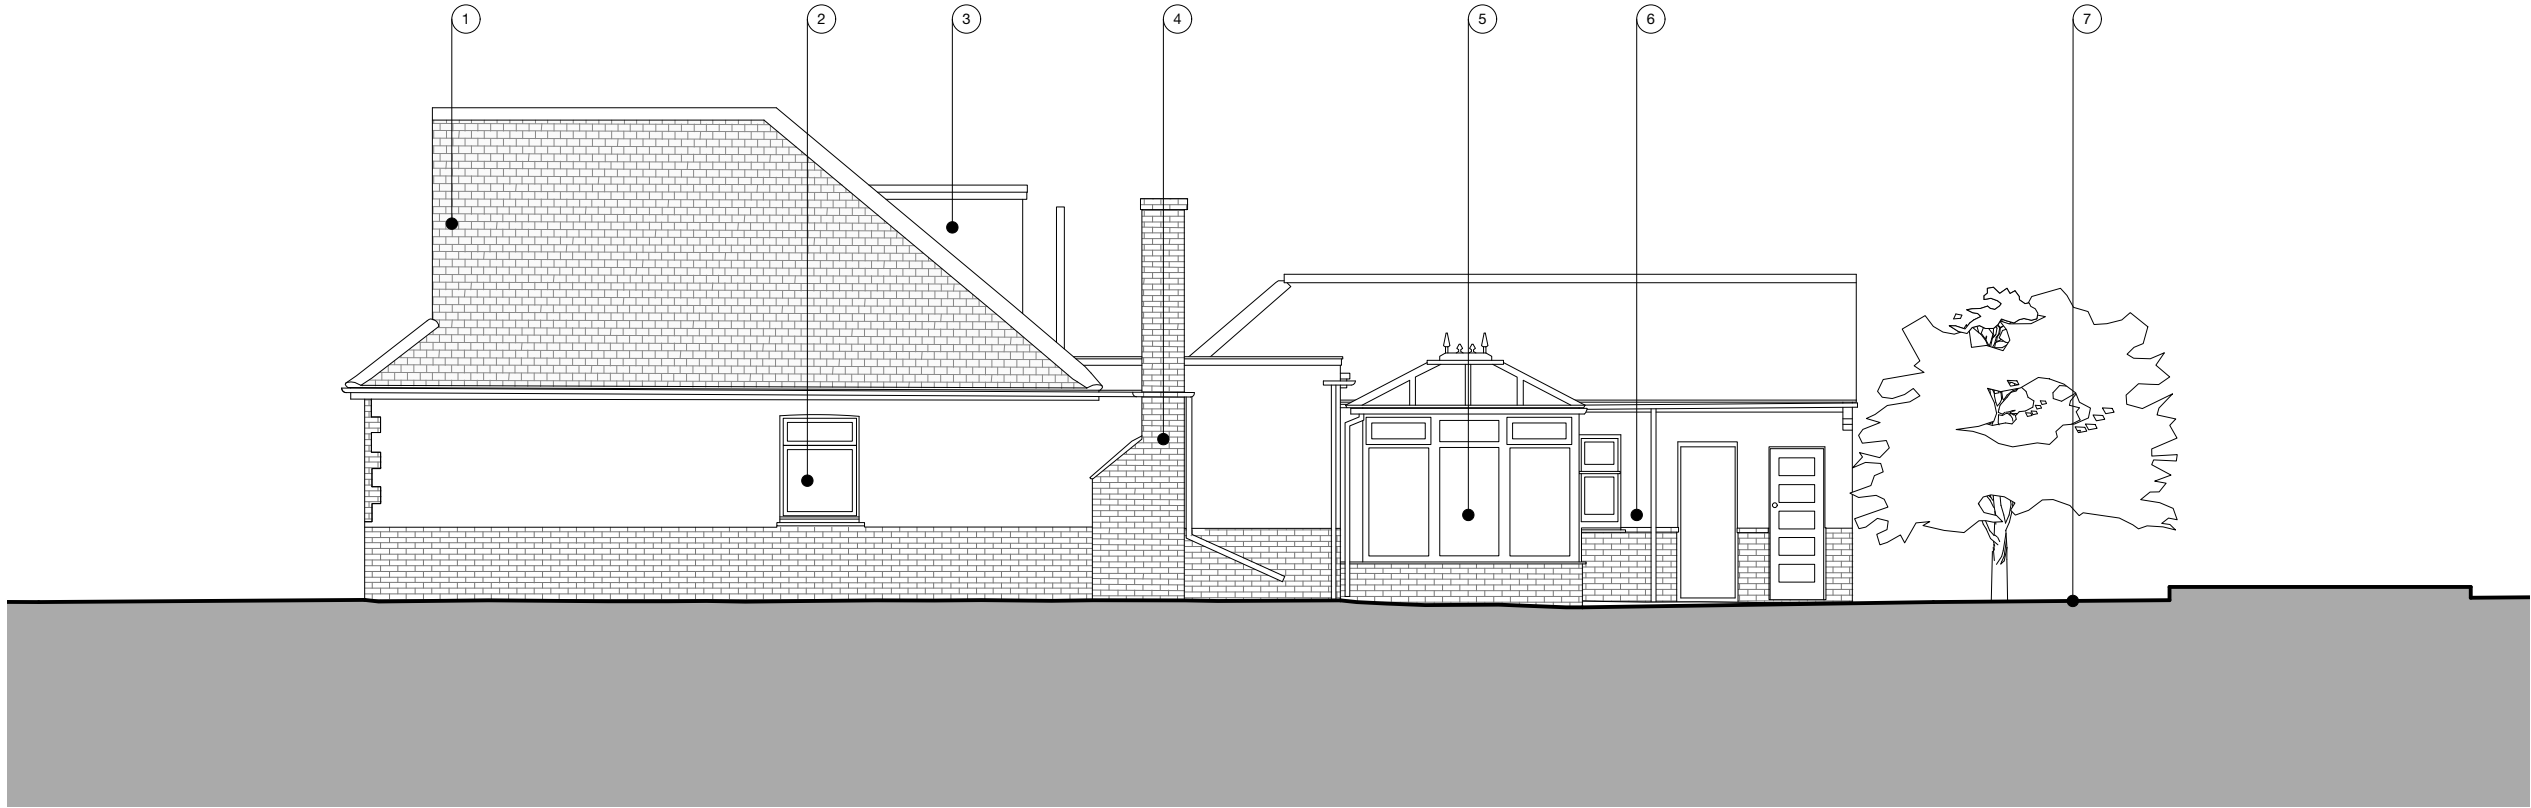


01 EXISTING Side Elevation (North)
1:100

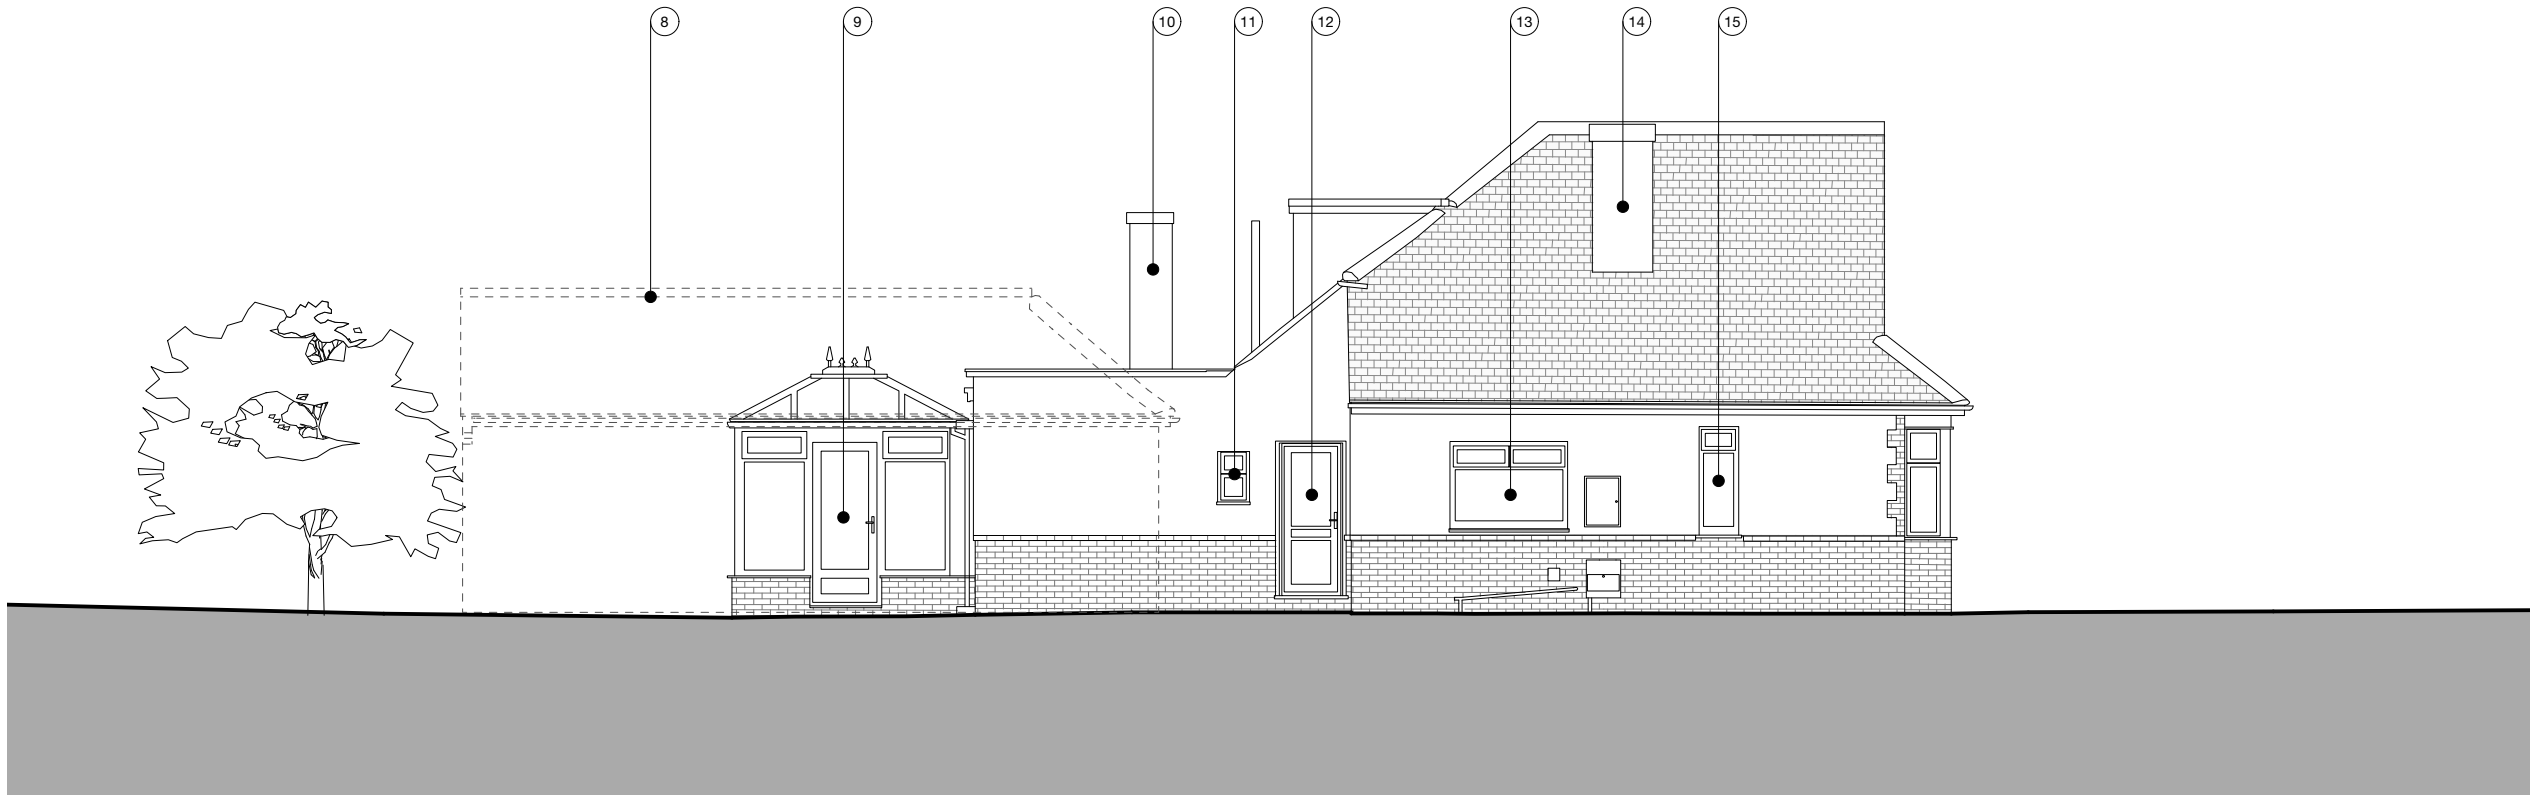


02 EXISTING Side Elevation (South)
1:100

 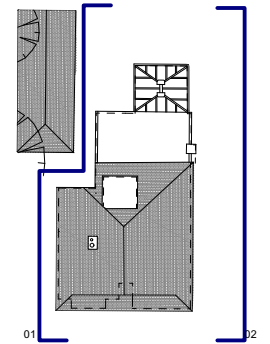

/ 00/00/0000 /		/	
Rev	Date	Reason	Person
ALTER & COMPANY			
Address: Studio 1c, 11 Jew Street, Brighton, BN1 1UT			
Email: info@alterandcompany.com			
Website: www.alterandcompany.com			
Project: 12 Old Manor Road, Rustington, West Sussex, BN16 3QU			
Client: James & Rachel Warren			
Drawing title: EXISTING North and South Elevations			
Scale: 1:100 @ A3		Date: June 2021	
Project number: AC046			
Status: PLANNING		Drawing number: PL06	

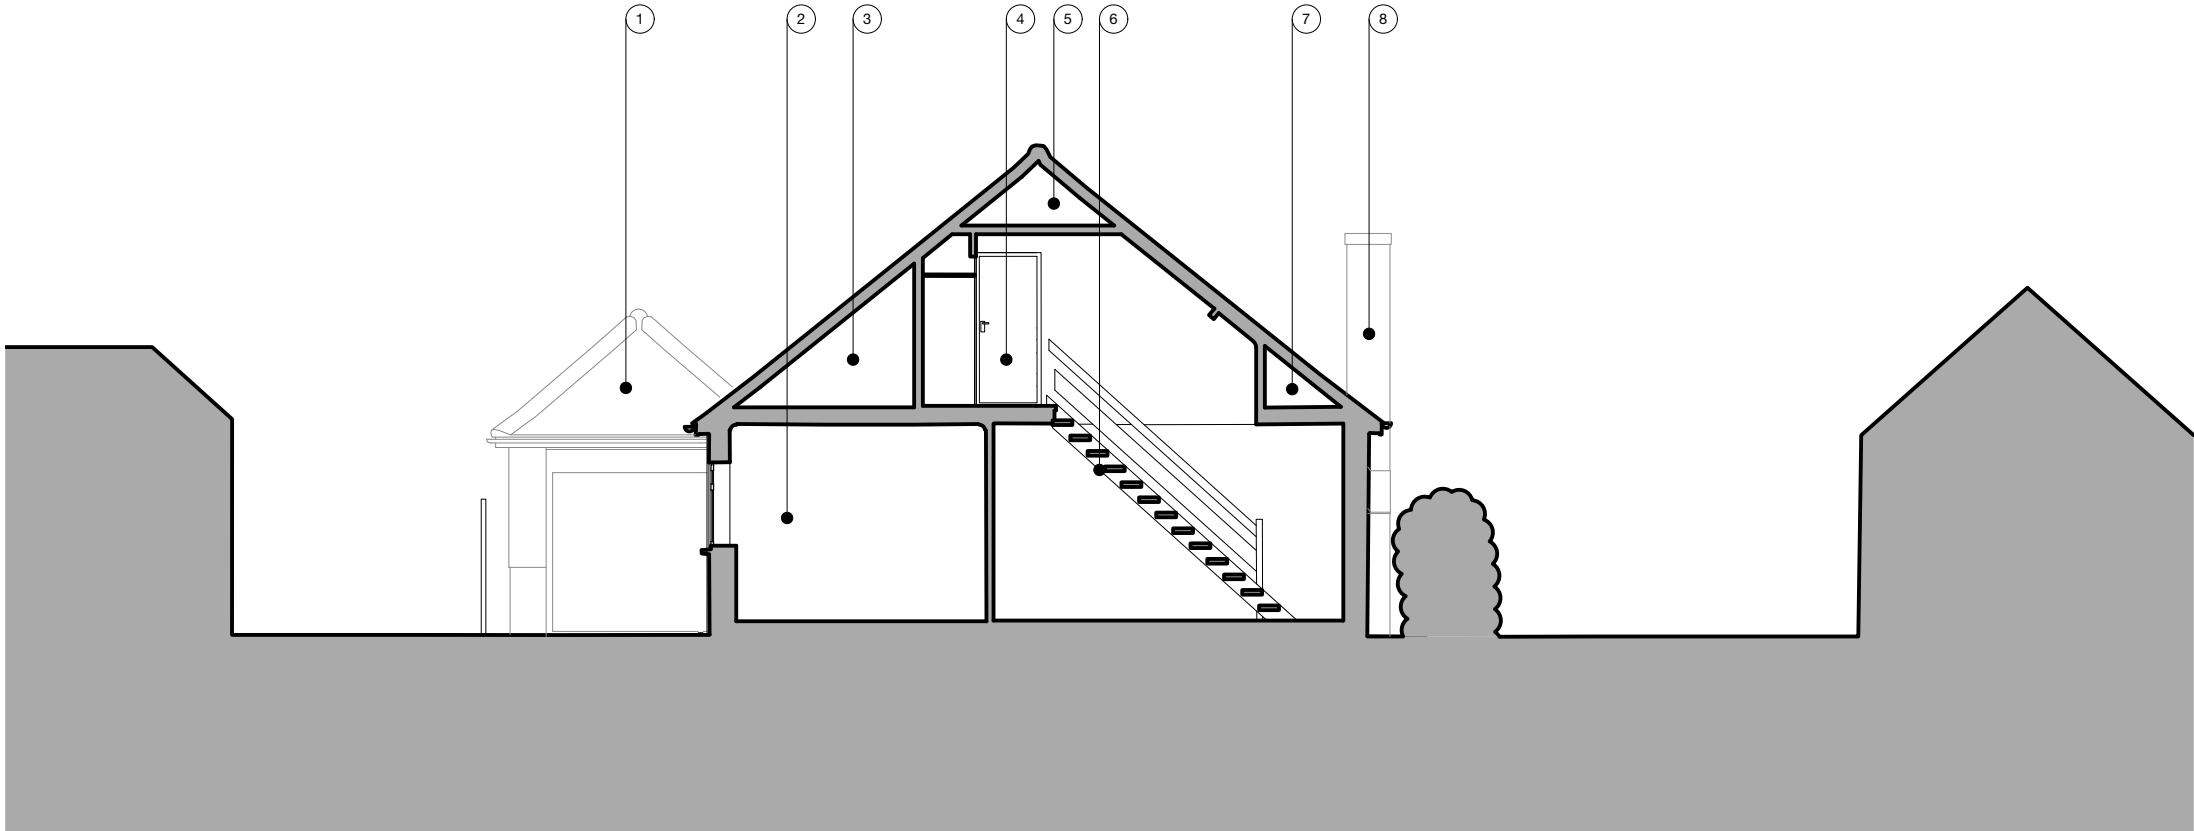

01 EXISTING Section 01
1:100

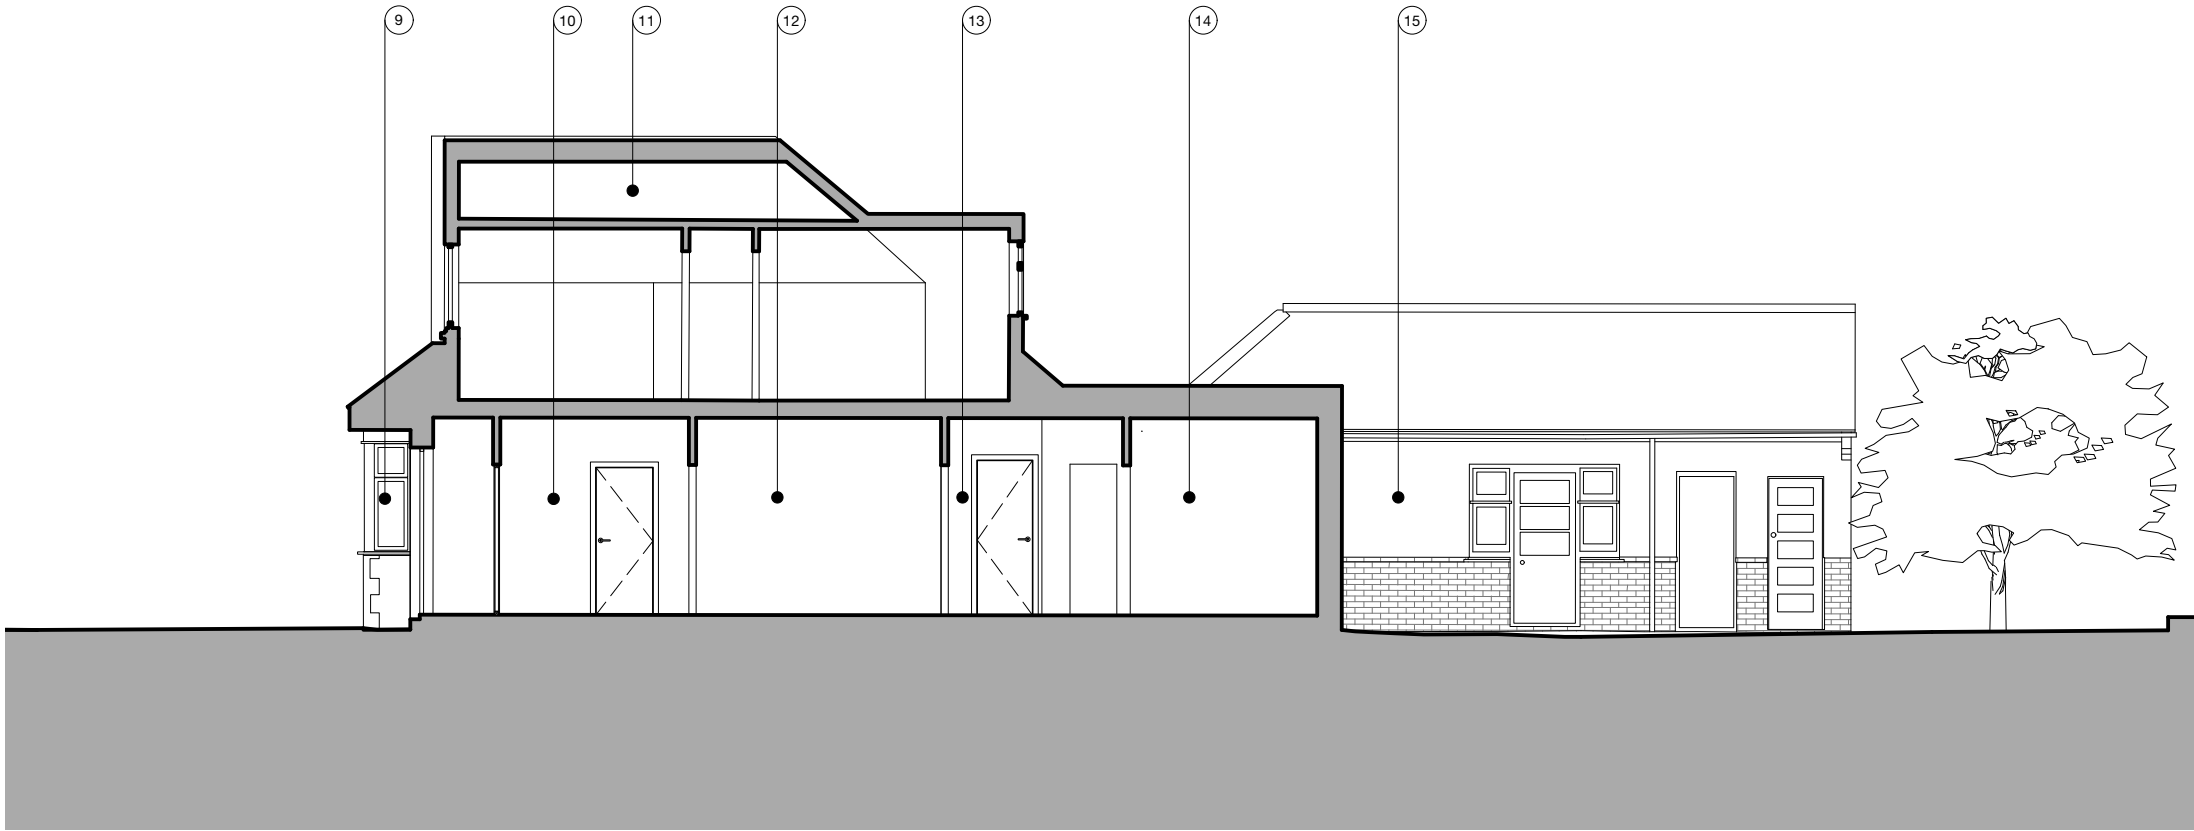


02 EXISTING Section 02
1:100

This drawing and design is copyright of Alter & company Ltd and cannot be used or reproduced without written consent. Do not scale, use figured dimensions only. The contractor is to site measure and check dimensions prior to commencement of the works, ordering or fabrication. Use the drawing only for use specified.

Structural information is for illustrative purposes please refer to structural engineer drawings for comprehensive structural strategy.


- KEY:
- 1. Existing Garage
 - 2. Kitchen
 - 3. Void
 - 4. Landing
 - 5. Void
 - 6. Staircase
 - 7. Void
 - 8. Chimney
 - 9. Bedroom Window
 - 10. Corridor
 - 11. Void
 - 12. Hallway
 - 13. Corridor
 - 14. Bathroom
 - 15. Garage

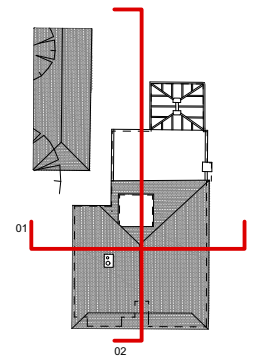


/ 00/00/0000 /			
Rev	Date	Reason	Person
ALTER & COMPANY			
Address: Studio 1c, 11 Jew Street, Brighton, BN1 1UT			
Email: info@alterandcompany.com			
Website: www.alterandcompany.com			
Project: 12 Old Manor Road, Rustington, West Sussex, BN16 3QU			
Client: James & Rachel Warren			
Drawing title: EXISTING Sections			
Scale: 1:100 @ A3		Date: June 2021	
Project number: AC046			
Status: PLANNING		Drawing number: PL07	

This drawing and design is copyright of Alter & company Ltd and cannot be used or reproduced without written consent. Do not scale, use figured dimensions only. The contractor is to site measure and check dimensions prior to commencement of the works, ordering or fabrication. Use the drawing only for use specified.


Structural information is for illustrative purposes please refer to structural engineer drawings for comprehensive structural strategy.

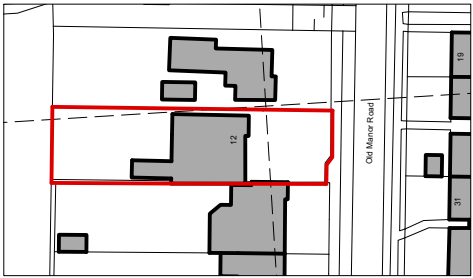

01 PROPOSED Site Location Plan
1:1250

 

02 PROPOSED Block Plan
1:500

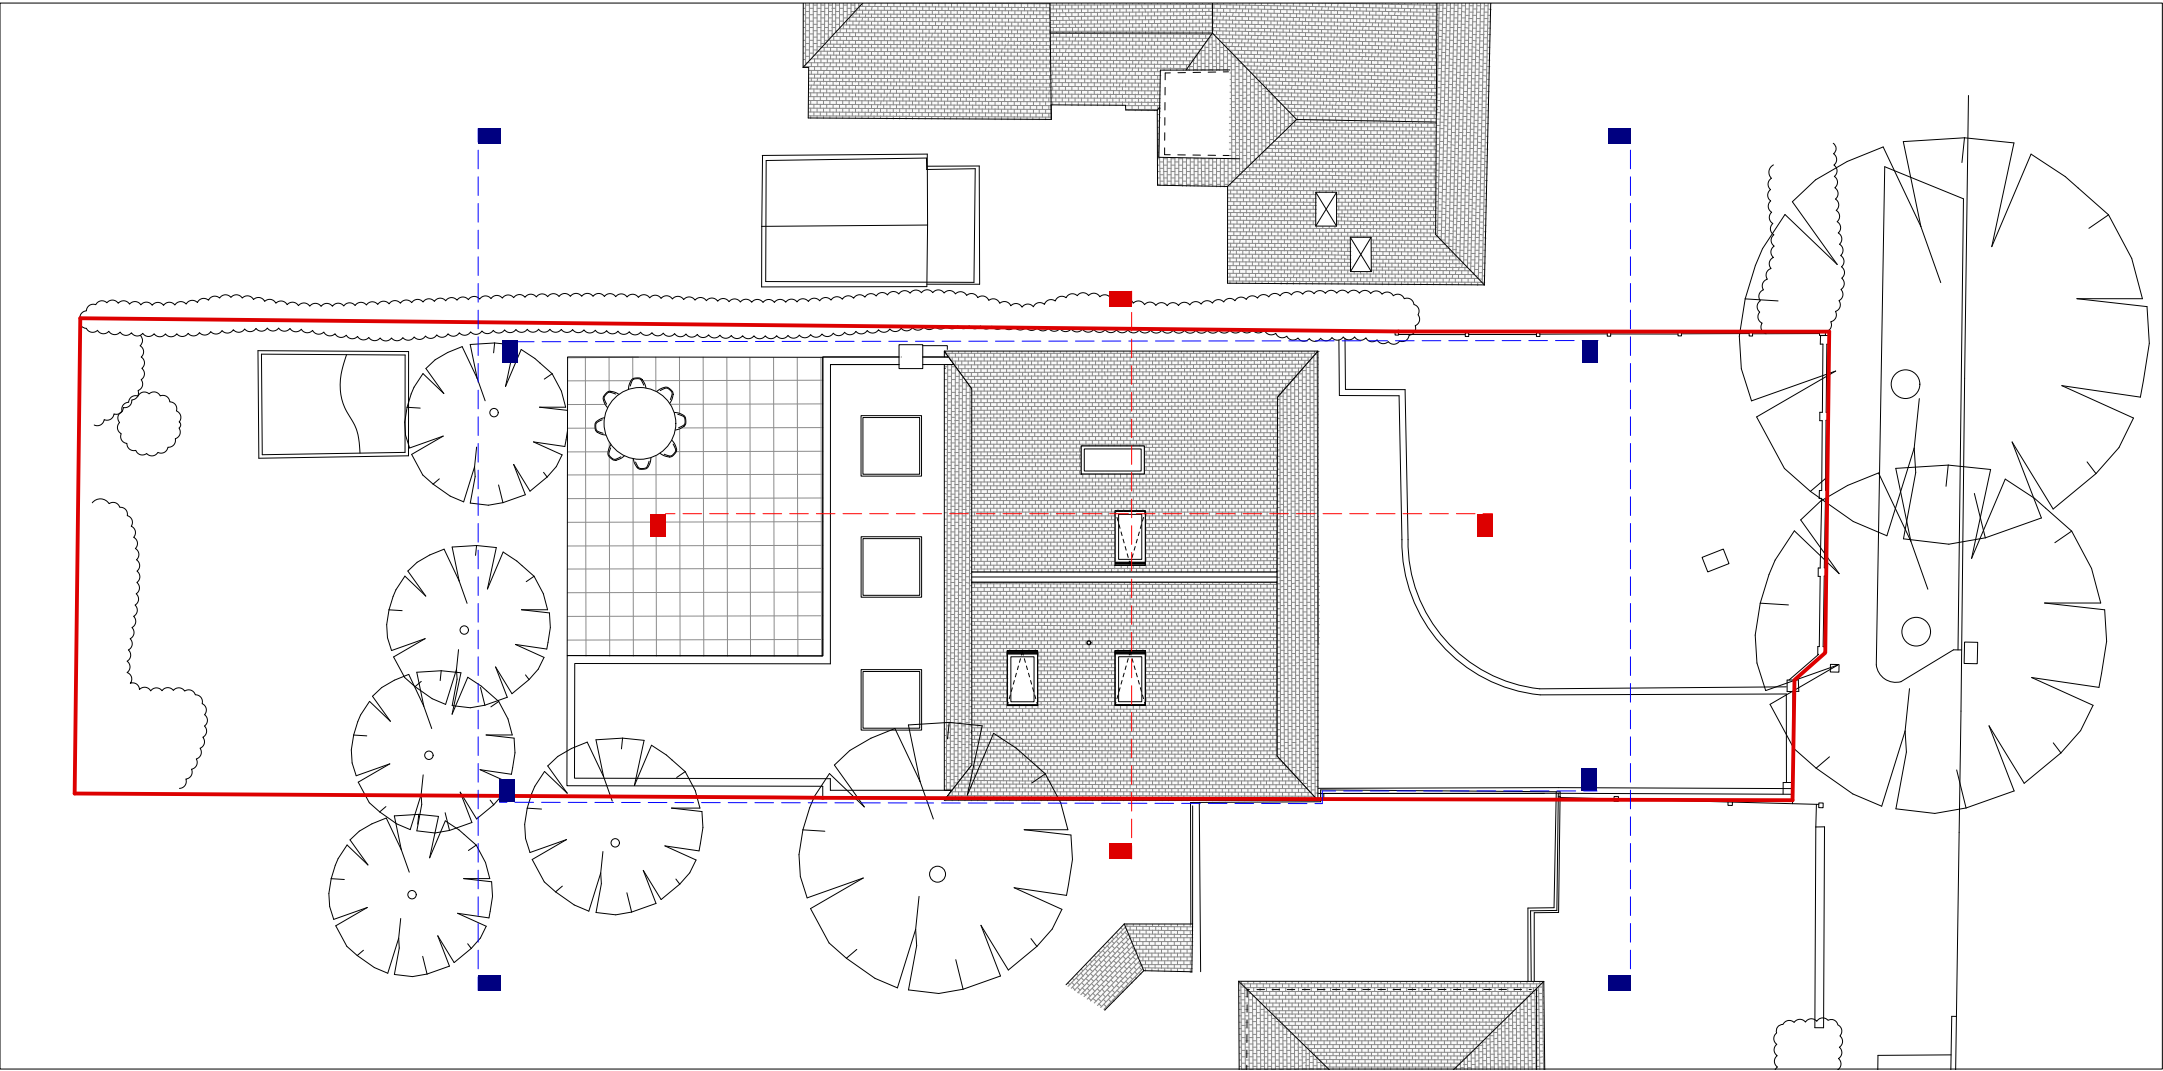

03 PROPOSED Site Landscape Plan
1:200




/ 00/00/0000 /			
Rev	Date	Reason	Person
ALTER & COMPANY			
Address: Studio 1c, 11 Jew Street, Brighton, BN1 1UT			
Email: info@alterandcompany.com			
Website: www.alterandcompany.com			
Project: 12 Old Manor Road, Rustington, West Sussex, BN16 3QU			
Client: James & Rachel Warren			
Drawing title: PROPOSED Landscape Plan			
Scale: 1:200 @ A3		Date: June 2021	
Project number: AC046			
Status: PLANNING		Drawing number: PL08	

This drawing and design is copyright of Alter & company Ltd and cannot be used or reproduced without written consent. Do not scale, use figured dimensions only. The contractor is to site measure and check dimensions prior to commencement of the works, ordering or fabrication. Use the drawing only for use specified.

Structural information is for illustrative purposes please refer to structural engineer drawings for comprehensive structural strategy.

- KEY:
1. Proposed Patio
 2. Existing Garage/Storage Room
 3. Existing Garage
 4. Sliding Patio Doors
 5. Living Room
 6. Kitchen/Dining Room
 7. Playroom/Office
 8. Understair Storage
 9. W/C
 10. Utility Room
 11. Larder
 12. Bedroom
 13. Hallway Storage
 14. Lounge
 15. Garage

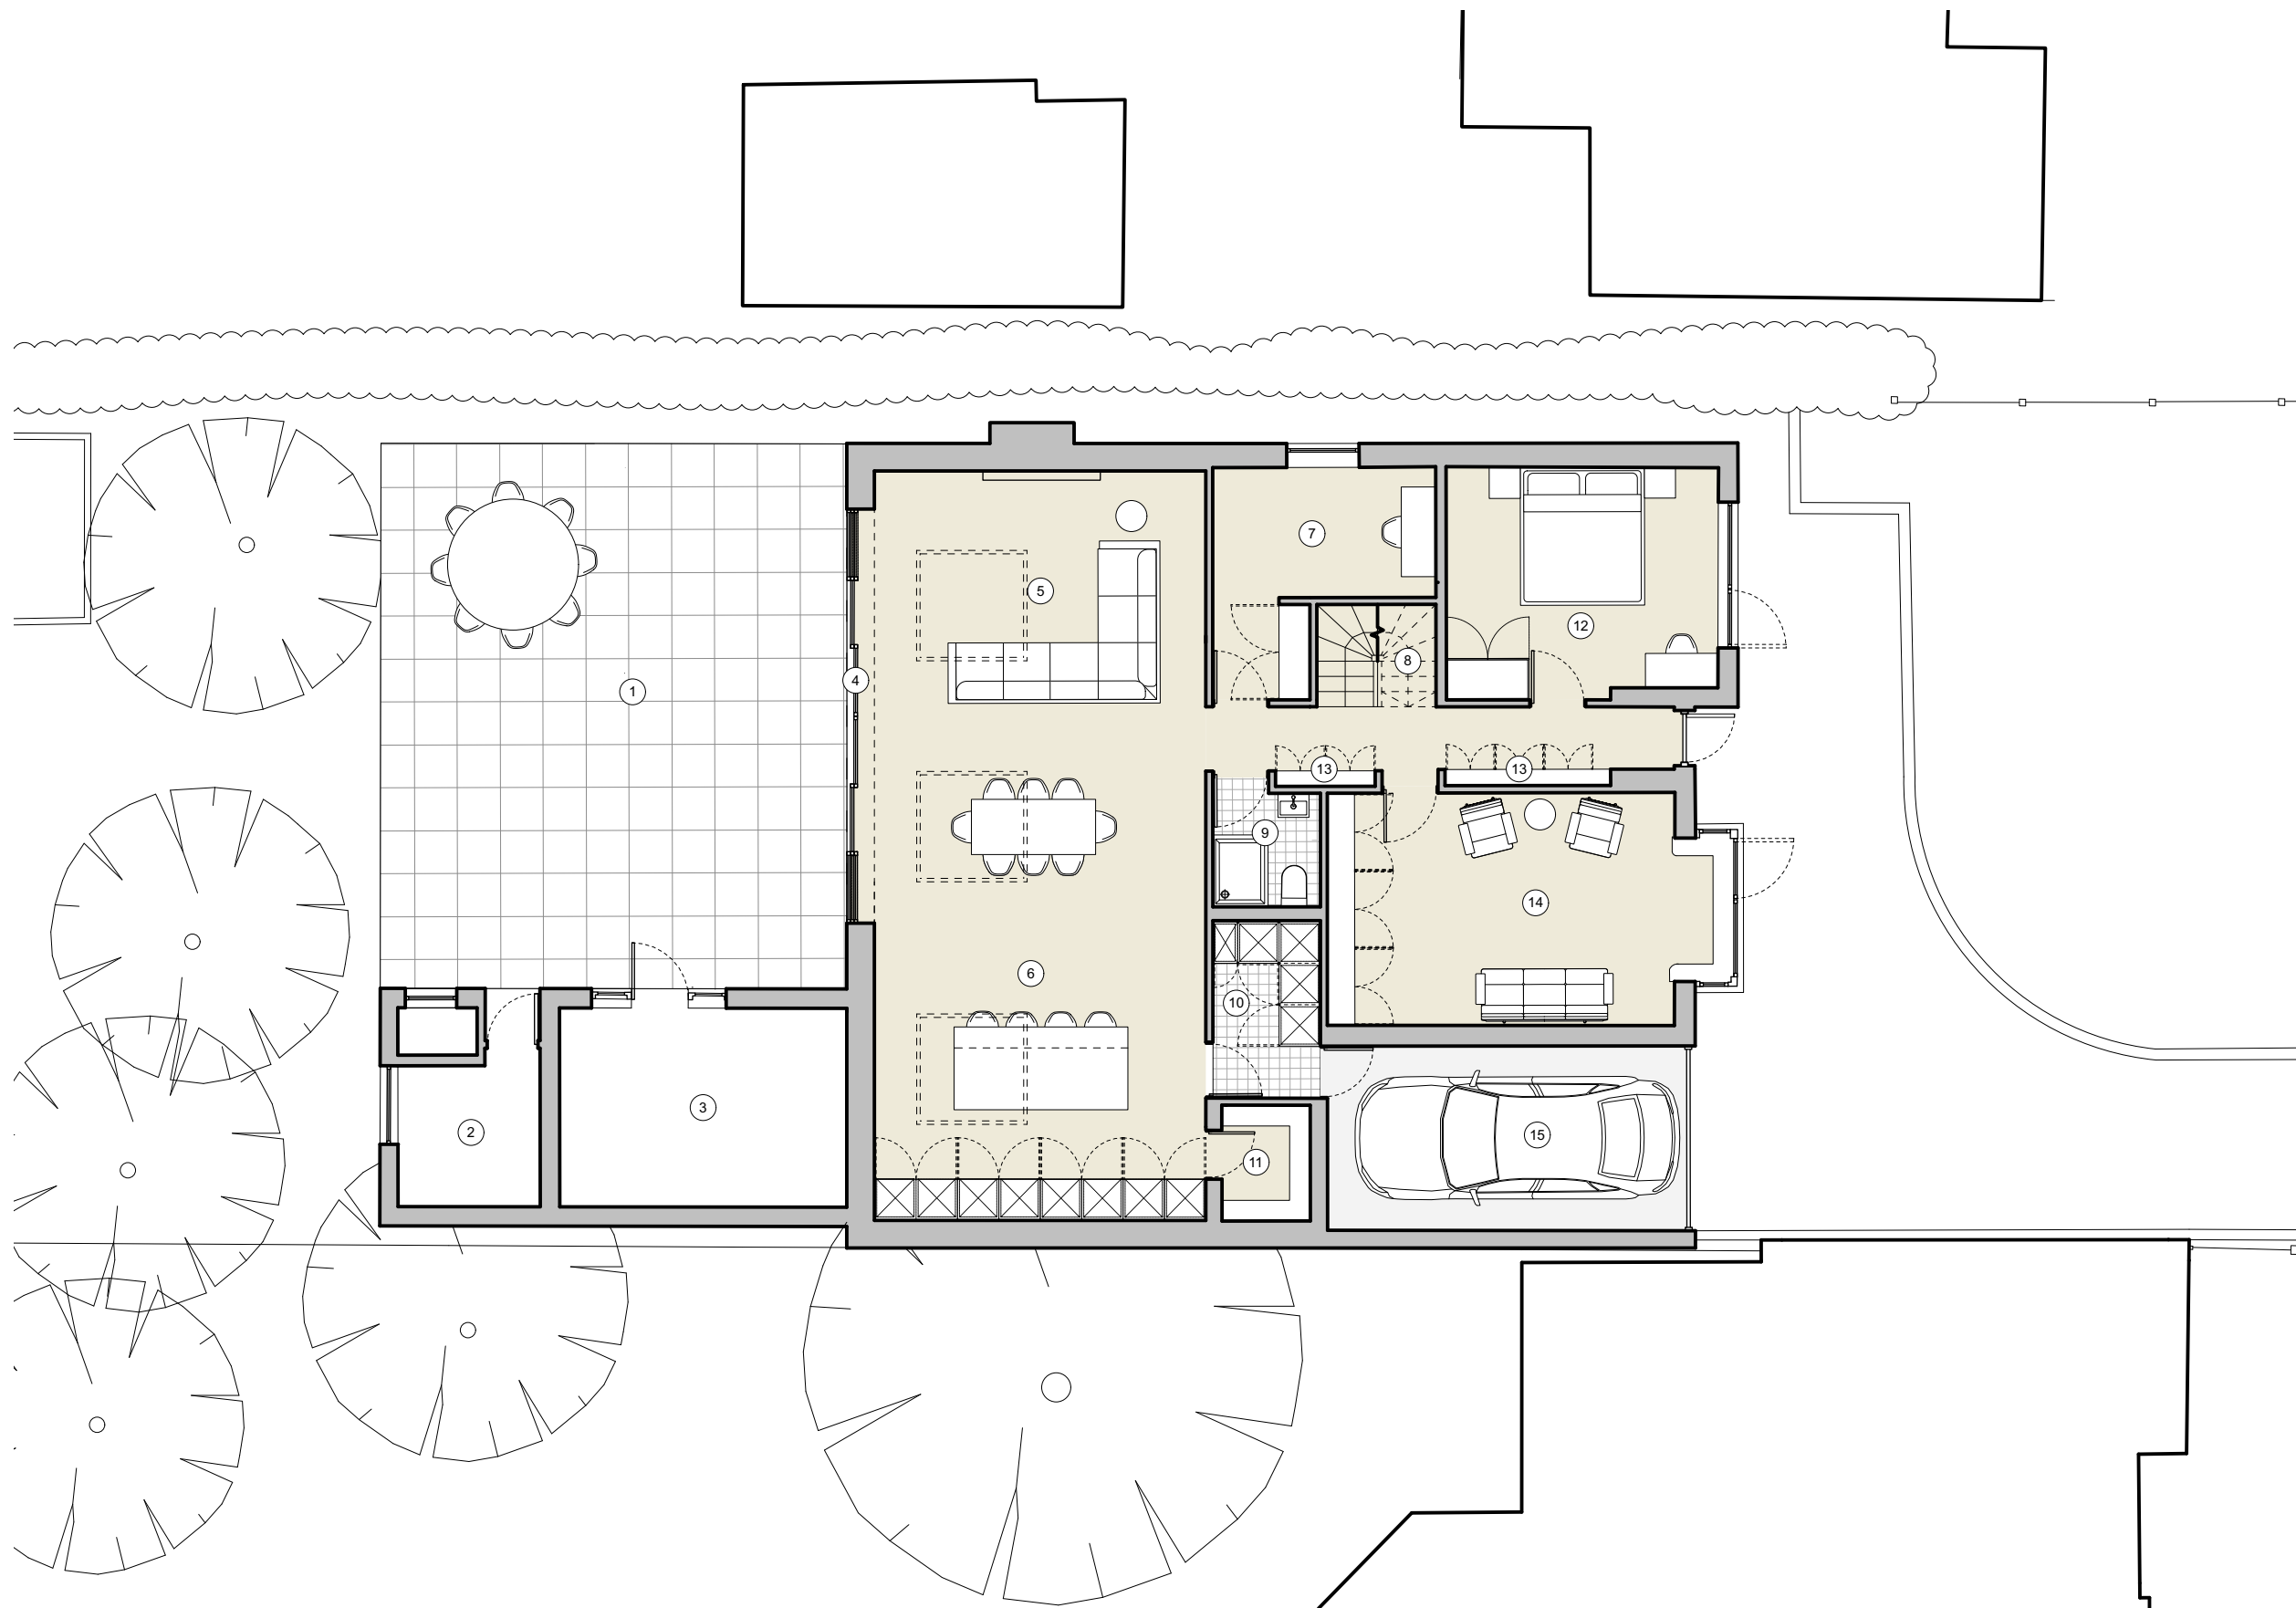

01 PROPOSED Ground Floor Plan
1:100




/ 00/00/0000 /			
Rev	Date	Reason	Person
ALTER & COMPANY			
Address: Studio 1c, 11 Jew Street, Brighton, BN1 1UT			
Email: info@alterandcompany.com			
Website: www.alterandcompany.com			
Project: 12 Old Manor Road, Rustington, West Sussex, BN16 3QU			
Client: James & Rachel Warren			
Drawing title: PROPOSED Ground Floor Plan			
Scale: 1:100 @ A3		Date: June 2021	
Project number: AC046			
Status: PLANNING		Drawing number: PL09	


This drawing and design is copyright of Alter & company Ltd and cannot be used or reproduced without written consent. Do not scale, use figured dimensions only. The contractor is to site measure and check dimensions prior to commencement of the works, ordering or fabrication. Use the drawing only for use specified.

Structural information is for illustrative purposes please refer to structural engineer drawings for comprehensive structural strategy.

- KEY:
- 1. Proposed Garage
 - 2. Proposed Skylights
 - 3. Proposed Walk-in Wardrobe
 - 4. Master Bedroom
 - 5. Master Bedroom En-Suite
 - 6. Hallway
 - 7. Family Bathroom
 - 8. Double Bedroom
 - 9. Single Bedroom

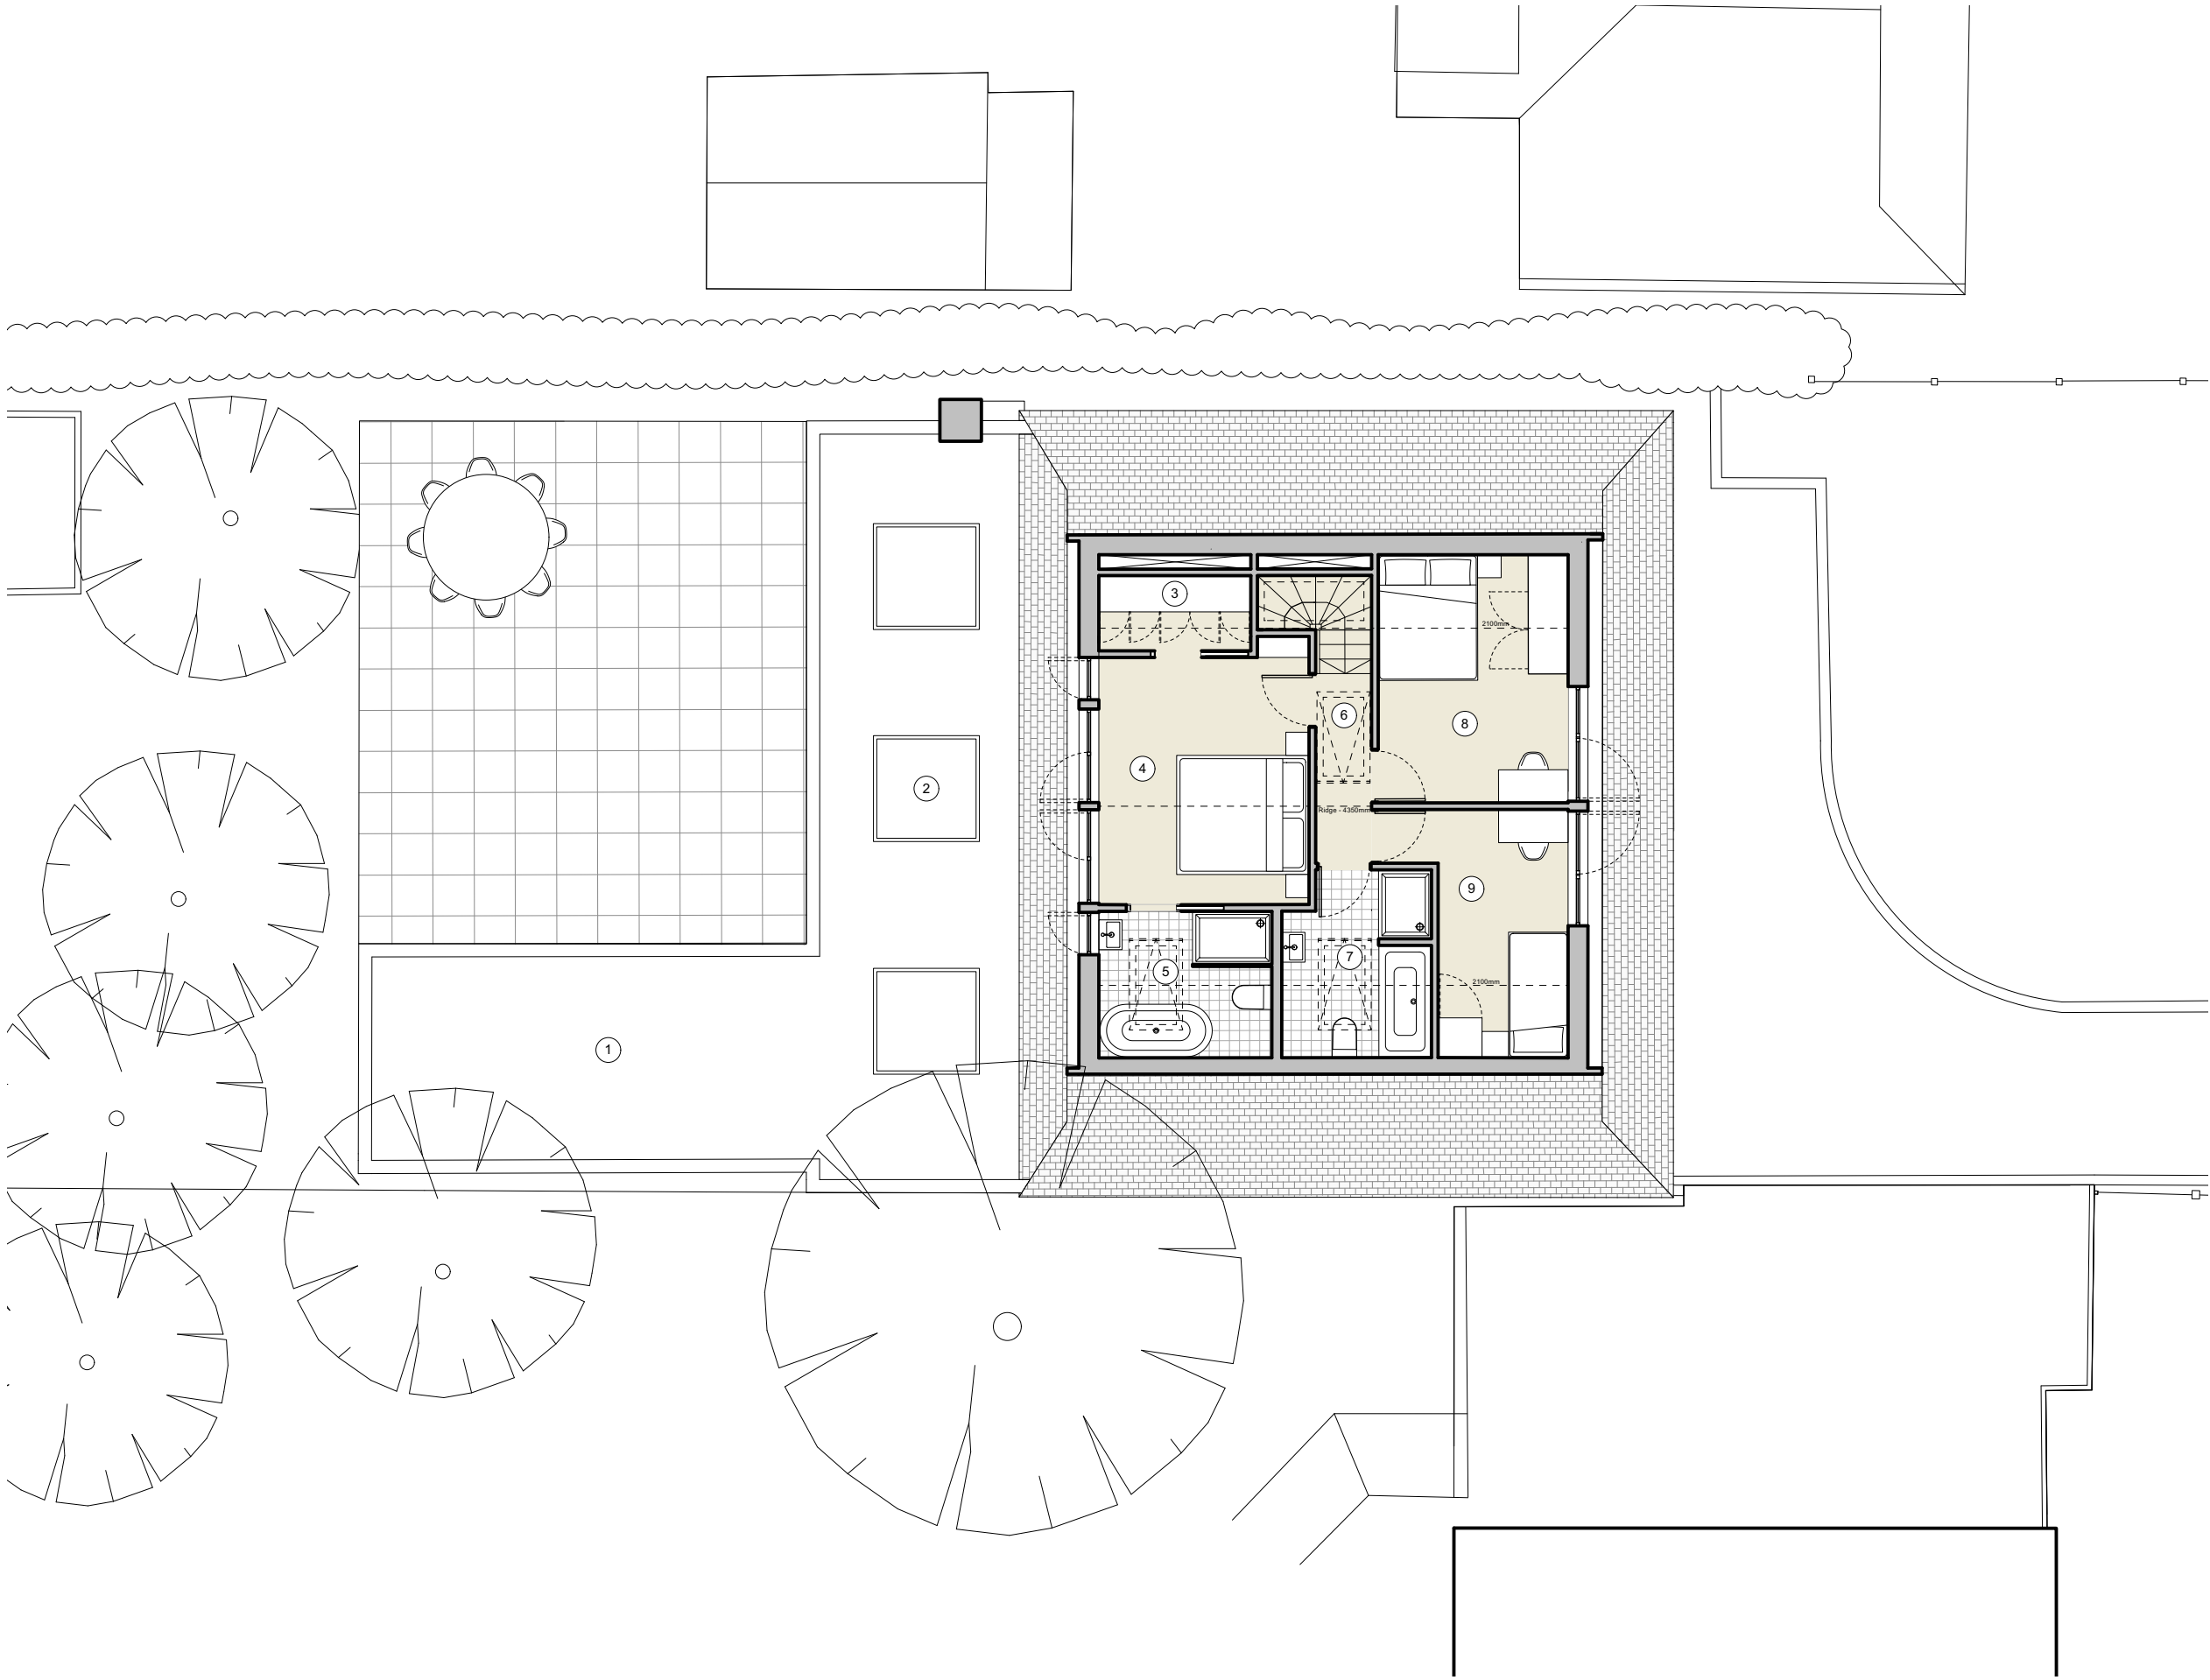

01 PROPOSED First Floor Plan
1:100

 


/ 00/00/0000 /			
Rev	Date	Reason	Person
ALTER & COMPANY			
Address: Studio 1c, 11 Jew Street, Brighton, BN1 1UT			
Email: info@alterandcompany.com			
Website: www.alterandcompany.com			
Project: 12 Old Manor Road, Rustington, West Sussex, BN16 3QU			
Client: James & Rachel Warren			
Drawing title: PROPOSED First Floor Plan			
Scale: 1:100 @ A3		Date: June 2021	
Project number: AC046			
Status: PLANNING		Drawing number: PL10	


This drawing and design is copyright of Alter & company Ltd and cannot be used or reproduced without written consent. Do not scale, use figured dimensions only. The contractor is to site measure and check dimensions prior to commencement of the works, ordering or fabrication. Use the drawing only for use specified.

Structural information is for illustrative purposes please refer to structural engineer drawings for comprehensive structural strategy.

- KEY:
- 1. Roof Tiles
 - 2. Fixed Rooflight Above Staircase
 - 3. Hallway Rooflight
 - 4. En-suite Rooflight
 - 5. Family Bathroom Rooflight

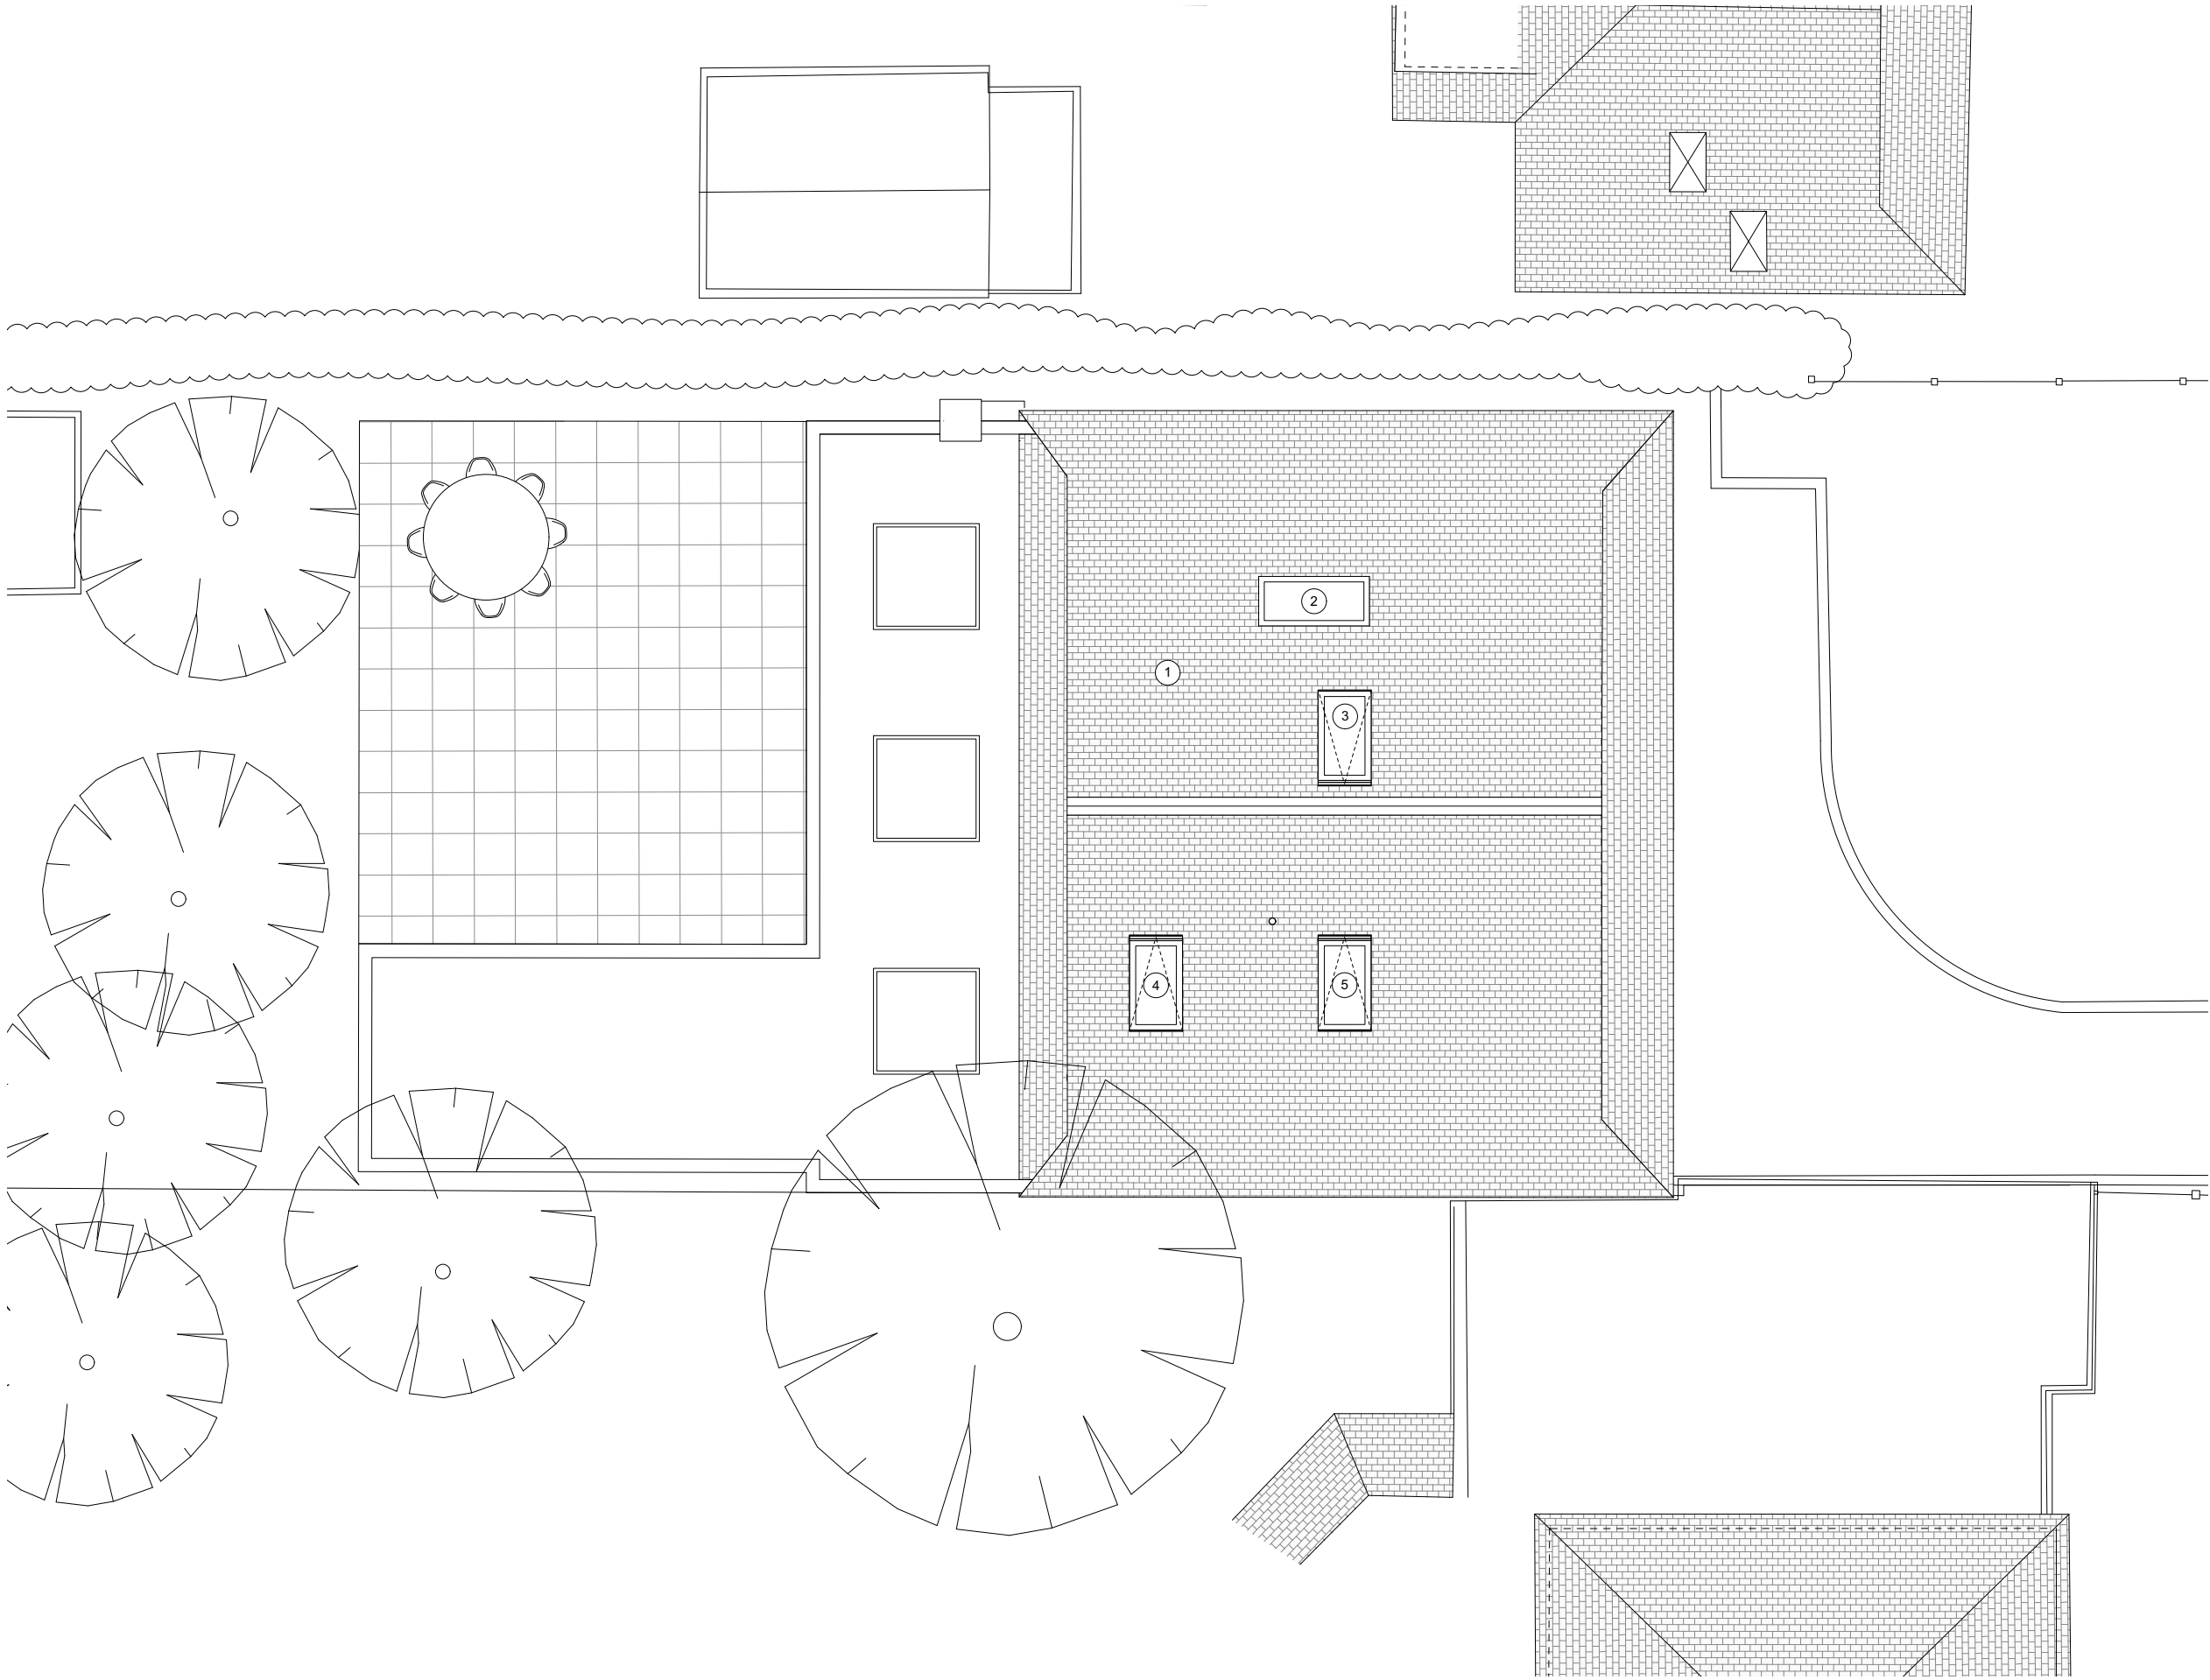

01 PROPOSED Roof Plan
1:100

 


/ 00/00/0000 /		/	
Rev	Date	Reason	Person
ALTER & COMPANY			
Address: Studio 1c, 11 Jew Street, Brighton, BN1 1UT			
Email: info@alterandcompany.com			
Website: www.alterandcompany.com			
Project: 12 Old Manor Road, Rustington, West Sussex, BN16 3QU			
Client James & Rachel Warren			
Drawing title: PROPOSED Roof Plan			
Scale: 1:100 @ A3		Date: June 2021	
Project number: AC046			
Status: PLANNING		Drawing number: PL11	


This drawing and design is copyright of Alter & company Ltd and cannot be used or reproduced without written consent. Do not scale, use figured dimensions only. The contractor is to site measure and check dimensions prior to commencement of the works, ordering or fabrication. Use the drawing only for use specified.

Structural information is for illustrative purposes please refer to structural engineer drawings for comprehensive structural strategy.

- KEY:
- 1. Garage Door
 - 2. Lounge Window
 - 3. Single Bedroom Window
 - 4. Double Bedroom Window
 - 5. Timber Cladding
 - 6. Double Bedroom Window

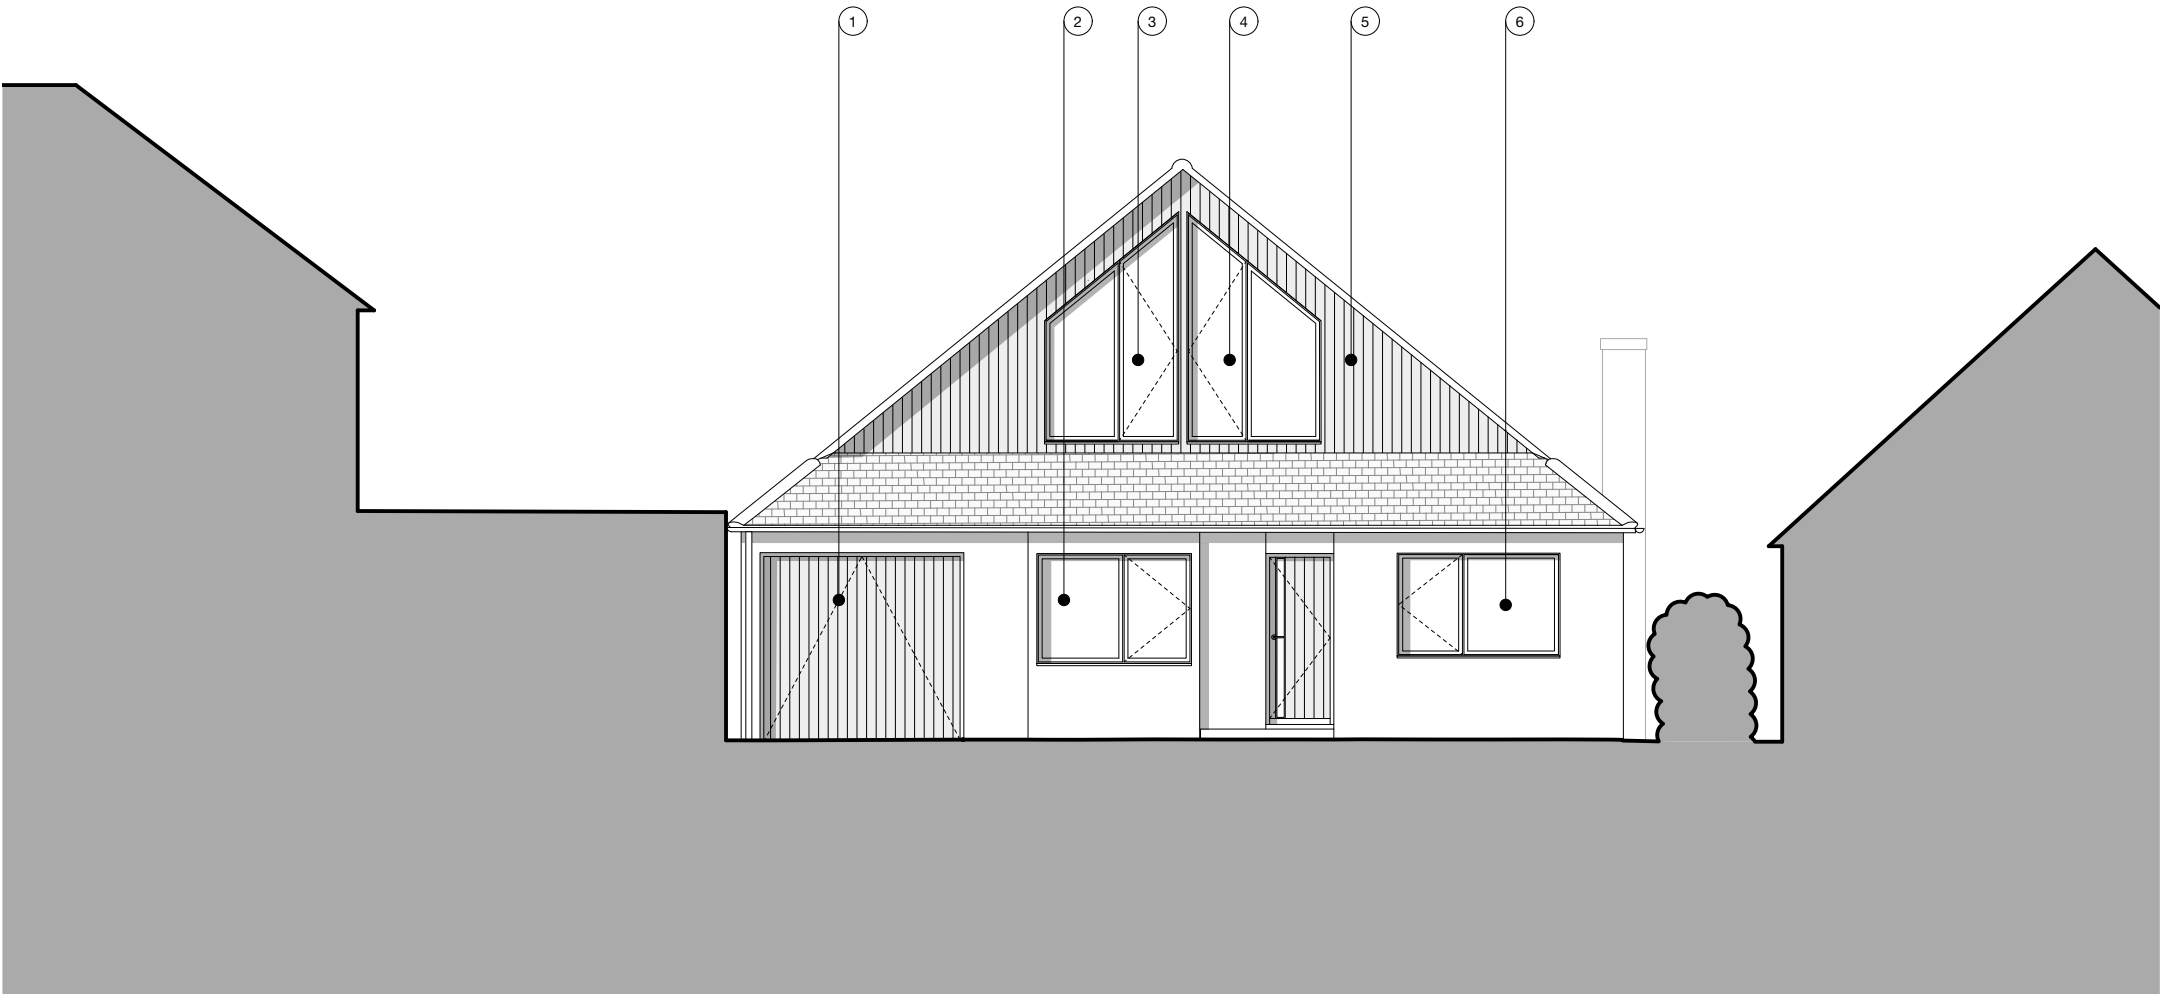

01 PROPOSED Front Elevation (East)
1:100

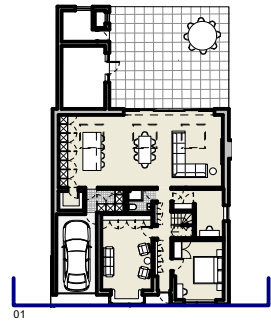

/ 00/00/0000 /			
Rev	Date	Reason	Person
ALTER & COMPANY			
Address: Studio 1c, 11 Jew Street, Brighton, BN1 1UT			
Email: info@alterandcompany.com			
Website: www.alterandcompany.com			
Project: 12 Old Manor Road, Rustington, West Sussex, BN16 3QU			
Client James & Rachel Warren			
Drawing title: PROPOSED Front Elevation			
Scale: 1:100 @ A3		Date: June 2021	
Project number: AC046			
Status: PLANNING		Drawing number: PL12	




This drawing and design is copyright of Alter & company Ltd and cannot be used or reproduced without written consent. Do not scale, use figured dimensions only. The contractor is to site measure and check dimensions prior to commencement of the works, ordering or fabrication. Use the drawing only for use specified.

Structural information is for illustrative purposes please refer to structural engineer drawings for comprehensive structural strategy.

- KEY:
- 1. White Rendered Stucco
 - 2. Sliding Patio Doors
 - 3. Skylight
 - 4. Master Bedroom Window
 - 5. Aluminium Coping
 - 6. En-suite Window
 - 7. Timber Cladding
 - 8. Storage Room Window
 - 9. Boundary Fence



01 PROPOSED Rear Elevation (West)
1:100

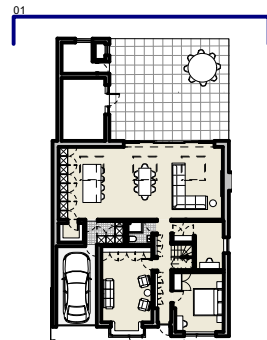

/ 00/00/0000 /			
Rev	Date	Reason	Person
ALTER & COMPANY			
Address: Studio 1c, 11 Jew Street, Brighton, BN1 1UT			
Email: info@alterandcompany.com			
Website: www.alterandcompany.com			
Project: 12 Old Manor Road, Rustington, West Sussex, BN16 3QU			
Client James & Rachel Warren			
Drawing title: PROPOSED Rear Elevation			
Scale: 1:100 @ A3		Date: June 2021	
Project number: AC046			
Status: PLANNING		Drawing number: PL13	




This drawing and design is copyright of Alter & company Ltd and cannot be used or reproduced without written consent. Do not scale, use figured dimensions only. The contractor is to site measure and check dimensions prior to commencement of the works, ordering or fabrication. Use the drawing only for use specified.

Structural information is for illustrative purposes please refer to structural engineer drawings for comprehensive structural strategy.

- KEY:
- 1. Garage
 - 2. Void
 - 3. Family Bathroom
 - 4. Lounge
 - 5. Corridor
 - 6. Hallway
 - 7. Void
 - 8. Playroom/Office



01 PROPOSED Section 01
1:100

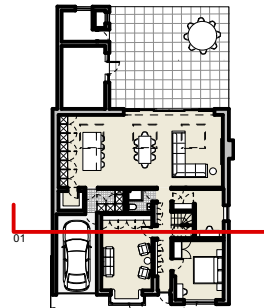


/ 00/00/0000 /			
Rev	Date	Reason	Person
ALTER & COMPANY			
Address: Studio 1c, 11 Jew Street, Brighton, BN1 1UT			
Email: info@alterandcompany.com			
Website: www.alterandcompany.com			
Project: 12 Old Manor Road, Rustington, West Sussex, BN16 3QU			
Client: James & Rachel Warren			
Drawing title: PROPOSED Section 01			
Scale: 1:100 @ A3		Date: June 2021	
Project number: AC046			
Status: PLANNING		Drawing number: PL14	


This drawing and design is copyright of Alter & company Ltd and cannot be used or reproduced without written consent. Do not scale, use figured dimensions only. The contractor is to site measure and check dimensions prior to commencement of the works, ordering or fabrication. Use the drawing only for use specified.

Structural information is for illustrative purposes please refer to structural engineer drawings for comprehensive structural strategy.

- KEY:
- 1. Hallway
 - 2. Hallway Storage
 - 3. Double Bedroom
 - 4. Corridor
 - 5. Master Bedroom
 - 6. Tiled Roof
 - 7. Open Plan Kitchen/Dining Room
 - 8. White Rendered Stucco
 - 9. Patio

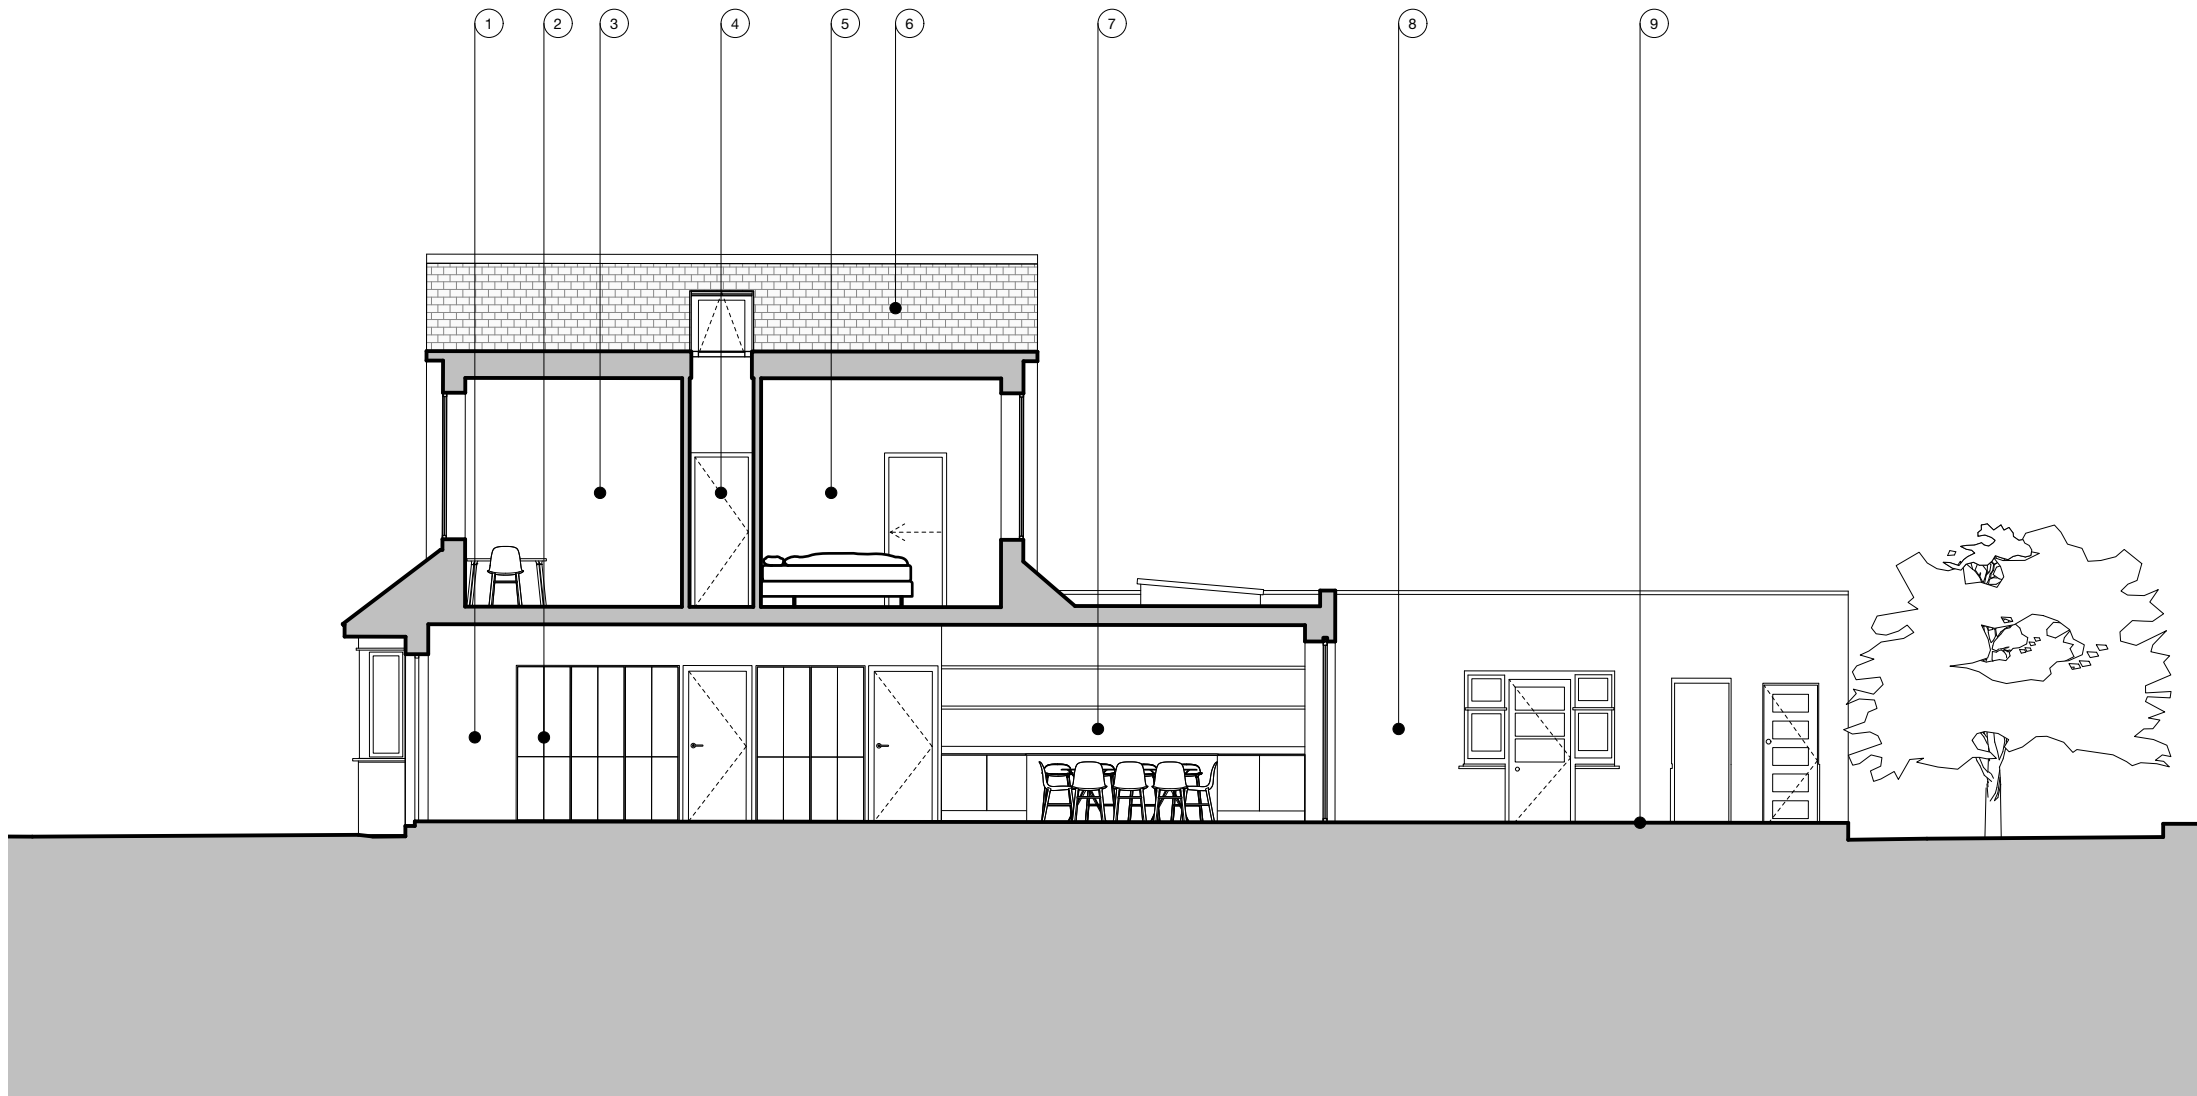

01 PROPOSED Section 02
1:100

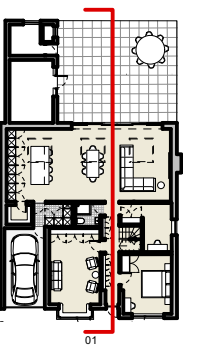


/ 00/00/0000 /			
Rev	Date	Reason	Person
ALTER & COMPANY			
Address: Studio 1c, 11 Jew Street, Brighton, BN1 1UT			
Email: info@alterandcompany.com			
Website: www.alterandcompany.com			
Project: 12 Old Manor Road, Rustington, West Sussex, BN16 3QU			
Client: James & Rachel Warren			
Drawing title: PROPOSED Section 02			
Scale: 1:100 @ A3		Date: June 2021	
Project number: AC046			
Status: PLANNING		Drawing number: PL15	


This drawing and design is copyright of Alter & company Ltd and cannot be used or reproduced without written consent. Do not scale, use figured dimensions only. The contractor is to site measure and check dimensions prior to commencement of the works, ordering or fabrication. Use the drawing only for use specified.

Structural information is for illustrative purposes please refer to structural engineer drawings for comprehensive structural strategy.

- KEY:
- 1. Tiled Roof
 - 2. Rooflight Above Hallway
 - 3. Rooflight Above Staircase
 - 4. Playroom Office Window
 - 5. Chimney
 - 6. White Rendered Stucco
 - 7. Aluminium Coping

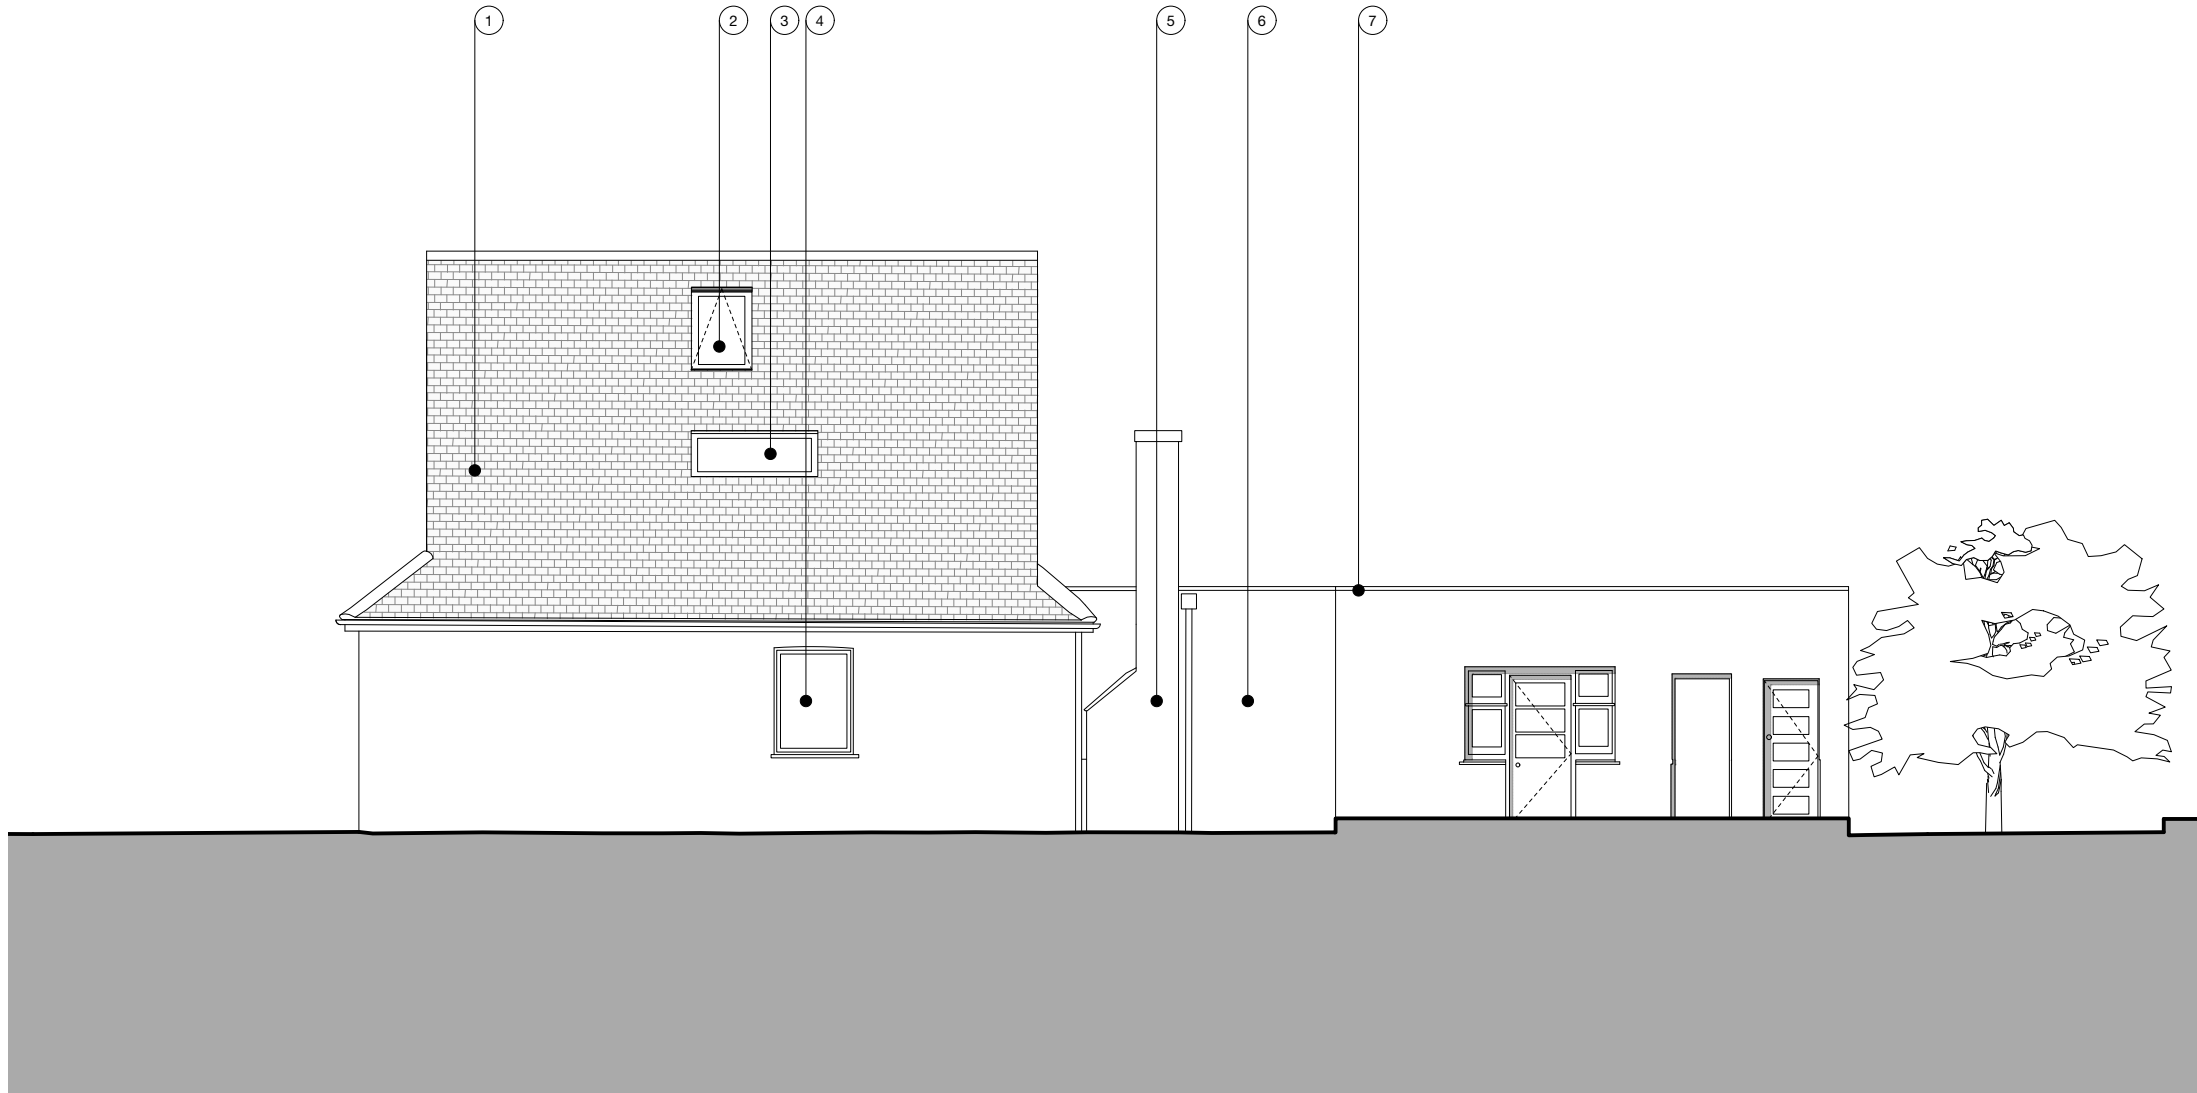

01 PROPOSED North Elevation
1:100

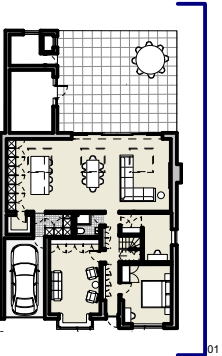


/ 00/00/0000 /			
Rev	Date	Reason	Person
ALTER & COMPANY			
Address: Studio 1c, 11 Jew Street, Brighton, BN1 1UT			
Email: info@alterandcompany.com			
Website: www.alterandcompany.com			
Project: 12 Old Manor Road, Rustington, West Sussex, BN16 3QU			
Client: James & Rachel Warren			
Drawing title: PROPOSED North Elevation			
Scale: 1:100 @ A3		Date: June 2021	
Project number: AC046			
Status: PLANNING		Drawing number: PL16	


This drawing and design is copyright of Alter & company Ltd and cannot be used or reproduced without written consent. Do not scale, use figured dimensions only. The contractor is to site measure and check dimensions prior to commencement of the works, ordering or fabrication. Use the drawing only for use specified.

Structural information is for illustrative purposes please refer to structural engineer drawings for comprehensive structural strategy.

- KEY:
- 1. White Rendered Stucco
 - 2. Aluminium Coping
 - 3. Master En-Suite Rooflight
 - 4. Family Bathroom En-Suite
 - 5. Tiled Roof
 - 6. Lounge Window

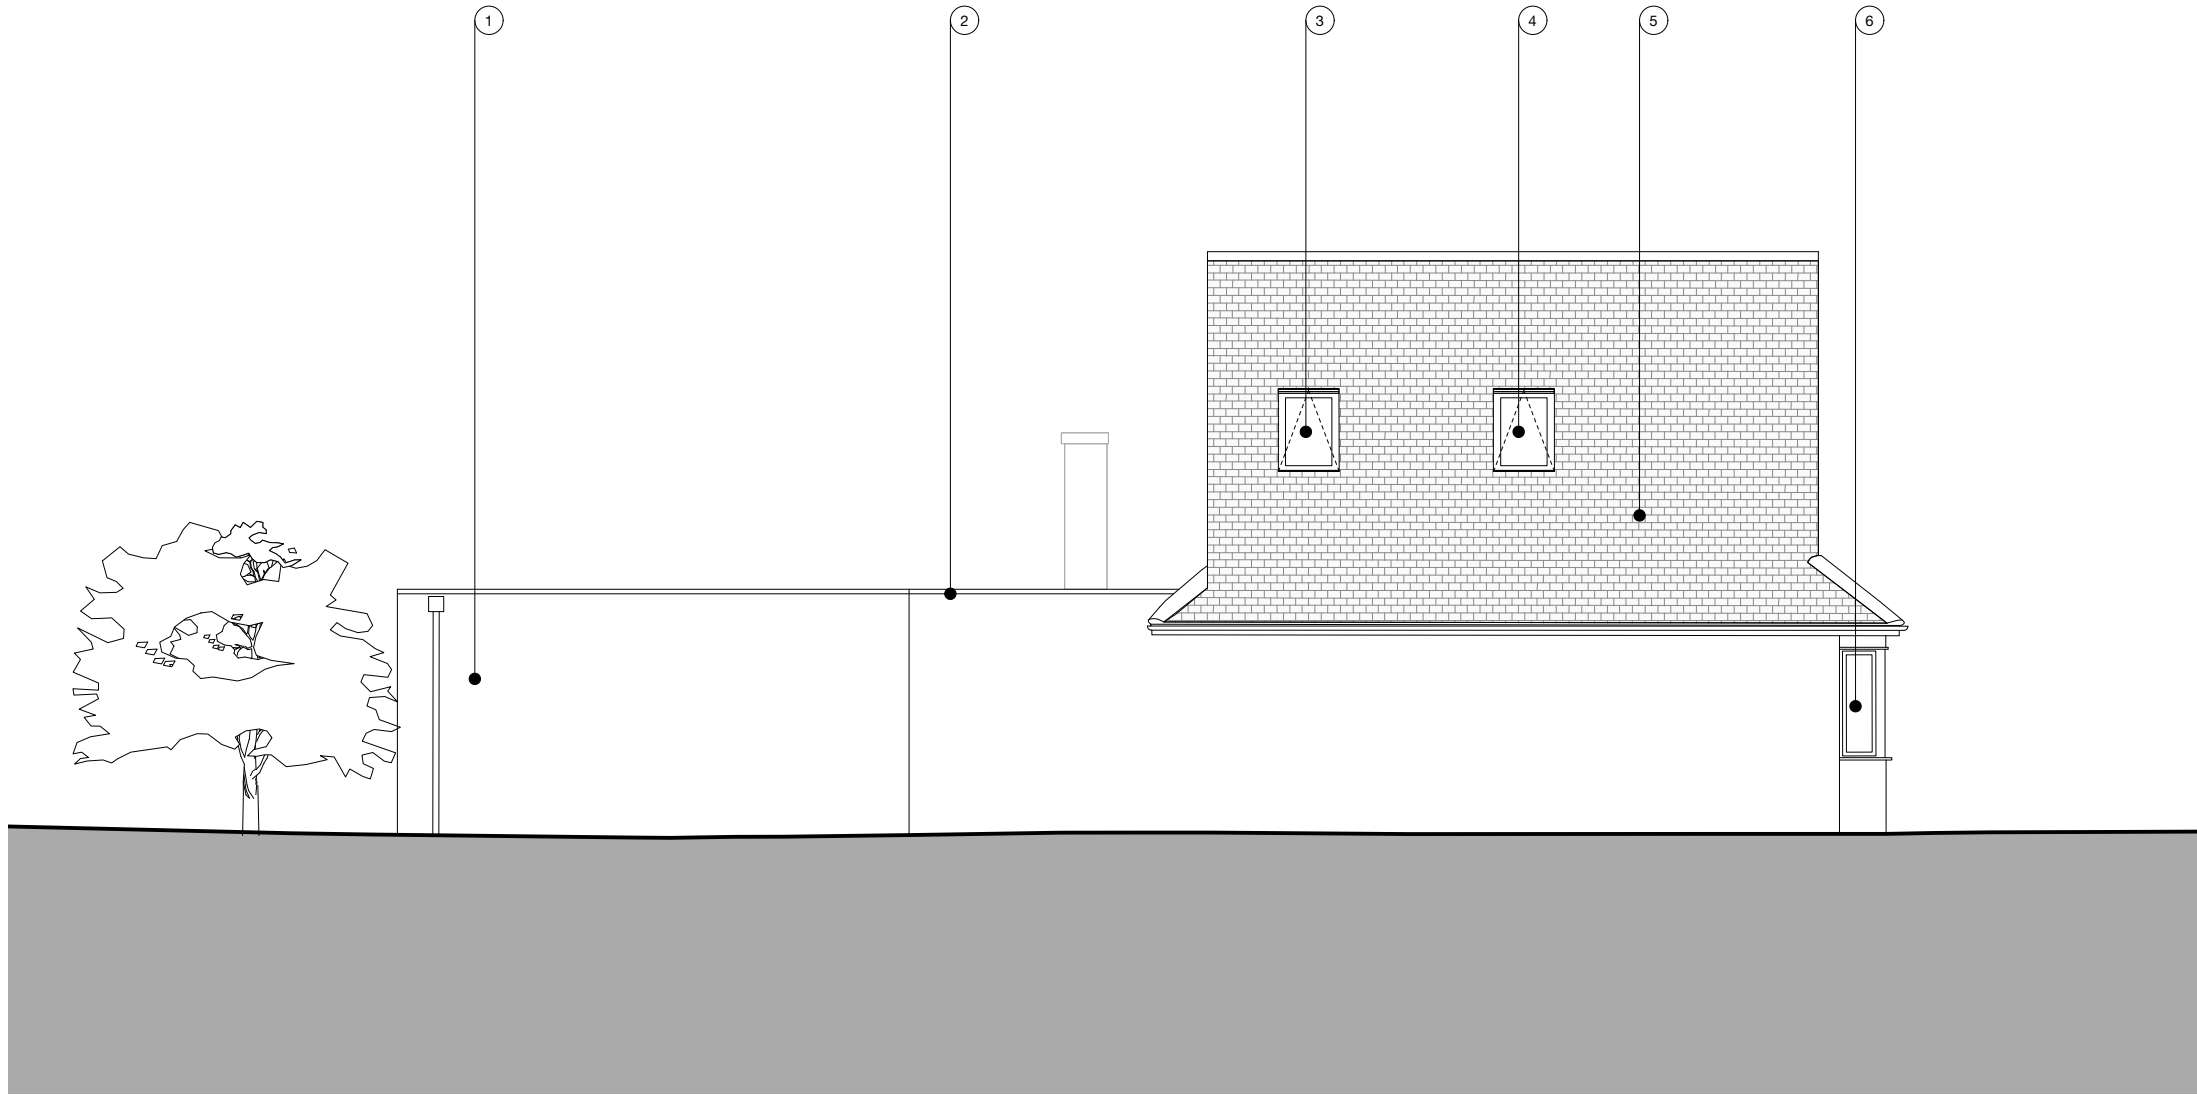

01 PROPOSED South Elevation
1:100

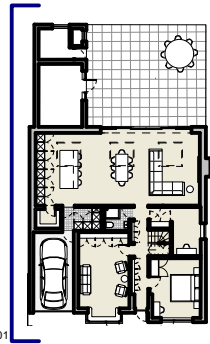

/ 00/00/0000 /			
Rev	Date	Reason	Person
ALTER & COMPANY			
Address: Studio 1c, 11 Jew Street, Brighton, BN1 1UT			
Email: info@alterandcompany.com			
Website: www.alterandcompany.com			
Project: 12 Old Manor Road, Rustington, West Sussex, BN16 3QU			
Client James & Rachel Warren			
Drawing title: PROPOSED South Elevation			
Scale: 1:200 @ A3		Date: June 2021	
Project number: AC046			
Status: PLANNING		Drawing number: PL17	

