
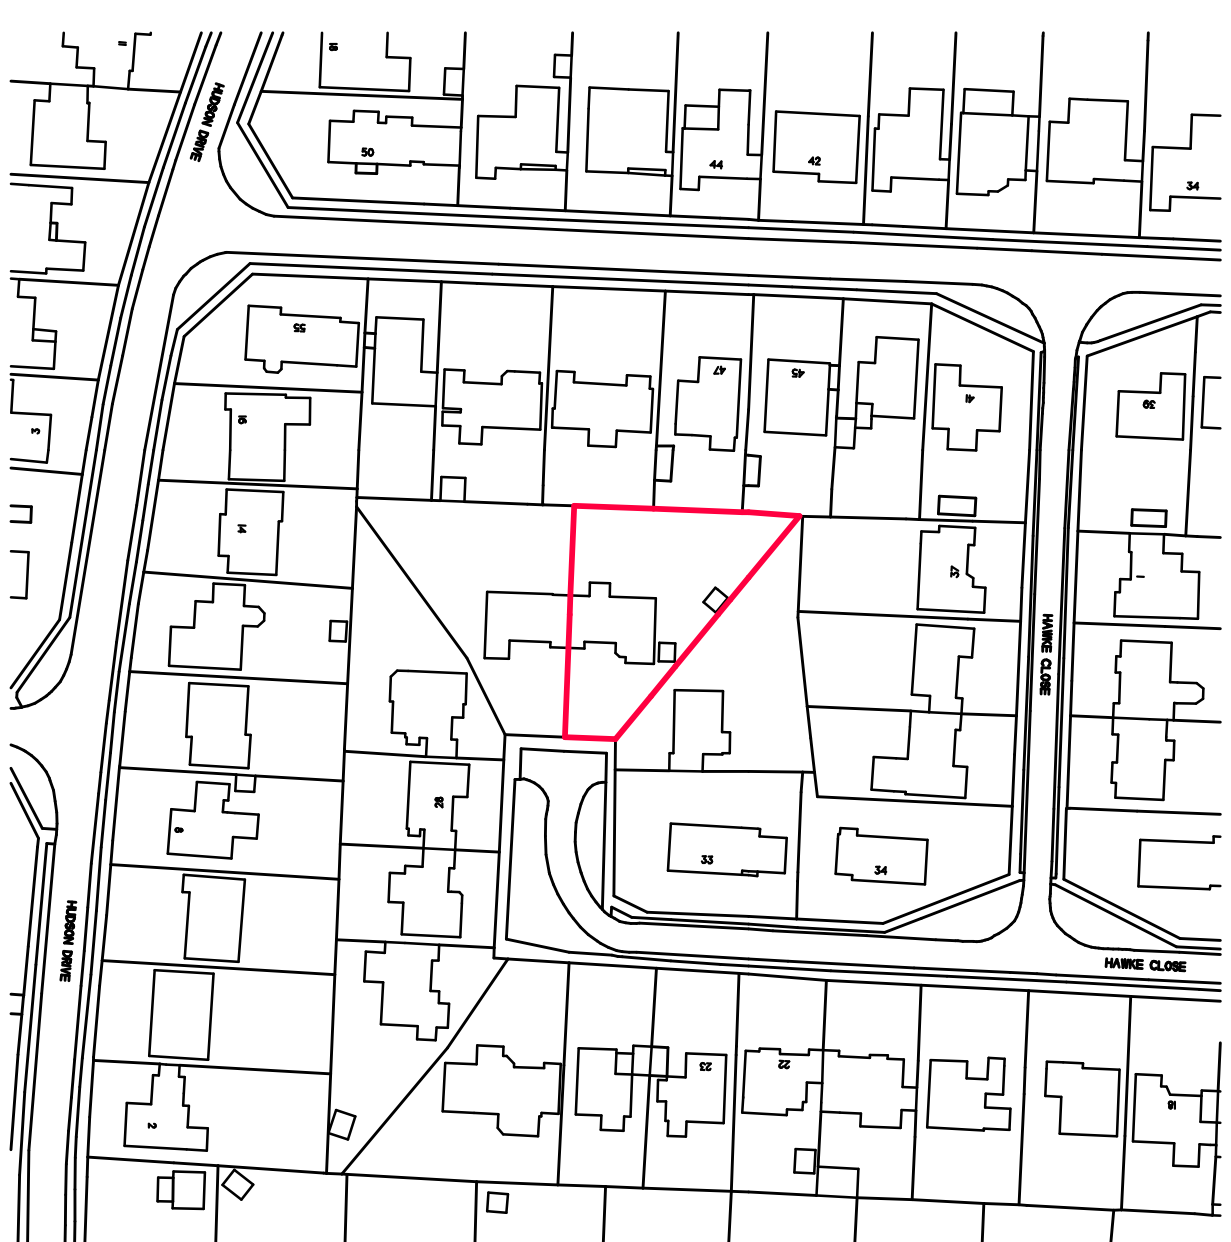
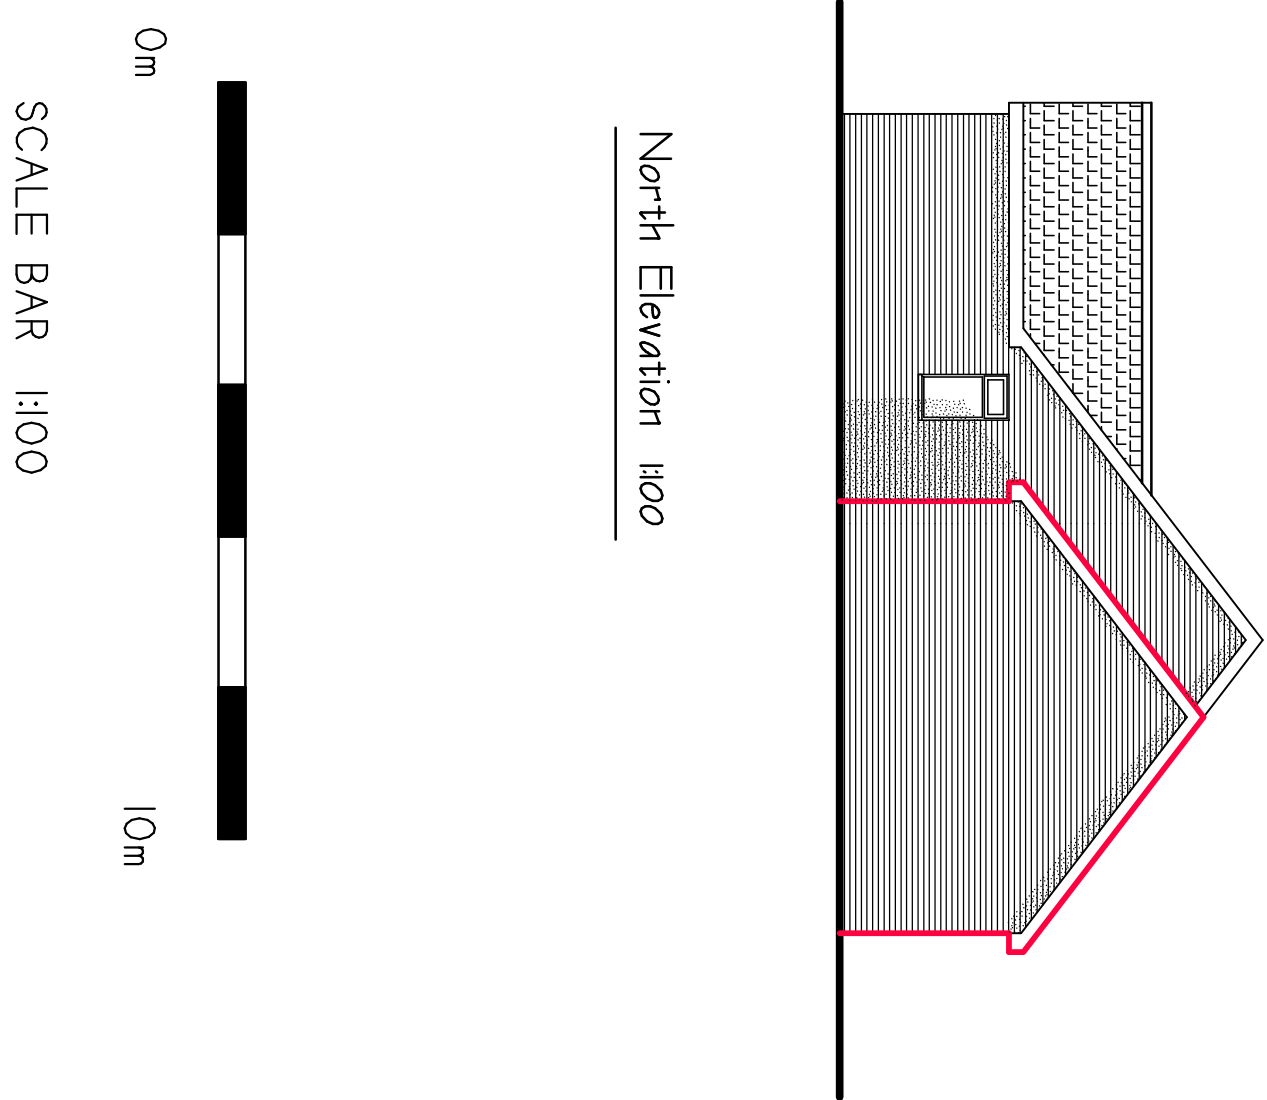


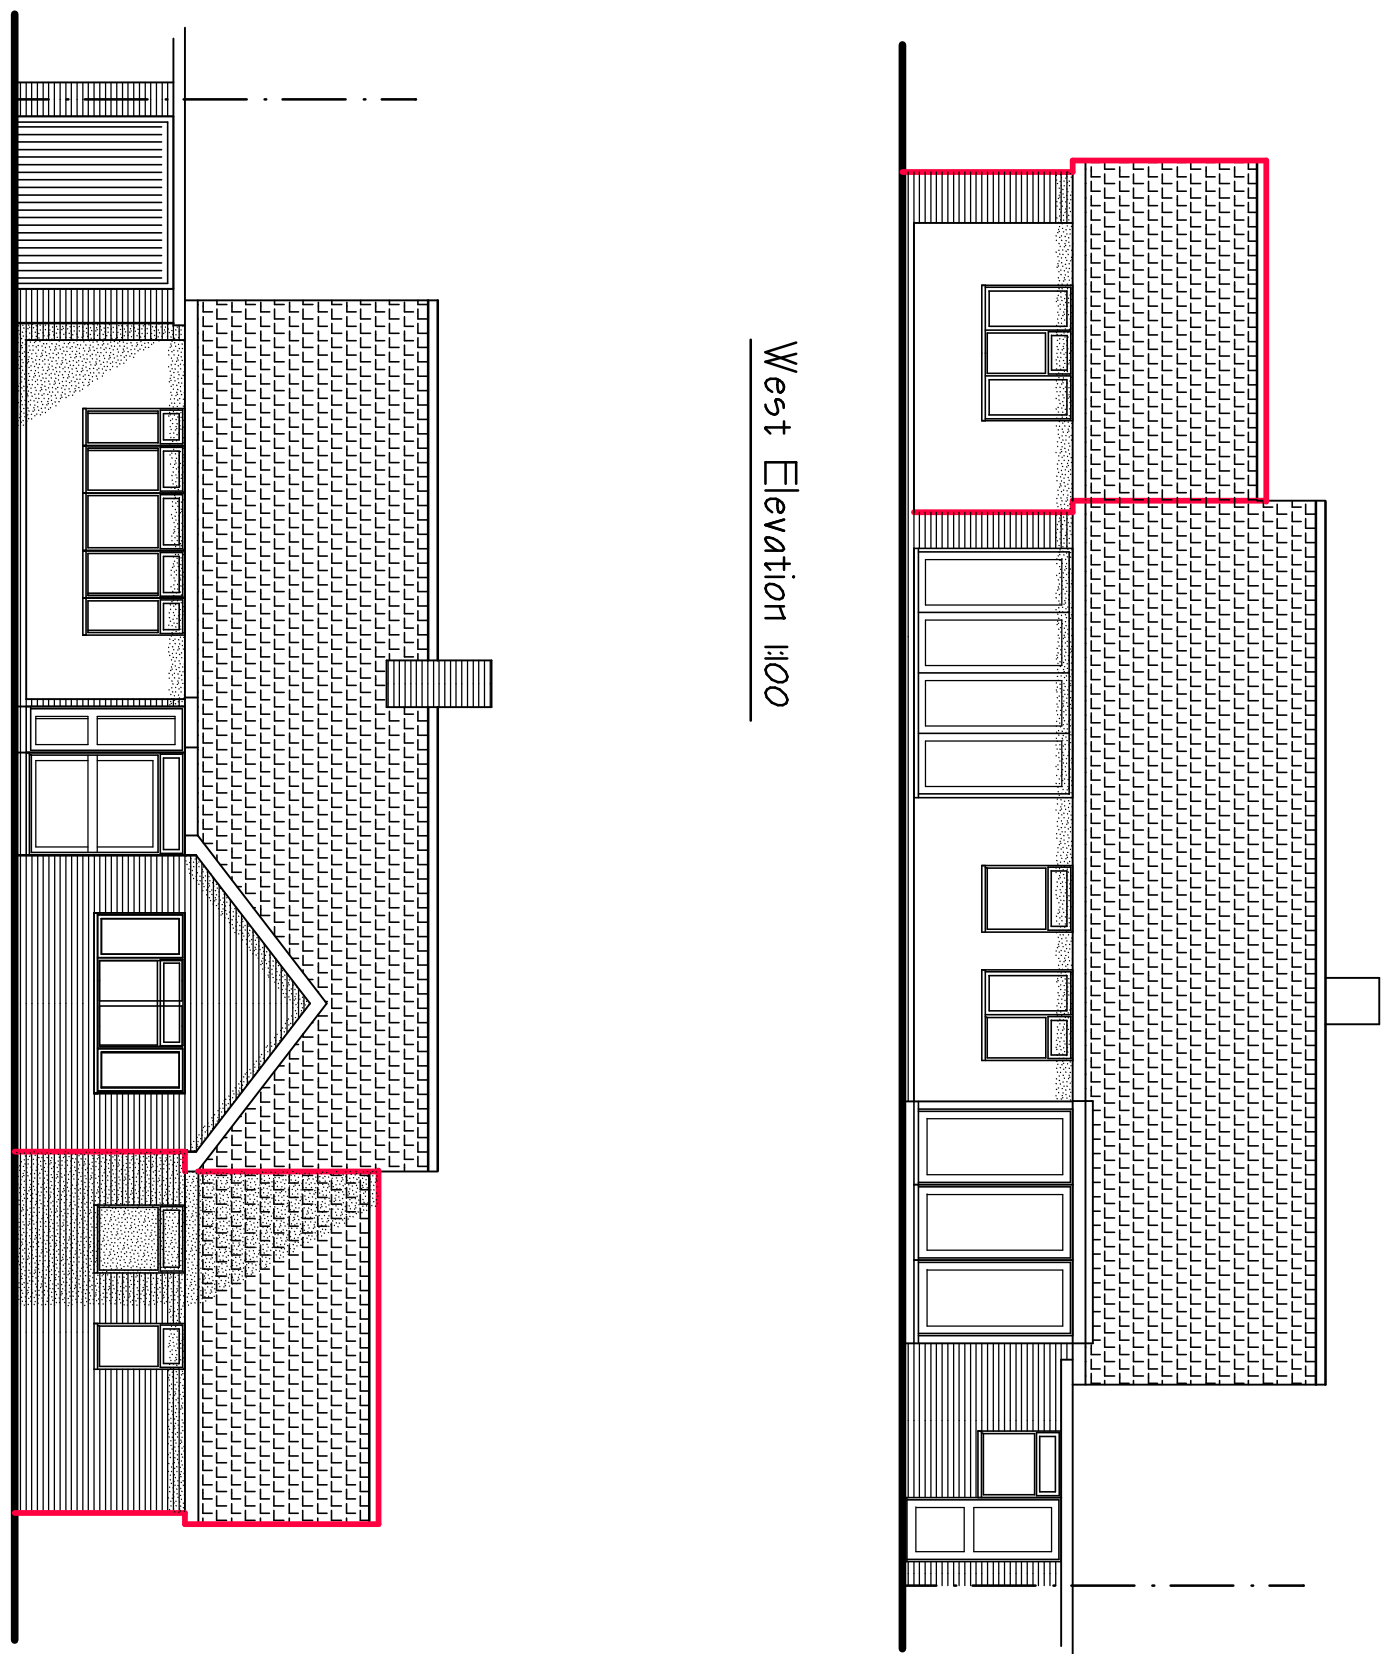

Crown Copyright and database rights 2020 OS Licence no. 100018971


West Elevation 1:100

East Elevation 1:100

North Elevation 1:100

Location Plan 1:250

ALL MATERIALS ARE TO MATCH EXISTING

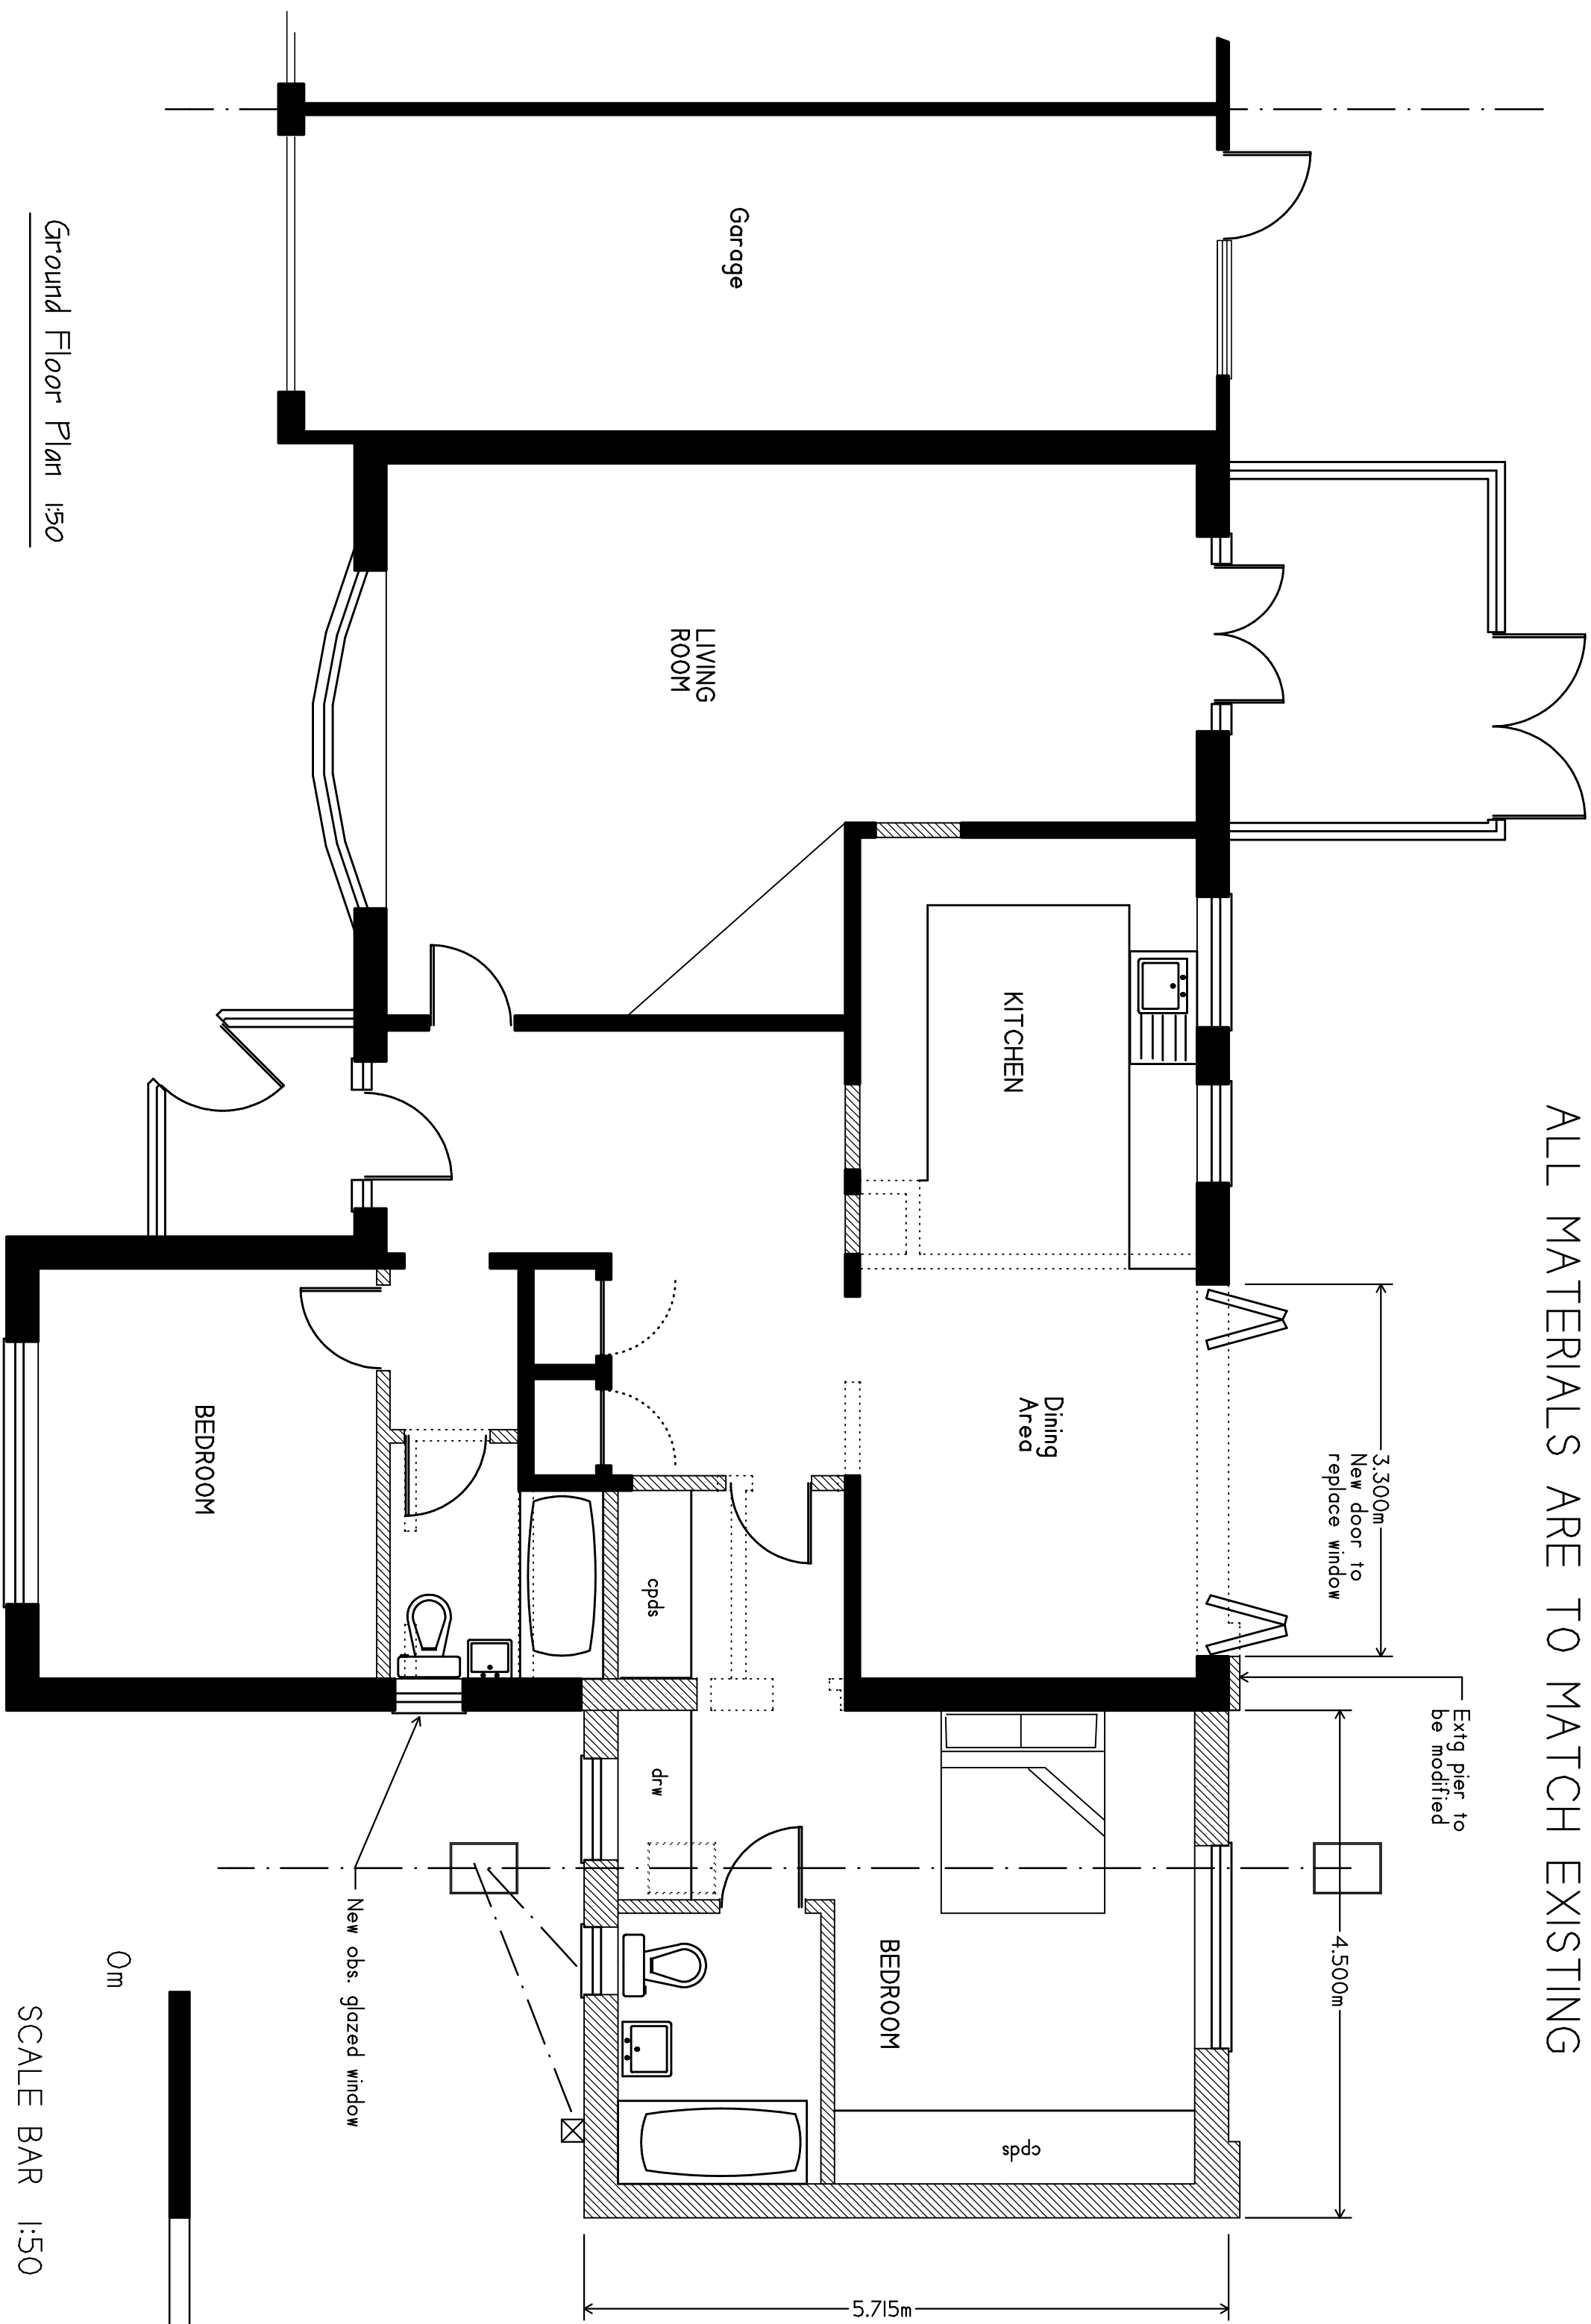

Ground Floor Plan 1:50

Site Plan 1:500

SCALE BAR 1:50

A1
1:50

- NOTES
1. No critical dimensions are to be scaled from this drawing (except for planning purposes)
 2. It is the contractor's responsibility to ensure that all work is carried out in accordance with Local Authority and N.H.D.C. requirements and that all plumbing and electrical work complies with the current regulations of the area water board and electricity board.
 3. Any works carried out prior to the receipt of the necessary approvals are the responsibility of the client.
 4. Whilst every effort has been made to obtain accurate information on the existing structure or site, it is essential that the contractor or client check at every stage and notify the Designer of any discrepancies.

REV	DATE	DESCRIPTION

CLIENT:
Mr + Mrs Ireland
31 Hawkes Close
Rustington BN16 2AT

JOB TITLE:

Proposed single storey extension

at above address

DRAWING TITLE:

Details of proposed

Clive C. Gibbs
BUILDING CONSULTANT

30 Coleridge Close
Goring by Sea
Worthing, West Sussex
Telephone (01903) 331591

SCALE	As shown
DATE	September 20
DRAWN BY	
CHECKED BY	

DRAWING No. 20/2096-1