




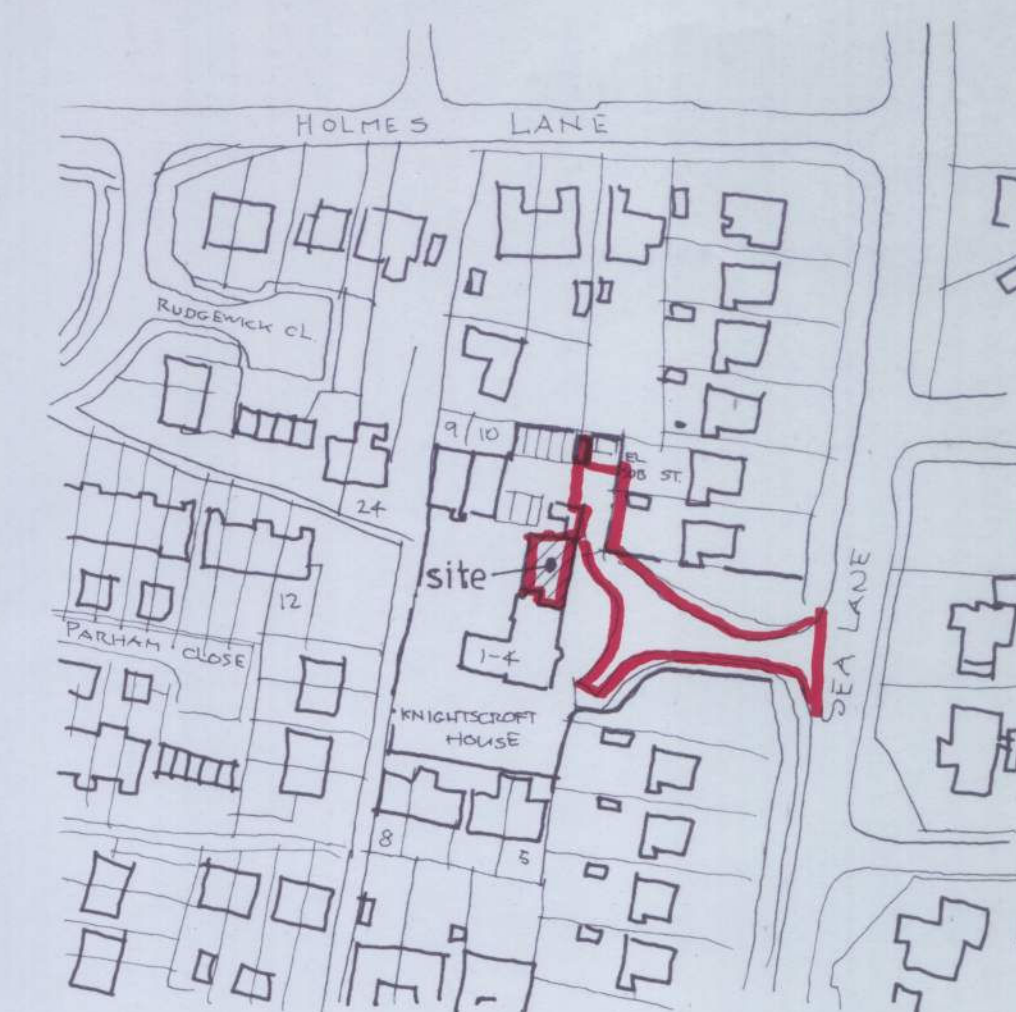


NORTH ELEVATION

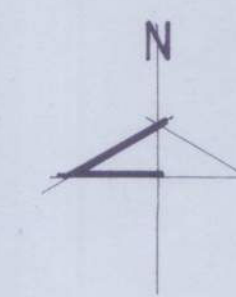


LOCATION PLAN 1:1250

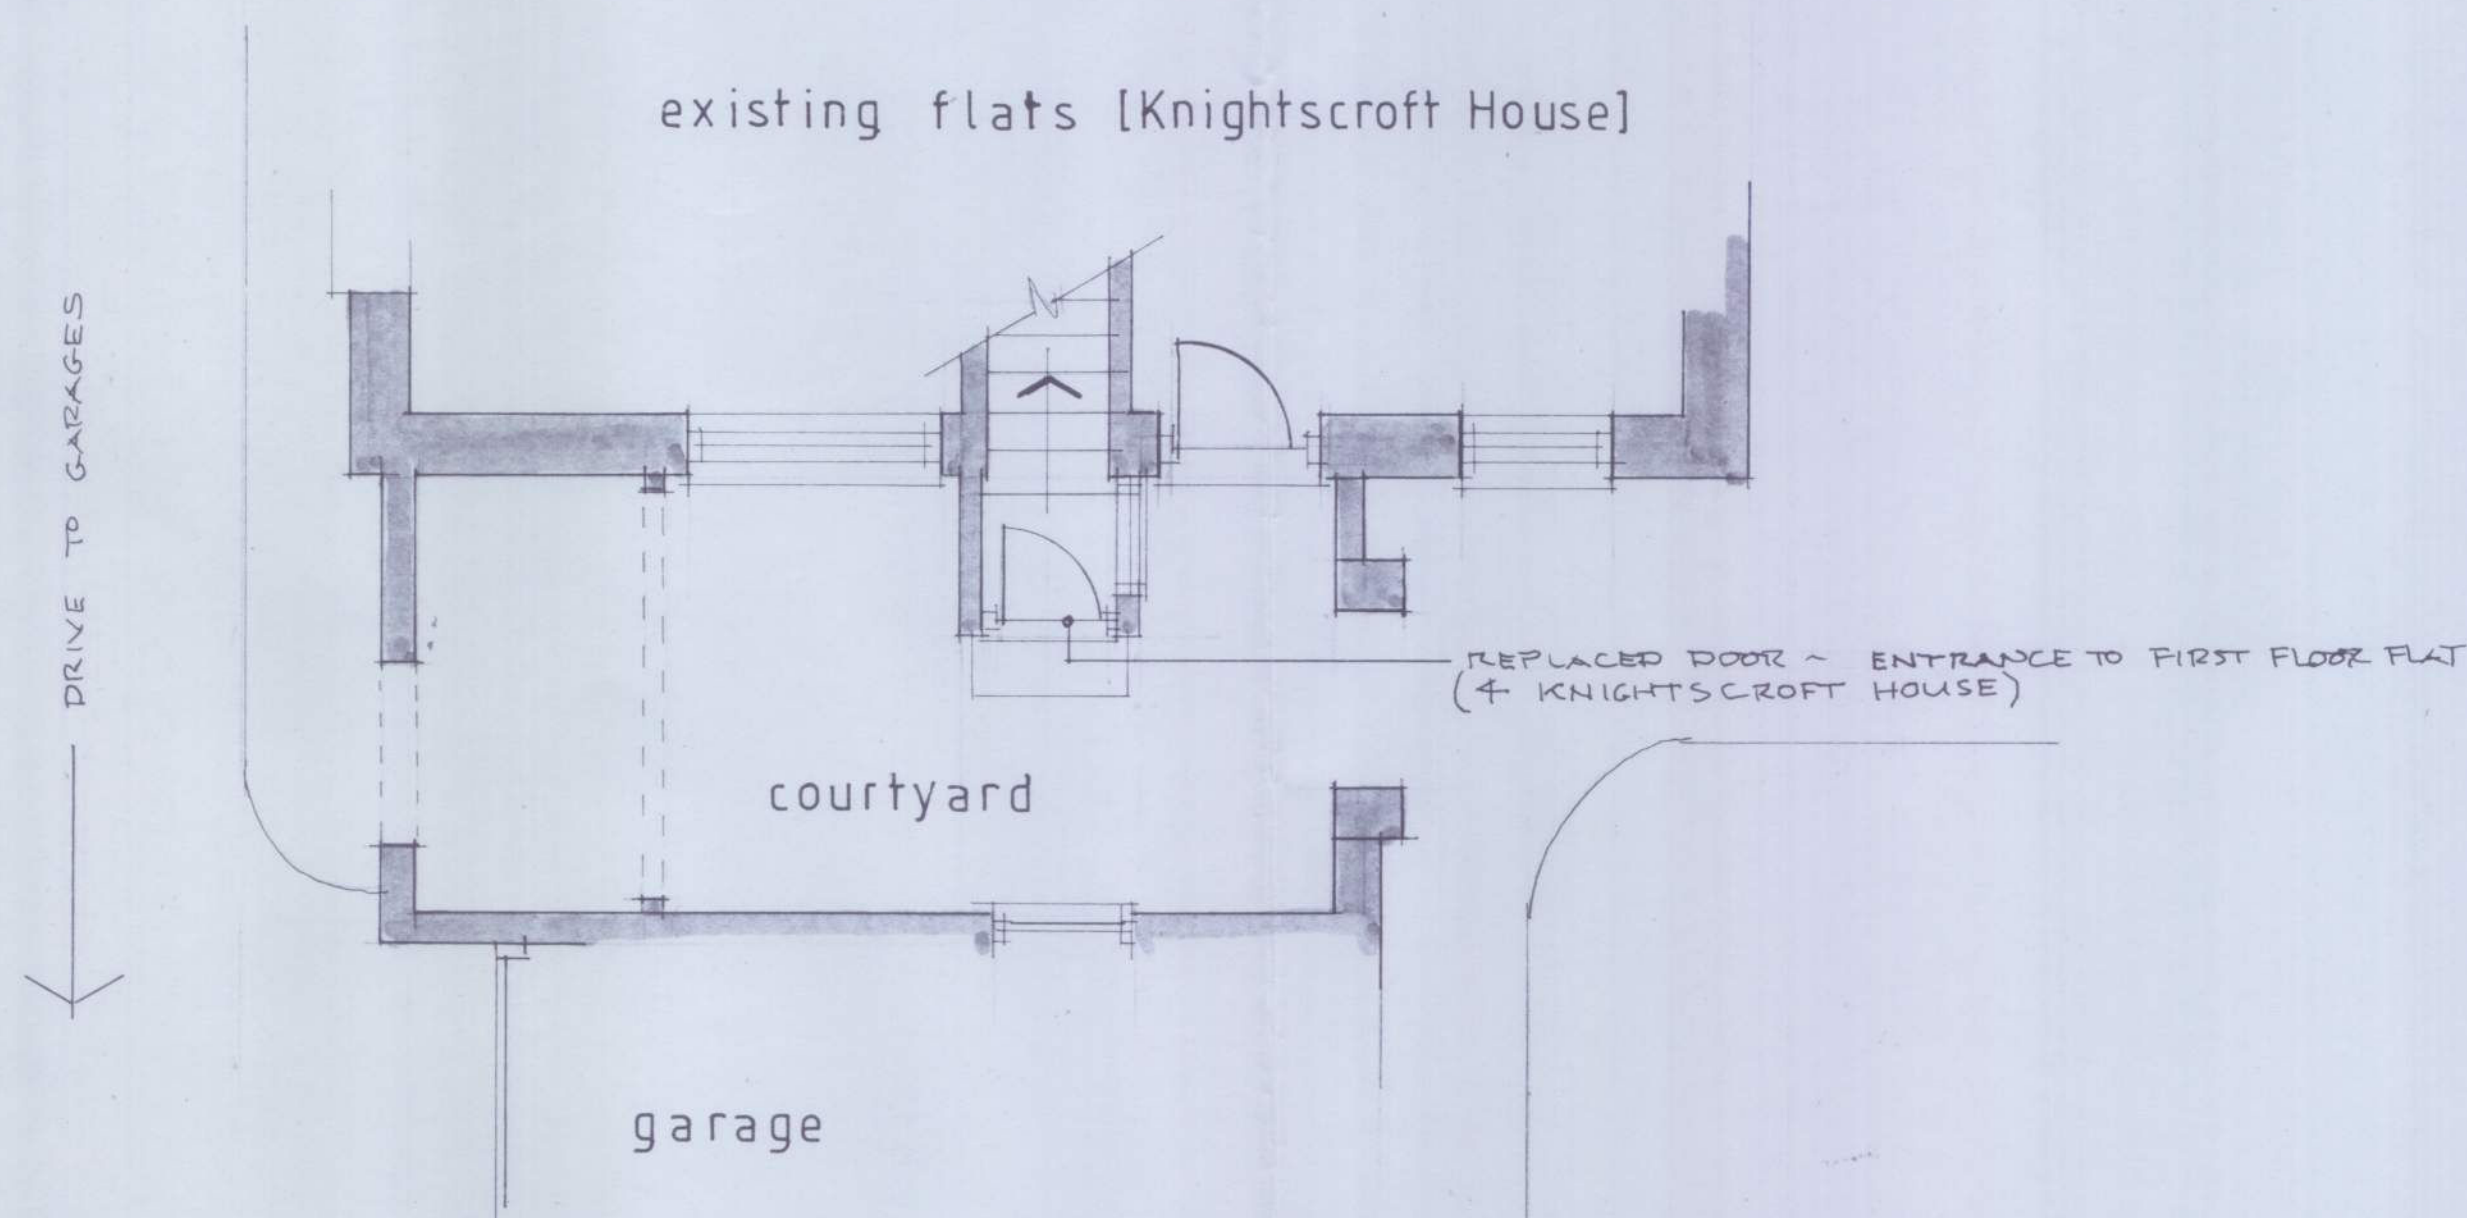

GROUND FLOOR PLAN 1:50

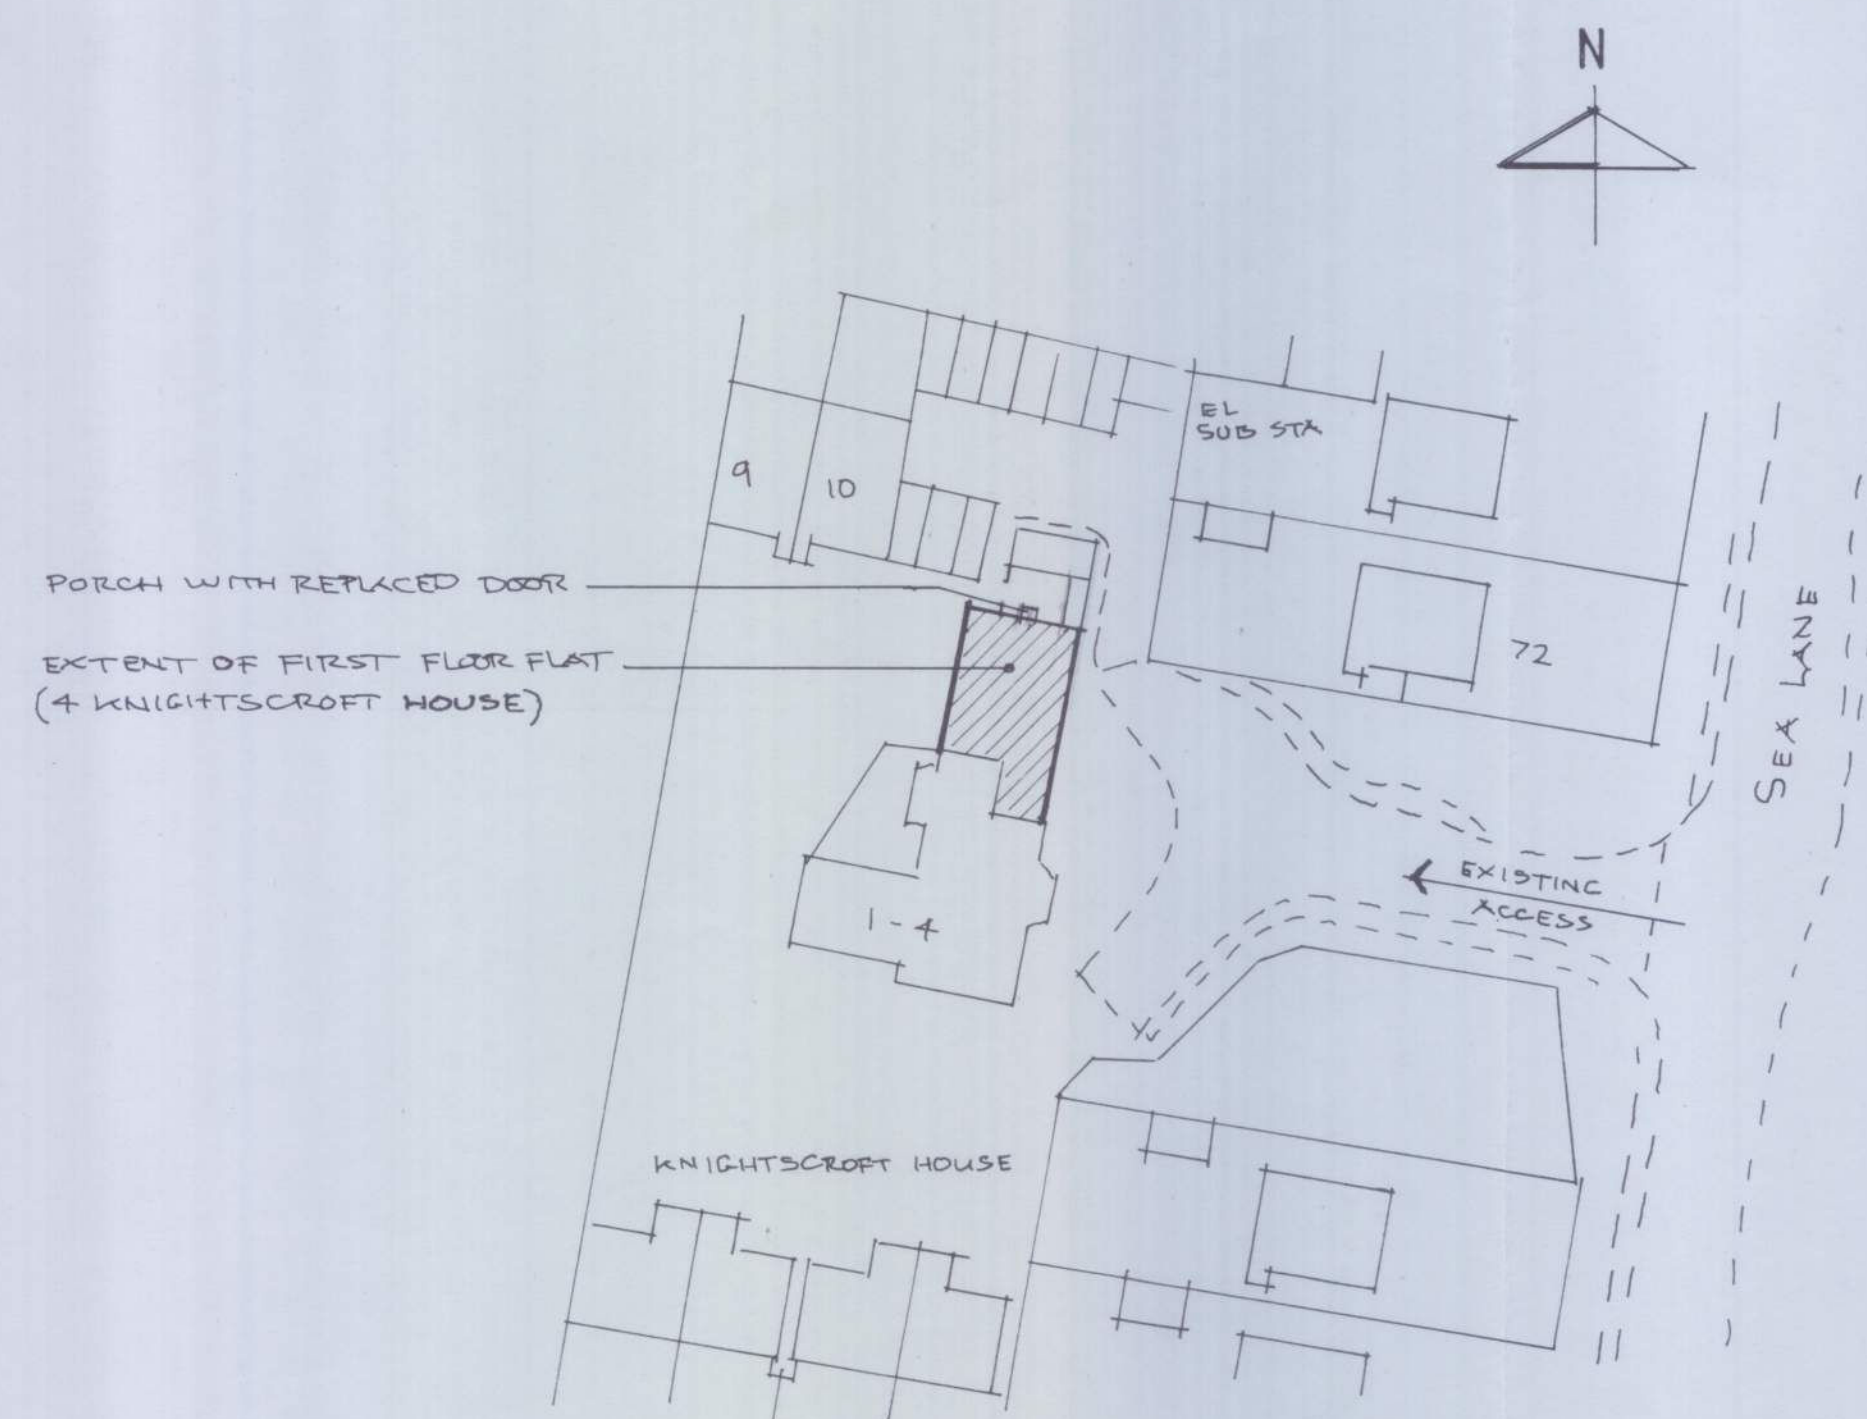

SITE PLAN 1:500

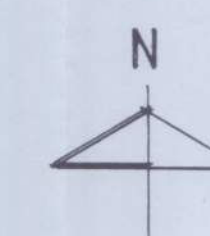

No.	Revisions	Date
-----	-----------	------

O'NEILL
ARCHITECTURAL SERVICES
 16 Grosvenor Road, Donnington,
 Chichester, West Sussex PO198RX.
 Telephone: [01243] 531333

Client:
 Miss G. CRIMES

Project:
 REPLACEMENT ENTRANCE DOOR,
 4 KNIGHTSCROFT HOUSE,
 RUSTINGTON,
 WEST SUSSEX.

Drawing:
 plans & elevation

Drawn by:
 P. O'NEILL

Date:
 JULY, 2010

Scale/s:
 1:50, 1:500, 1:1250

Drg.no
 0132 / 01

Rev.