


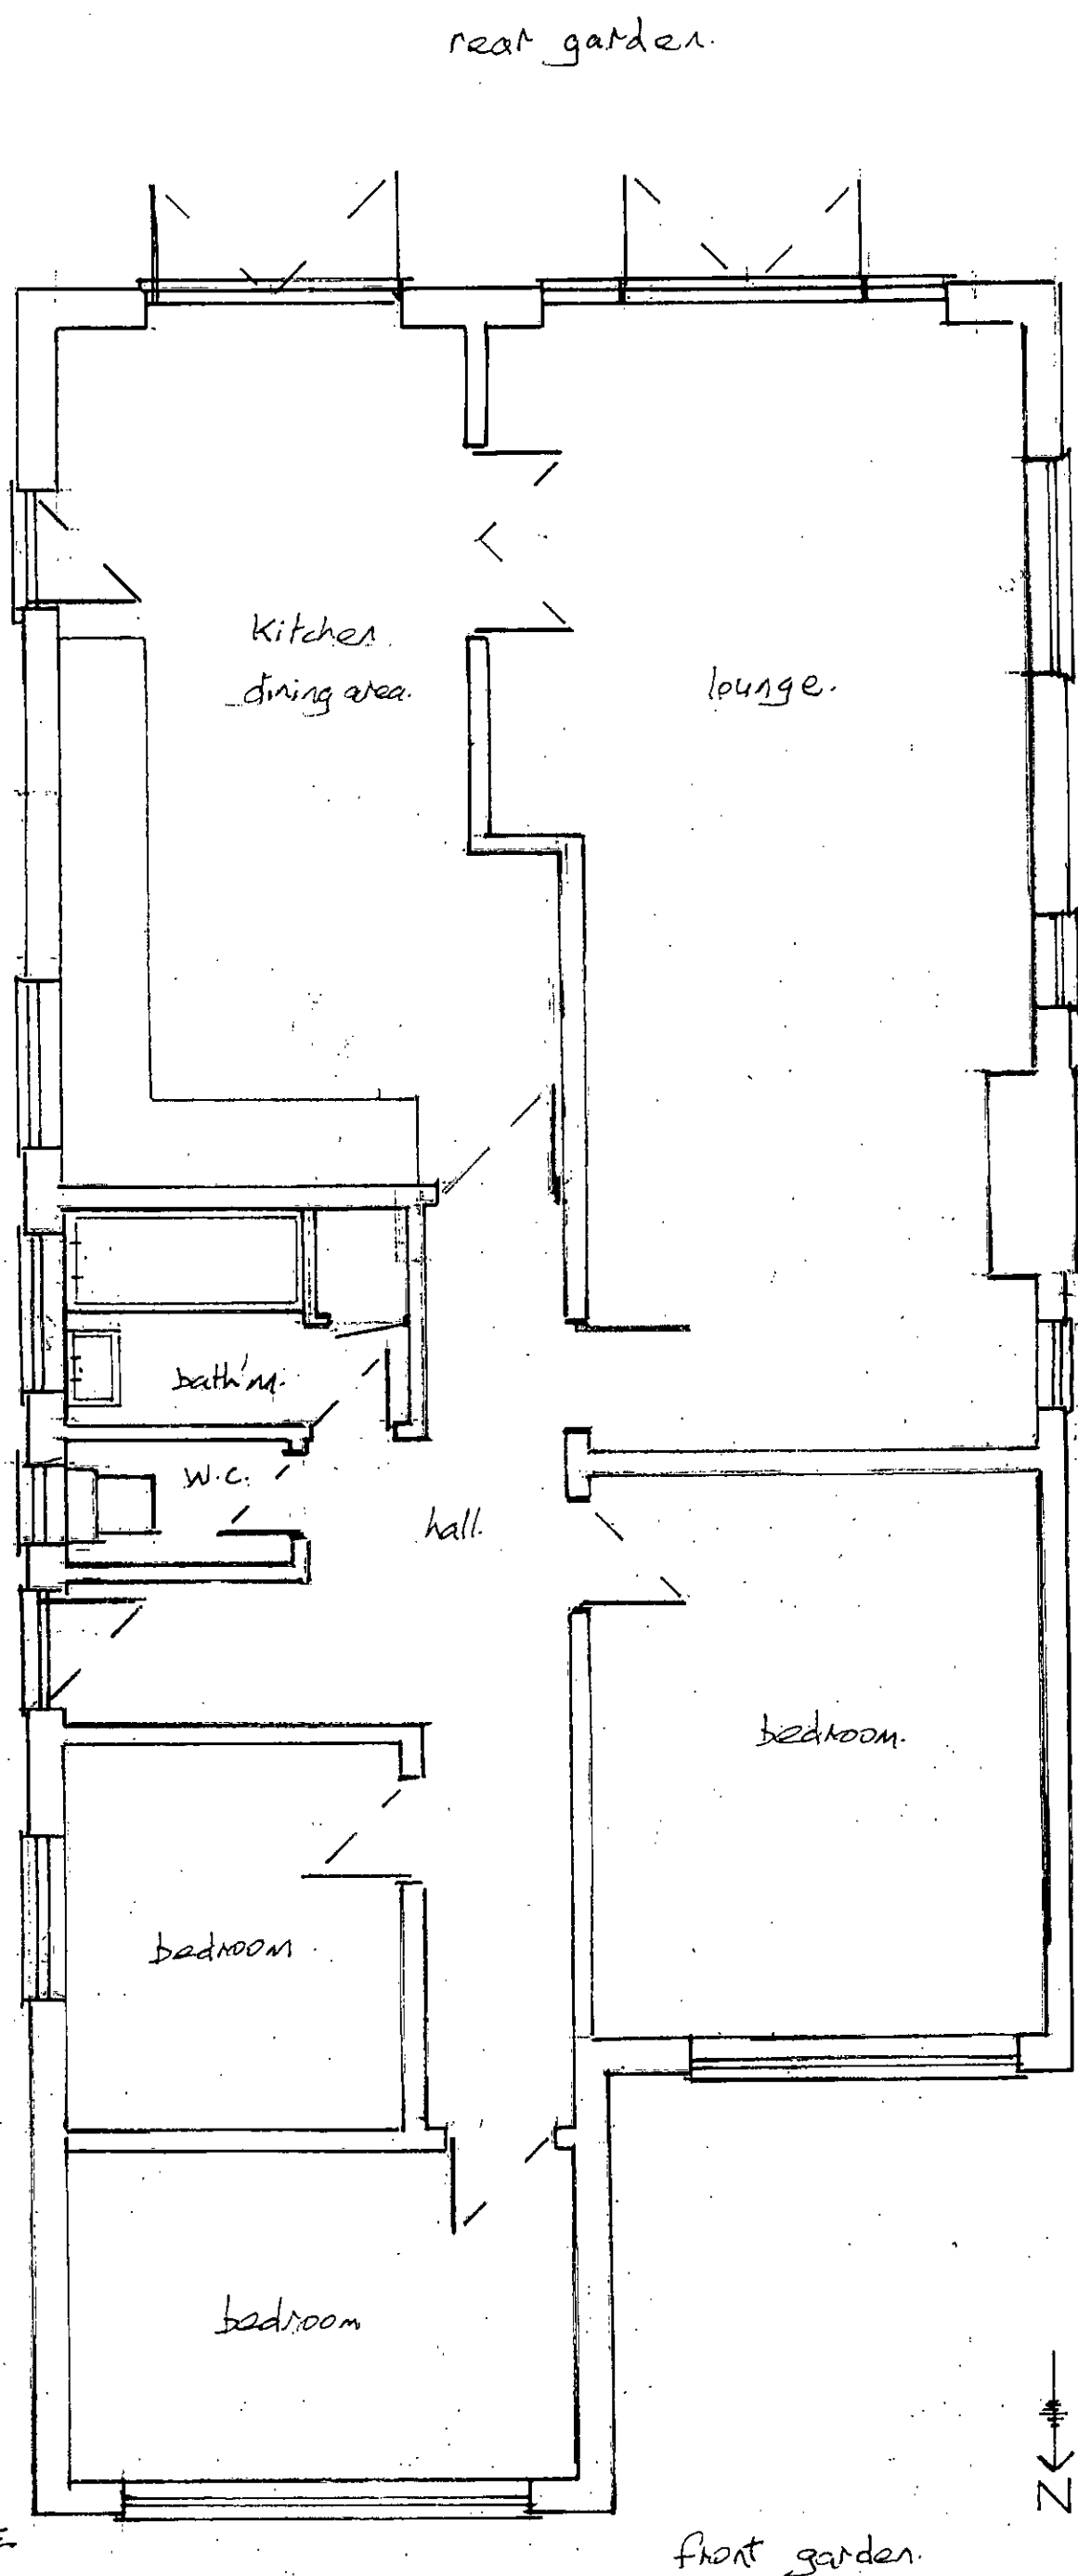

rear garden.

garage

kitchen
dining area.

lounge.

bath'ng.

W.C.

hall.

bedroom.

bedroom

bedroom

drive

8. ACRE CLOSE

front garden.

boundary.



HEDGE
REMOVAL
BY BOUNDARY
FENCE

existing ground floor plan JF/802

SCALE 1:50