




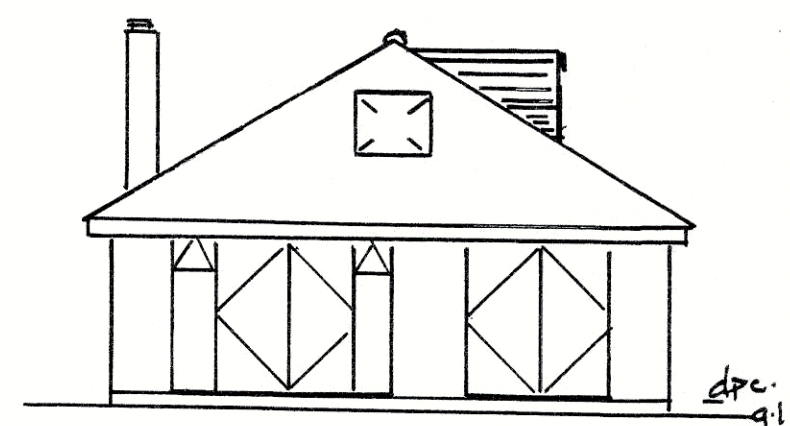


prop'd south elevation.

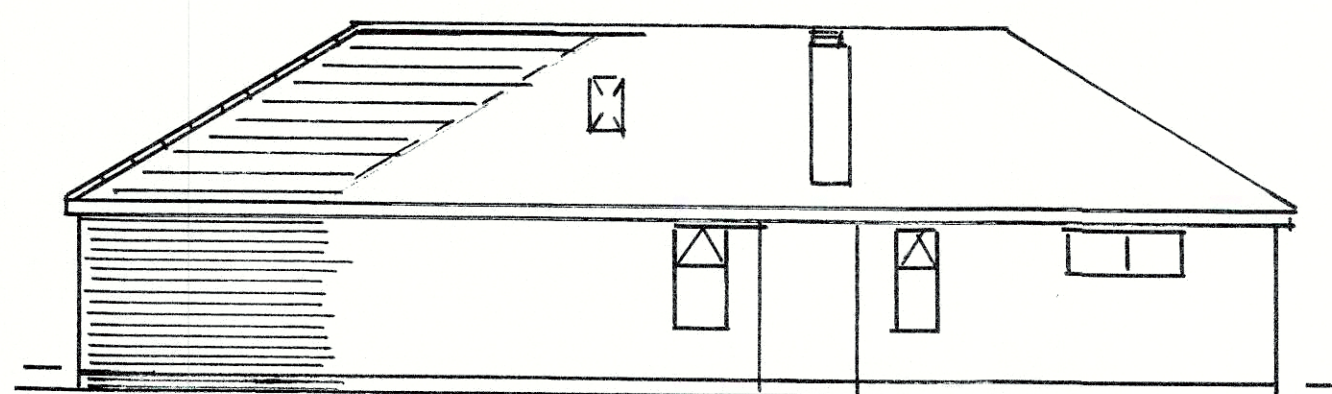

prop'd west elevation.

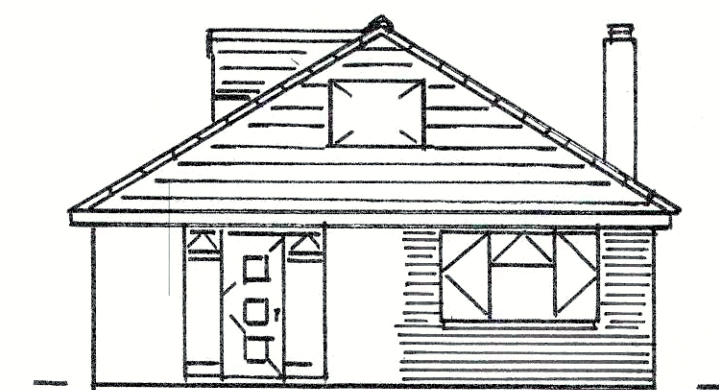

prop'd north elevation.

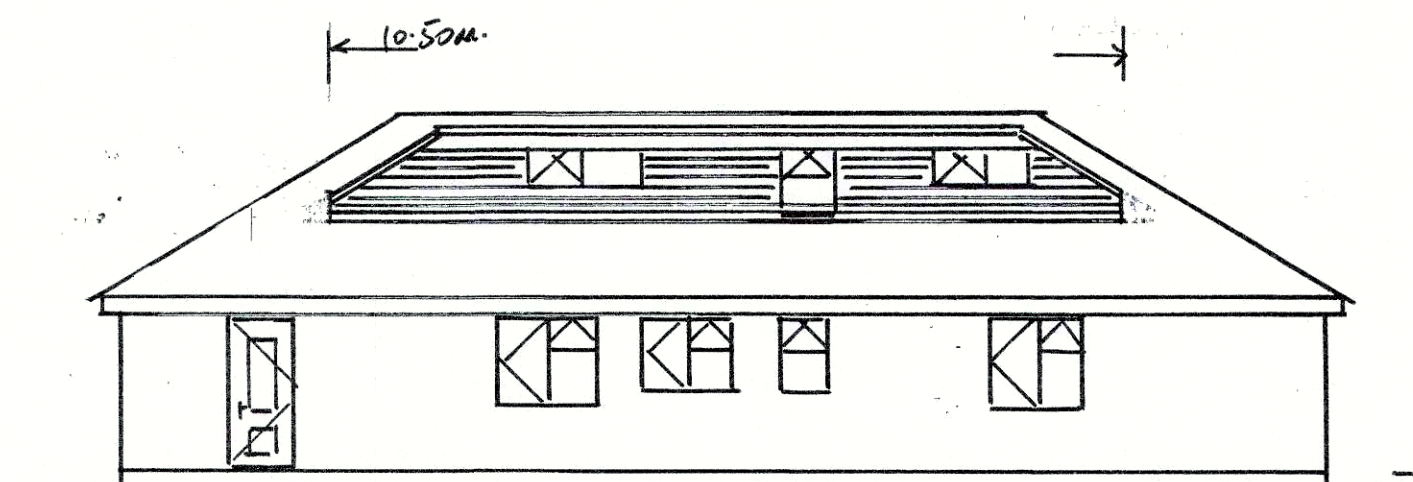


prop'd east elevation.

Scale: 1:100 0 1 2 3 4

rear garden.

rear garden.

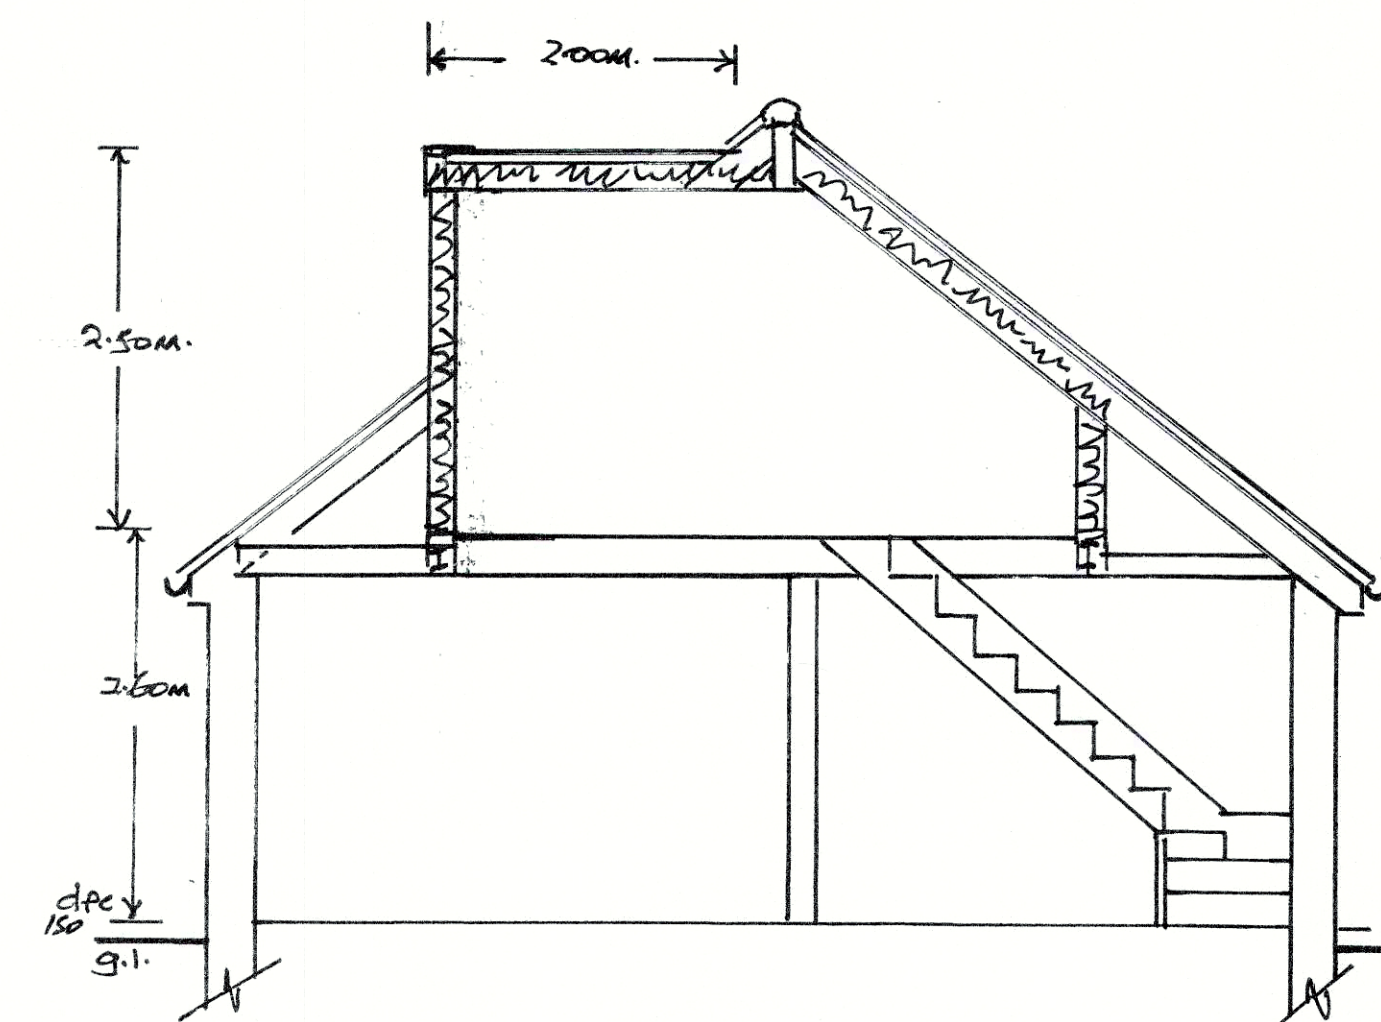

section 1:50

Proposed ground floor front extension and side first floor east dormer roof extension and front hipped roof to match rear roof elevation to provide extra bedrooms & bathroom for Mr. Mrs. J. Edwards. at No 8 Acte Close. Rustington. BN16 3PG.

Drawn by:- Phil Gray.
tel. No 07378838285.

Drawing No. JE/802.
Date:- Oct. 2018

Scales:
elevations. 1:100
plans. 1:50
section thru 'C-C' 1:25
block plan. 1:500
location plan. 1:1250


Notes:
All new brickwork to match existing walls.

Windows, doors, fascia, soffit & gutters. white uPVC to match existing. Windows in dormer & velux to west elevation to be obscured glazing with openings min. 1.70m high of internal floors.


Roof tiles to match existing. Dormer walls to be plain tile hanging. 3 layer bitumen bedded flat roof over dormer with pitched & tiled each end.

Velux windows fitted to manufacturers specifications with double rafters each side.


Amendments:-
Amended Oct 2018.
P.G. Gray
PLAN APP N2 R/183/18/HH.

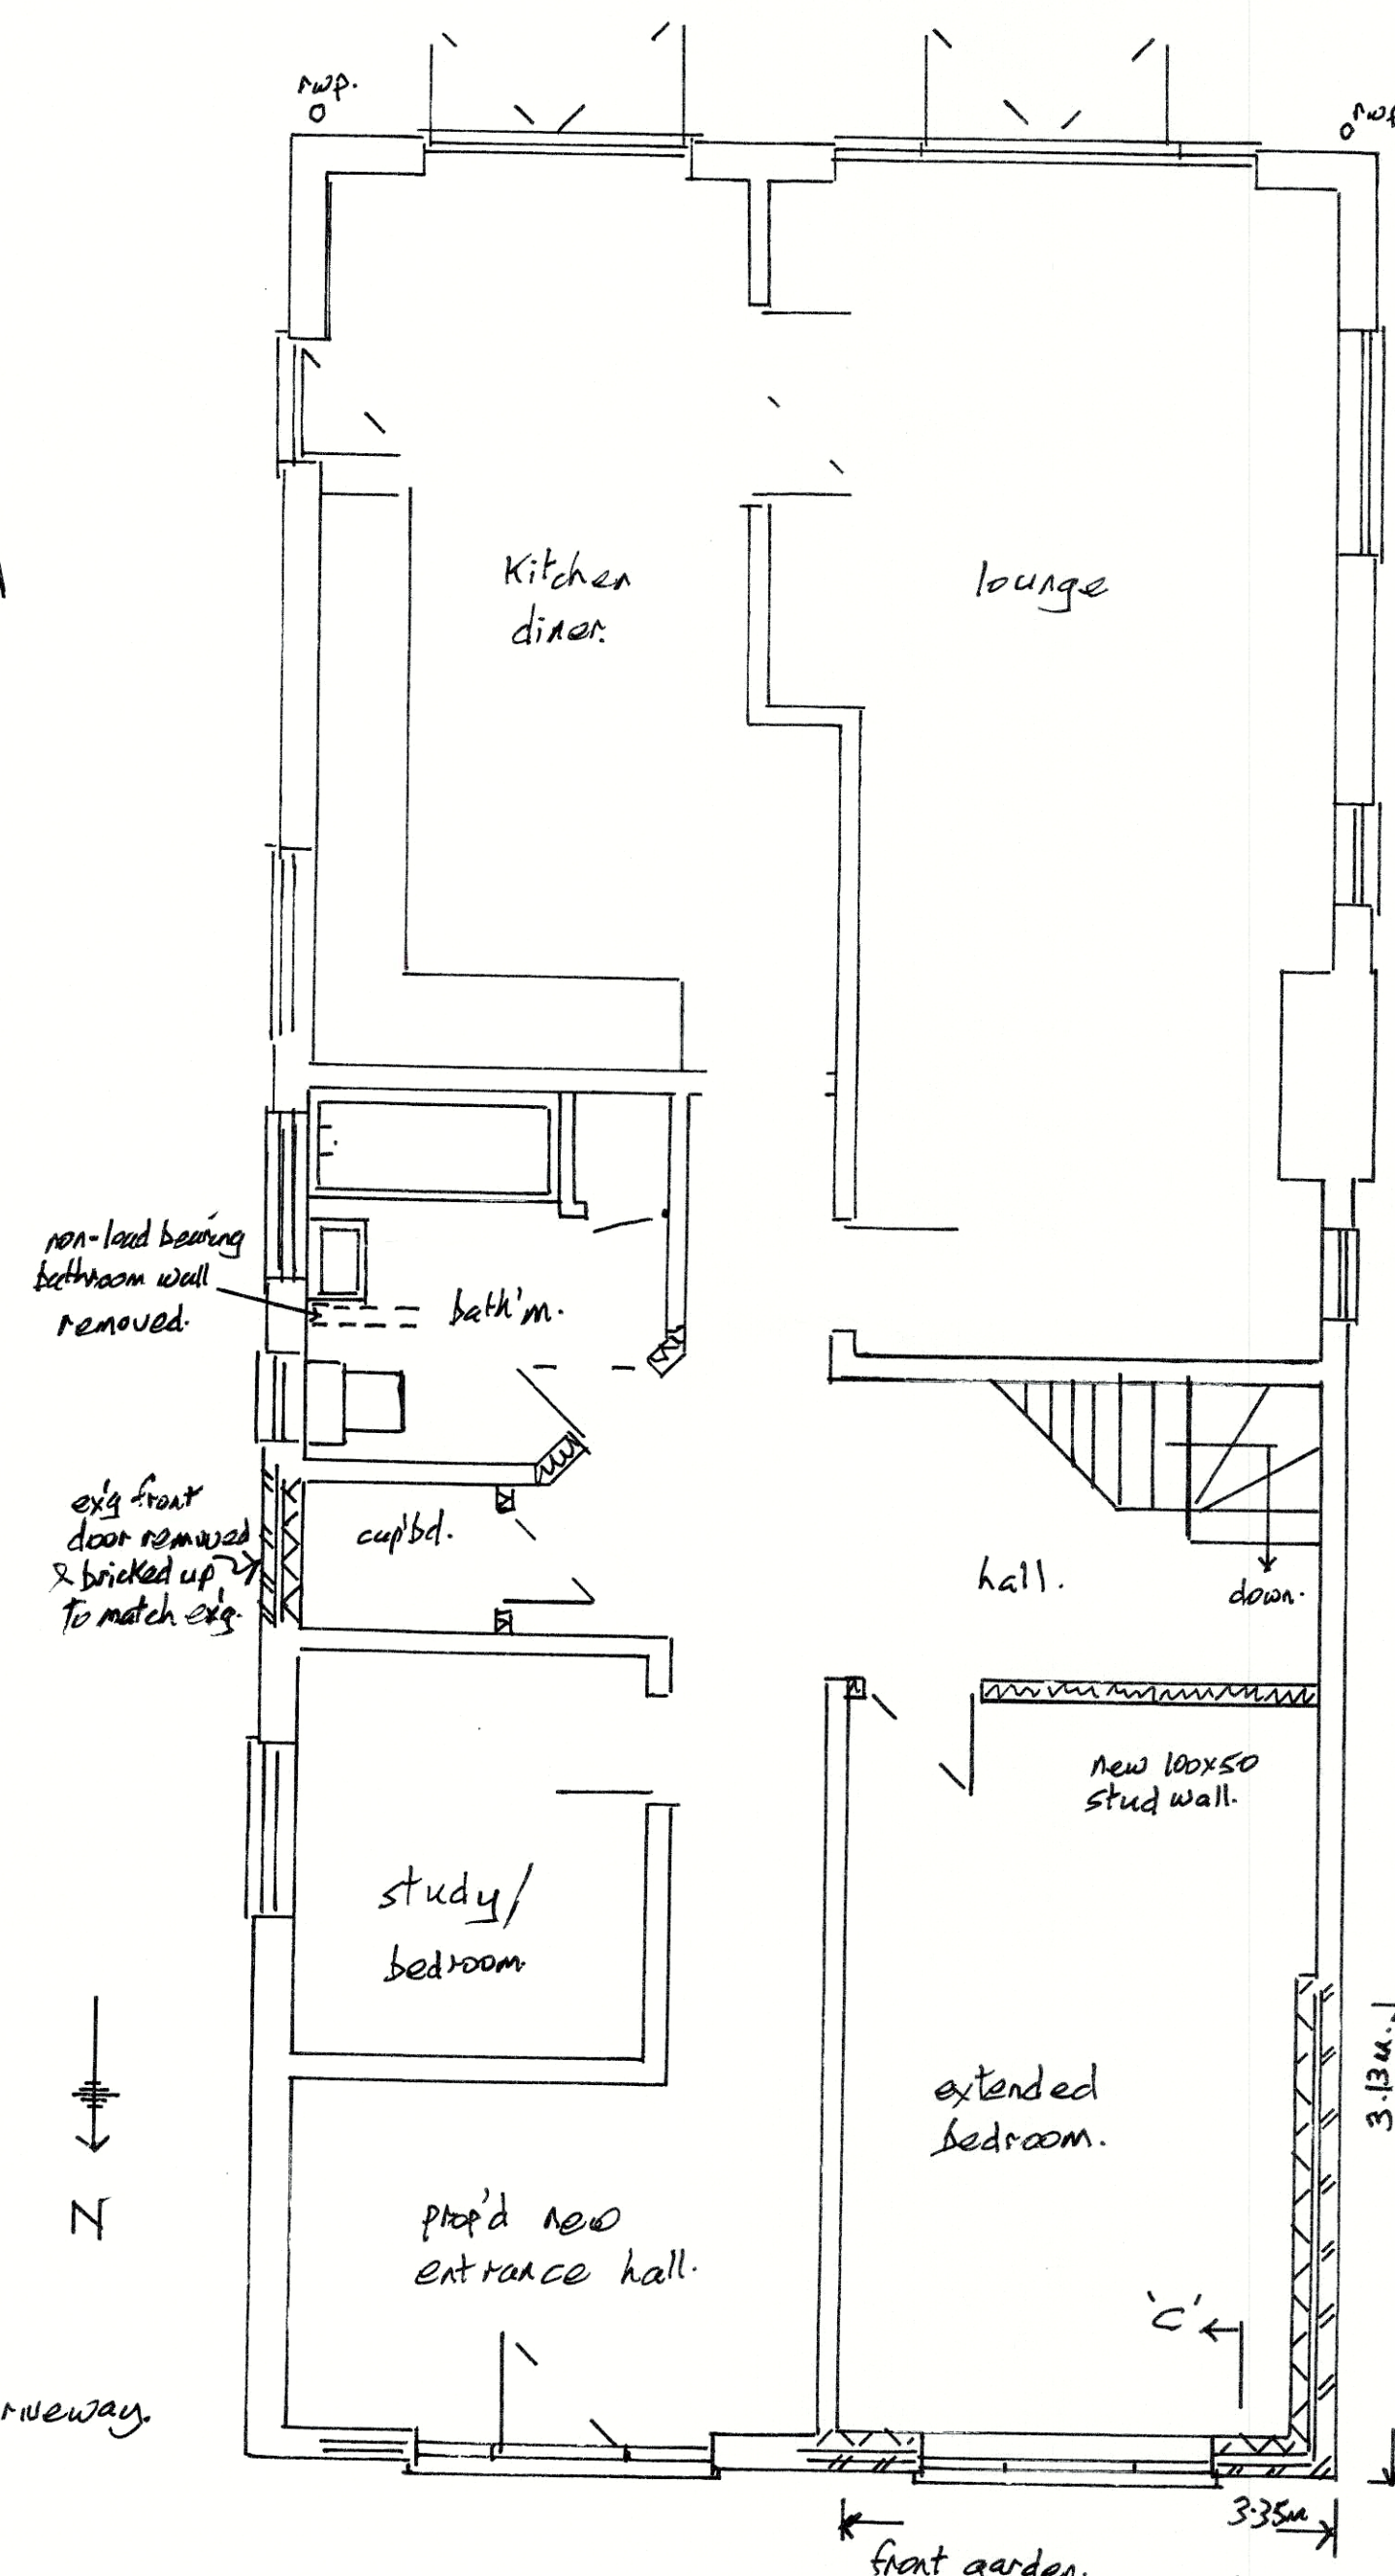

proposed ground floor plan. 1:50

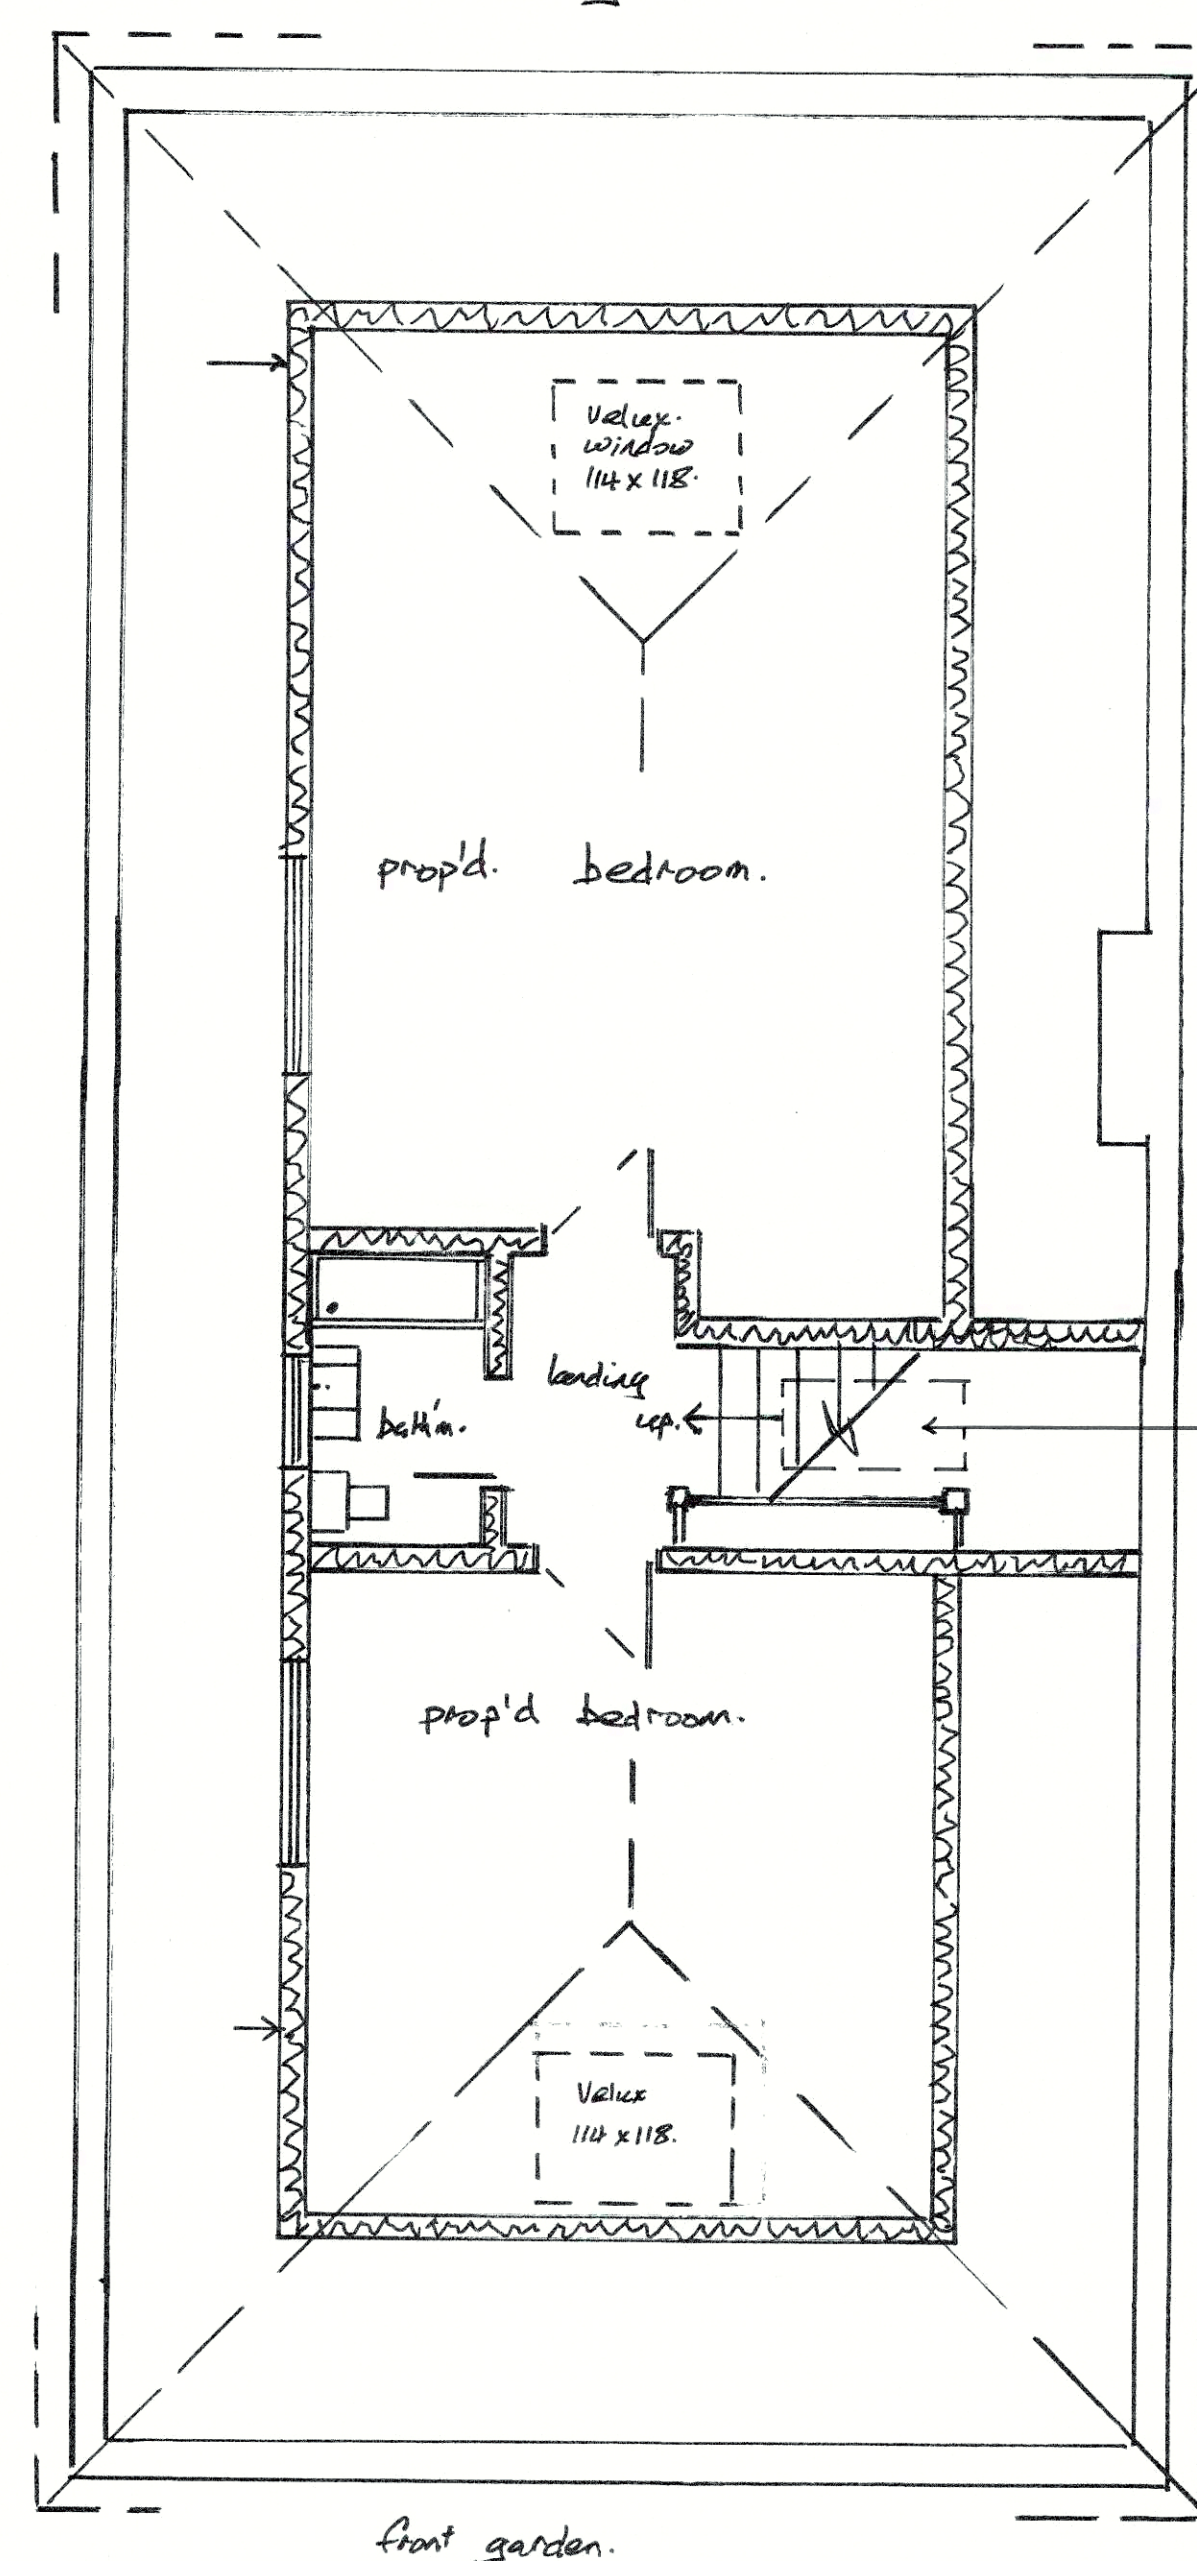

prop'd first floor plan. 1:50

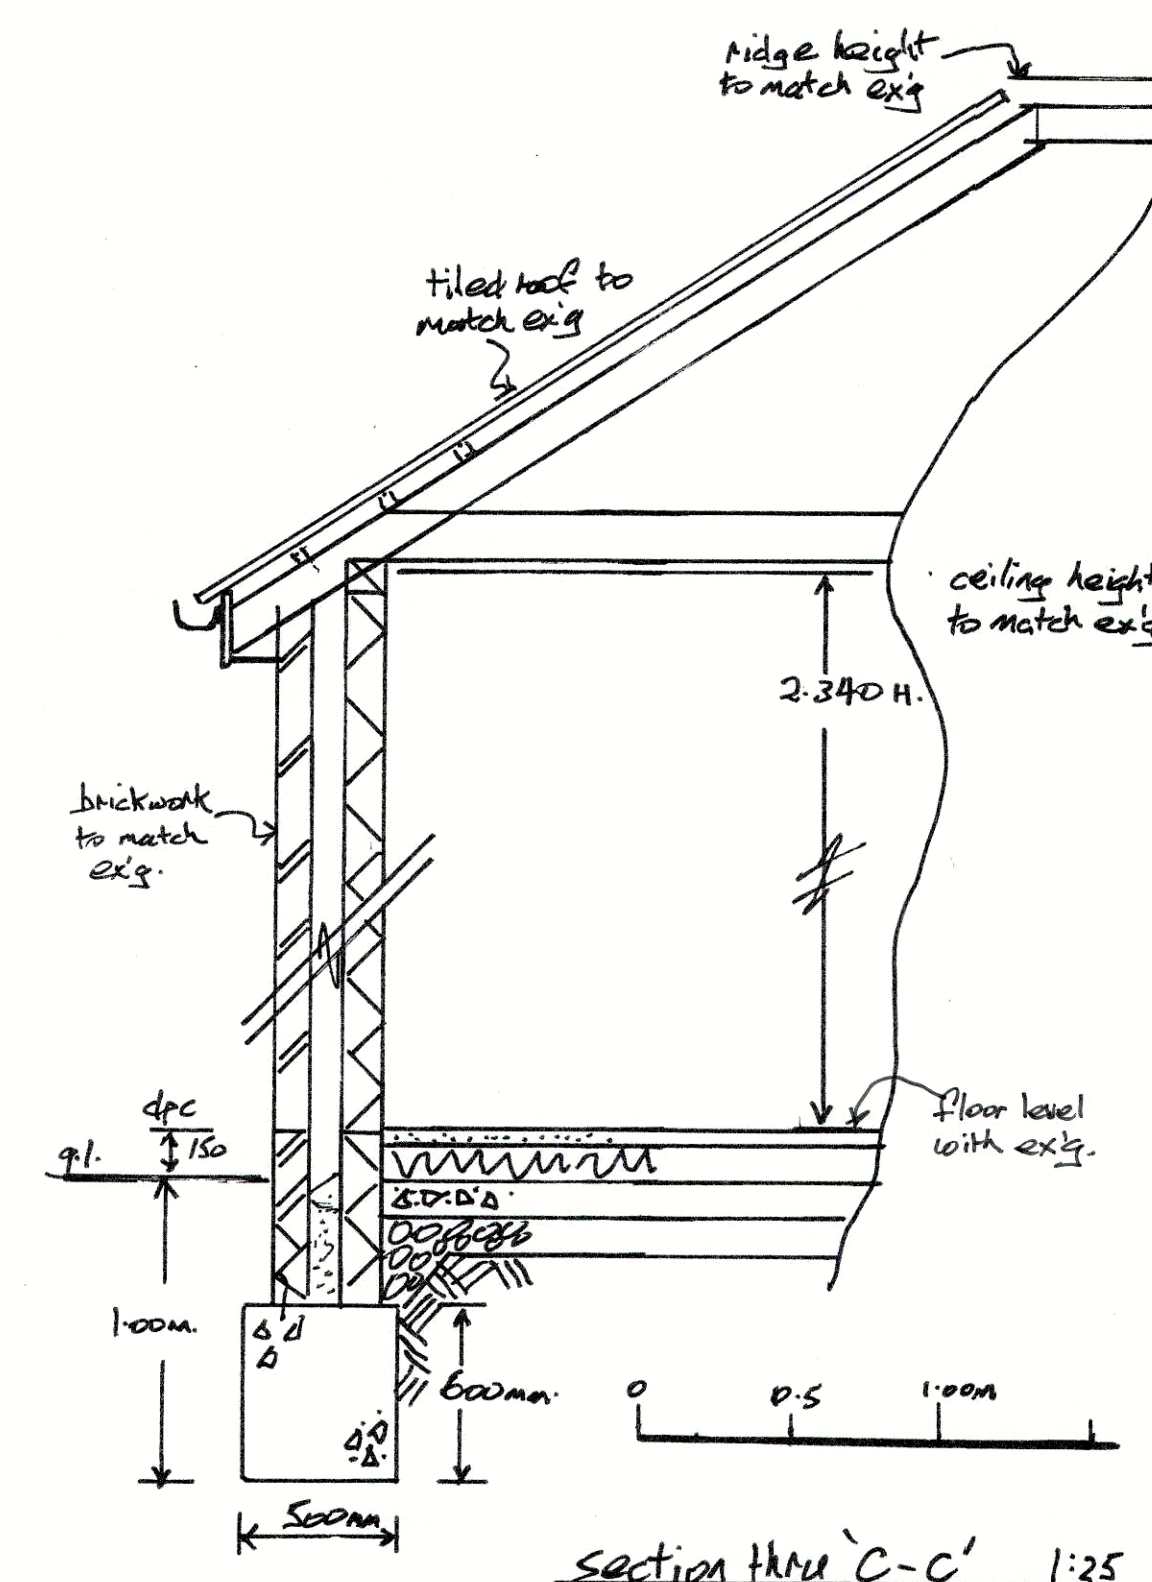

section thru 'C-C' 1:25

Scale: 1:50 0m 0.5 1.00 2.00