




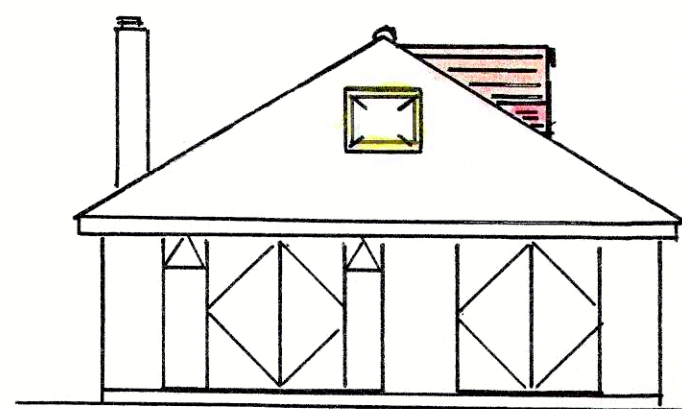


prop'd south elevation.

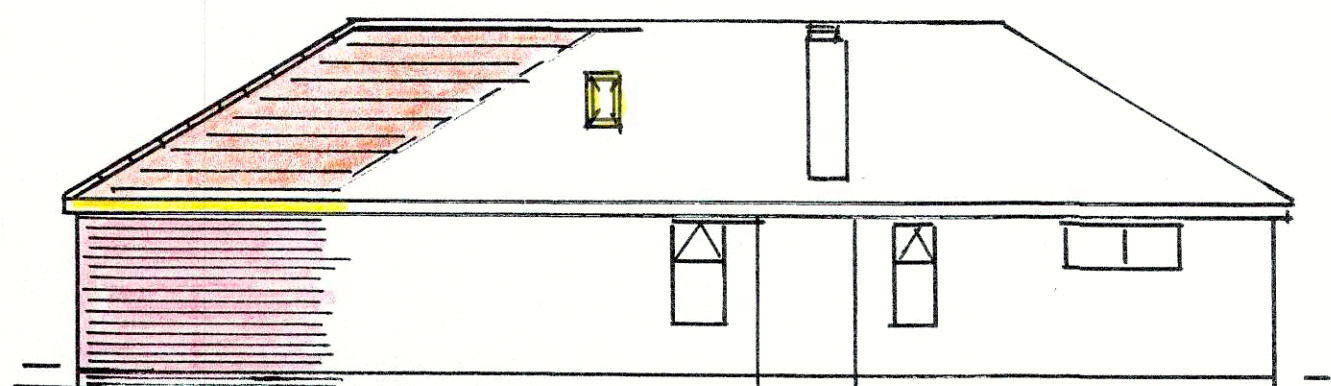

prop'd west elevation.

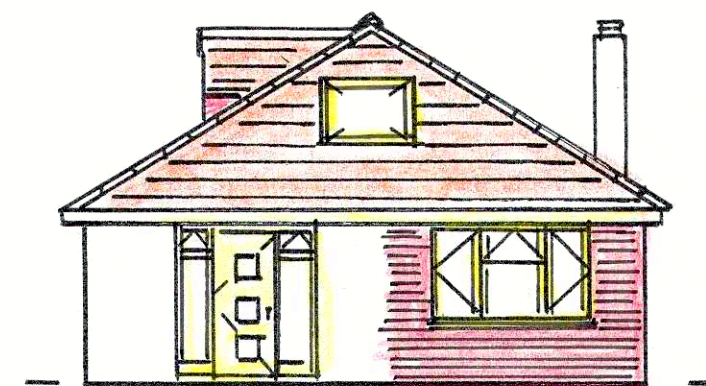

prop'd north elevation.

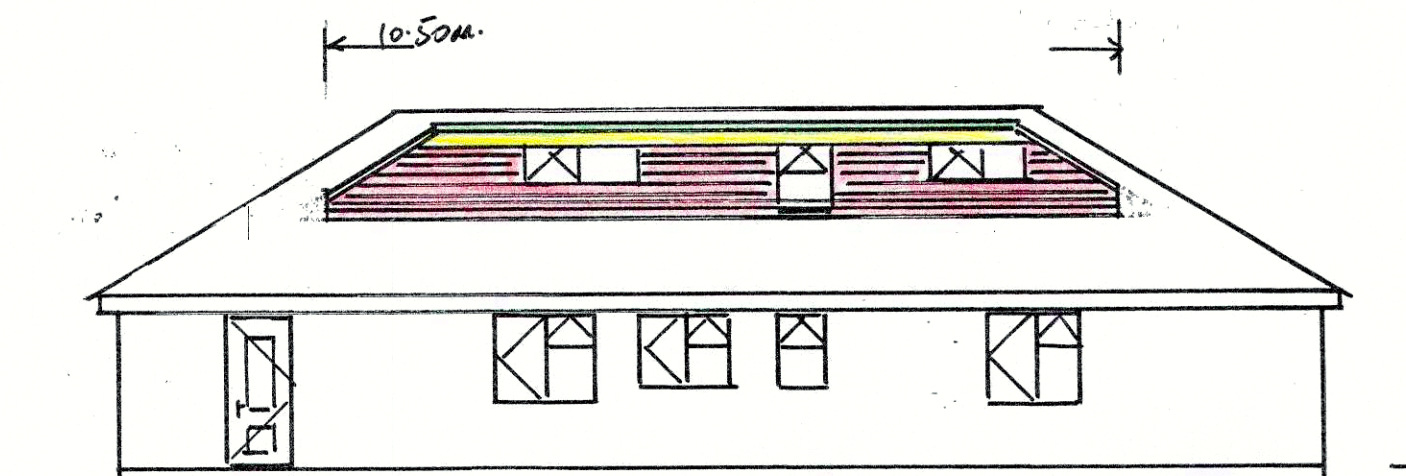

prop'd east elevation.

Scale: 1:100 0 1.00 2.00 3.00 4.00

Proposed ground floor front extension and side first floor east dormer roof extension and front hipped roof to match rear roof elevation to provide extra bedrooms & bathroom for Mr. Mrs. J. Edwards. at No 8 Acte Close. Rustington. BN16 3PG.

Drawn by:- Phil Gray.
tel. No 07378838285.

Drawing No. JE/802.
Date:- Oct. 2018

Scales.

elevations. 1:100
plans. 1:50
section. 1:50
section thru 'C-C' 1:25
block plan. 1:500
location plan. 1:1250

Notes.

All new brickwork to match existing walls.

Windows, doors, fascia, soffit & gutters. white uPVC to match existing. Windows in dormer & Velux to west elevation to be obscured glazing with openings min. 1.70m high of internal floors.

Roof tiles to match existing. Dormer walls to be plain tile hanging. 3 layer bitumen bedded flat roof over dormer with pitched & tiled each end.


Velux windows fitted to manufacturers specifications with double rafters each side.

Amendments:-



Amended Oct. 2018.
P.B. Gray
Plan App No R/183/18/HH

rear garden.


rear garden.

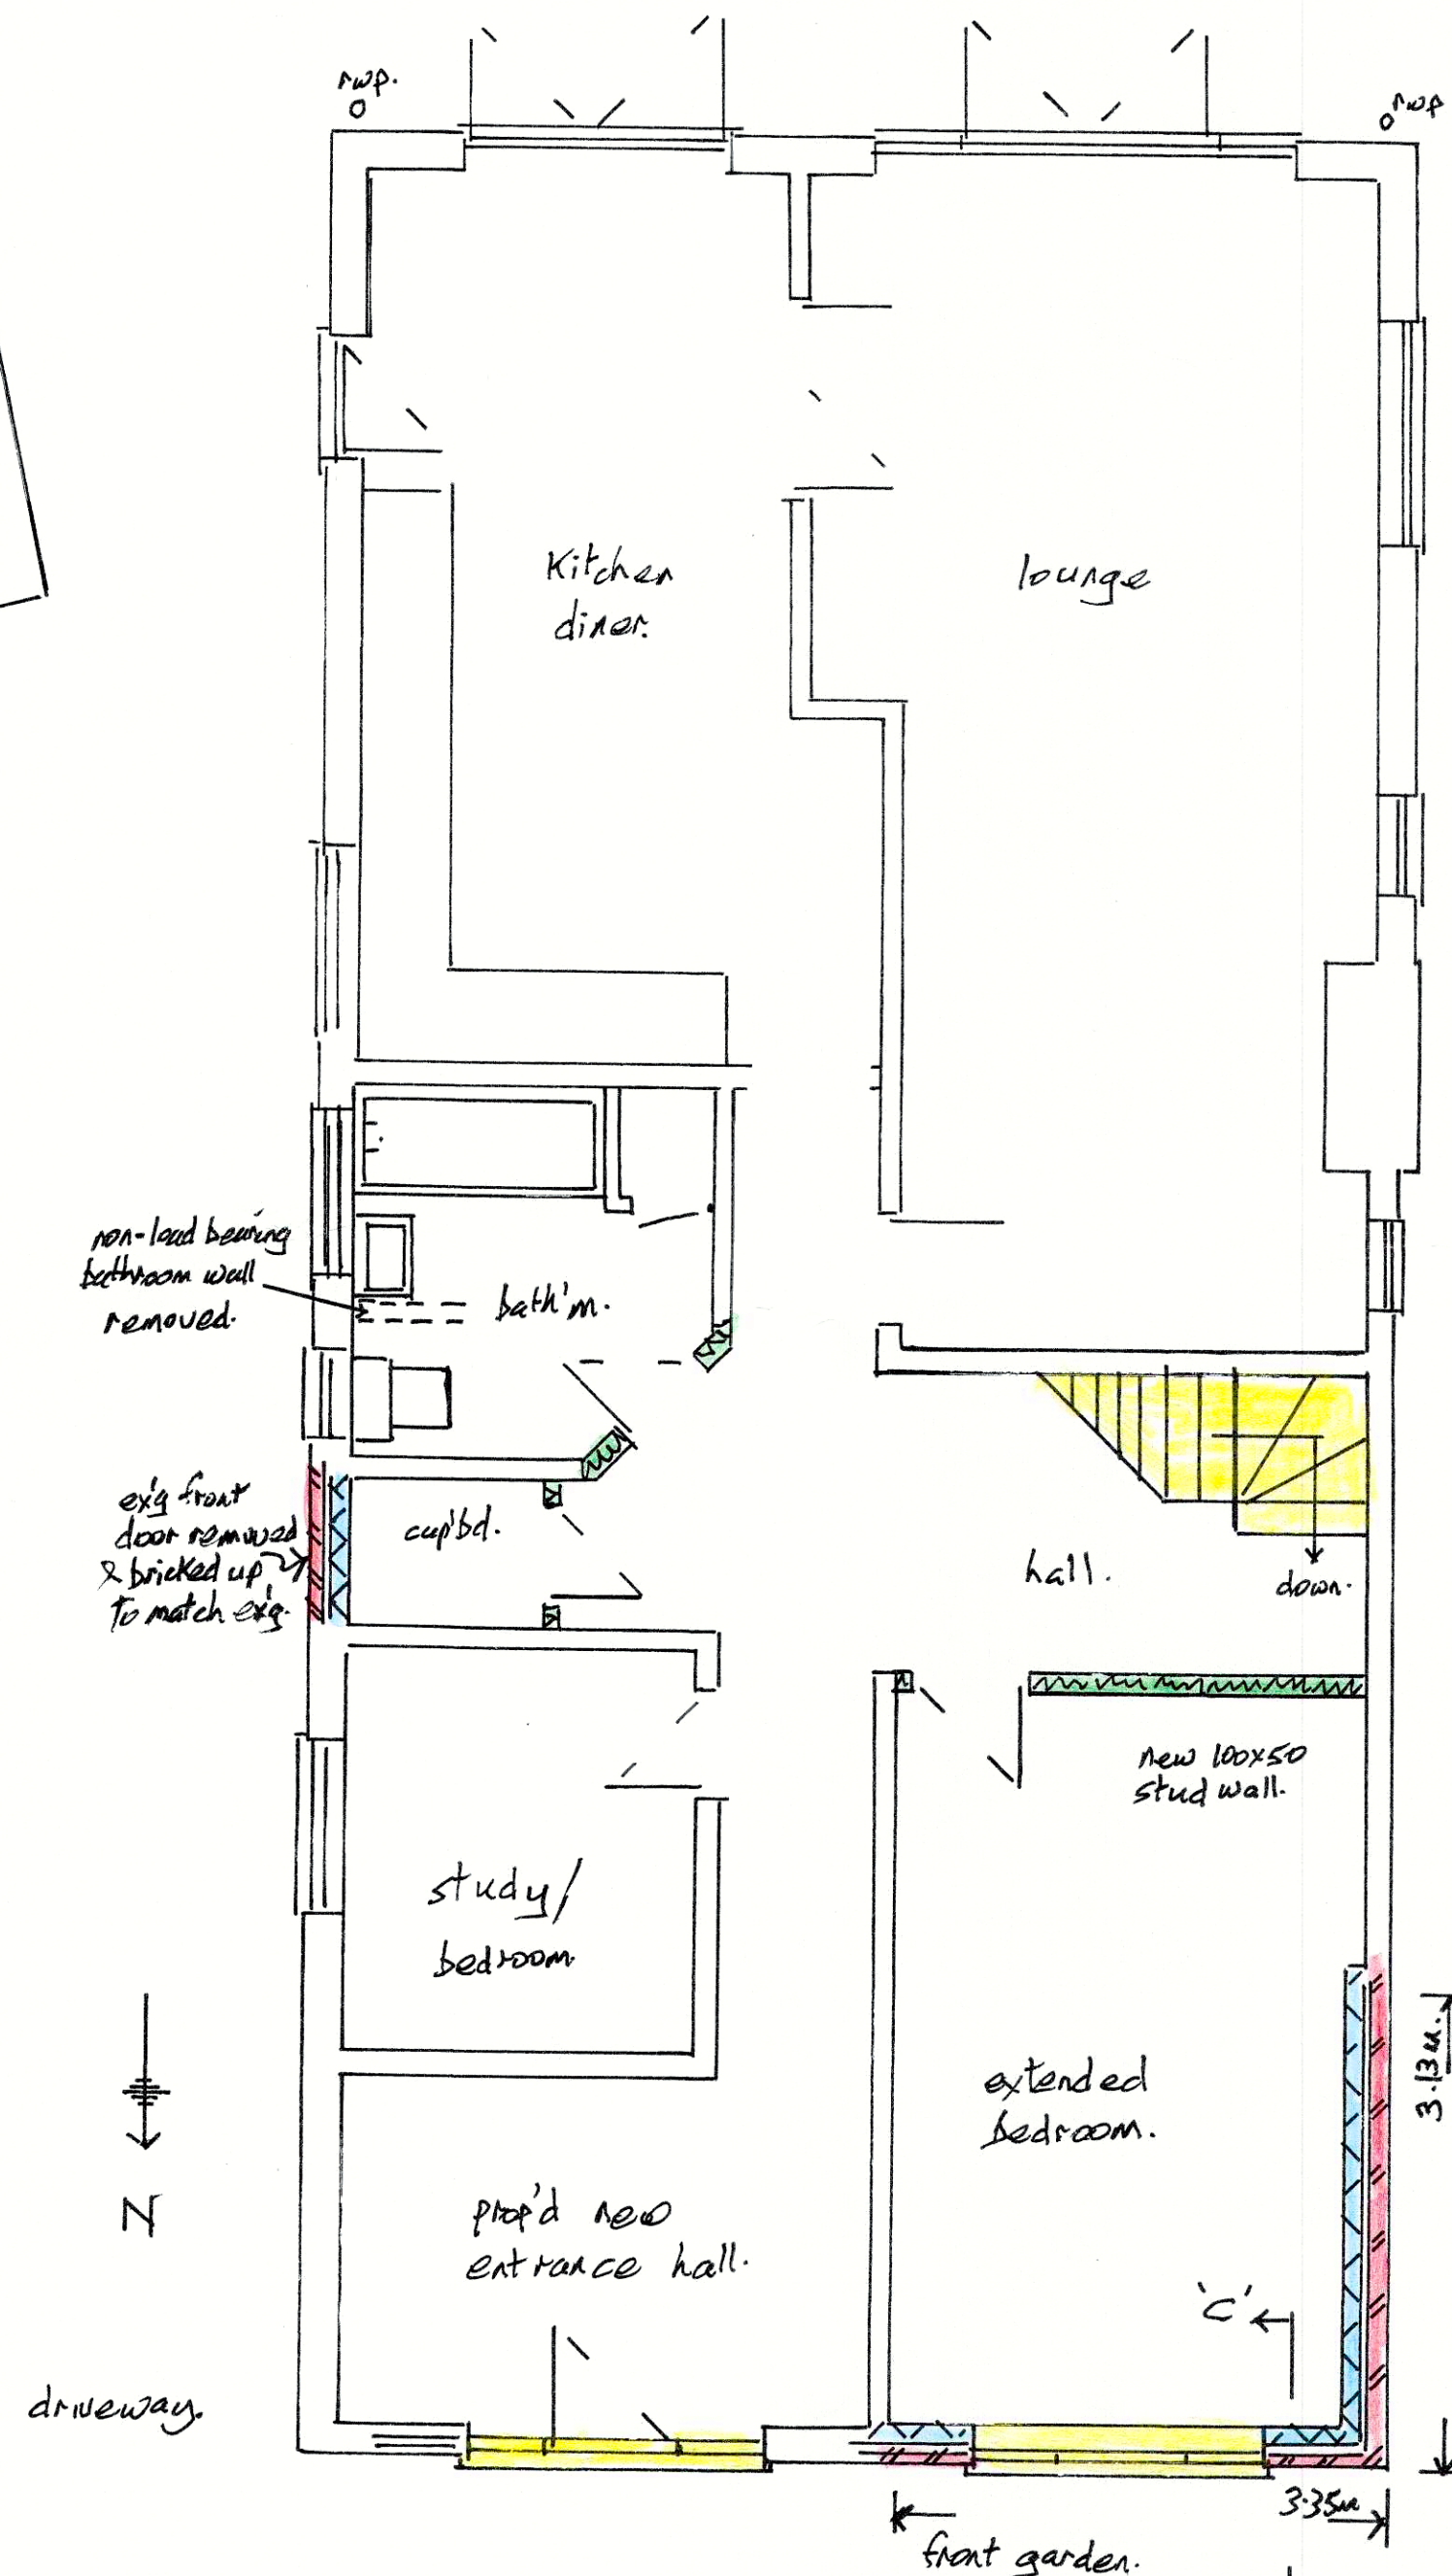


proposed ground floor plan. 1:50

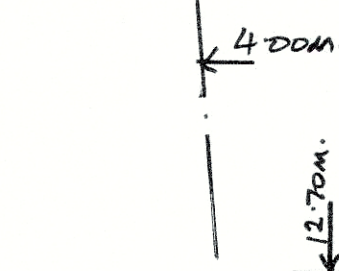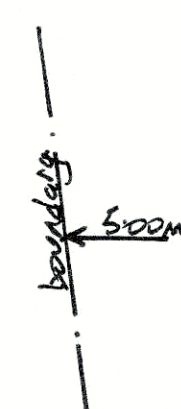


Scale: 1:50 0m 0.5 1.00 2.00

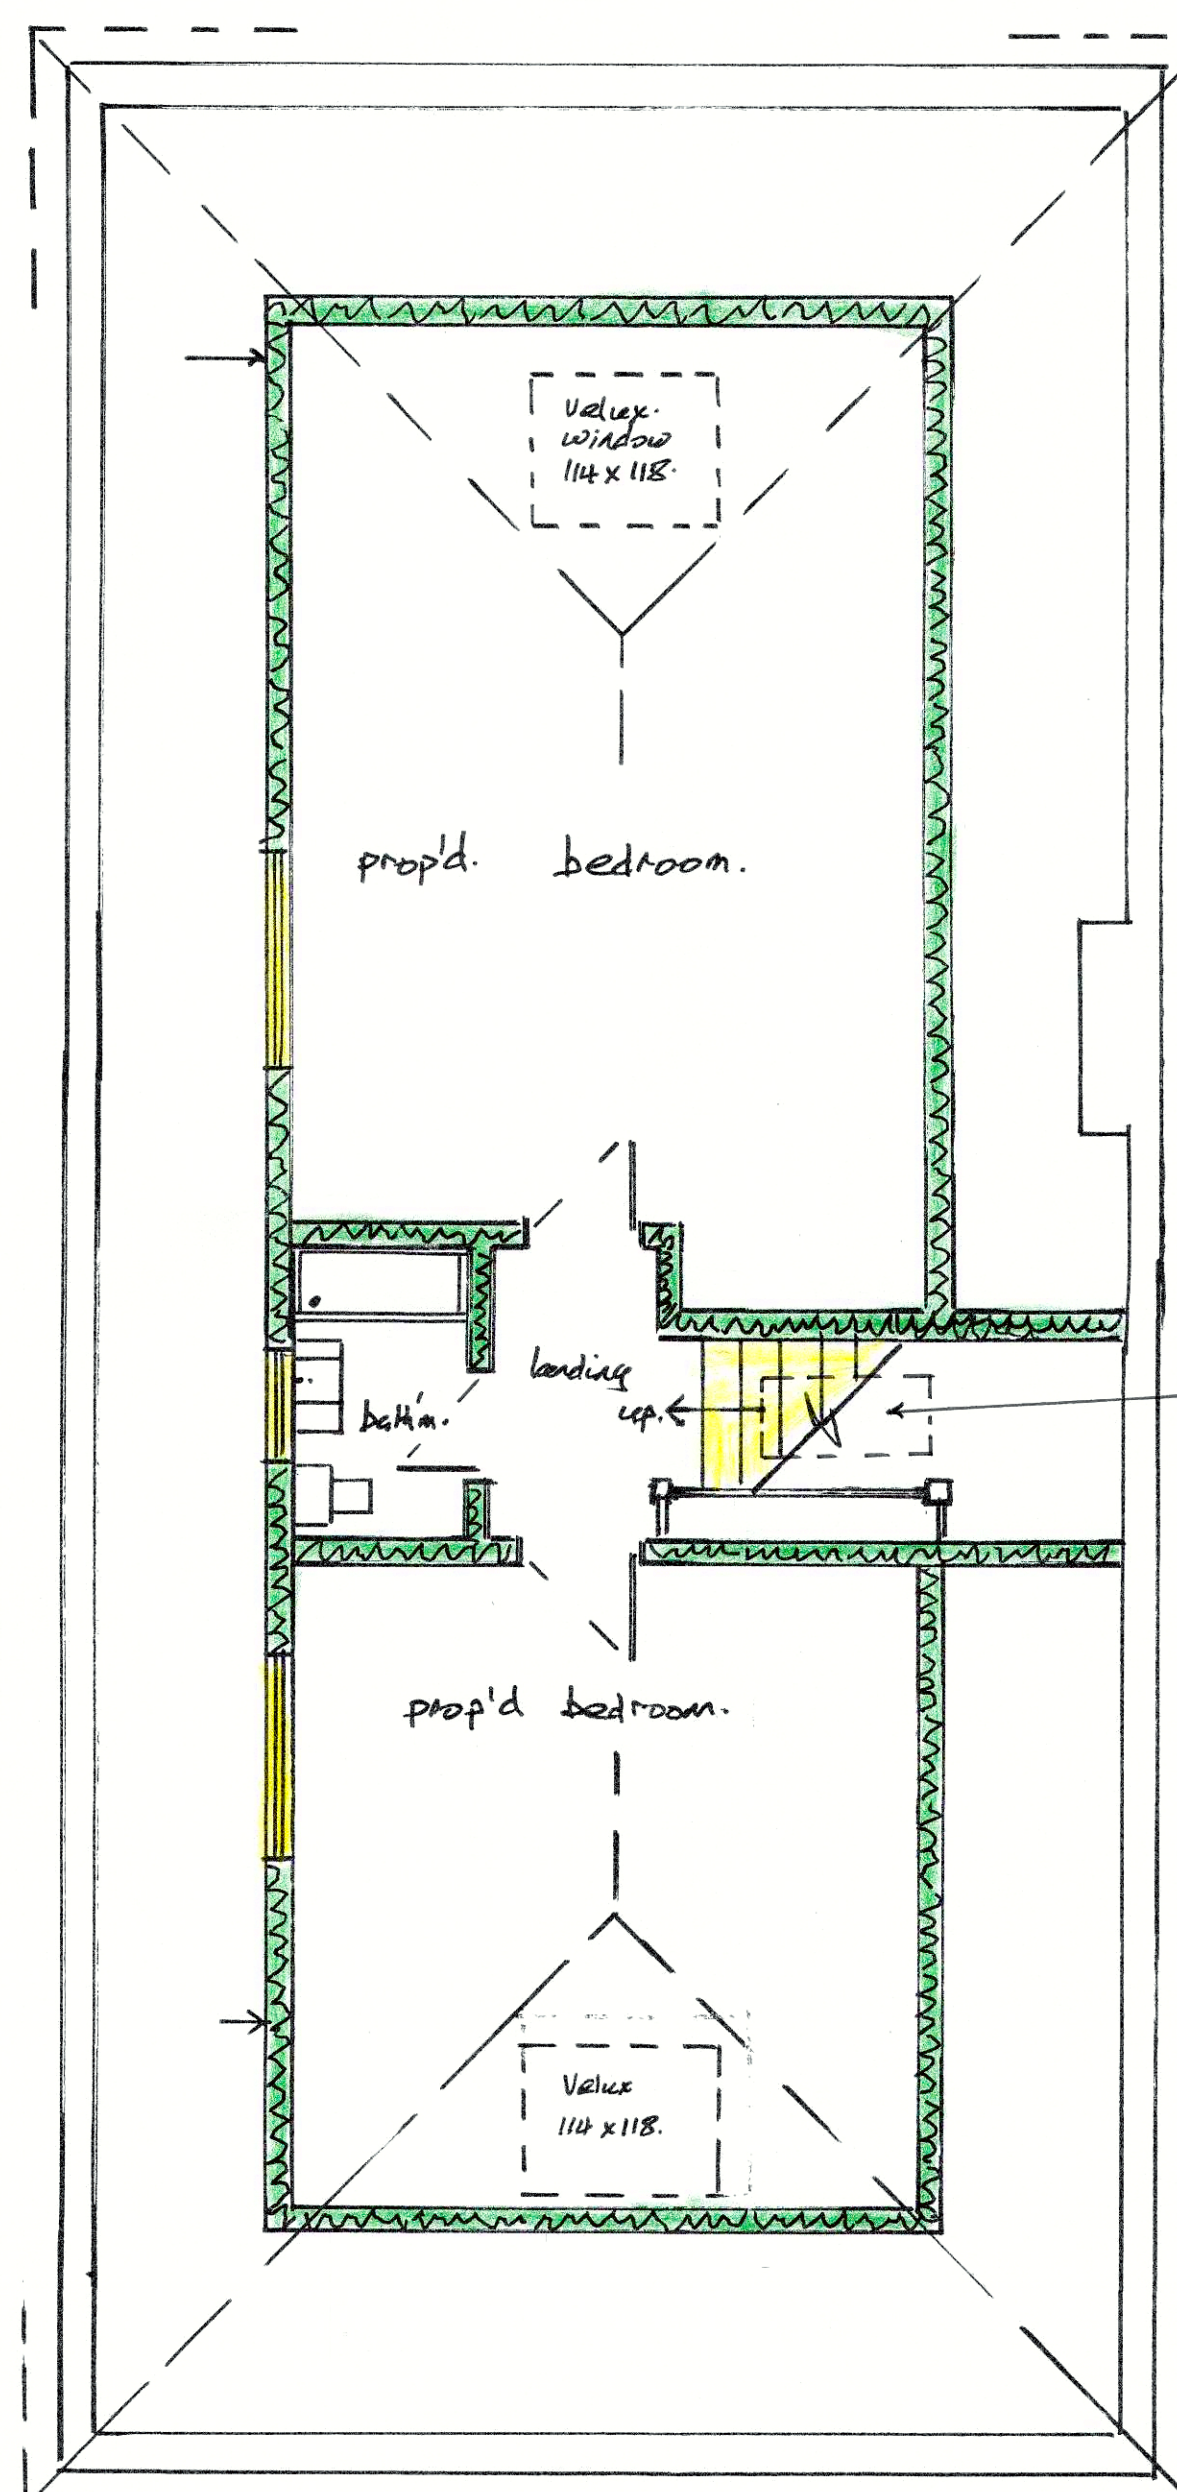

prop'd first floor plan. 1:50

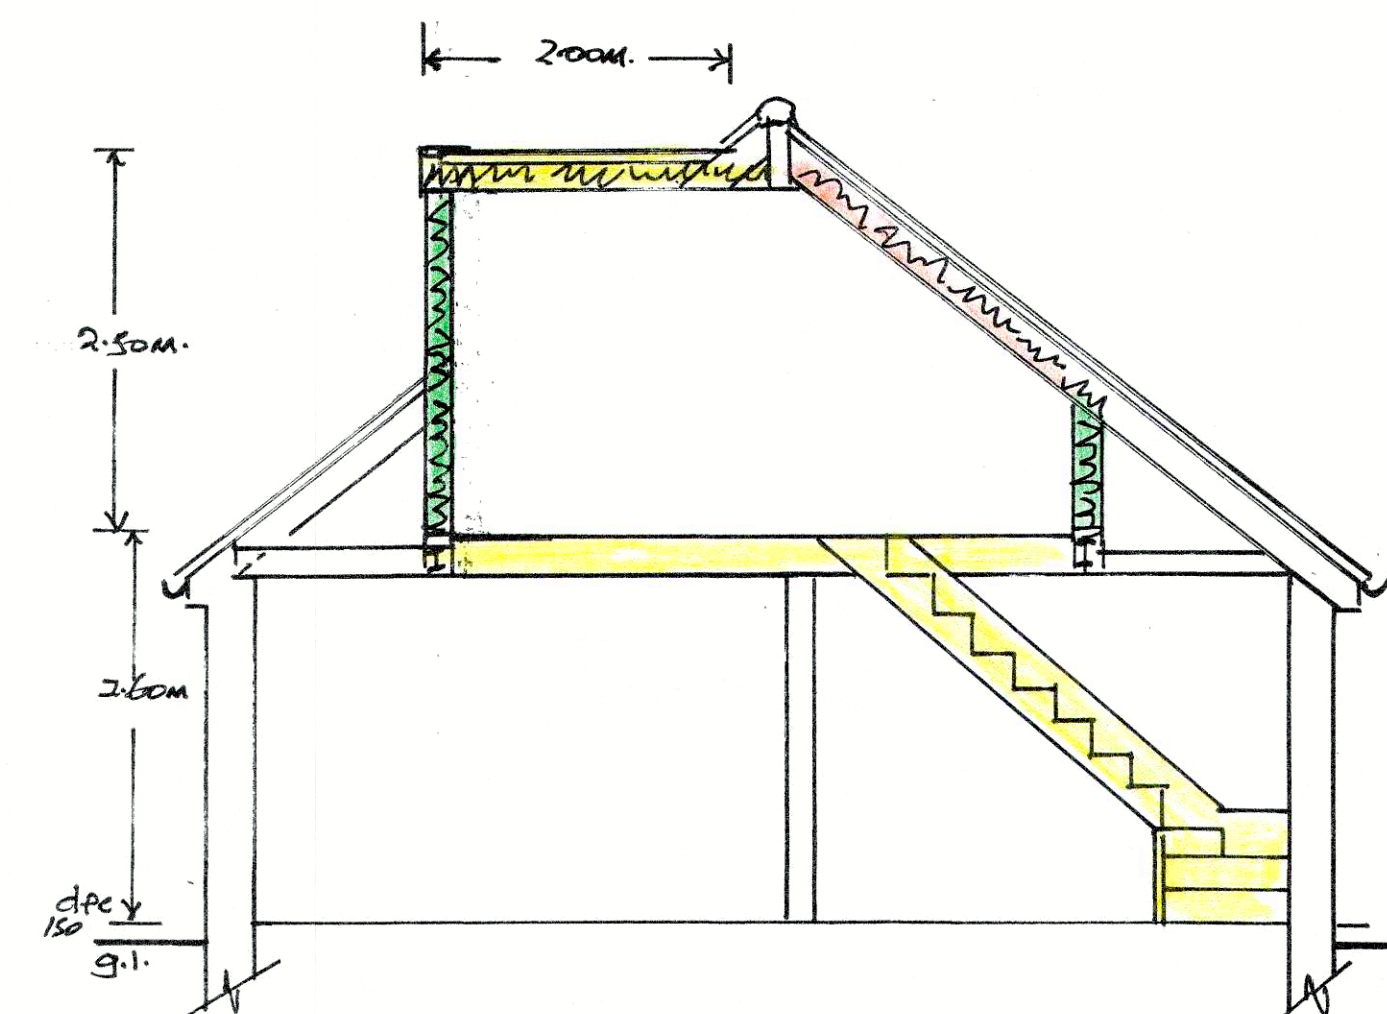

Section 1:50

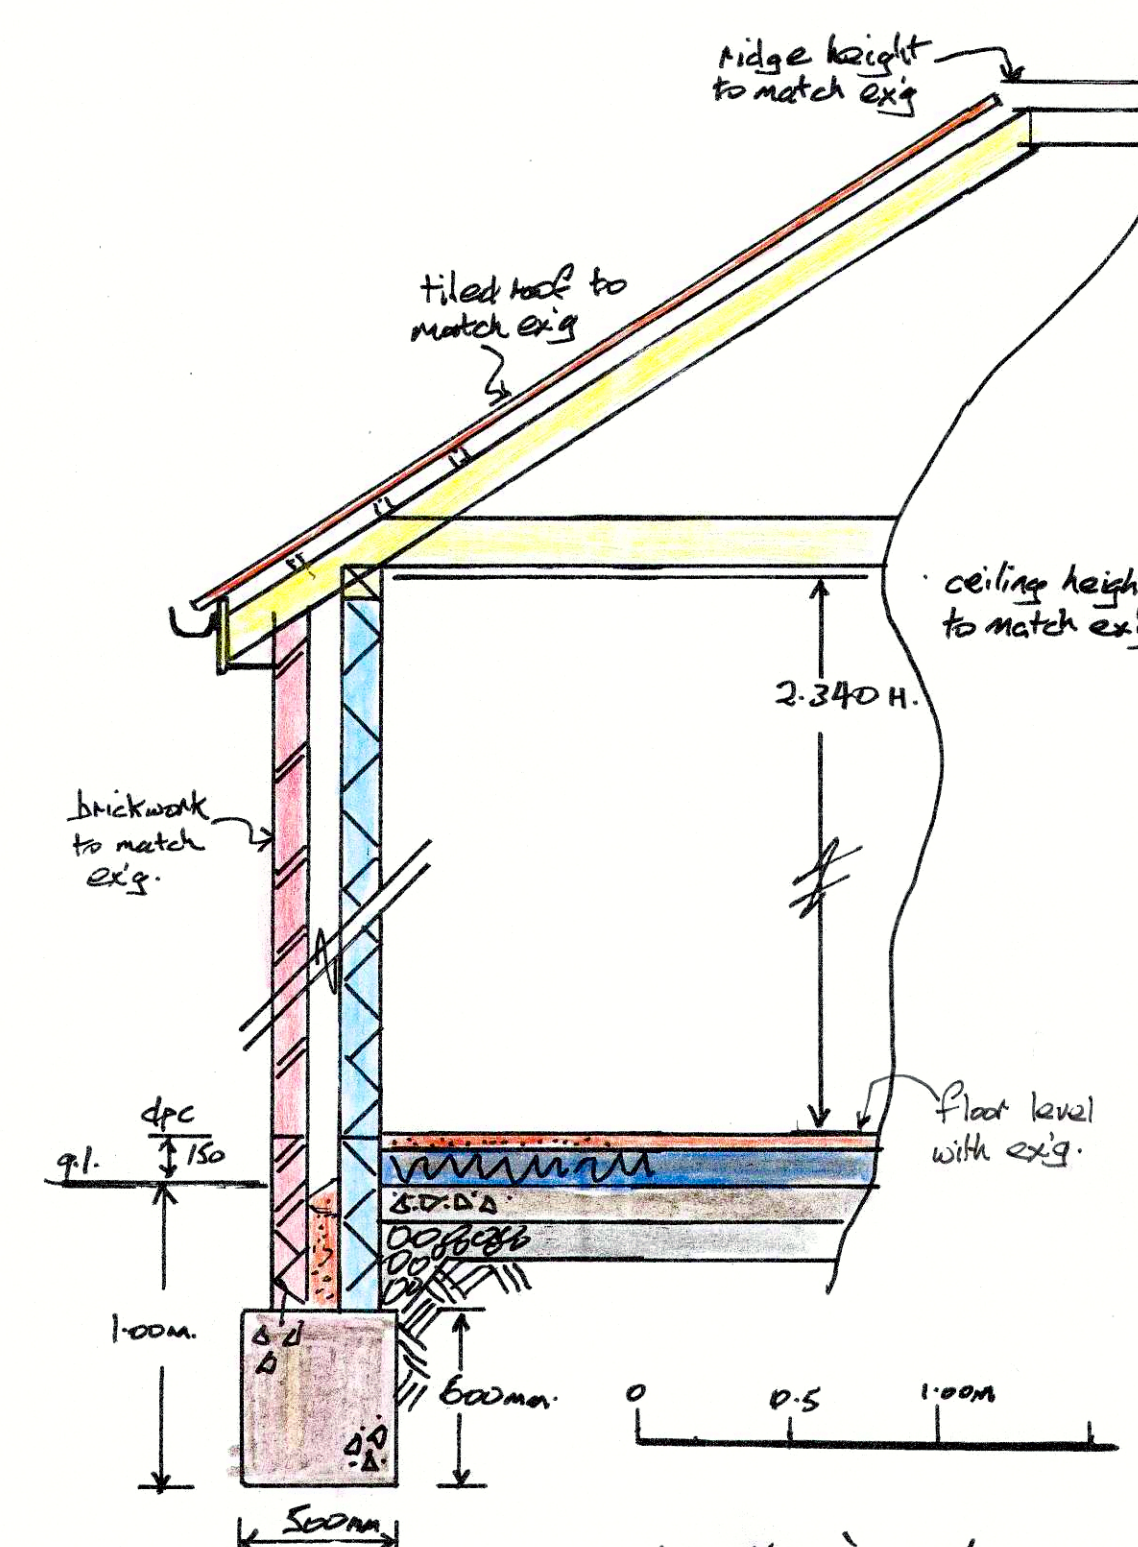

section thru 'C-C' 1:25