




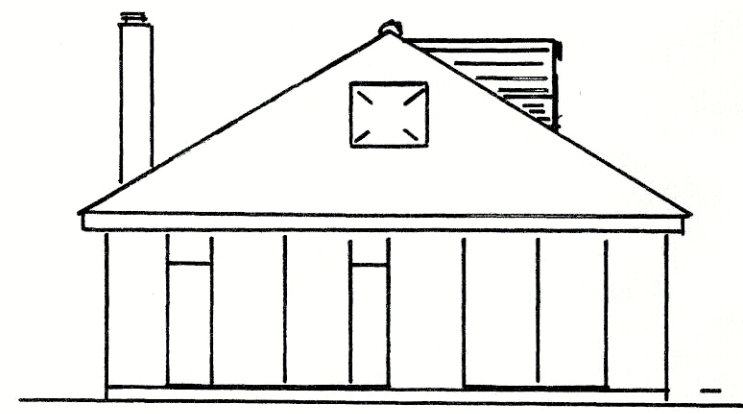


prop'd south elev. 1:100

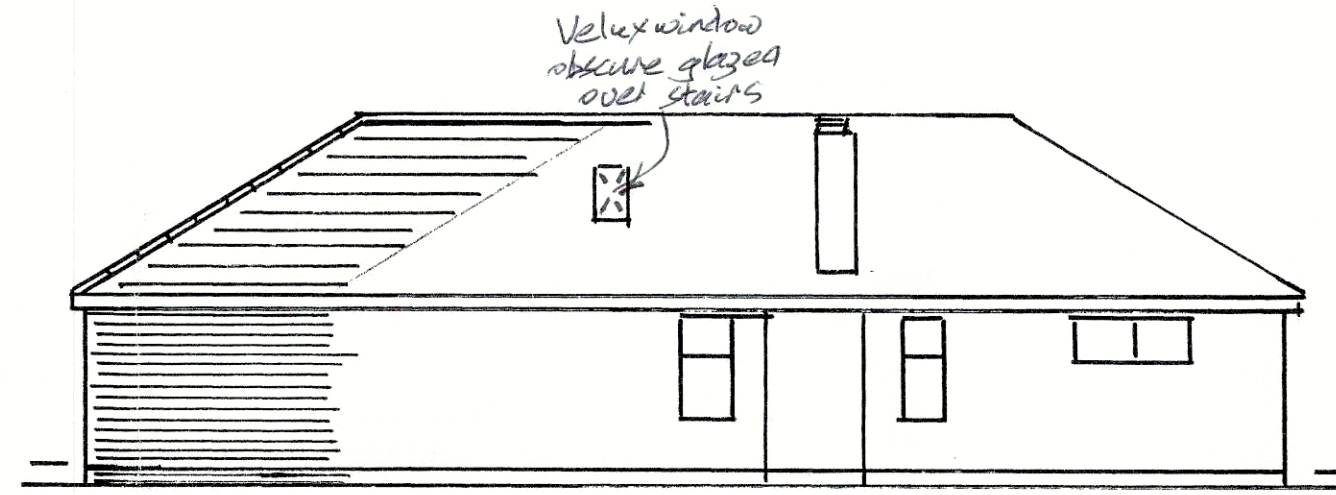

prop'd west elev.

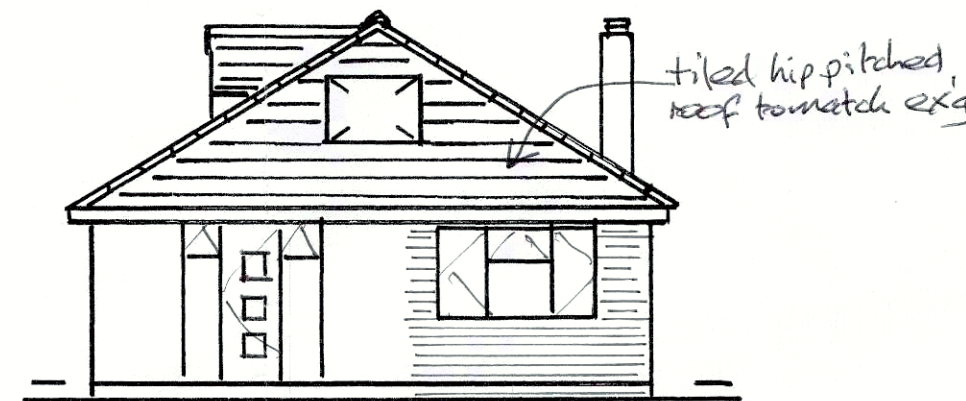

prop'd north elev.

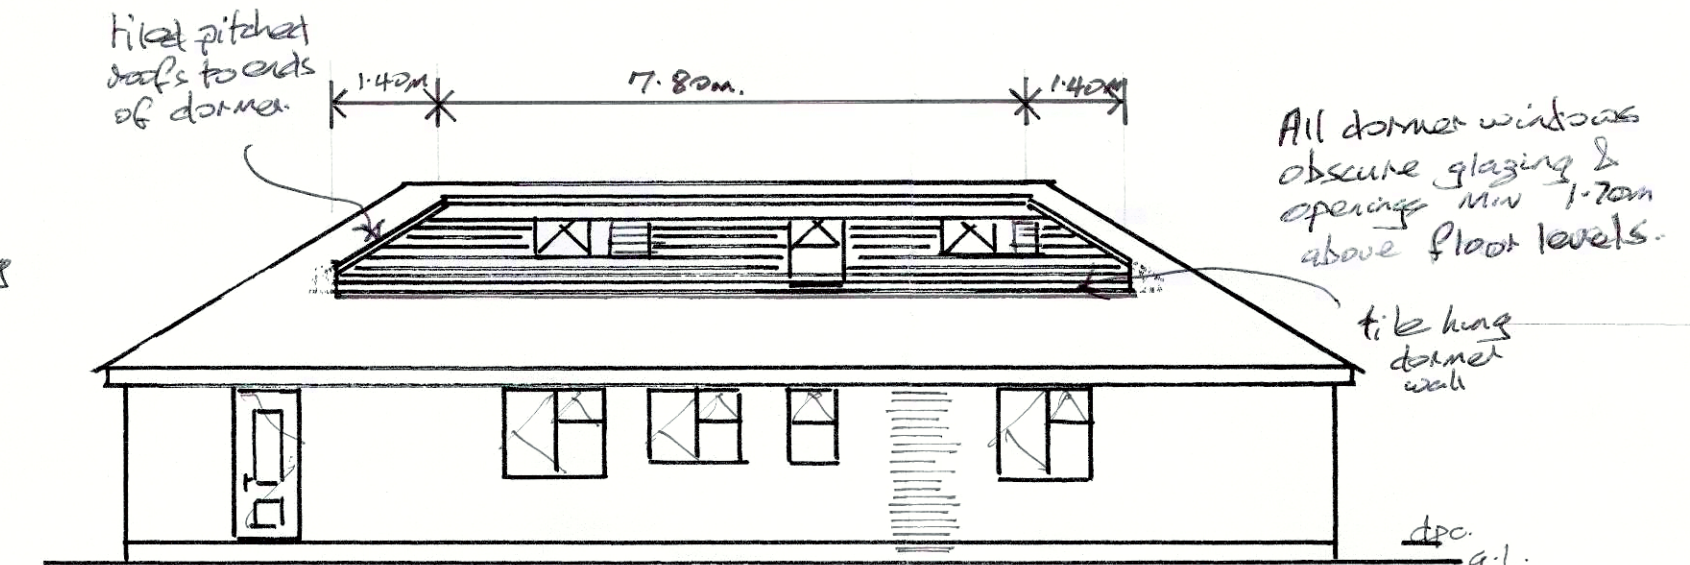

prop'd east elevation.

0 1.00 2.00 3.00 4.00 scale 1:100

Amended plans for Mr. Mrs J. Edwards
at N°8 Acre Close Rustington to
planning application N° R/183/18/H.


Date: 29-10-18 Drawn by: Phil Gray

Having spoken to my clients they have agreed to reduce the size of the dormer to ease the impact of the dormer to their neighbours. Reduced the widths of the windows in the dormers. Changed the gable wall to the north elev. to a hip pitched roof to match the southern elevation.


This has reduced a min. 2.00m headroom to a max 2.50m wide to each bedroom but would enable the fitting of a shower in the reduced bathroom area. Although not ideal for my clients it would make a workable & possible economic project. Hope this is more to your approval and await your response.

Yours faithfully,
P. Gray

bedroom dormer windows reduced in width to 0.90m.

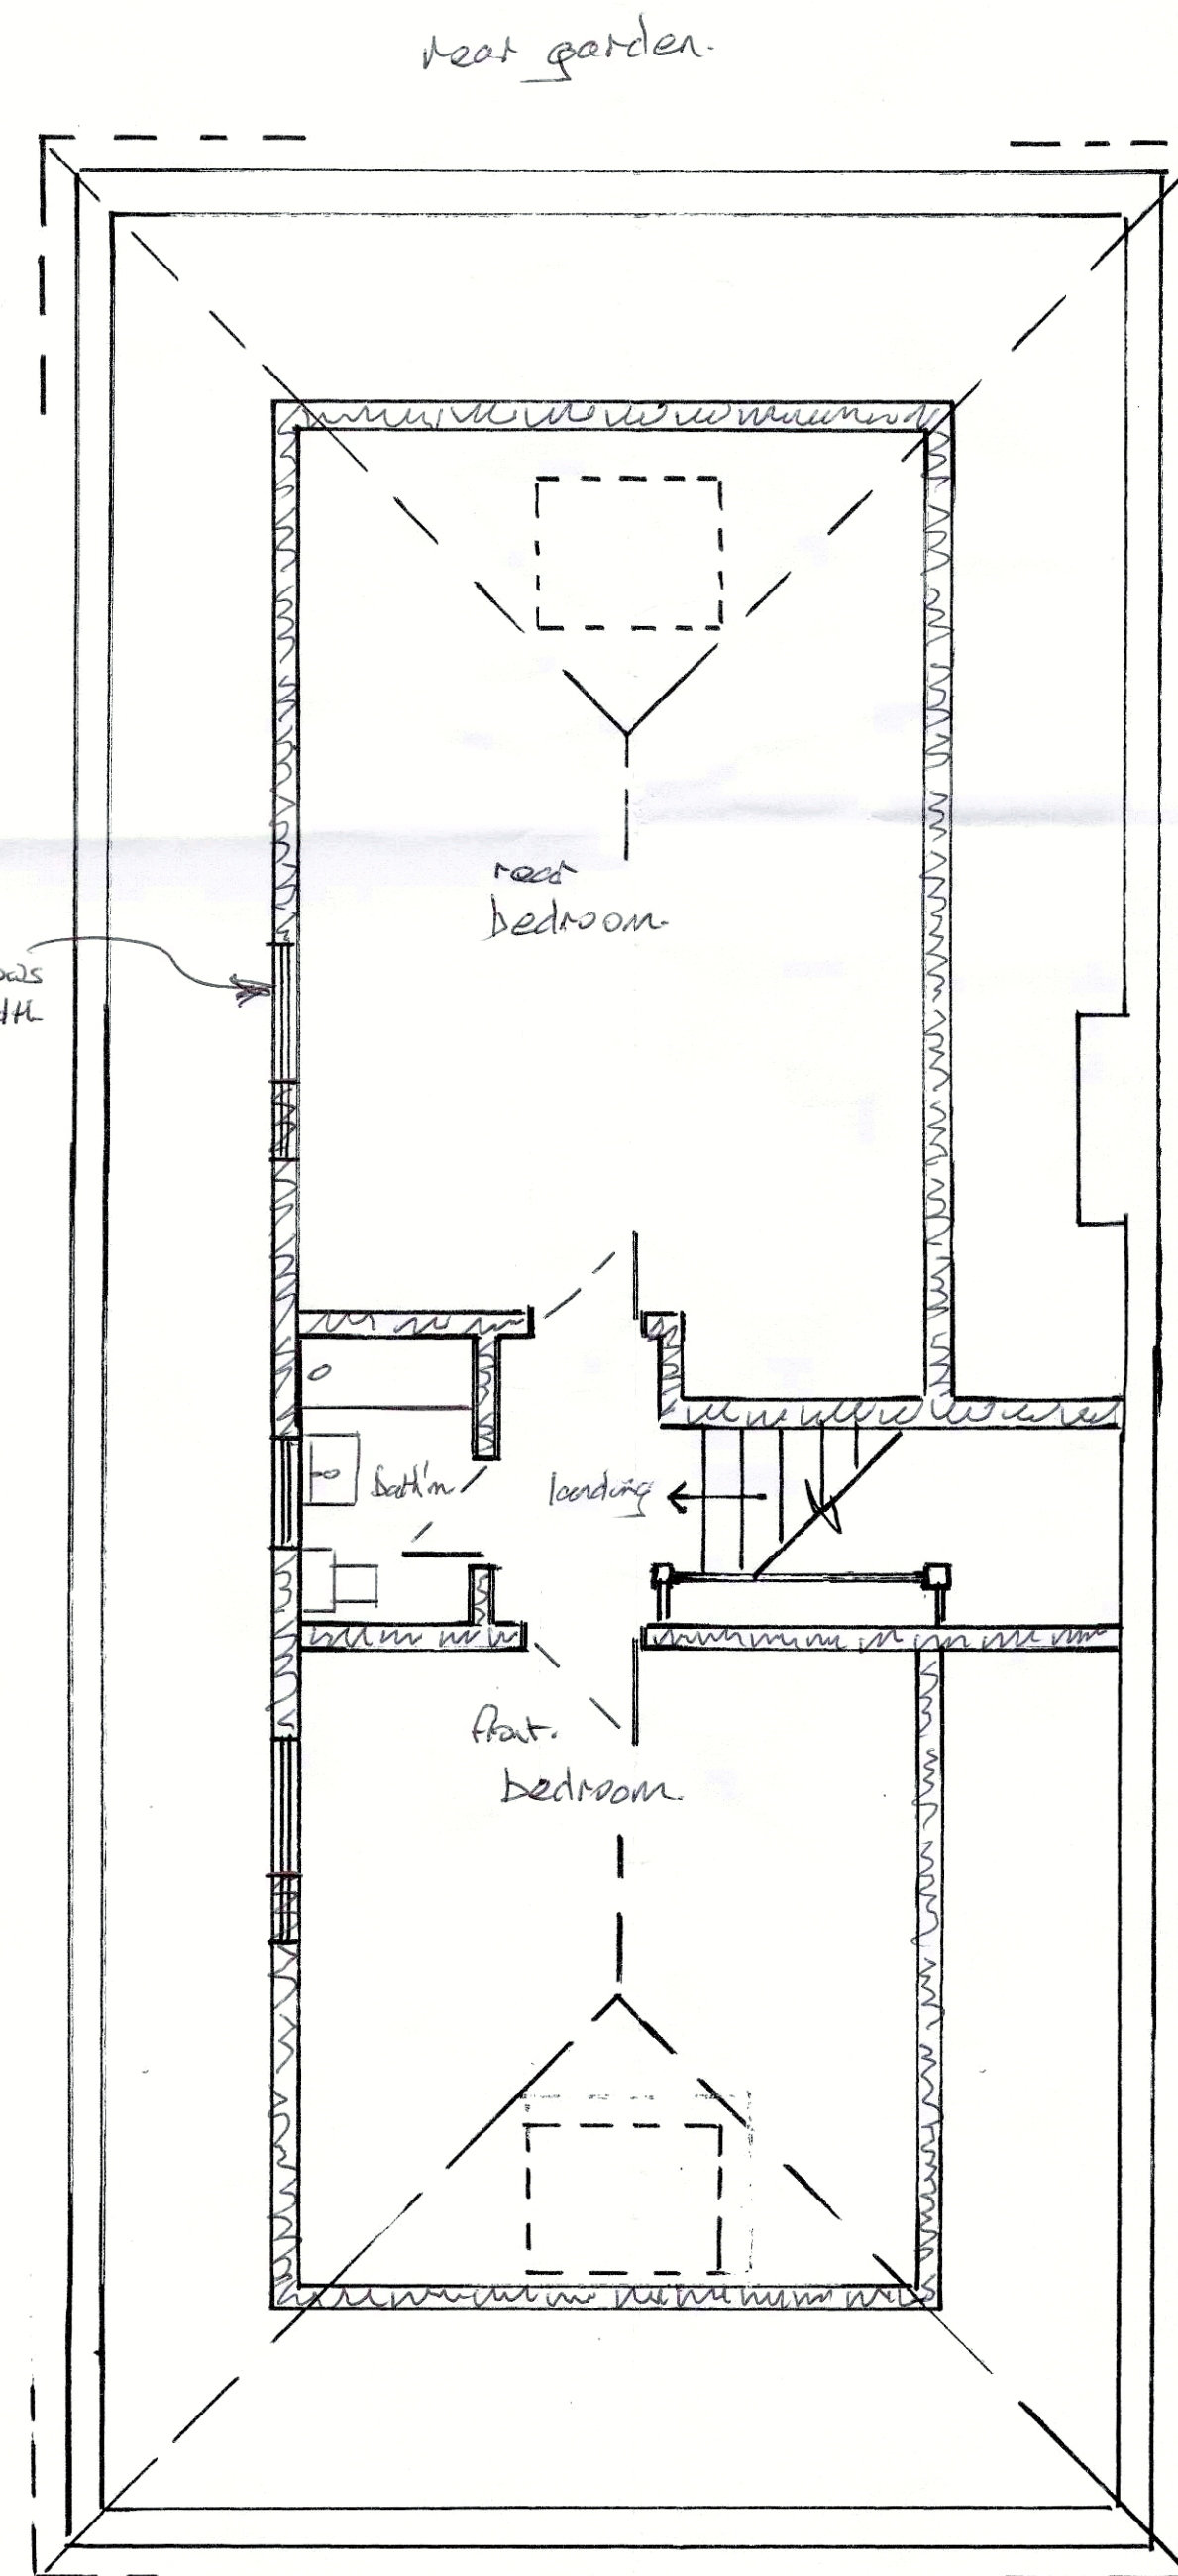

front garden
prop'd first floor plan. 1:50

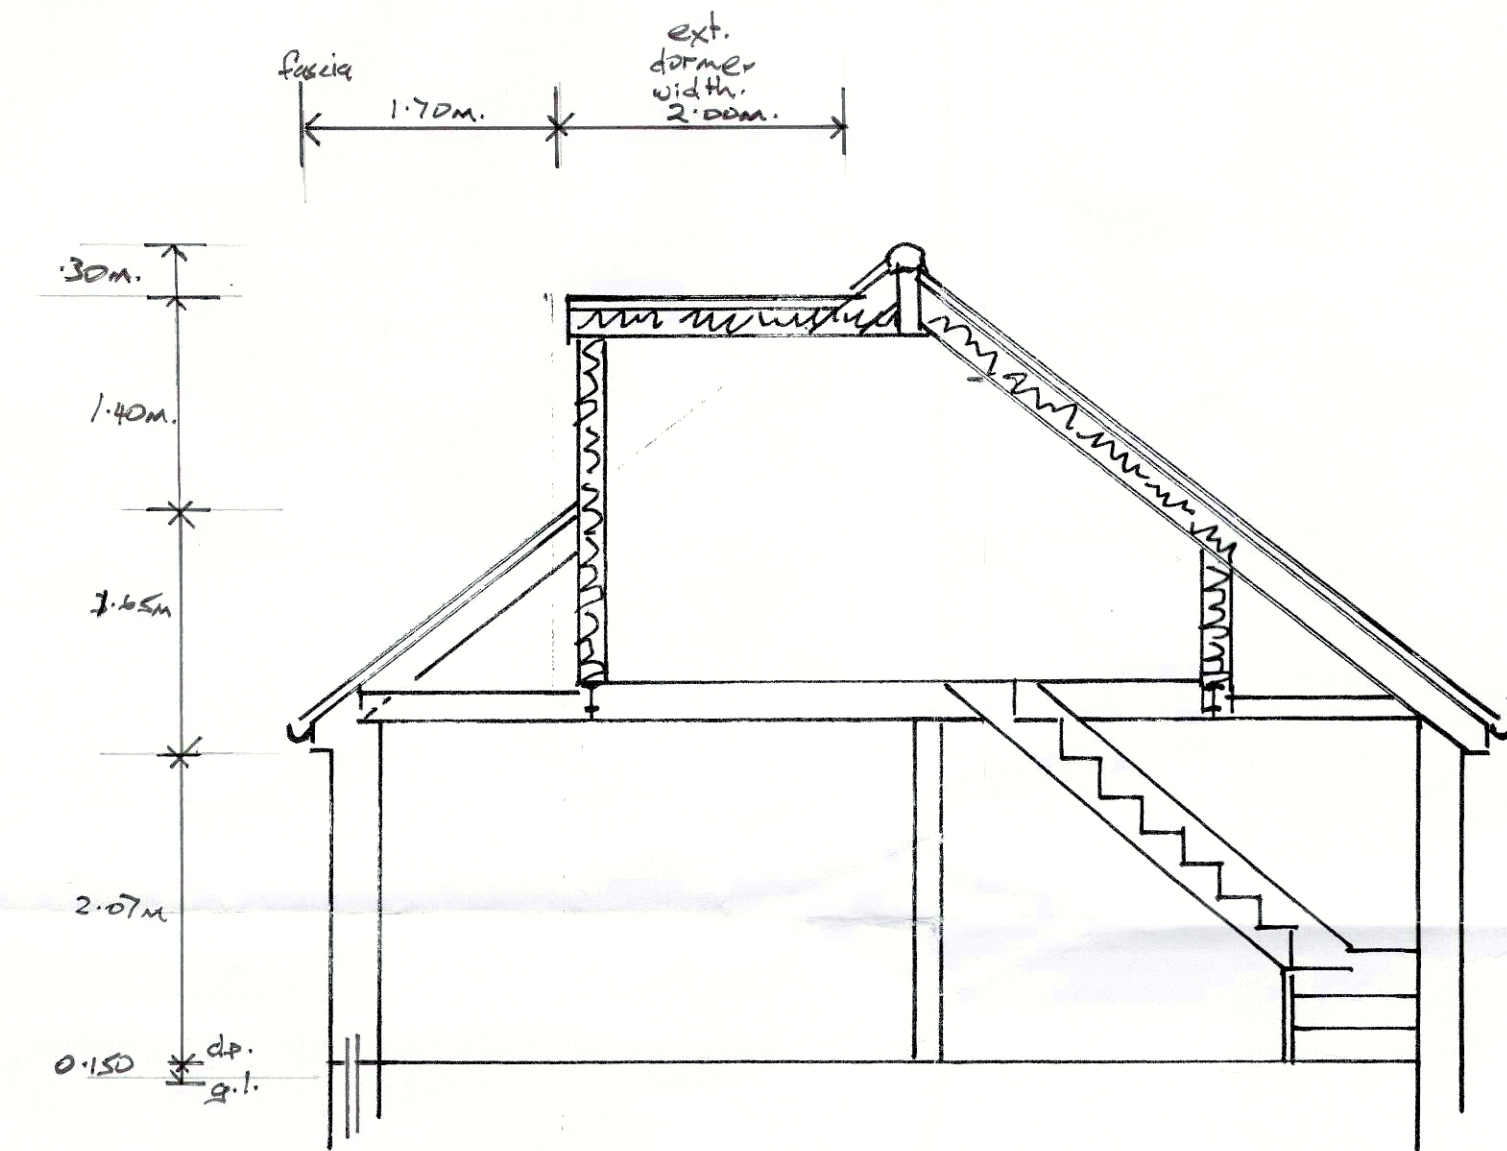

Section 1:50

0 0.5 1m 2m 3m scale 1:50

Velux window to hip pitched roof sides clear glazed.