


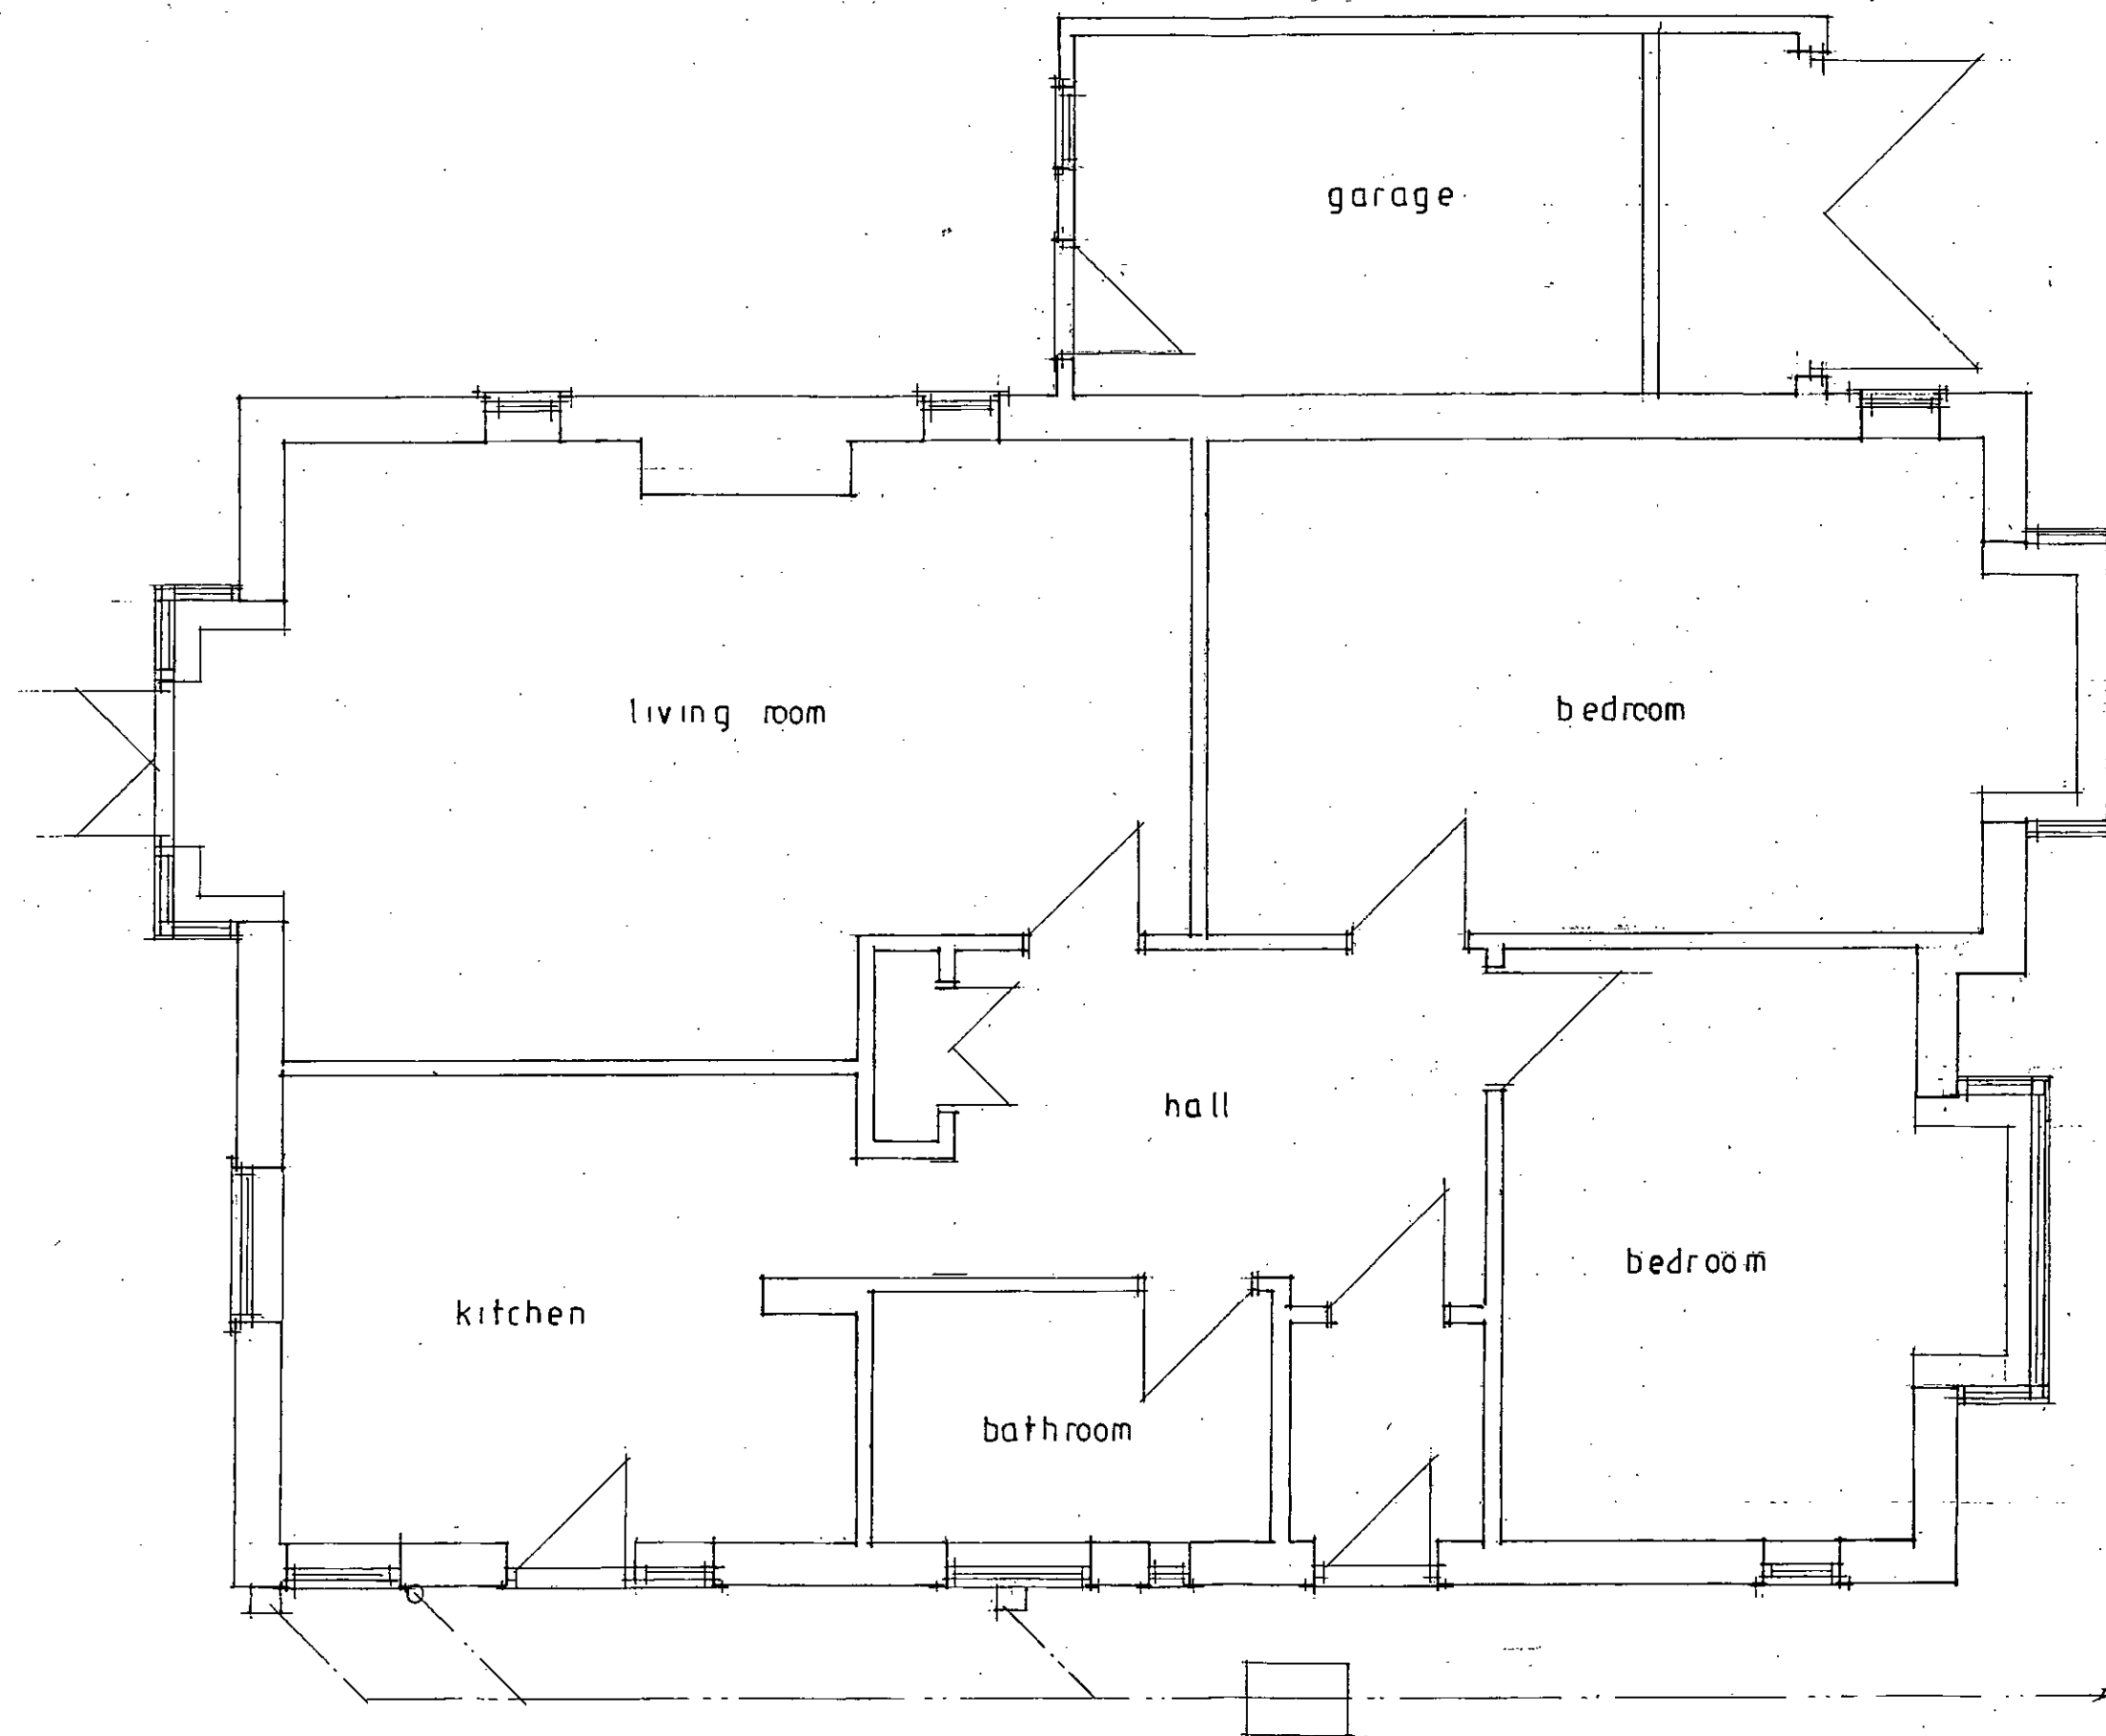

Existing Ground Floor Plan

Sussex Building Surveyors Ltd	
June Cottage, Herne Lane, Rustington, West Sussex. BN16 3EE	
Proposed Extension and Roof Conversion.	
Existing Ground Floor Plan.	
Scale: 1:50	Paper: A3
Date: July 2014	
Drg No.: SBS/170/01	
All dimensions to be checked on site. Do not scale except for planning purposes.	