



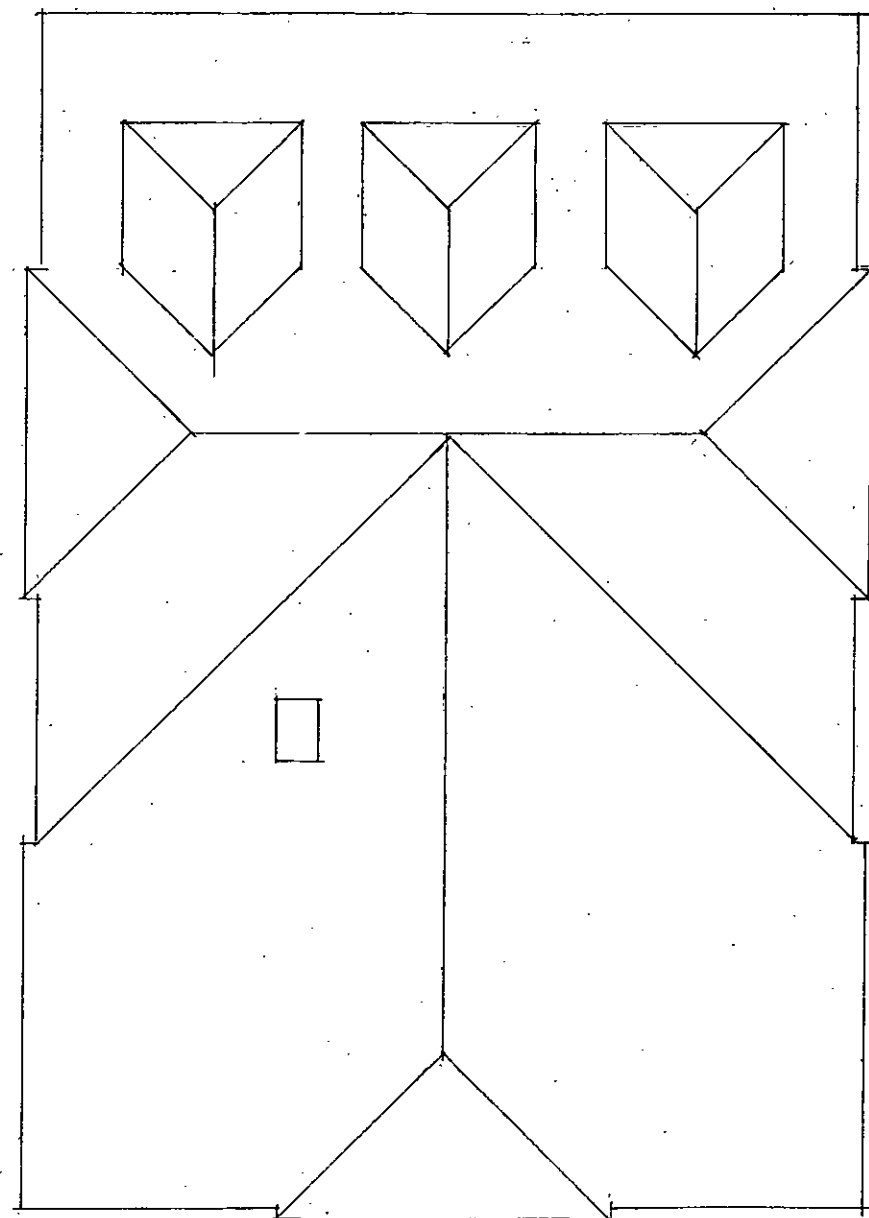

Proposed Roof Plan

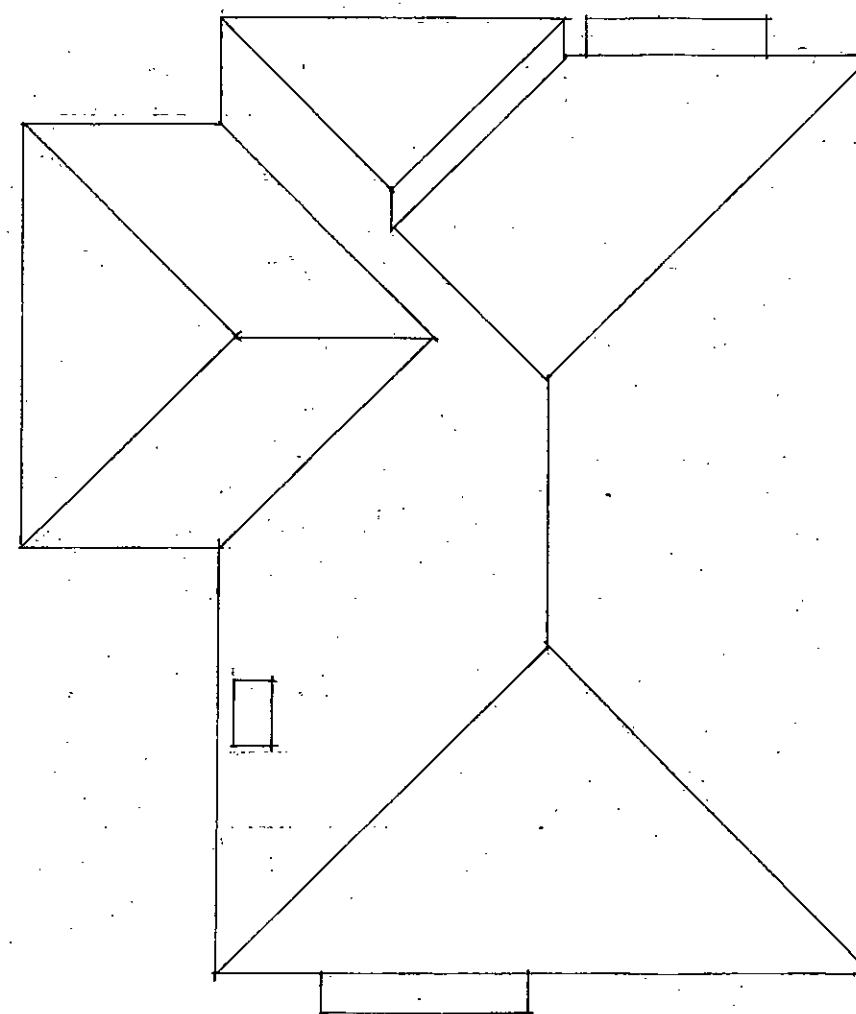

Existing Roof Plan

**Sussex Building
Surveyors Ltd**

June Cottage,
Herne Lane,
Rustington,
West Sussex.
BN16 3EE

**Proposed Extension and
Roof Conversion.**

**Existing & Proposed Roof
Plans.**

Scale: 1:100 Paper: A3

Date: July 2014

Dwg No.: SBS/170/08

All dimensions to be checked on site.
Do not scale except for planning purposes.