


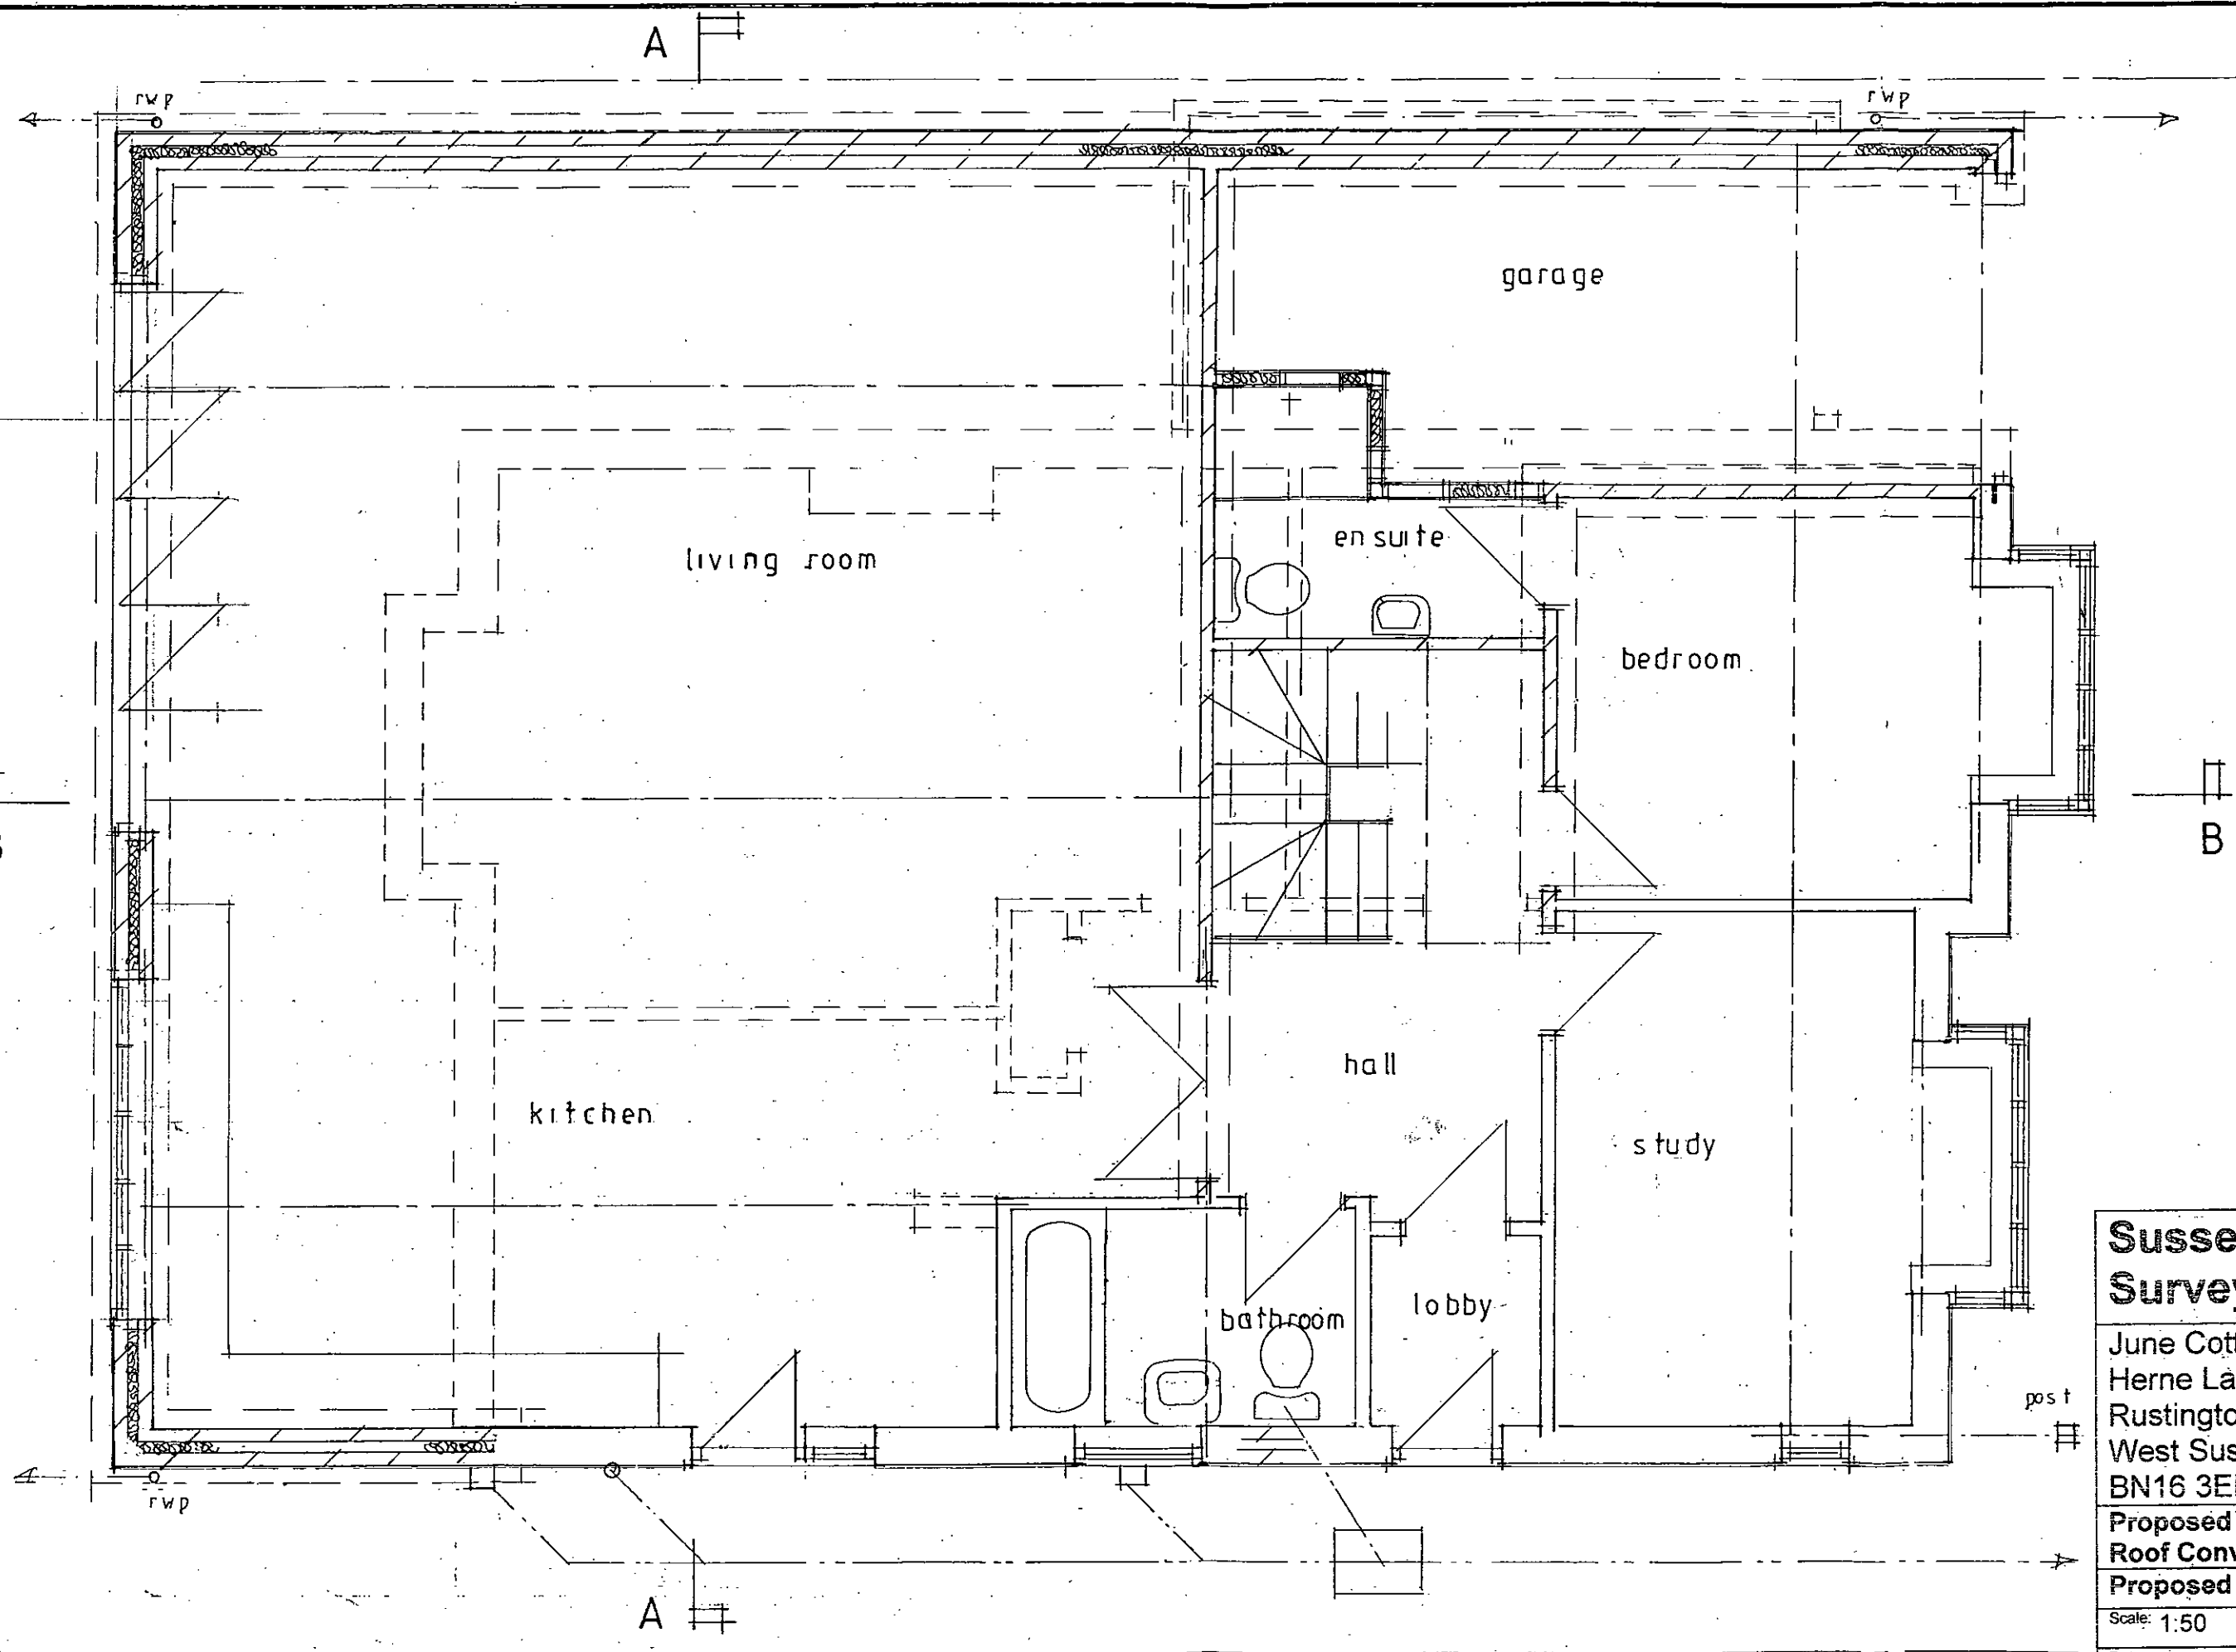

Proposed Ground Floor Plan

**Sussex Building
Surveyors Ltd**

June Cottage,
Herne Lane,
Rustington,
West Sussex.
BN16 3EE

**Proposed Extension and
Roof Conversion.**

Proposed Ground Floor Plan

Scale: 1:50 Paper: A3

Date: July 2014

Drg No.: SBS/170/02A

All dimensions to be checked on site.
Do not scale except for planning purposes.