




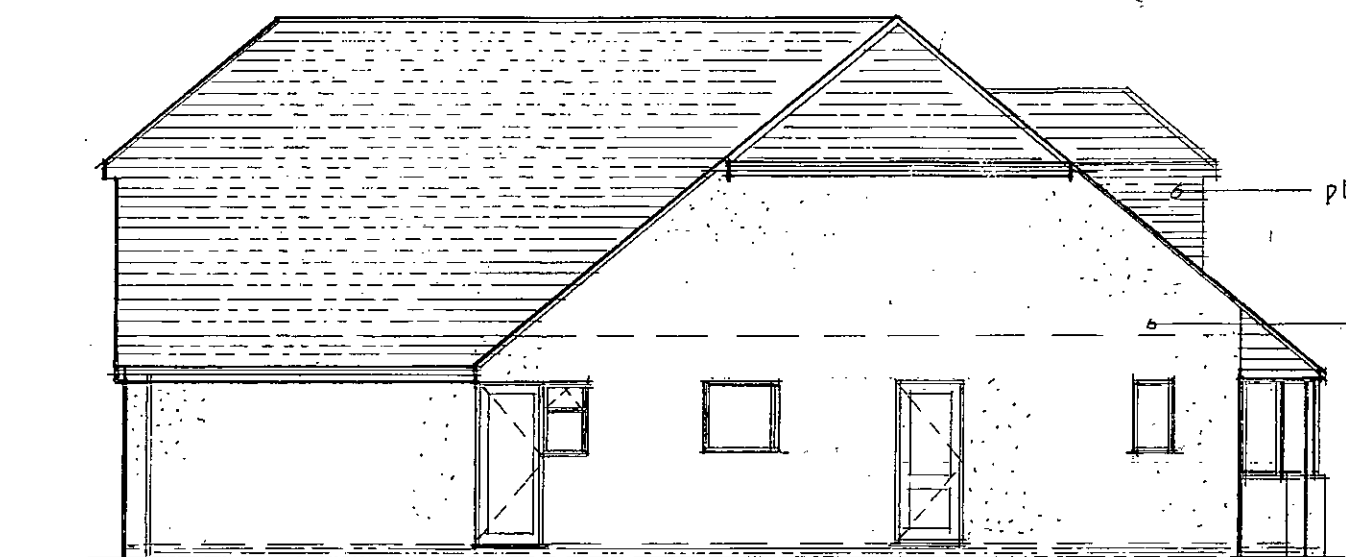

Proposed East Elevation

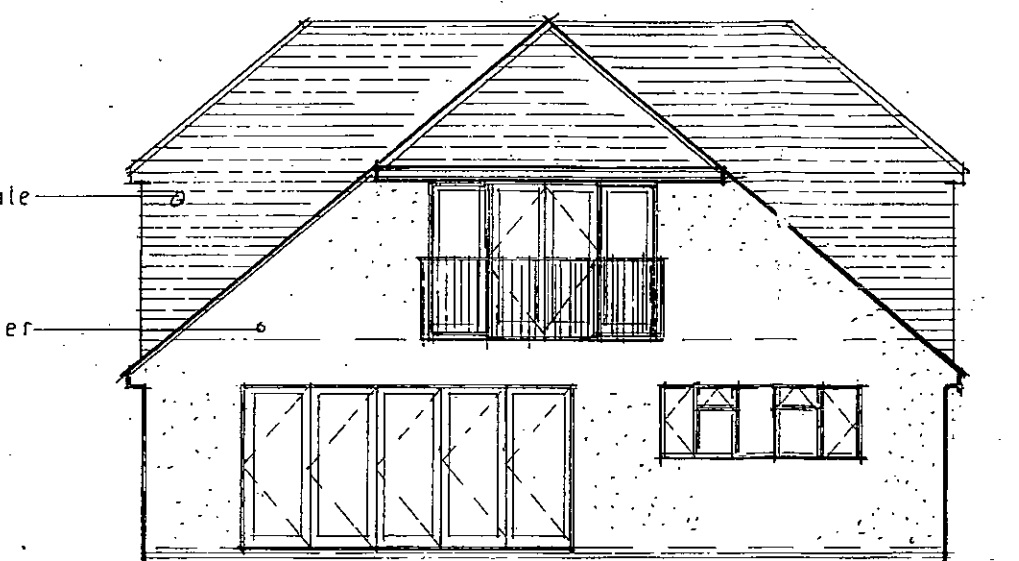

Proposed South Elevation

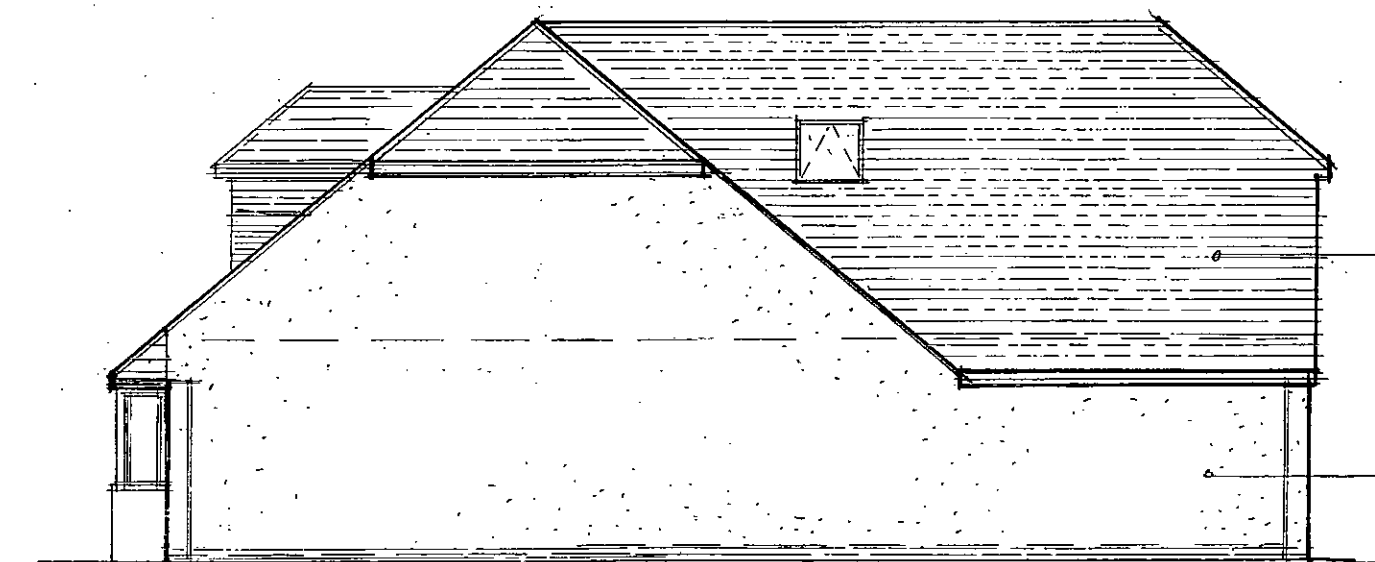

Proposed West Elevation



Proposed North Elevation

Sussex Building Surveyors Ltd

June Cottage,
Herne Lane,
Rustington,
West Sussex.
BN16 3EE

**Proposed Extension and
Roof Conversion.**

Proposed Elevations.

Scale: 1:100 Paper: A3

Date: July 2014

Drg No.: SBS/170/07A

All dimensions to be checked on site.
Do not scale except for planning purposes.