


No dimensions to be scaled from drawing except for planning purposes. The contractor should check all dimensions on site. It is the contractors responsibility to ensure compliance with Building Regulations. C.D.M. Regs. 2007. The client is advised of his responsibilities to appoint a Planning Supervisor under these Regs. All works to comply with the C.D.M. Regs. 2007. The Party Wall Act, 1996 The property owner is advised of the need to serve a Party Wall Notice on any adjoining owners as required under the act. Notice on any adjoining owners as required under the act.

- REVISIONS:
- A. 04.09.14 Roof amended and rooflights added
 - B. 20.08.14 Dimensions added to block plan.

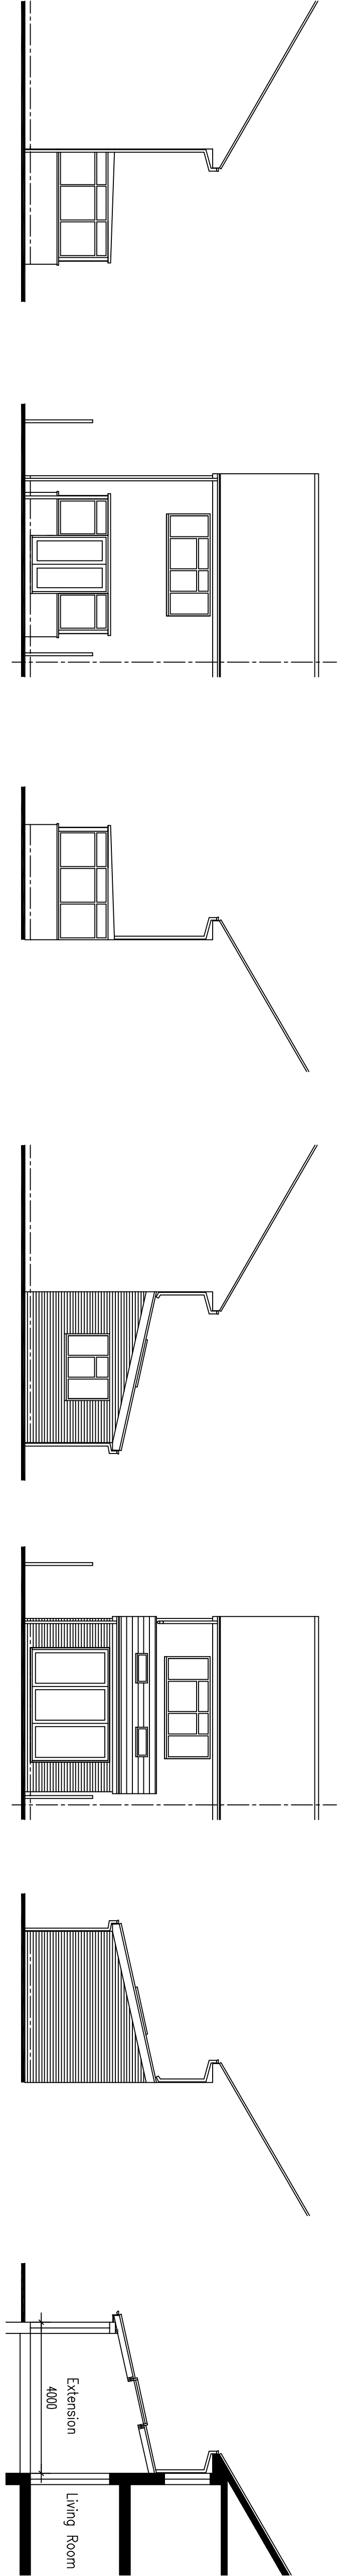

SIDE
EXISTING ELEVATIONS

REAR
EXISTING ELEVATIONS

SIDE
EXISTING ELEVATIONS


SIDE
PROPOSED ELEVATIONS

REAR
PROPOSED ELEVATIONS

SIDE
PROPOSED ELEVATIONS

TYPICAL SECTION
Scale 1:100

Scale 1:100


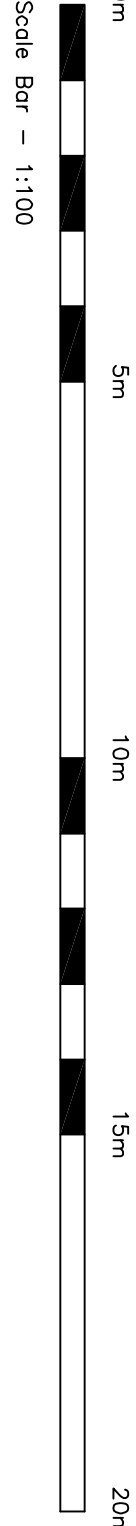


SCHEDULE OF MATERIALS
WALLS - BRICKWORK TO MATCH EXISTING
ROOF - CONCRETE ROOFING TILES TO MATCH MAIN ROOF
ROOFLIGHTS - VELUX TYPE
WINDOW - PVCU WINDOWS COLOUR WHITE
BI-FOLDING DOORS - PVCU COLOUR WHITE
RAINWATER GOODS - PVCU COLOUR WHITE

Scale 1:100


LOCATION PLAN

Scale 1:1250

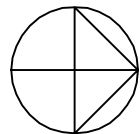 

Rear Garden

Rear Garden

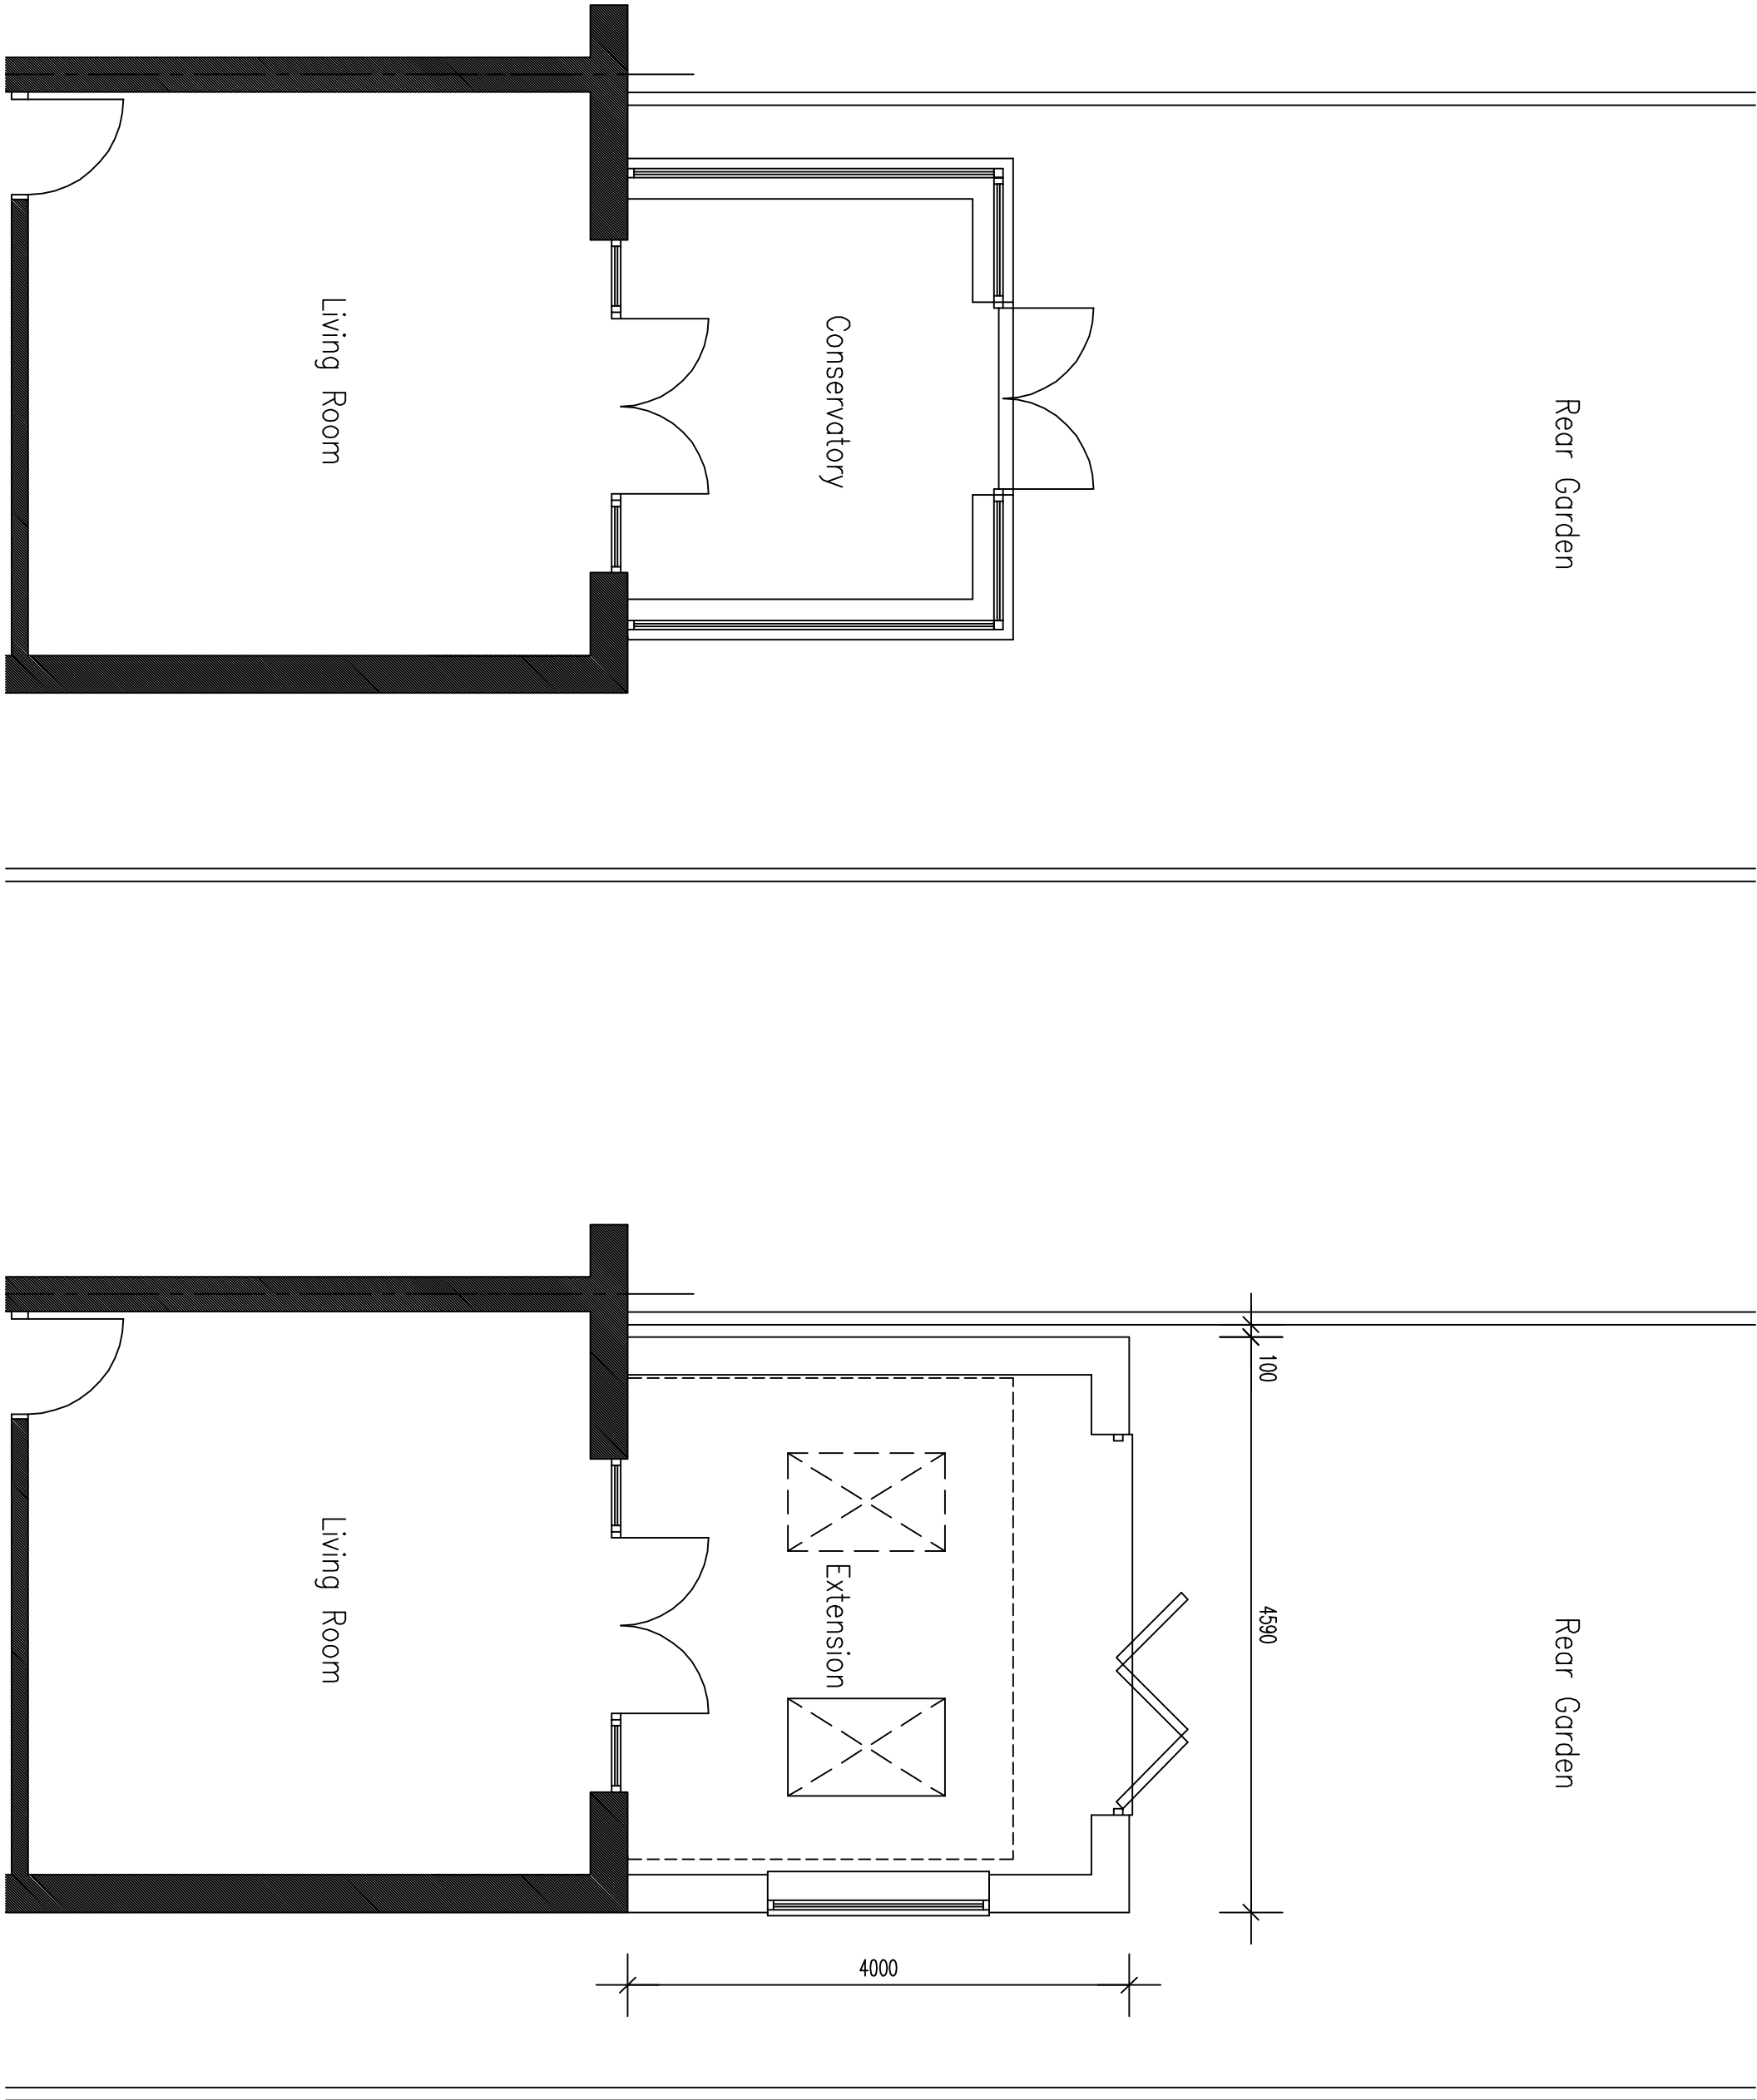


EXISTING GROUND FLOOR PLAN

Scale 1:50





PROPOSED GROUND FLOOR PLAN

Scale 1:50

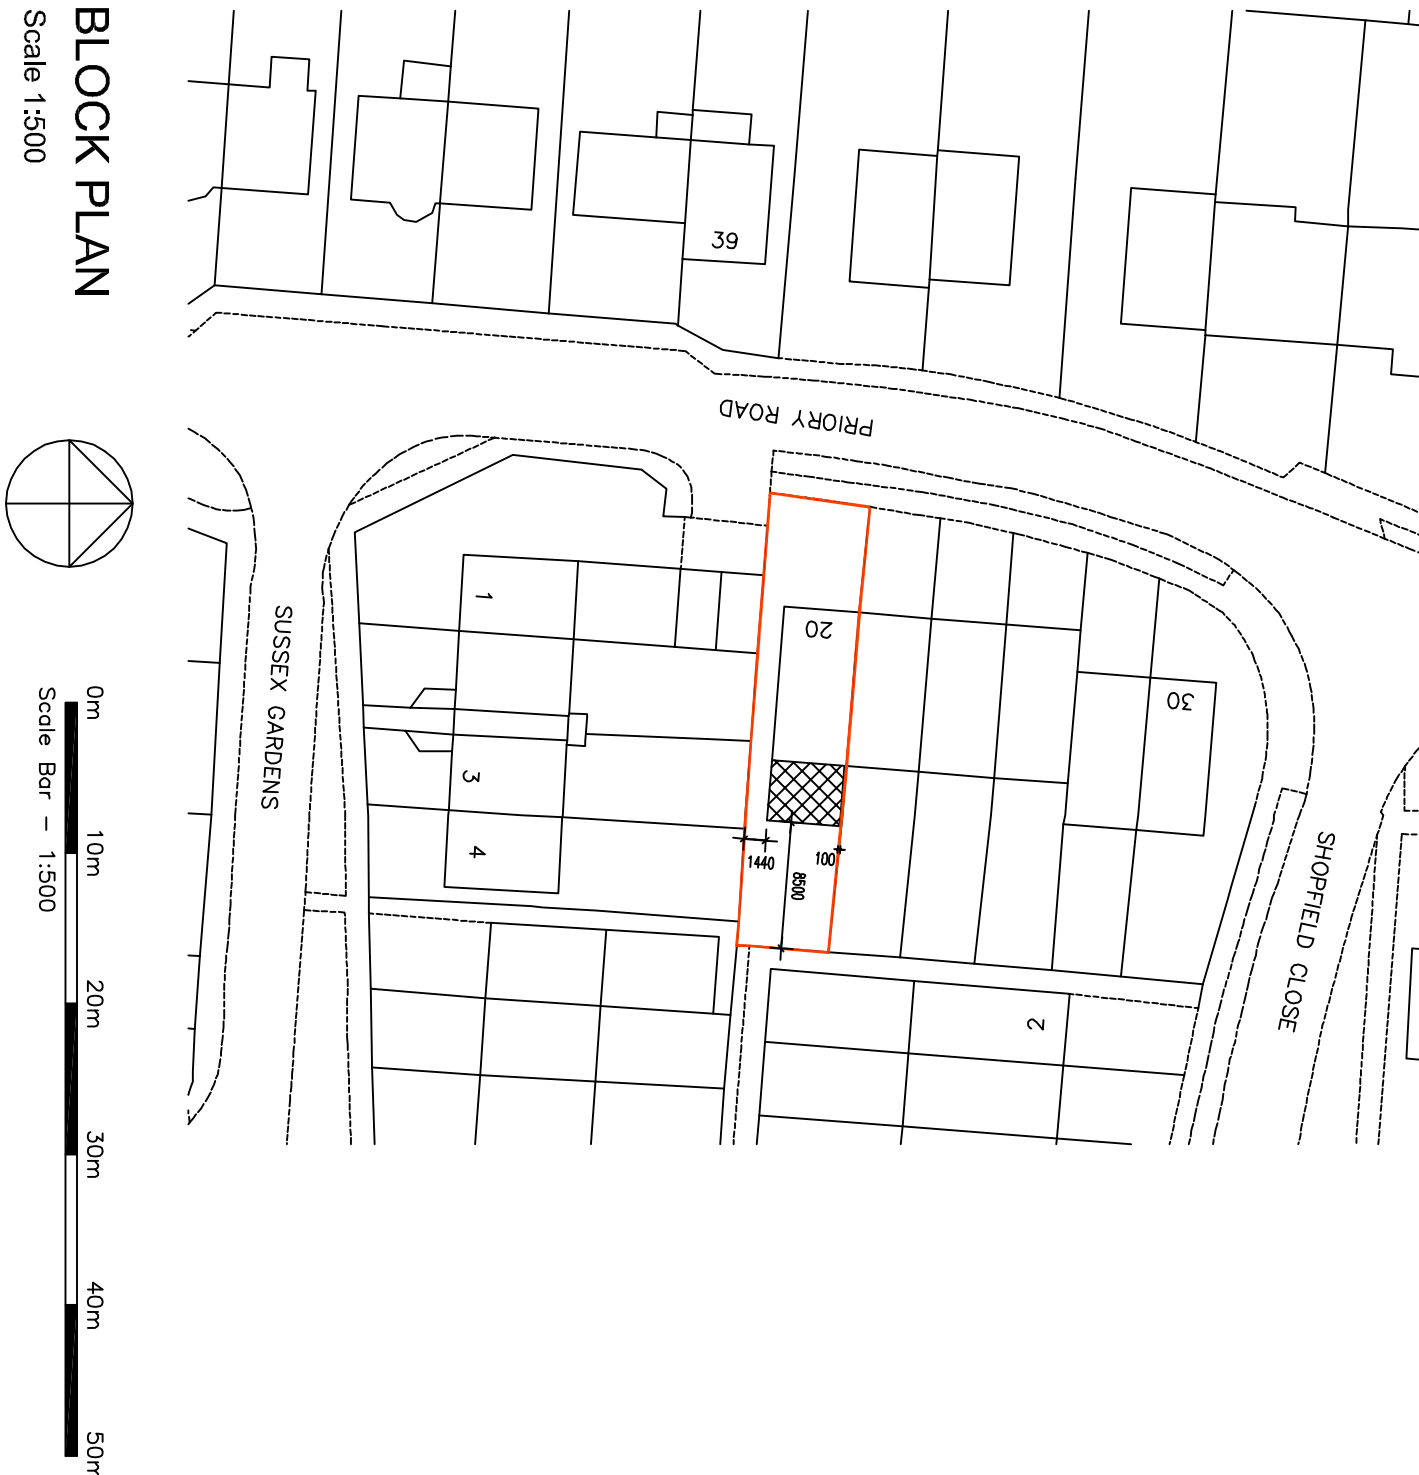


BLOCK PLAN

Scale 1:300

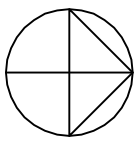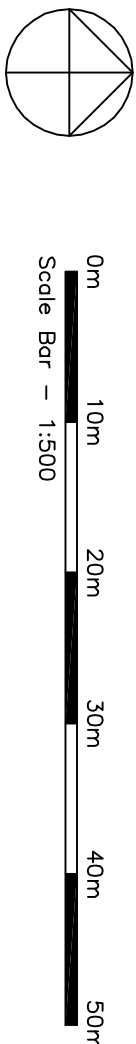

30 Foxley Lane
West Sussex
BN13 3AD
Tel: 01903 280701
Email: adcs@my.com

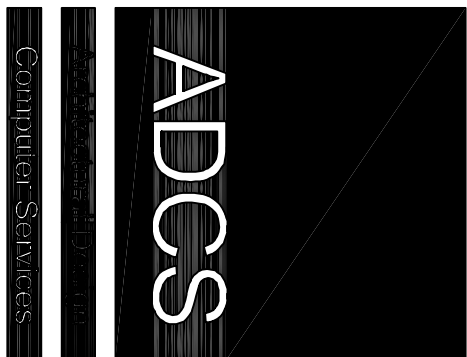

Client
MR D. MAYHEAD

Project
PROPOSED REAR EXTENSION
20 PRIORY ROAD,
RUSTINGTON,
WEST SUSSEX BN16 3PZ

Drawing
EXISTING AND PROPOSED
FLOOR PLANS & ELEVATIONS

Scale	Date	Drawn
1:50 & 1:100 @ A1	31.07.14	TP

Drawing No. Revision

1293/P01 B