



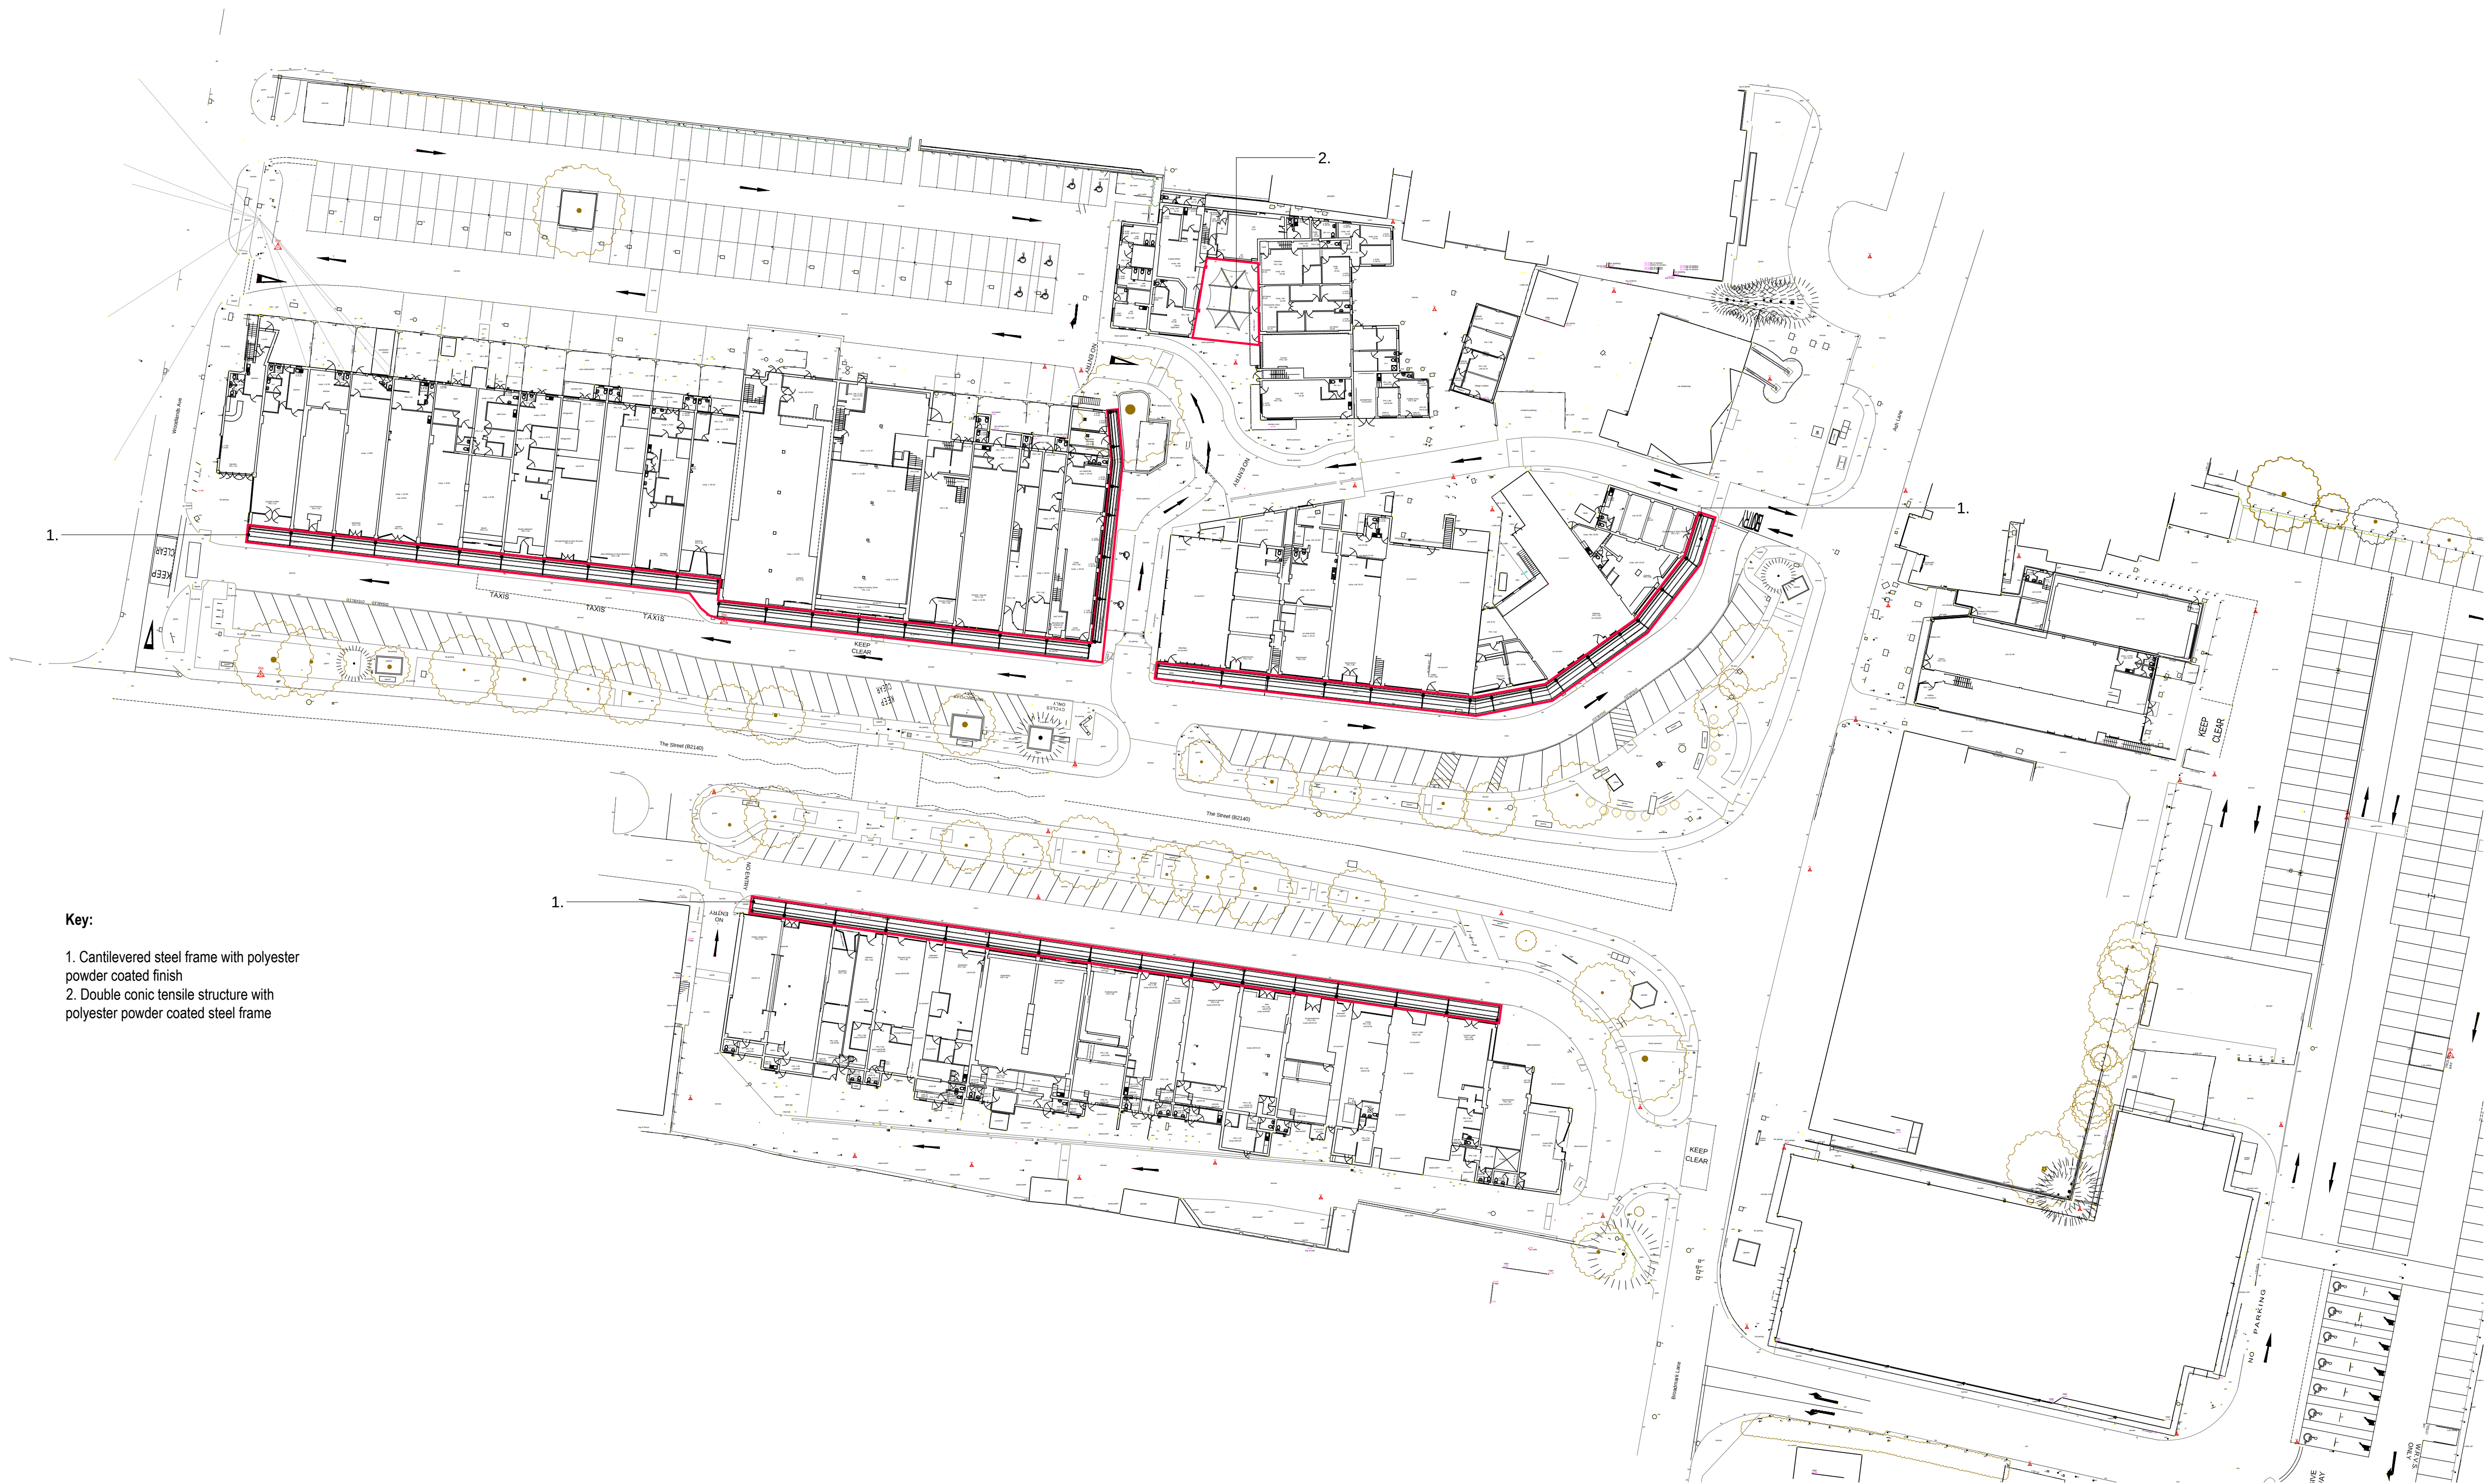

Key:

1. Cantilevered steel frame with polyester powder coated finish
2. Double conic tensile structure with polyester powder coated steel frame

PROPOSED SITE PLAN
1:500

 


Notes:

OTHER THAN FOR THE PURPOSES OF PLANNING, DO NOT SCALE THESE DRAWINGS. USE WRITTEN DIMENSIONS ONLY. ALL DIMENSIONS TO BE CHECKED ON SITE PRIOR TO COMMENCEMENT OF WORK.

THIS DRAWING IS THE COPYRIGHT OF SIMPSON HILDER ASSOCIATES LIMITED AND MAY NOT BE REPRODUCED, COPIED OR ALTERED IN ANY WAY WITHOUT WRITTEN AUTHORITY



ITEMS CLOUDED WITH A DASHED LINE ARE TO BE CONFIRMED, SUBJECT TO DETAIL DESIGN AND CAN BE EXPECTED TO CHANGE.

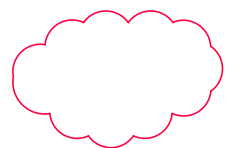

REVISION CLOUD.

Note:

Proposals indicated are for planning purposes only & are subject to all other relevant statutory approvals including building regulations.

Site plan based on Solent Surveys topographical information & Ordnance survey data.

Red line boundaries shown indicatively only and for planning purposes.

A	16.09.20	OVERALL UPDATES	TW	*
Rev.	Date	Description	By	Check
Drawing Status				
PLANNING				
Client				
Principal Contractor				
Design Consultant				
		67A HIGH STREET LYNDHURST HAMPSHIRE SO43 7BE T: 023 80 283798 F: 023 80 283688 E: sha@simpsonhilder.co.uk		
Project Title				
RUSTINGTON SHOPPING C'TRE RUSTINGTON LITTLEHAMPTON WEST SUSSEX, BN16 3DW				
Drawing Title				
PROPOSED SITE PLAN				
Scales (@ A1 SIZE)			Size	
1:500			A1	
Drawn	Date	Checked	Date	Revision
TW	SEP20	GL	SEP20	
Drawing No.			Revision.	
9532.103			A	