

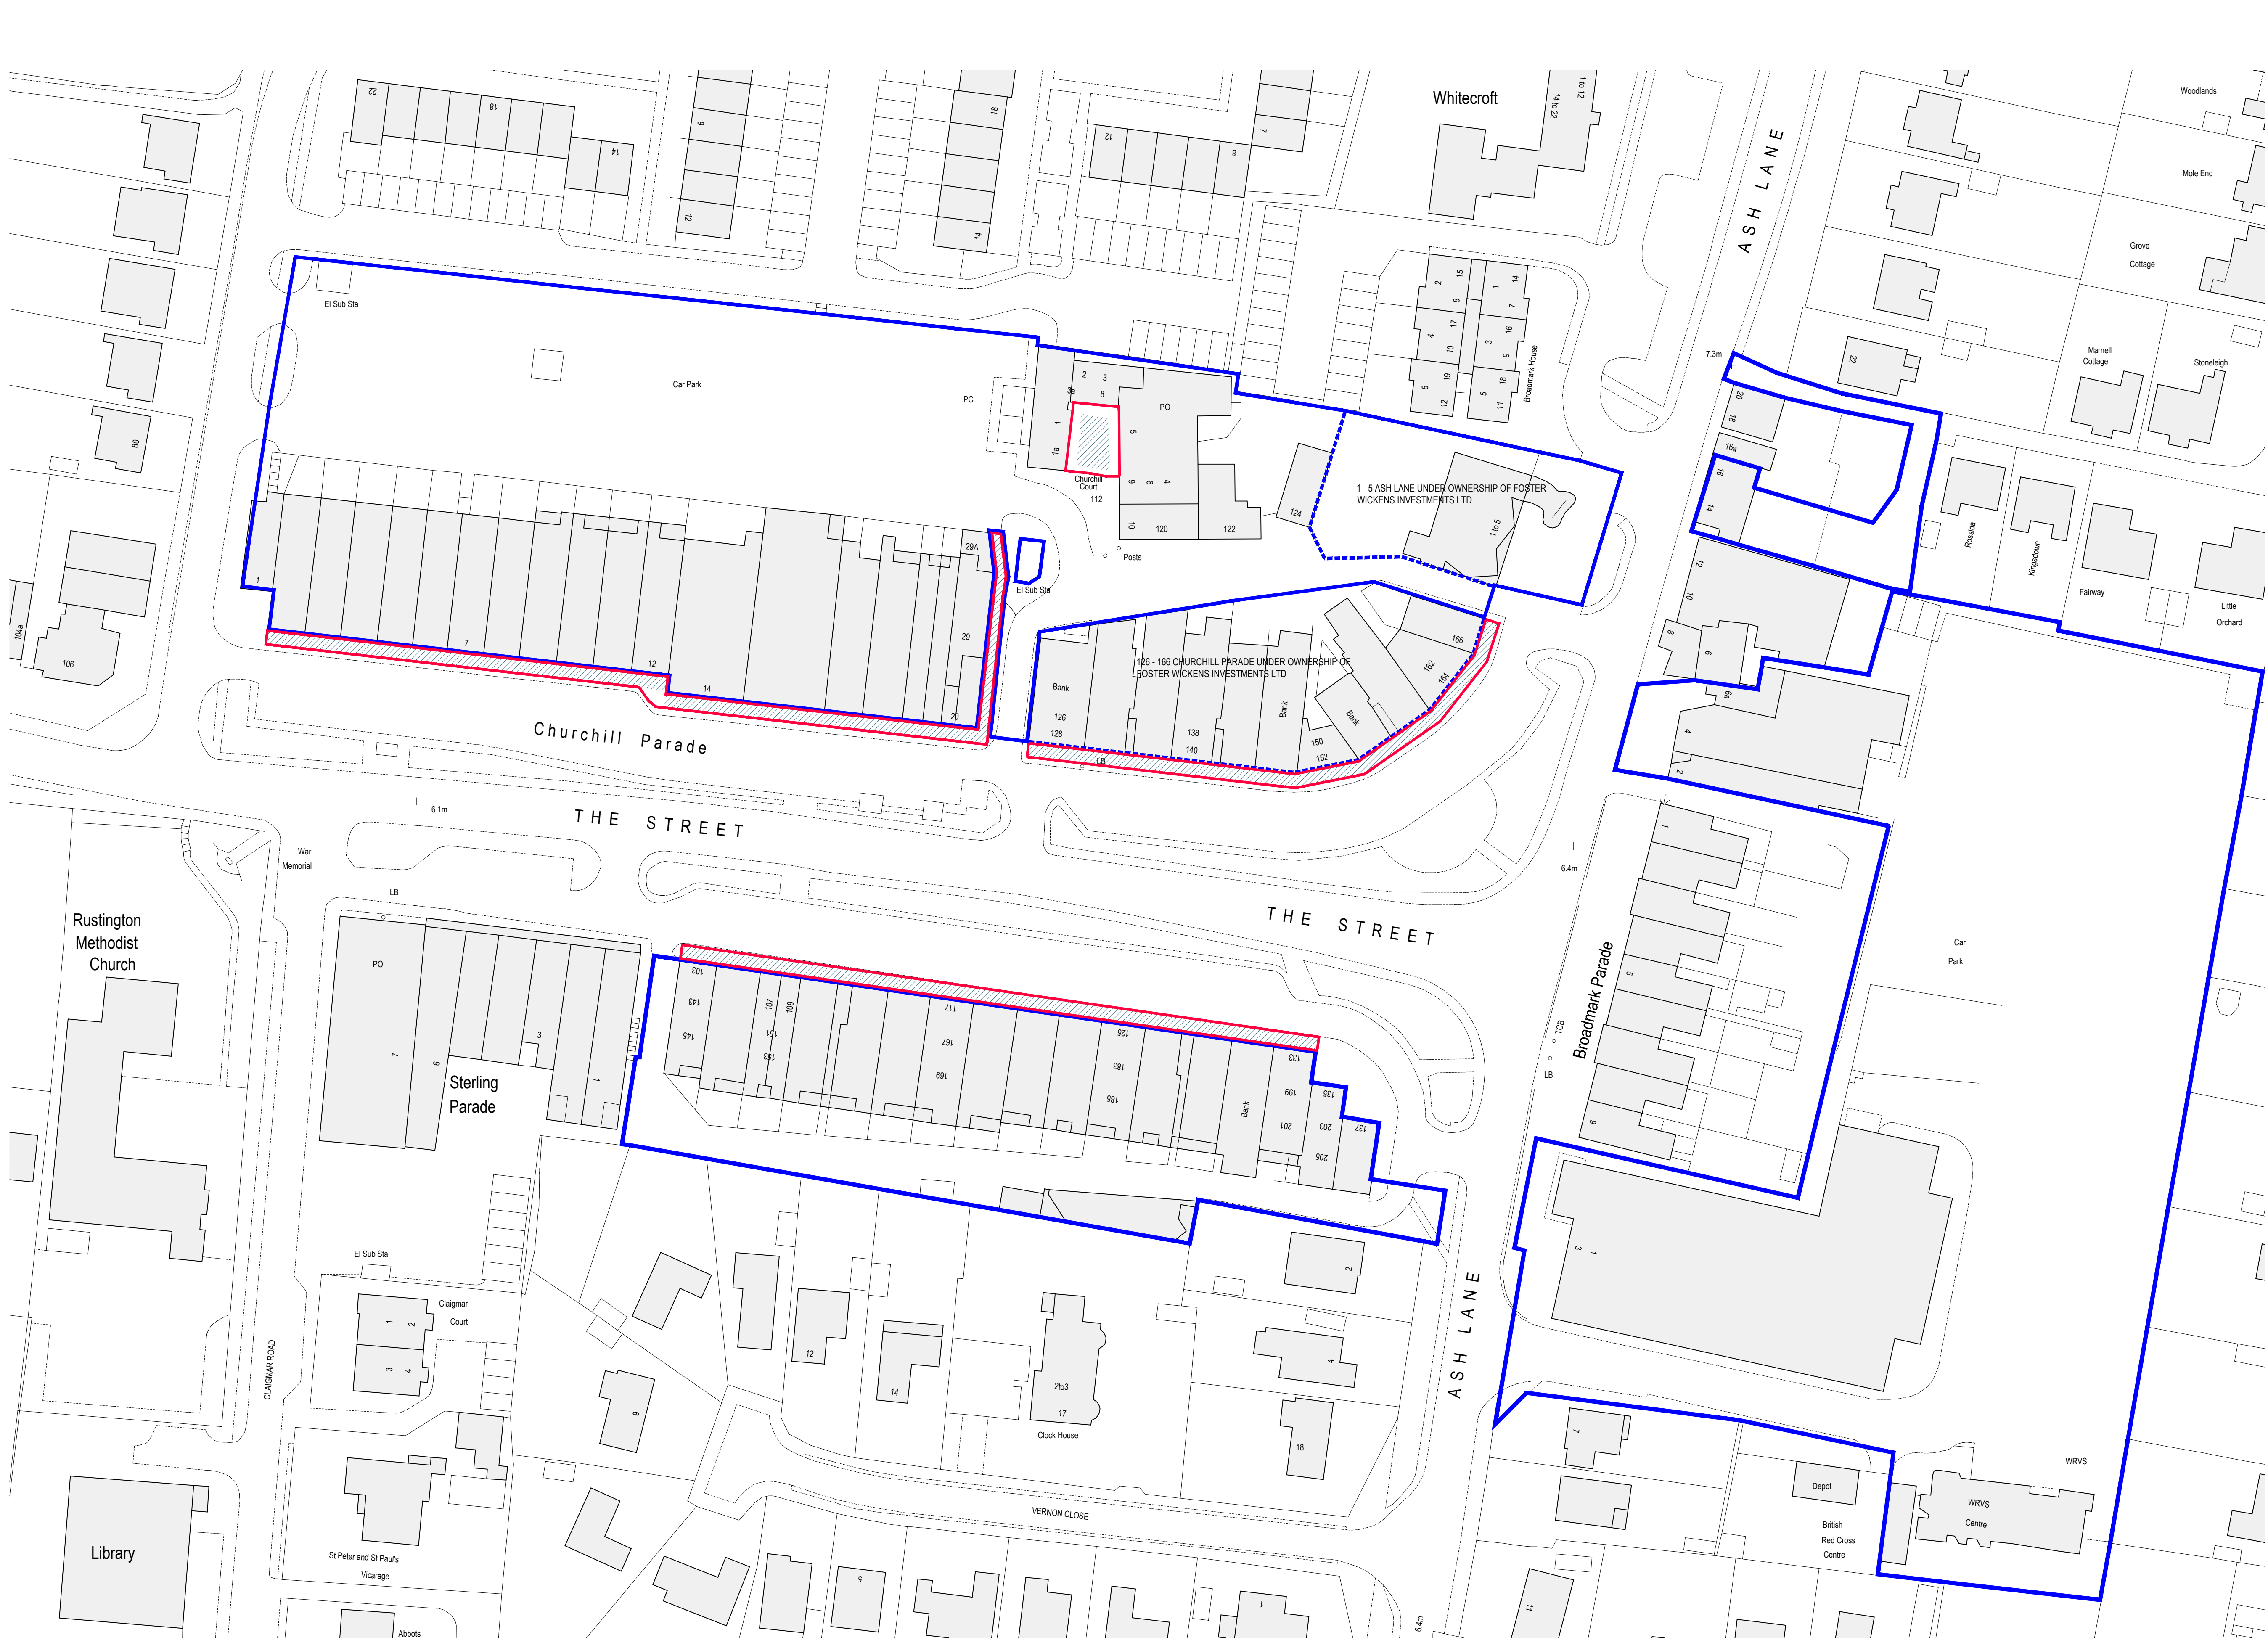


 

 BLOCK PLAN
1:500

 

Notes:

OTHER THAN FOR THE PURPOSES OF PLANNING, DO NOT SCALE THESE DRAWINGS. USE WRITTEN DIMENSIONS ONLY. ALL DIMENSIONS TO BE CHECKED ON SITE PRIOR TO COMMENCEMENT OF WORK.

THIS DRAWING IS THE COPYRIGHT OF SIMPSON HILDER ASSOCIATES LIMITED AND MAY NOT BE REPRODUCED, COPIED OR ALTERED IN ANY WAY WITHOUT WRITTEN AUTHORITY

 ITEMS CLOUDED WITH A DASHED LINE ARE TO BE CONFIRMED, SUBJECT TO DETAIL DESIGN AND CAN BE EXPECTED TO CHANGE.

 REVISION CLOUD.

Note:

Proposals indicated are for planning purposes only & are subject to all other relevant statutory approvals including building regulations.

Site plan based on Solent Surveys topographical information & Ordnance survey data.

Red line boundaries shown indicatively only and for planning purposes.

C	16.09.2020	OVERALL UPDATES	TW	*
B	11.09.2020	BLUE DEMISE LINE AMENDED	*	*
A	11.09.2020	BLUE DEMISE LINE ADDED	*	*

Rev.	Date	Description	By	Check
Drawing Status				
PLANNING				

Client				
Principal Contractor				

Design Consultant				
Project Title				

 67A HIGH STREET
LYNDHURST
HAMPSHIRE
SO43 7BE
T: 023 80 283798
F: 023 80 283688
E: sha@simpsonhilder.co.uk

RUSTINGTON SHOPPING C'TRE
RUSTINGTON
LITTLEHAMPTON
WEST SUSSEX, BN16 3DW

Drawing Title				
BLOCK PLAN				

Scales: (@ A1 SIZE)			Size
1:500			A1
Drawn	Date	Checked	Date
TW	SEP20	GL	SEP20
Drawing No.			Revision
9532.101			C