




TYPICAL STREET ELEVATION
1:50

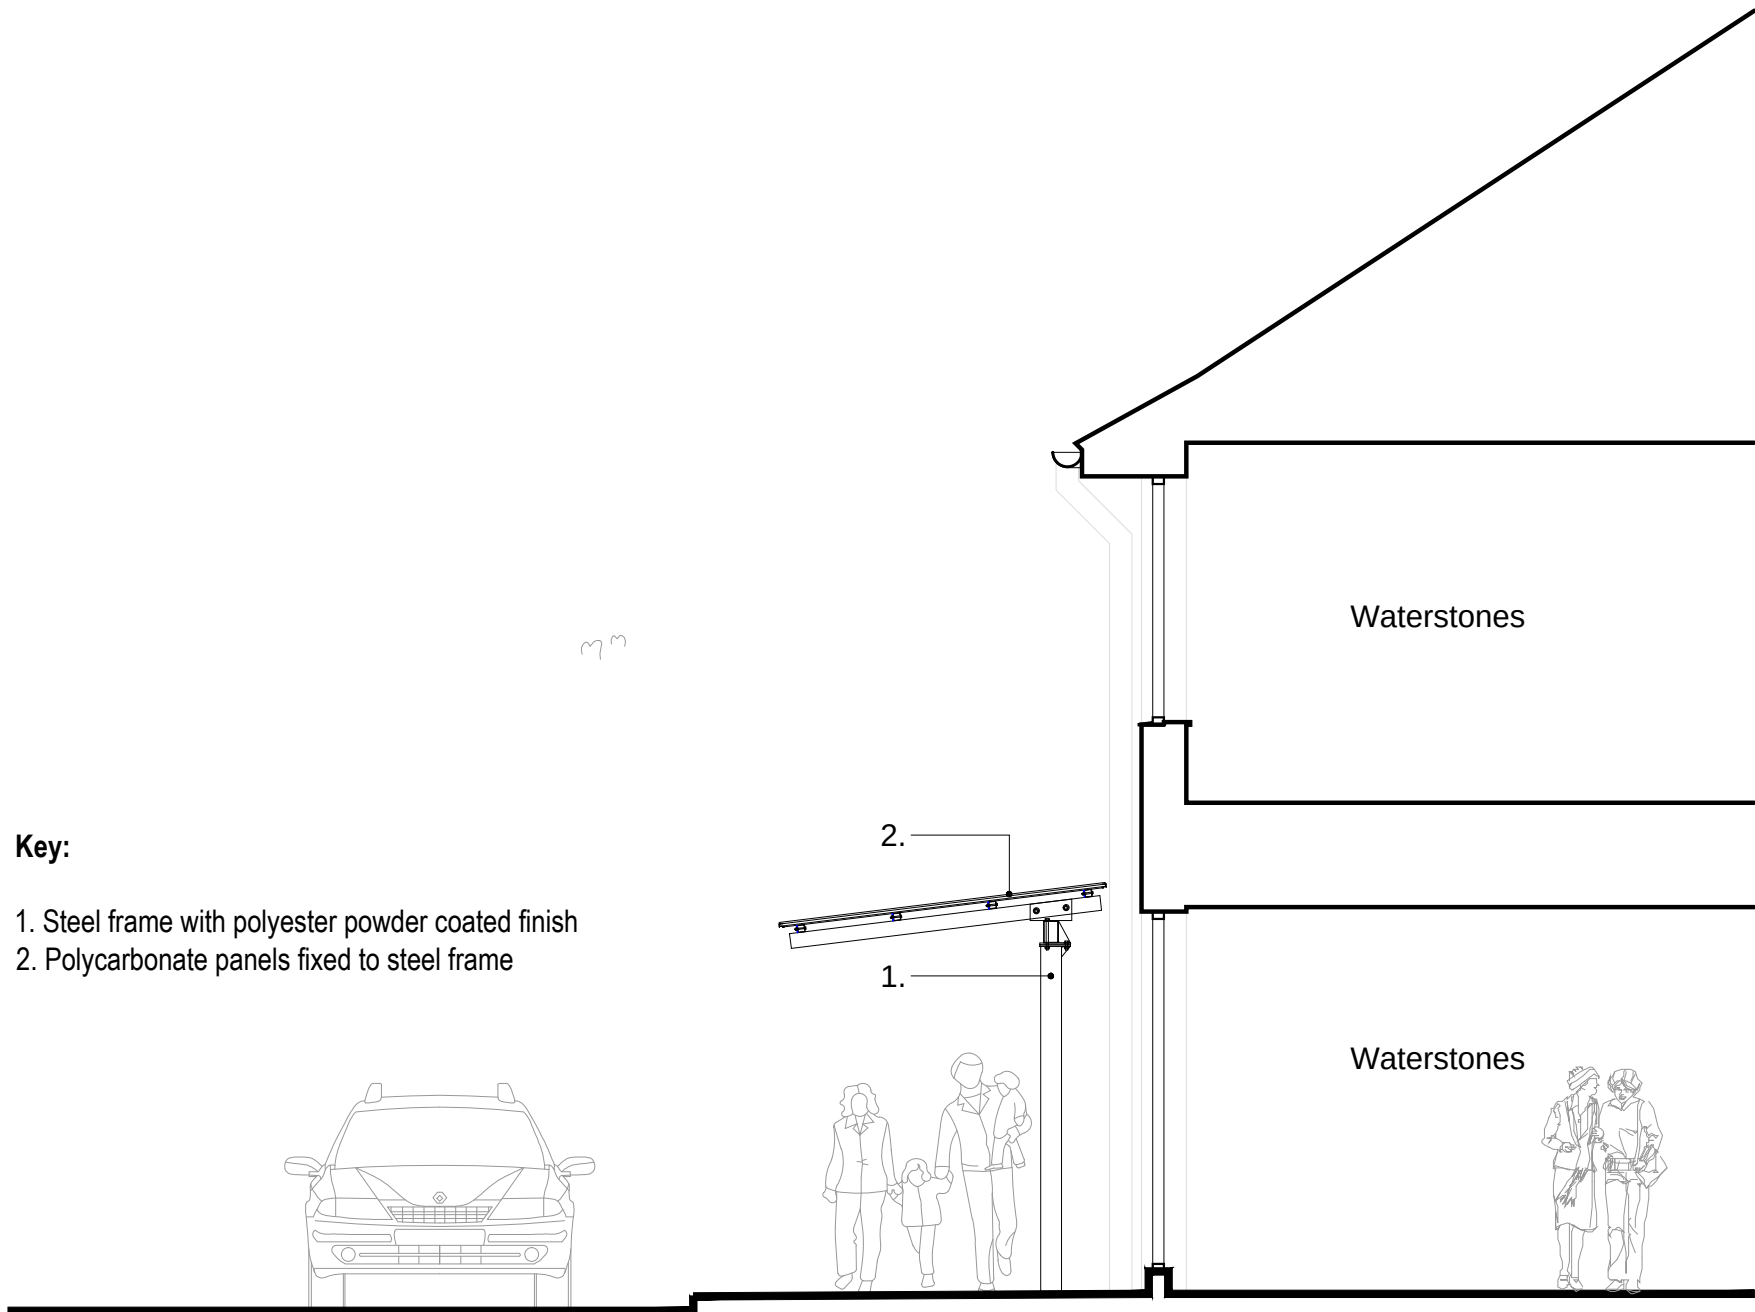

TYPICAL SECTION
1:50

Key:

- 1. Steel frame with polyester powder coated finish
- 2. Polycarbonate panels fixed to steel frame

Notes:

OTHER THAN FOR THE PURPOSES OF PLANNING, DO NOT SCALE THESE DRAWINGS. USE WRITTEN DIMENSIONS ONLY. ALL DIMENSIONS TO BE CHECKED ON SITE PRIOR TO COMMENCEMENT OF WORK.

THIS DRAWING IS THE COPYRIGHT OF SIMPSON HILDER ASSOCIATES LIMITED AND MAY NOT BE REPRODUCED, COPIED OR ALTERED IN ANY WAY WITHOUT WRITTEN AUTHORITY

ITEMS CLOUDED WITH A DASHED LINE ARE TO BE CONFIRMED, SUBJECT TO DETAIL DESIGN AND CAN BE EXPECTED TO CHANGE.

REVISION CLOUD.

Note:

Proposals indicated are for planning purposes only & are subject to all other relevant statutory approvals including building regulations.

Site plan based on Solent Surveys topographical information & Ordnance survey data.

Red line boundaries shown indicatively only and for planning purposes.

A	16.09.20	OVERALL UPDATES	TW	*
Rev.	Date	Description	By	Check

Drawing Status

PLANNING

Client

Principal Contractor

Design Consultant

 67A HIGH STREET
LYNDHURST
HAMPSHIRE
SO43 7BE
T: 023 80 283798
F: 023 80 283688
E: sha@simpsonhilder.co.uk

Project Title

RUSTINGTON SHOPPING C'TRE
RUSTINGTON
LITTLEHAMPTON
WEST SUSSEX, BN16 3DW

Drawing Title

PROPOSED TYPICAL
STREET ELEVATION & SECTION

Scales (@ A1 SIZE)			Size
1:50	A1		
Drawn	Date	Checked	Date
TW	SEP20	GL	SEP20
Drawing No.	9532.108		Revision.
			A

