




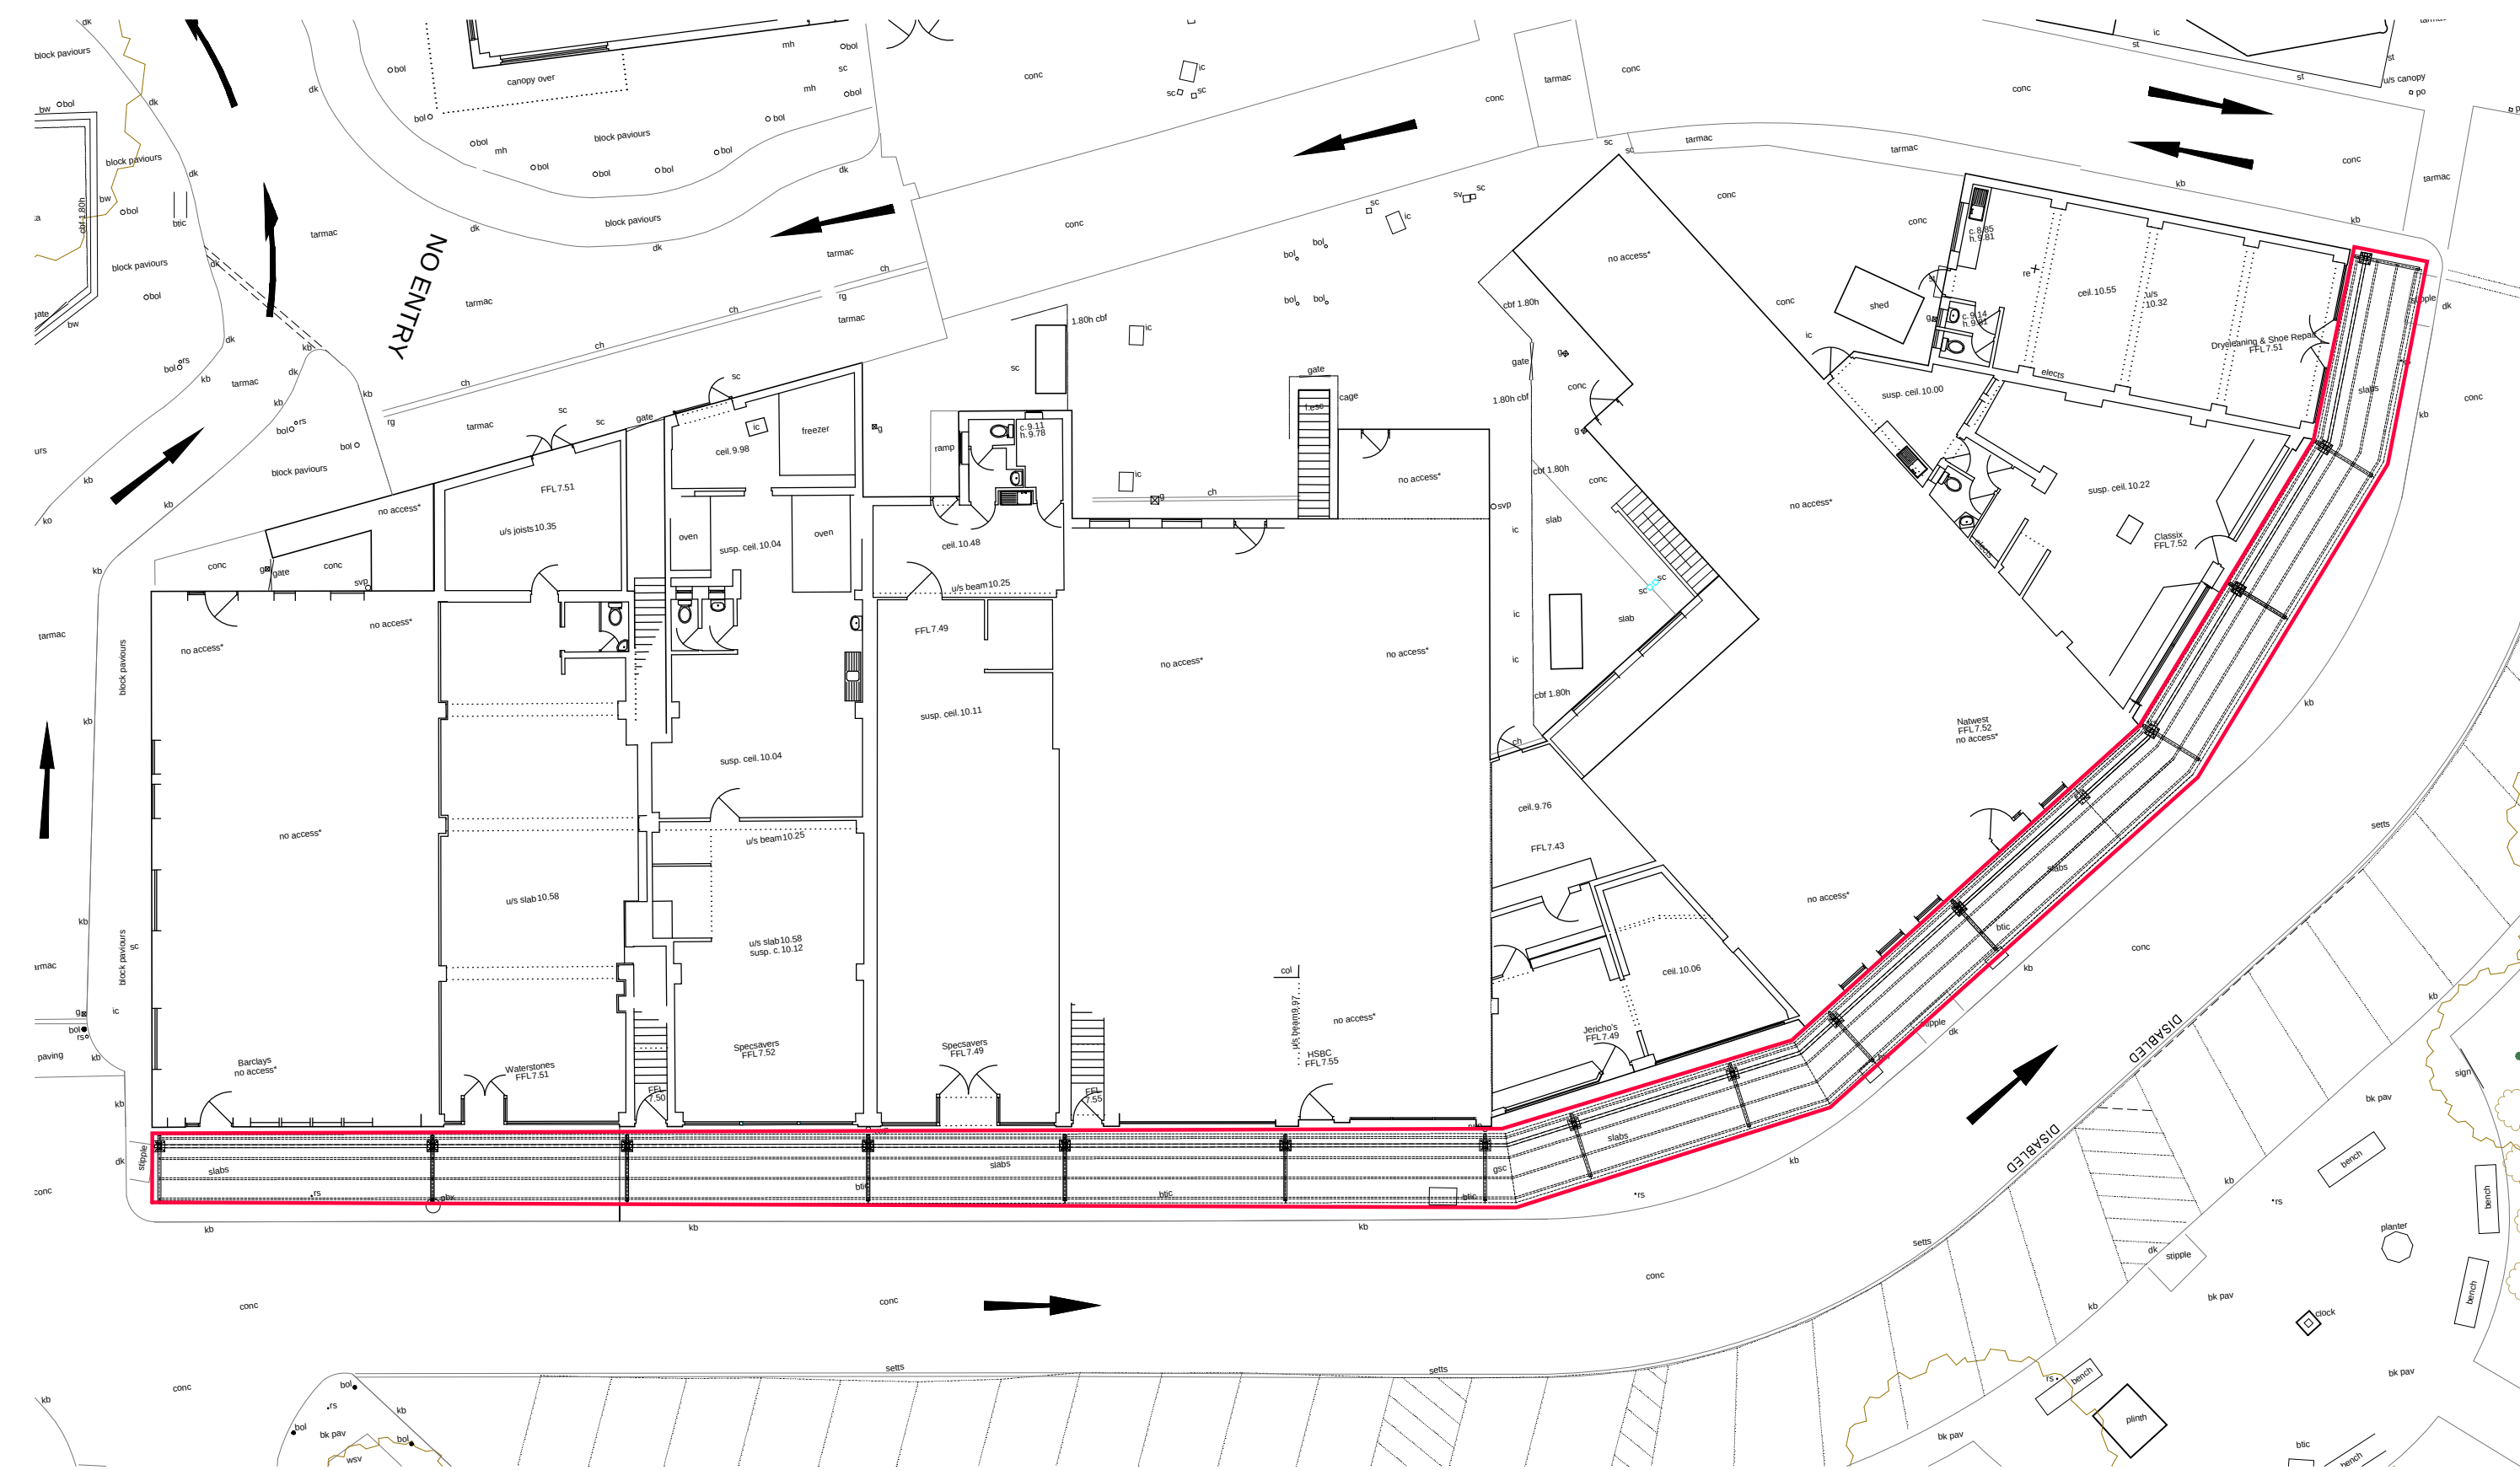

PROPOSED GROUND FLOOR PLAN (BLOCK 1)
1:200

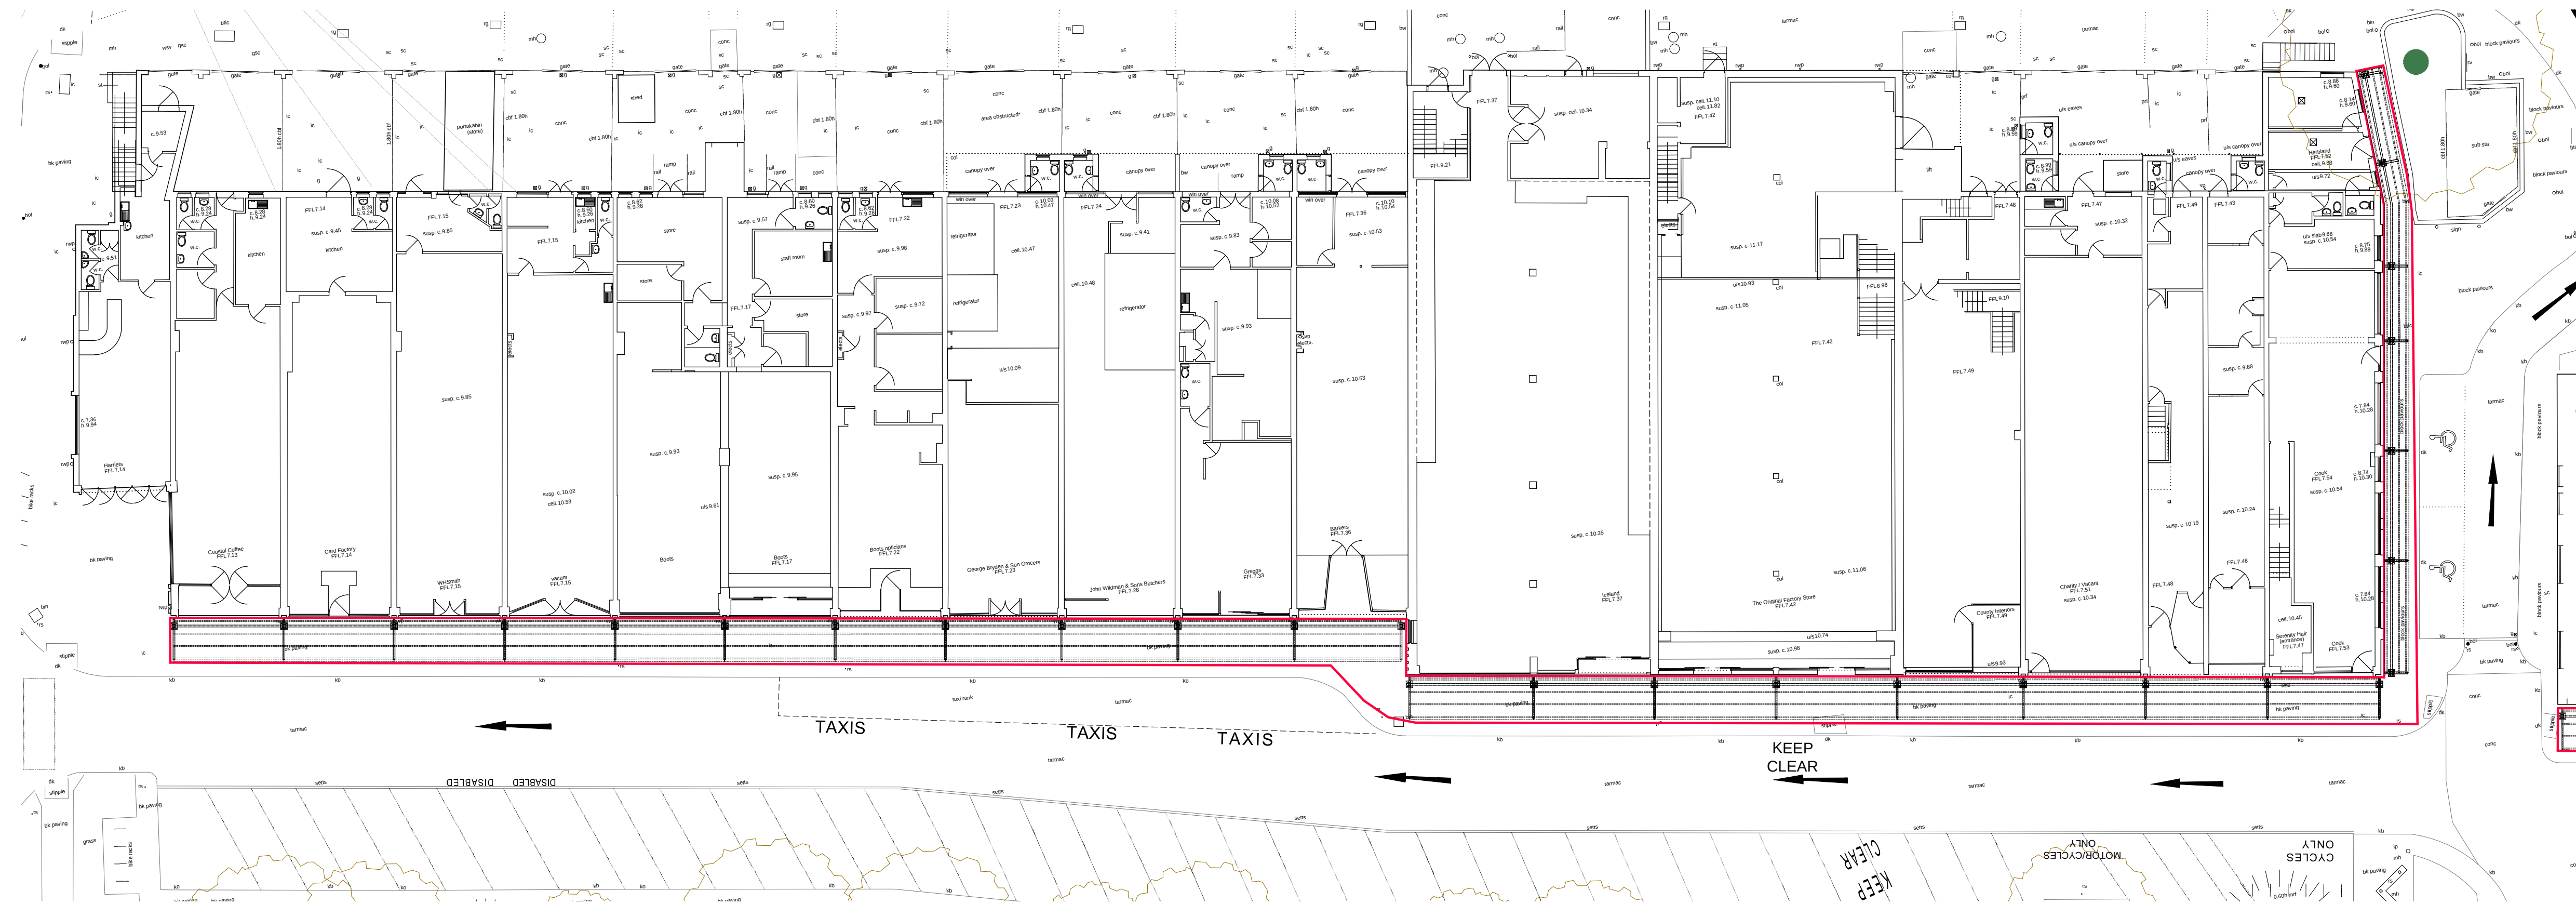

PROPOSED GROUND FLOOR PLAN (BLOCK 2)
1:200

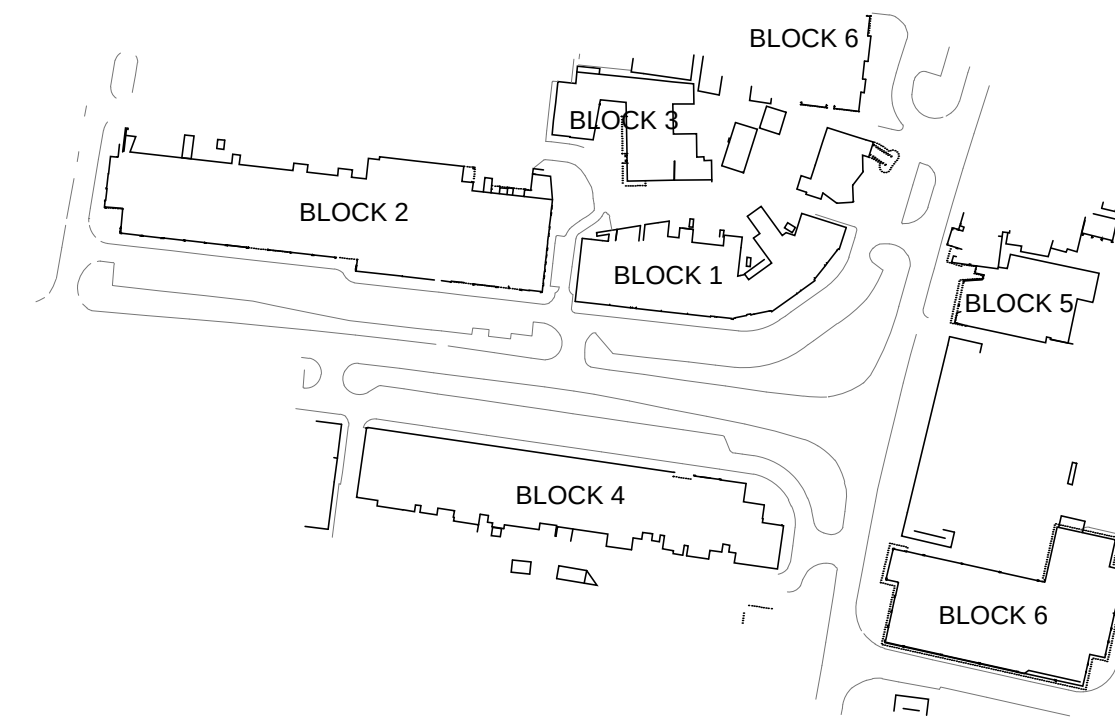

KEY PLAN

Notes:

OTHER THAN FOR THE PURPOSES OF PLANNING, DO NOT SCALE THESE DRAWINGS. USE WRITTEN DIMENSIONS ONLY. ALL DIMENSIONS TO BE CHECKED ON SITE PRIOR TO COMMENCEMENT OF WORK.

THIS DRAWING IS THE COPYRIGHT OF SIMPSON HILDER ASSOCIATES LIMITED AND MAY NOT BE REPRODUCED, COPIED OR ALTERED IN ANY WAY WITHOUT WRITTEN AUTHORITY.

ITEMS CLOUDED WITH A DASHED LINE ARE TO BE CONFIRMED, SUBJECT TO DETAIL DESIGN AND CAN BE EXPECTED TO CHANGE.

REVISION CLOUD.

Note:

Proposals indicated are for planning purposes only & are subject to all other relevant statutory approvals including building regulations.

Site plan based on Solent Surveys topographical information & Ordnance survey data.

Red line boundaries shown indicatively only and for planning purposes.

A		16.09.20		OVERALL UPDATES		TW		*	
Rev.		Date		Description		By		Check	
Drawing Status									
PLANNING									
Client									
Principal Contractor									
Design Consultant									
				67A HIGH STREET LYNDHURST HAMPSHIRE SO43 7BE T: 023 80 283798 F: 023 80 283688 E: sha@simpsonhilder.co.uk					
Project Title									
RUSTINGTON SHOPPING C'TRE RUSTINGTON LITTLEHAMPTON WEST SUSSEX, BN16 3DW									
Drawing Title									
PROPOSED GROUND FLOOR PLAN 01 OF 02									
Scales (@ A1 SIZE)								Size	
1:200								A1	
Drawn		Date		Checked		Date		Revision	
TW		SEP20		GL		SEP20			
Drawing No.									
9532.104								A	

