


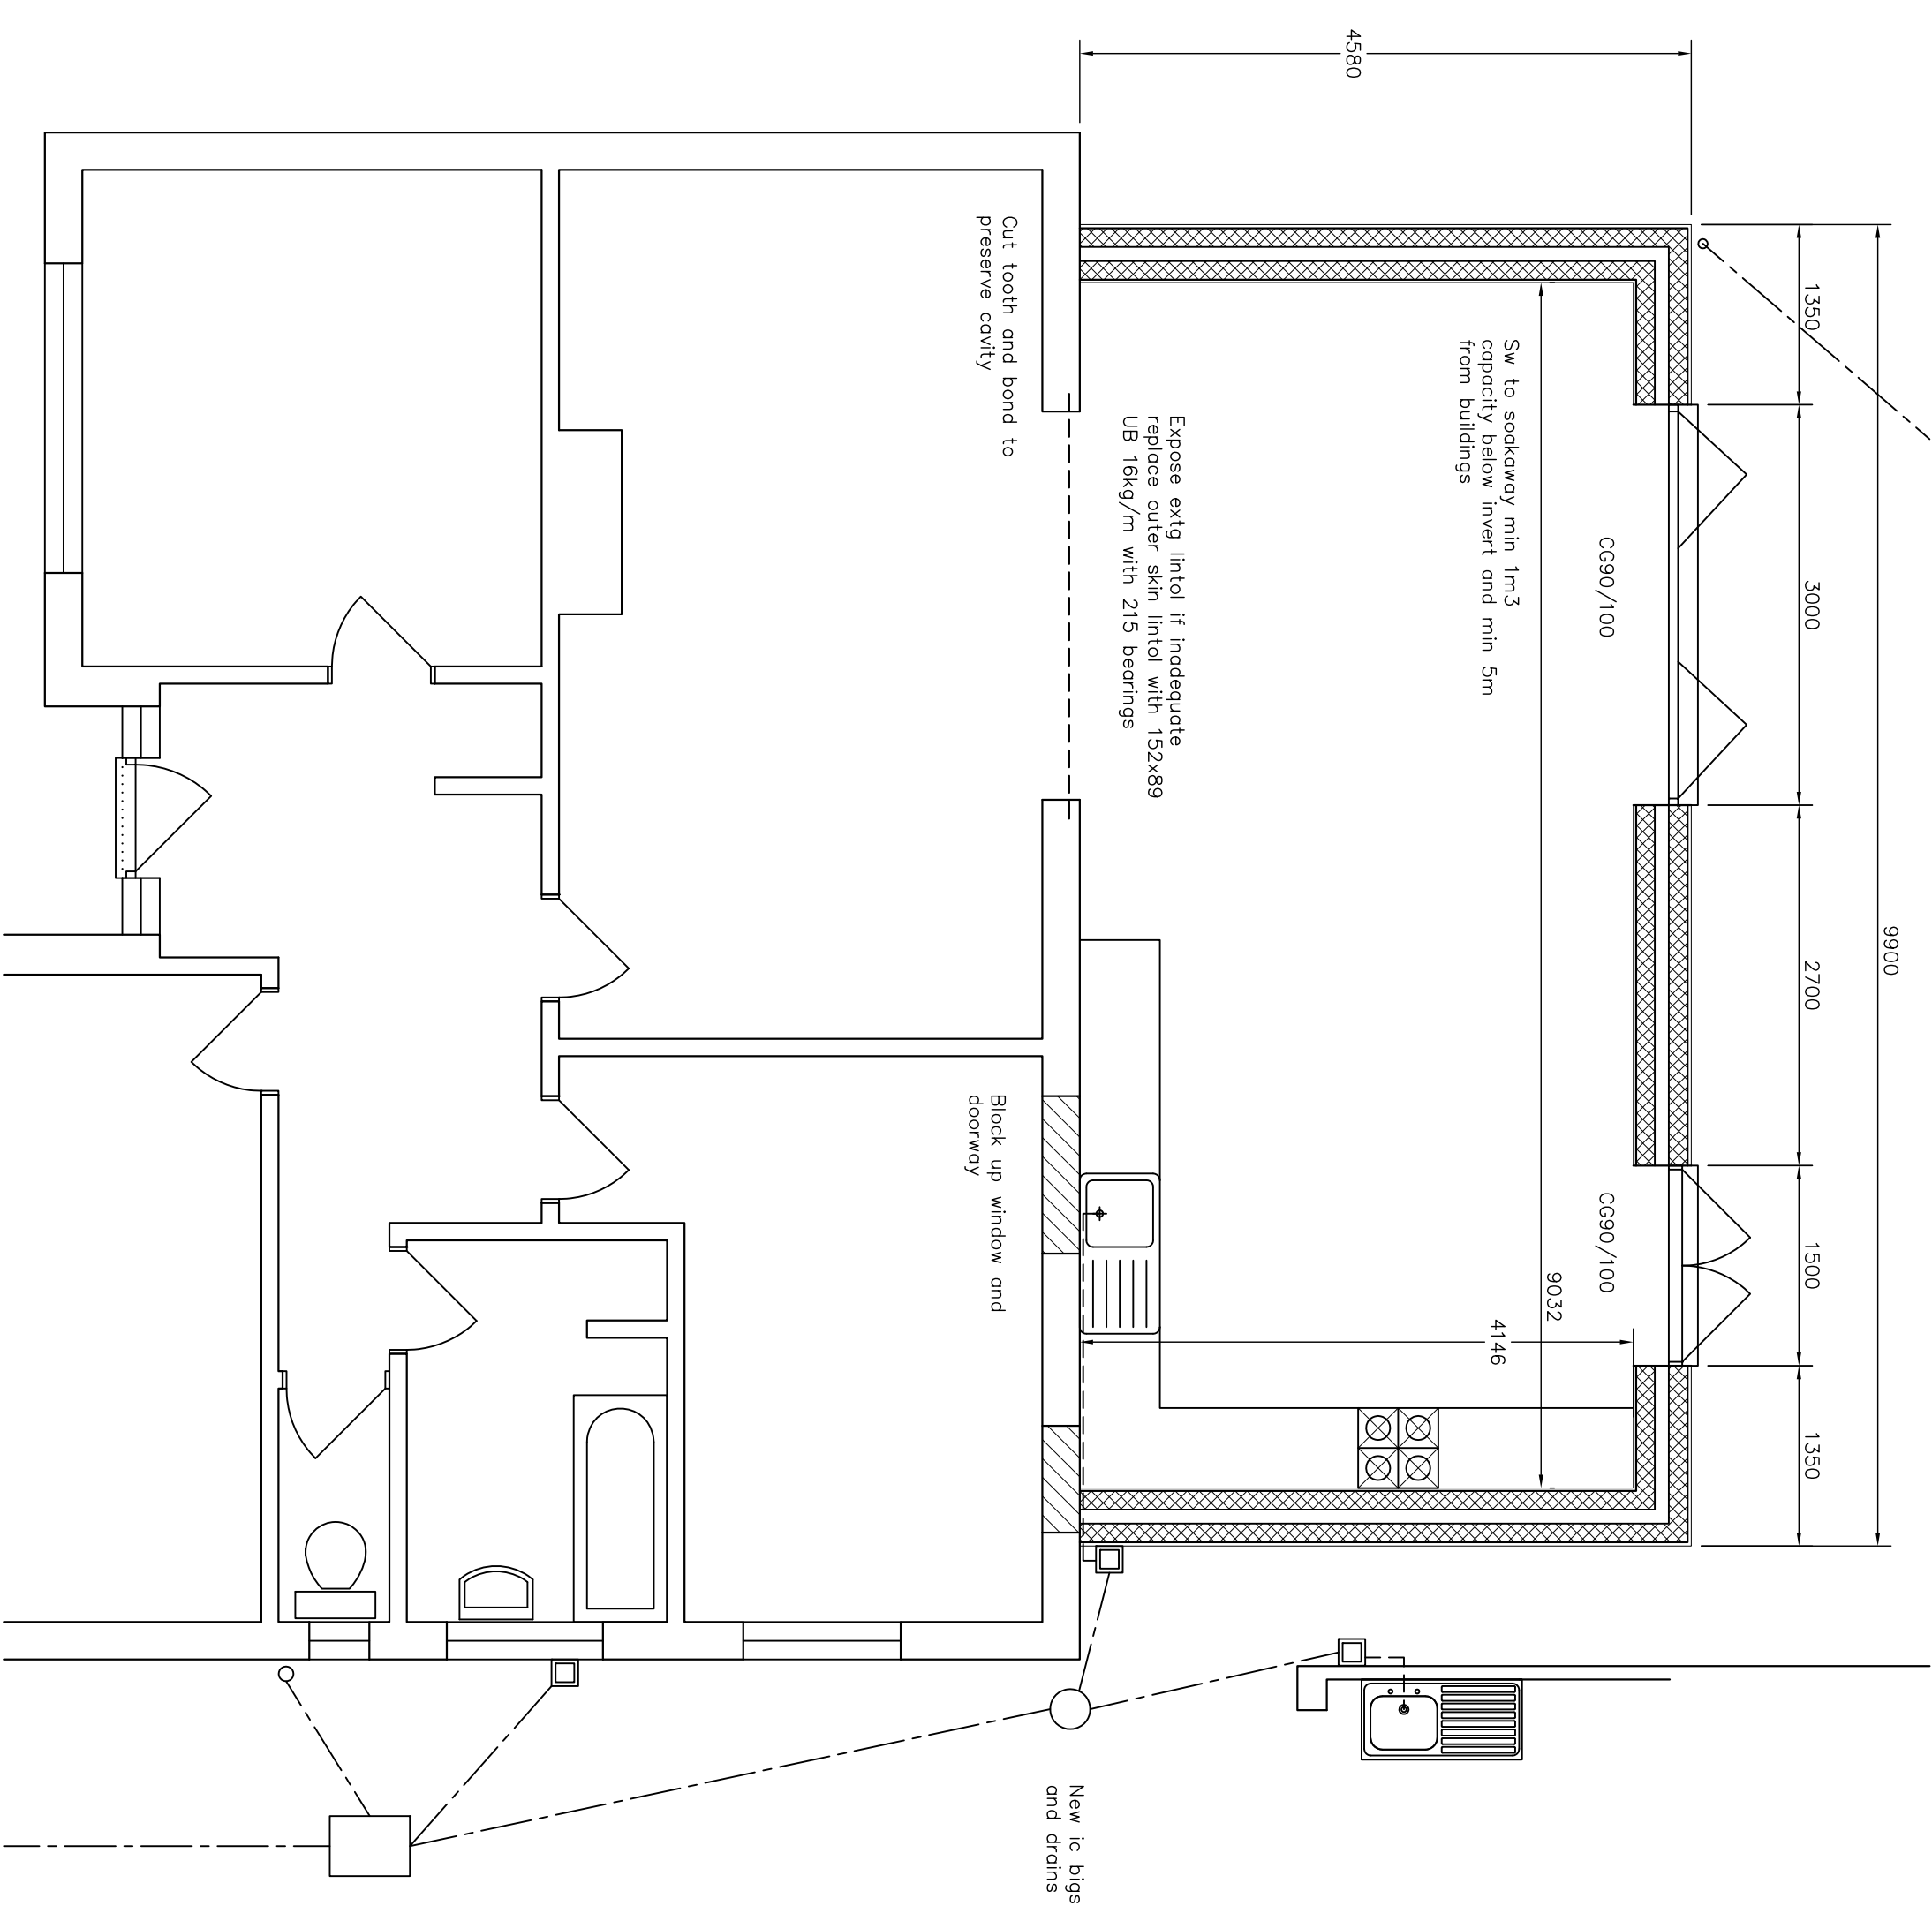

New 110 uPVC drains laid to 1 in 40 fall bedded on pea gravel and haunched for line and level with lean conc. New 300Ø uPVC ics bedded in pea gravel and surrounded 150x150 conc ring.

Existing drain to be exposed, tested and repaired as necessary replacing with uPVC as required. Backfill with selected material or pea gravel to formation if under new floor and re-connect to existing.

Drains made redundant by the work to be capped and sealed or grubbed out.

30 l/sec cooker hood to kitchen. 2 course tiled splashbacks to sinks. Drain sinks 38 Ø wastes with 75 deep traps. Kitchen to drain to new big and drain. All above ground drainage to BS 5572 with rodding access at changes of direction.

Cold water supply only to garage sink with isolation valve in house

Boiler to be moved from existing kitchen and re-sited in loft space

Amendments: –

<i>Bryceson Shaw Associates</i> <i>Surveyors and Designers</i>	
2 Wellesley Court, Fitzalan Road, Littlehampton, West Sussex BN17 5JW Tel. & Fax 01903 734381 Mobile: 07889 651301 E-mail: brycesonshaw@btinternet.com	
Project: Proposed rear extension: 19 Jervis Avenue, Rustington BN16 2AU	
Drawing: Proposed floor plan	
For: Mr. & Mrs. Jolley	
Drawn: PKJ	Date: September 2009
Scales: 1:50	No: 939/01/03
To scale when printed on A3	