



- NOTES:
1. Do not scale this drawing. Use figured dimensions only except for Planning purposes.
 2. All dimensions must be checked on site by the contractor prior to commencing work.
 3. All construction details are indicative and are to be checked and confirmed on site and any divergences are to be agreed with the Contract Administrator.


THIS DRAWING TO BE READ IN CONJUNCTION WITH THE BUILDING CONTROL AND CONSTRUCTION NOTES

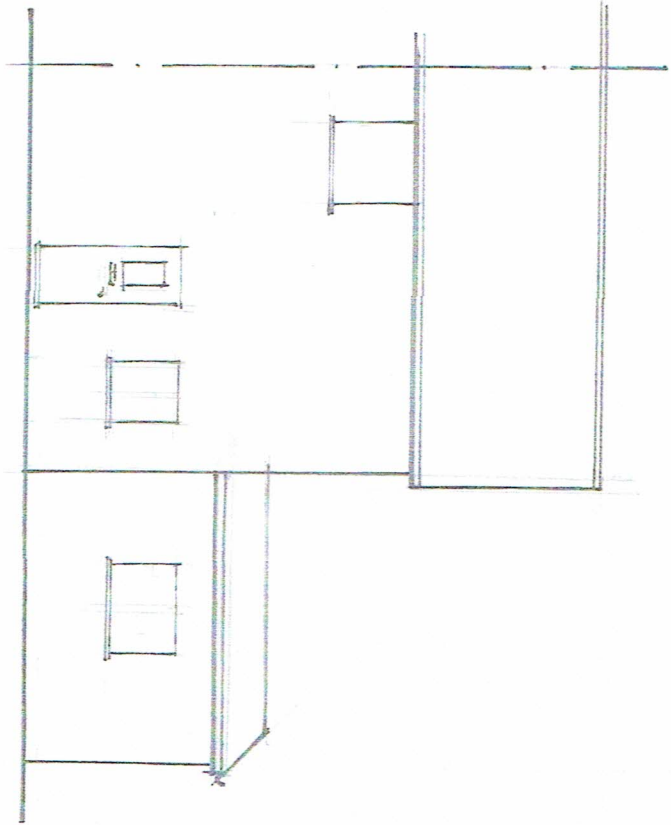

EAST ELEVATION

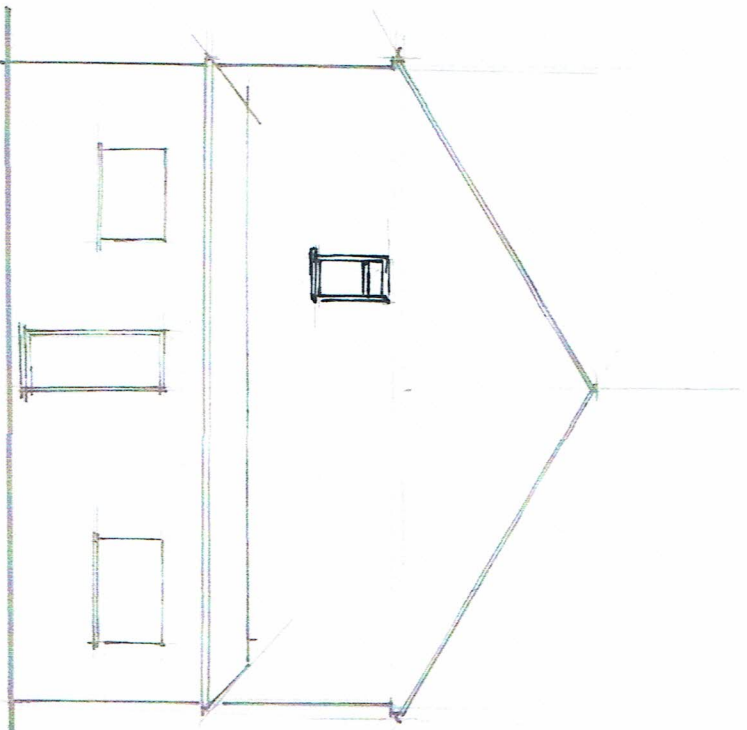

NORTH ELEVATION

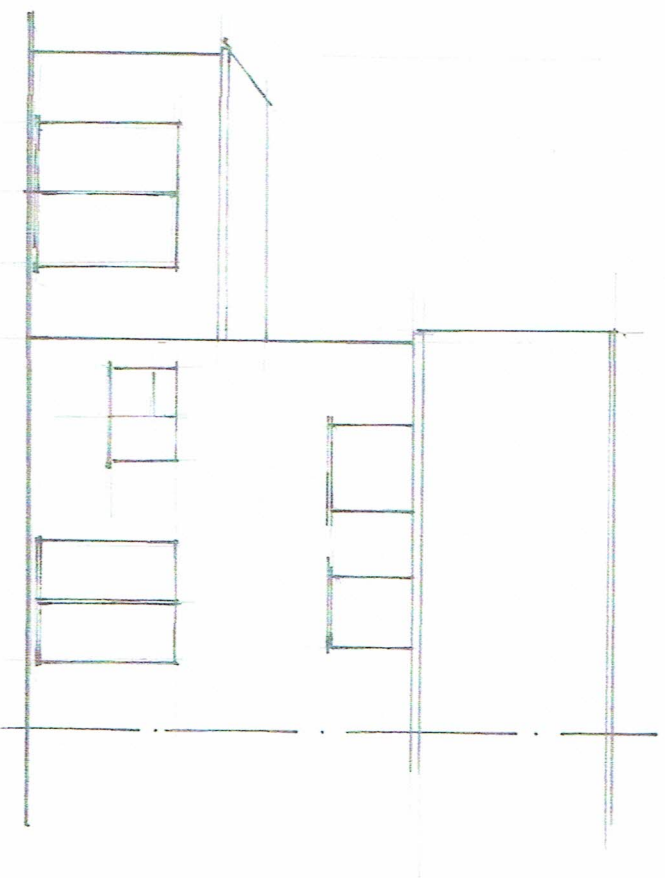

WEST ELEVATION

C.R. BARROW & ASSOCIATES LTD.	
Structural & Architectural Technicians	
Studio 1	Tel. 01243 771 58
Warrington Road	Mobile: 07816 591480
Cheshire	
West Sussex	
PO20 1LA	E-Mail: crbarrow@btinternet.com


ELEVATIONS.

Scale	1:100	Drawn by	C.R.B.
Date	14.12.17	Checked	
Drawn by	1440-4	Checked	


Extension - 43 Dinsdale Gardens, Rustington, Littlehampton, BN16 3NH.

- NOTES:
1. Do not scale this drawing. Use figured dimensions only except for planning purposes.
 2. All dimensions must be checked on site by the contractor prior to commencement of work.
 3. All construction details are indicative and are to be checked and confirmed on site and any divergences are to be agreed with the Contractor Administrator.

THIS DRAWING TO BE READ IN CONJUNCTION WITH THE BUILDING CONTROL AND CONSTRUCTION NOTES

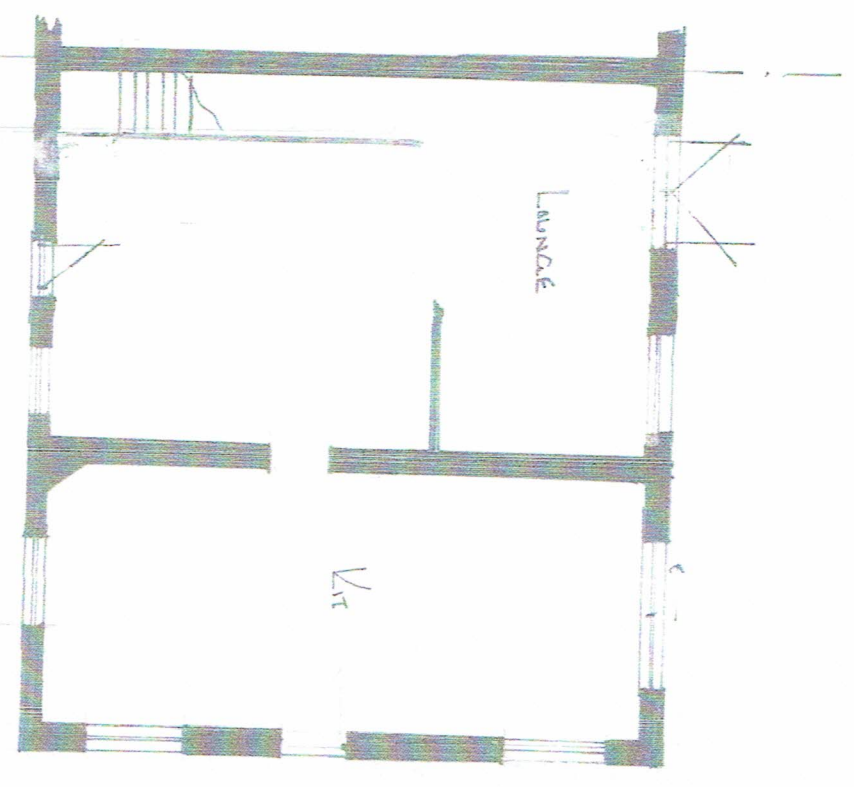

Ground Floor Plan

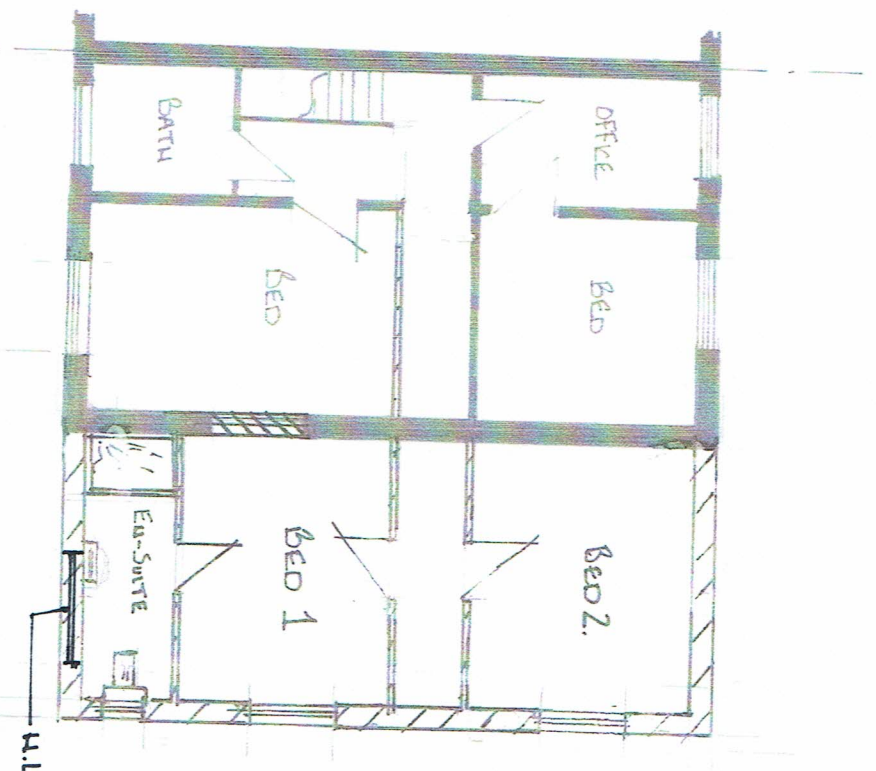

First Floor Plan

C. R. BARROW & ASSOCIATES LTD.
 Structural & Architectural Technicians

Studio 1
 Nantwich Road
 Llangollen, Cheshire
 Wrexham, Cheshire

Tel: 01243 771 58
 Mobile: 07816 591 80

E-Mail: chris.lancey@hotmail.co.uk

Plans. [As Per]


Scale: 1:100
 Date: Jan 17
 Drawn by: C. Barrow

1440-3

Extension - 4/3 Dinsdale Gardens, Rustington, Littlehampton, BN16 3NH.

- NOTES:
1. Do not scale this drawing. Use figured dimensions only except for plotting purposes.
 2. All dimensions must be checked in situ by the contractor prior to commencement of work.
 3. All construction details are indicative and are to be checked and confirmed on site and any change orders are to be agreed with the Contract Administrator.

THIS DRAWING TO BE READ IN CONJUNCTION WITH THE BUILDING CONTROL AND CONSTRUCTION NOTES

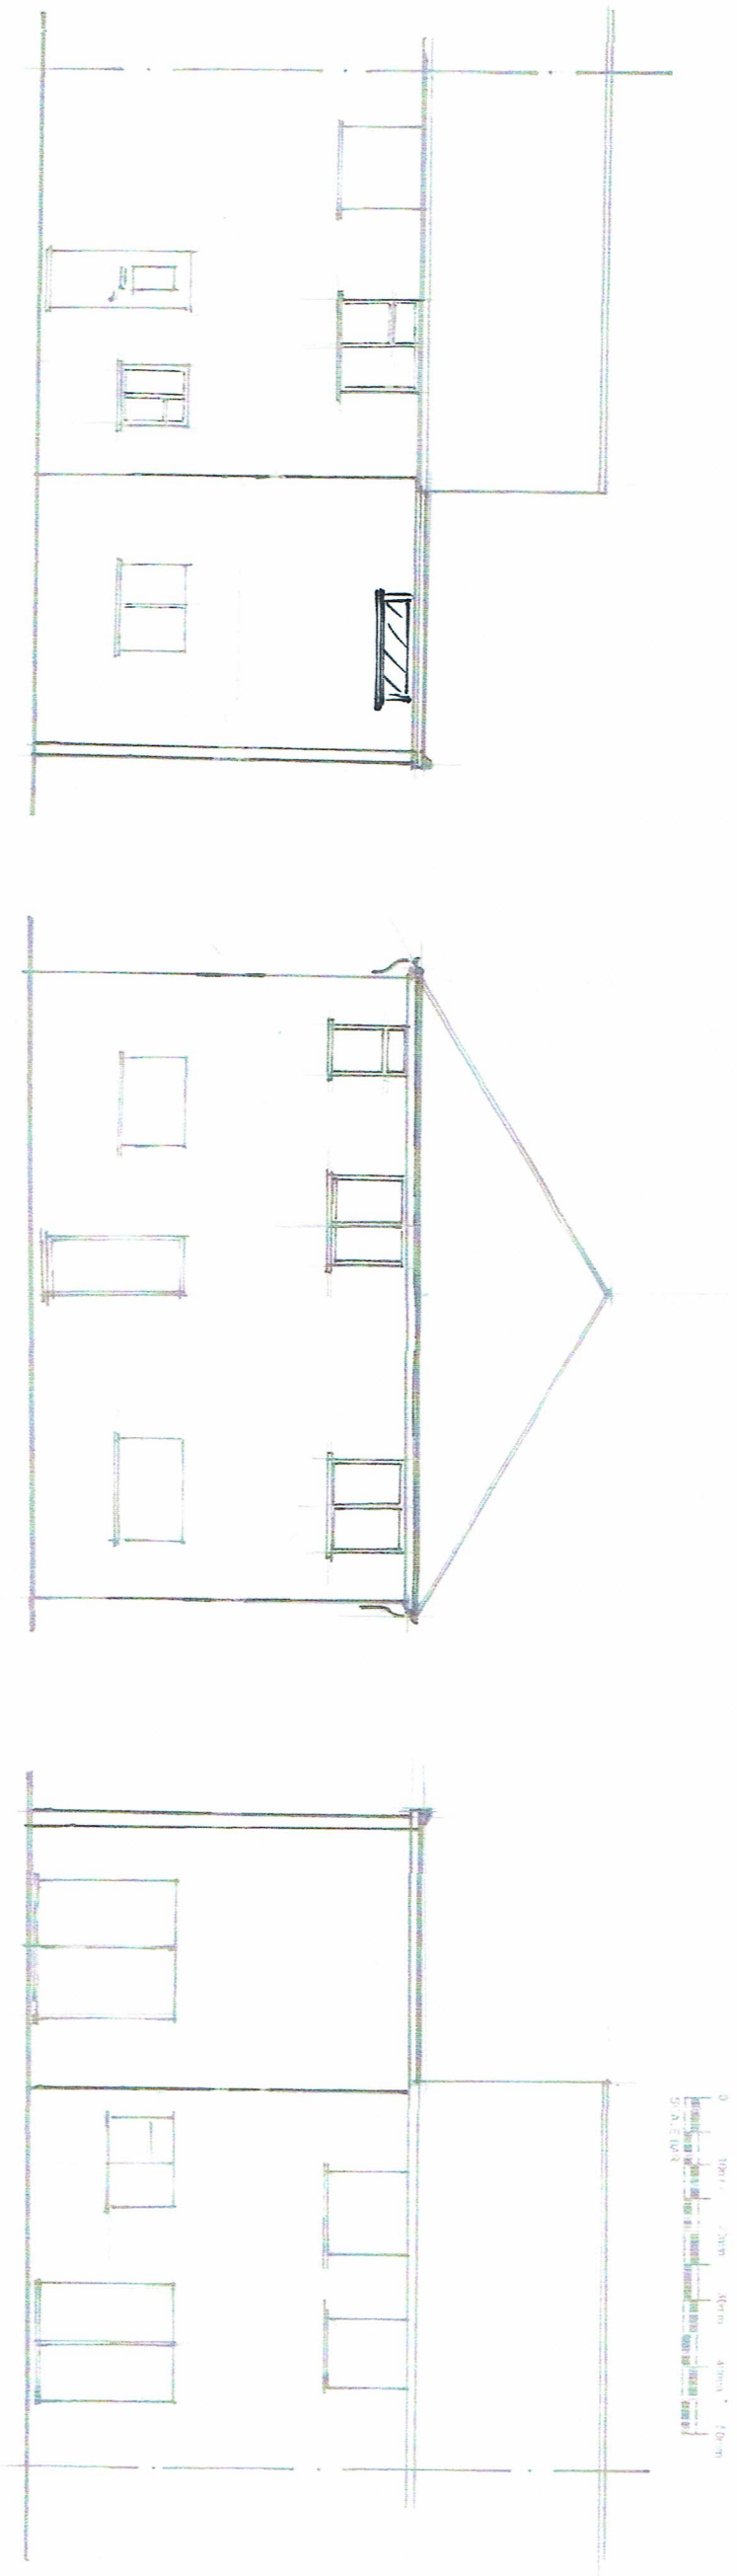

EAST ELEVATION

NORTH ELEVATION

WEST ELEVATION

MATERIALS:-

FLAT ROOF - FELTED.
FACE BRICKWORK TO MATCH EXIST.
U.P.V.C WHITE DOUBLE GLAZED
DOORS & WINDOWS TO MATCH EXIST.

Extension - 4/3 Dinsdale Gardens, Rustington, Littlehampton, BN16 3NH.

ELEVATIONS.

C.R. BAYKROW & ASSOCIATES LTD. Structural & Architectural Technicians	
Studio 1 Narrow Quay Lagrange Road Chichester West Sussex PO20 1JL	Tel: 0 243 771 58 Mobile: 0 816 591 89
E-Mail: chris.lane@btinternet.com	
Scale: 1:100	
Date: 14.11.17 Drawn by: C.R.B. Checked by: C.R.B.	1440-5