


NOTES:


1. Do not scale this drawing. Use figured dimensions only except for planning purposes.
2. All dimensions must be checked on site by the contractor prior to commencement of work.
3. All construction details are indicative and are to be checked and confirmed on site and any divergences are to be agreed with the Contract Administrator.

THIS DRAWING TO BE READ IN CONJUNCTION WITH THE BUILDING CONTROL AND CONSTRUCTION NOTES


0 10m 20m 30m 40m 50m
SCALE 1:100

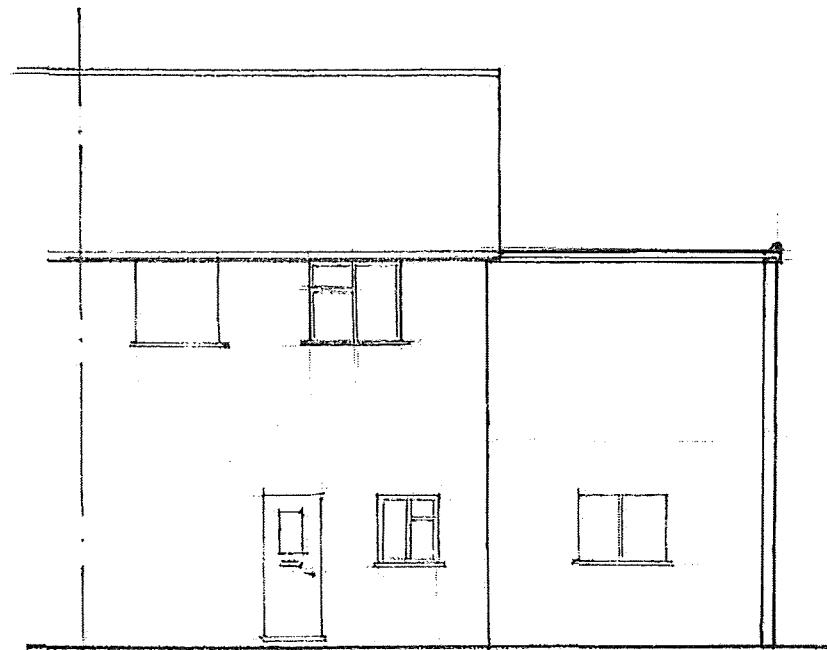

EAST ELEVATION

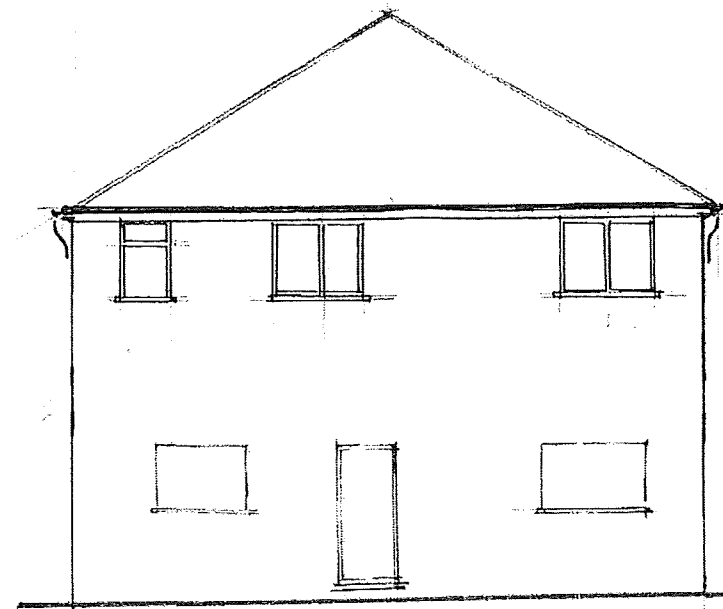

NORTH ELEVATION

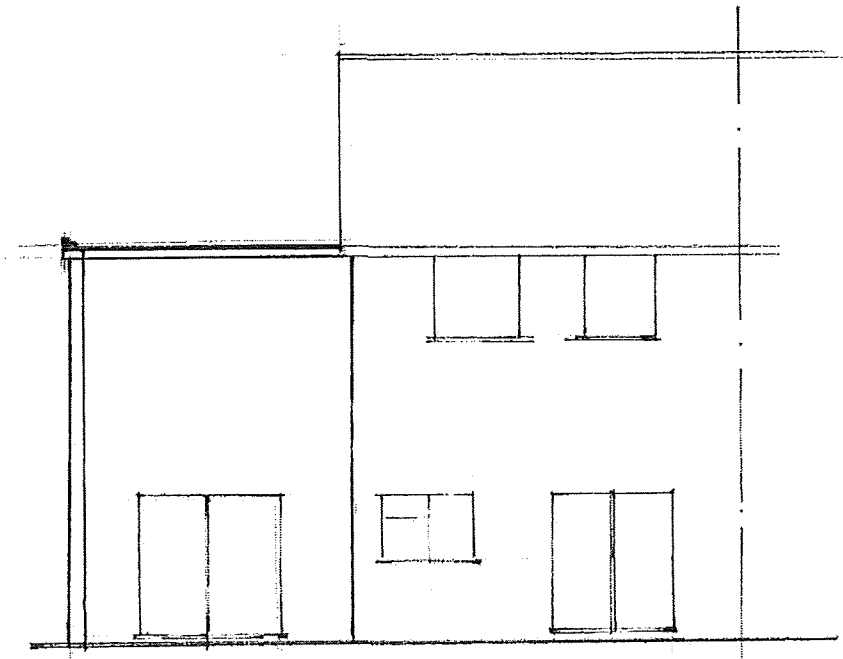

WEST ELEVATION

MATERIALS:-

FLAT ROOF - FELTED.
FACE BRICKWORK TO MATCH EXIST.
U.P.V.C WHITE DOUBLE GLAZED
DOORS & WINDOWS TO MATCH EXIST.

Extension - 43 Dinsdale Gardens, Rustington, Littlehampton, BN16 3NH.

C.R. BARROW & ASSOCIATES LTD.			
Structural & Architectural Technicians			
Studio 1	Tel:	01243 771 58	
Nanger Nursery	Mobile:	07810 591480	
Lagness Road			
Chichester			
West Sussex			
PO20 1LW	E-Mail:	chris.barrow@hotmail.co.uk	

ELEVATIONS.			
Scale	1:100	Drawn by	C.R.B.
Date	30.11.17	Checked	
Drawing Number 1440-5			