




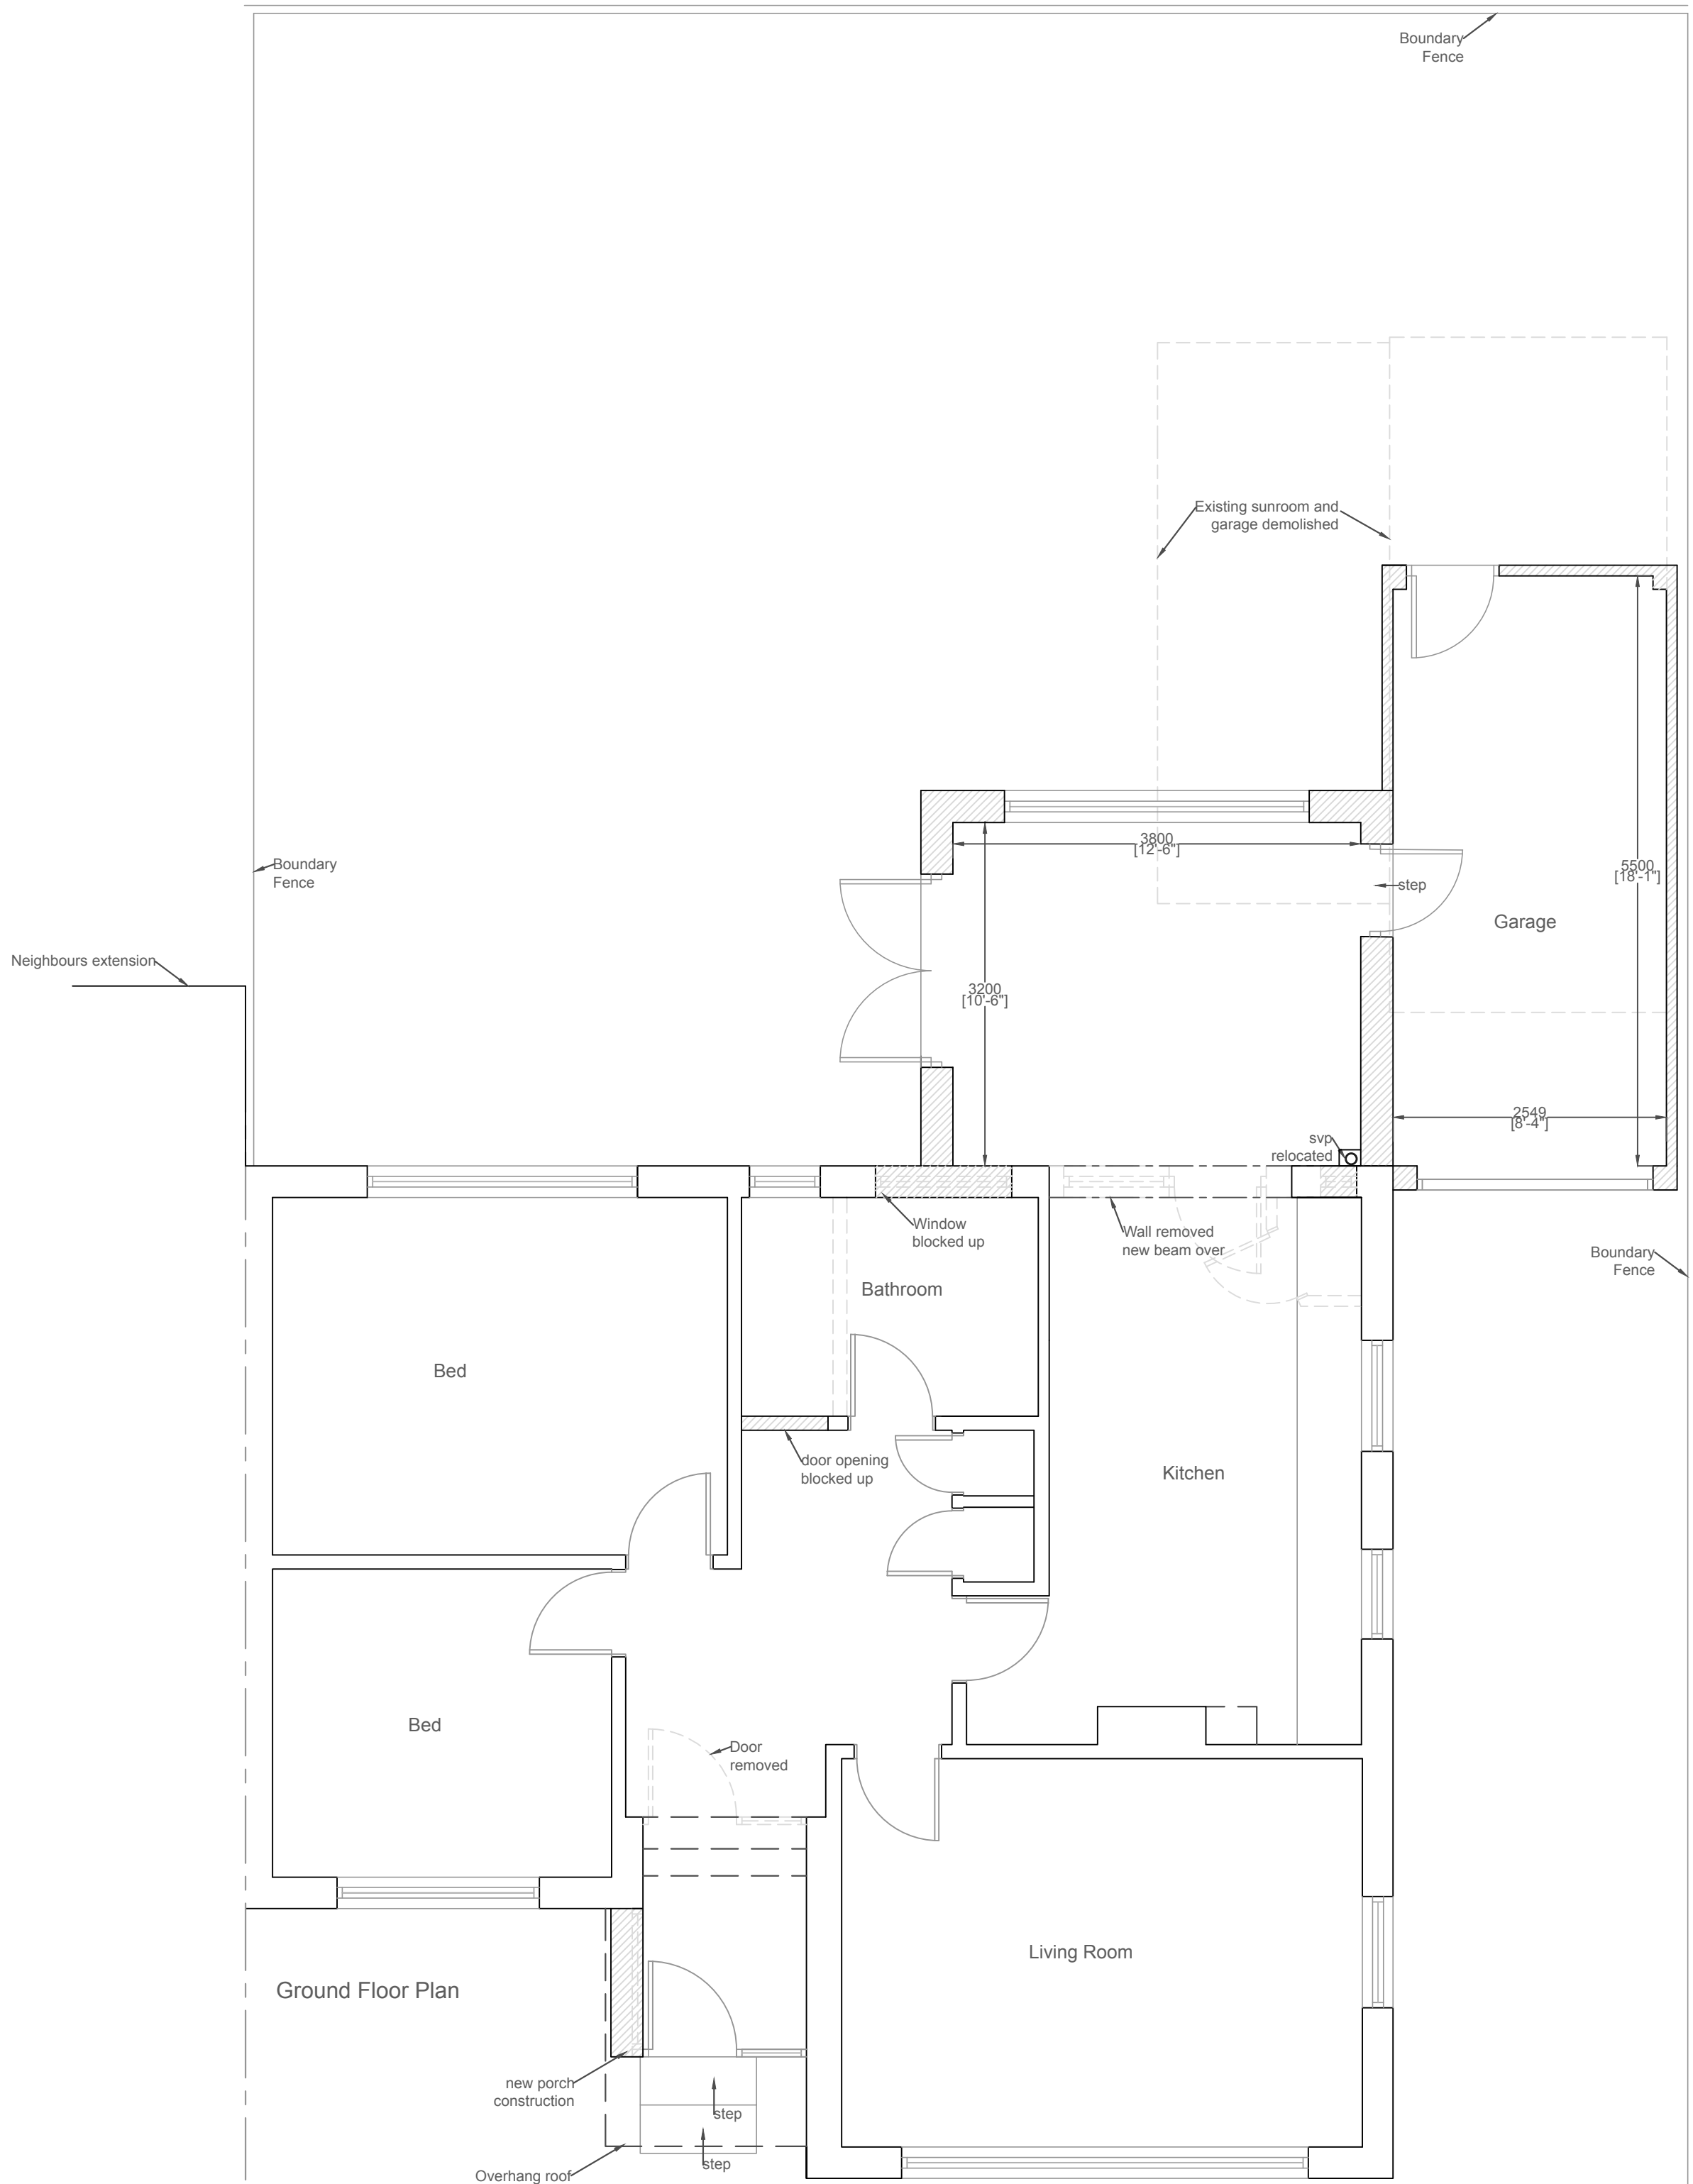

Plan 1:50

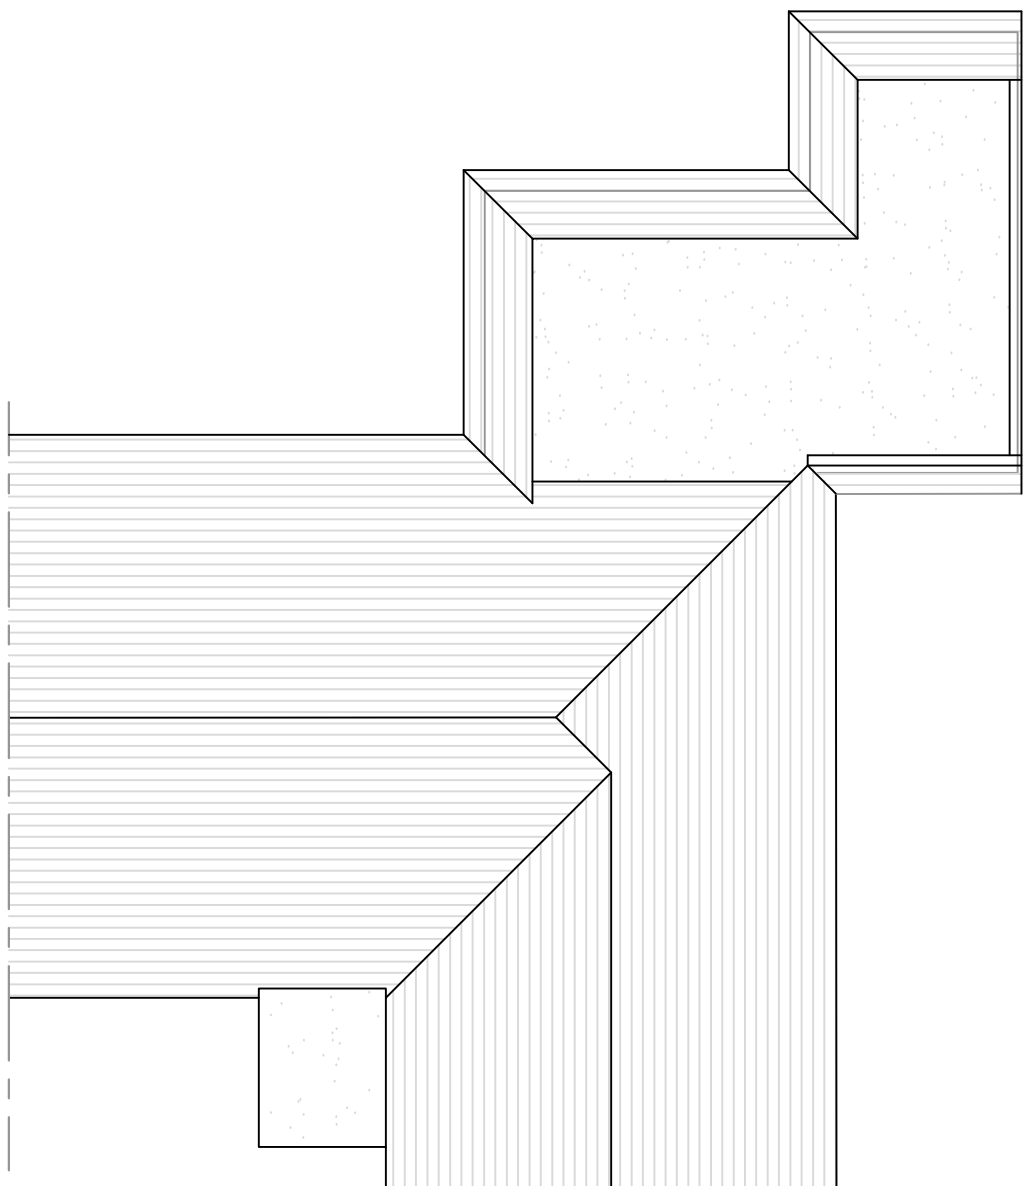

Roof Plan (1:100)

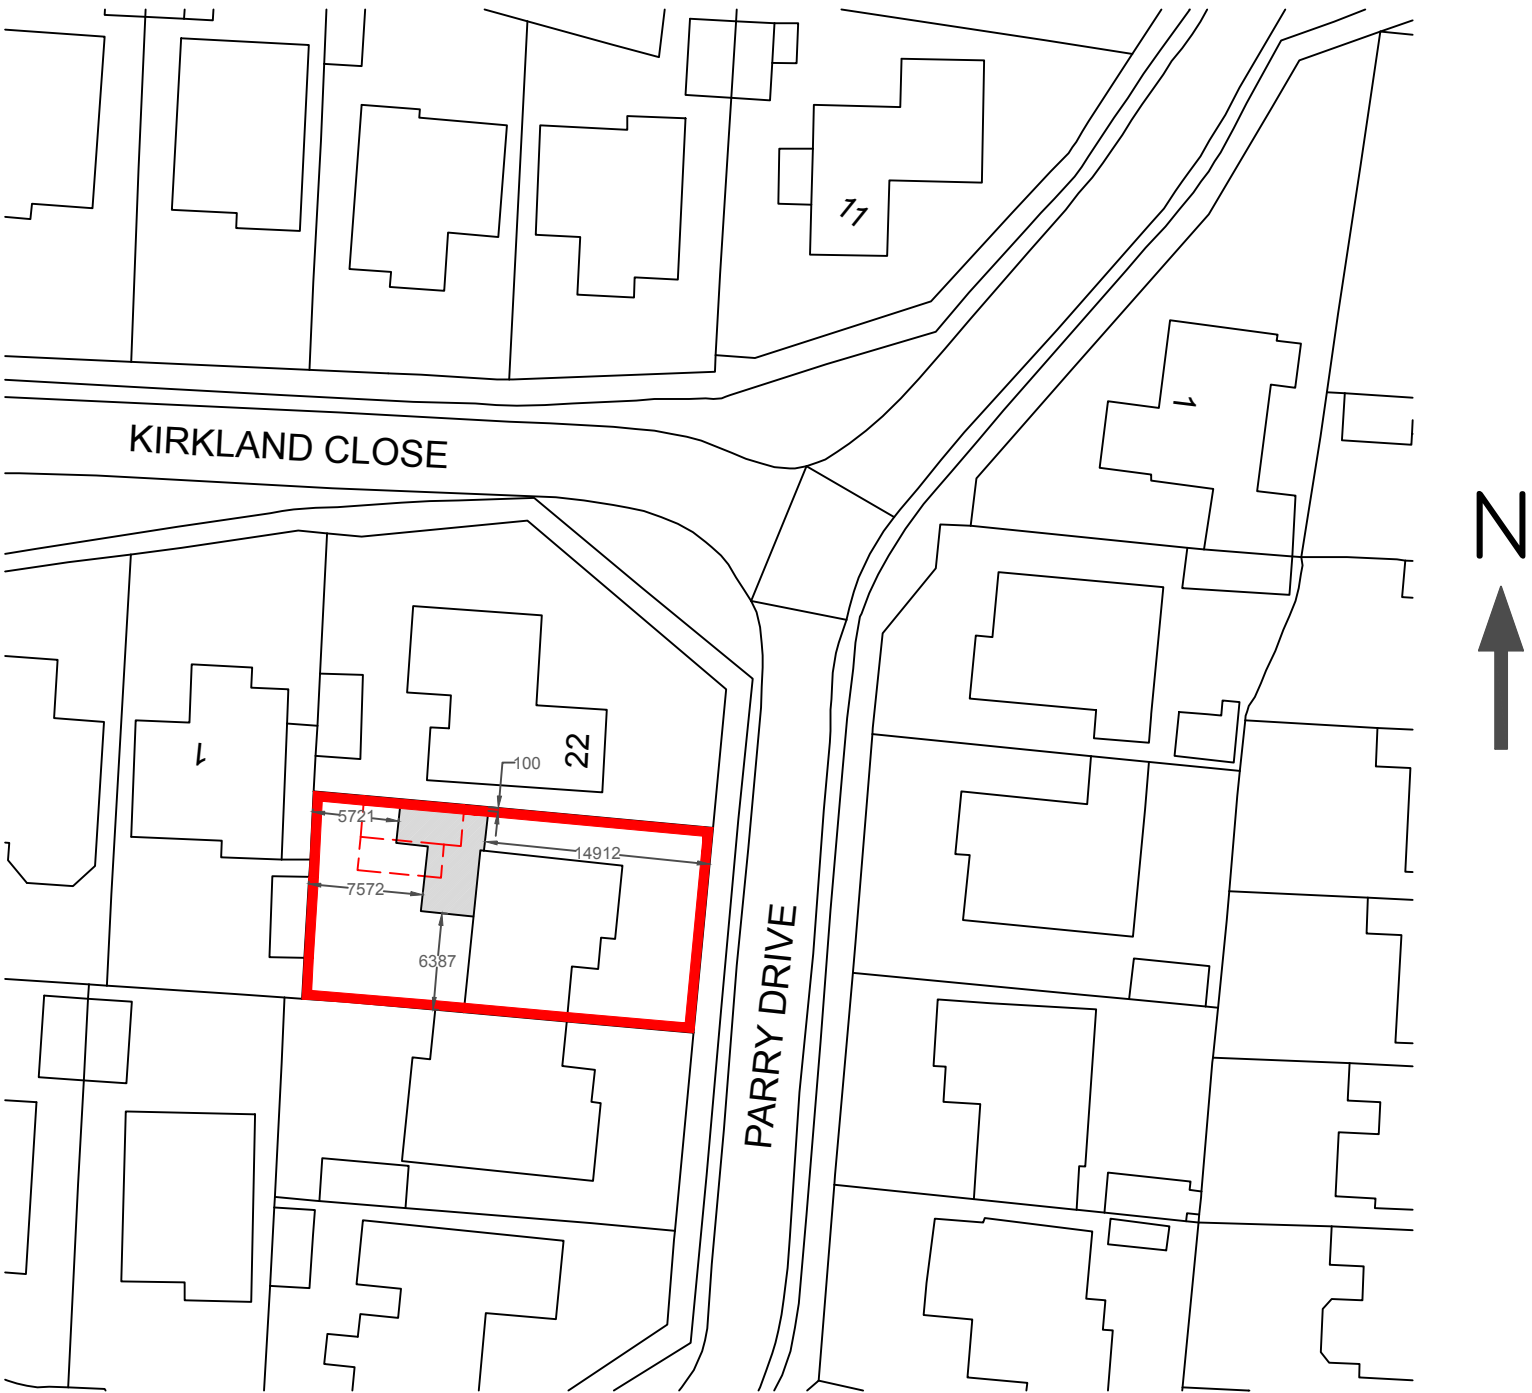

Site Block Plan (1:500)




Rear Elevation (West)



Side Elevation (North)



Front Elevation (East)

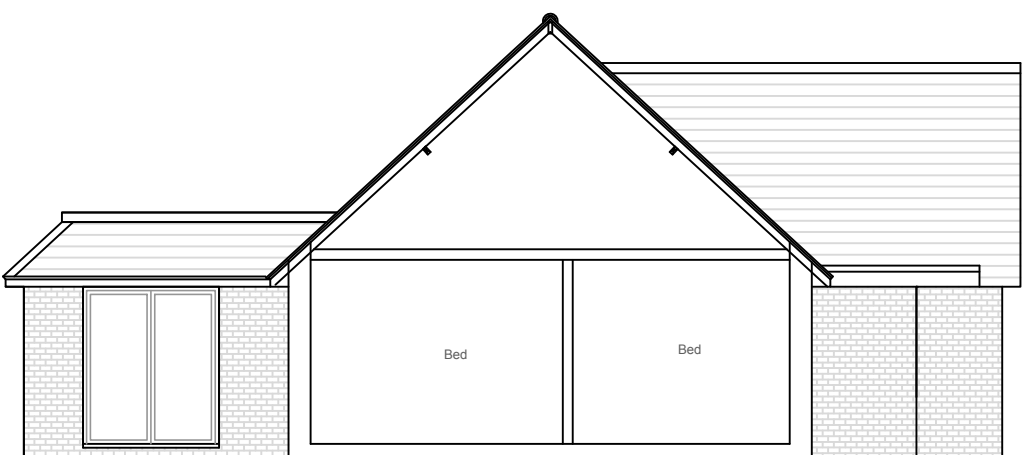

Side Elevation (South)

Elevations 1:100

This drawing is the property of Inspired Design Studio Limited and must not be copied, reproduced or passed to a third party without their permission.		
The Contractor is to verify all dimensions, alignment, levels and datums prior to commencement of work. Any discrepancies must be reported immediately to Inspired Design Studio Ltd for review.		
Variations and modifications to the work shown on these drawings are not to be carried out without the prior approval from Inspired Design Studio Ltd		
Revisions		
Rev	Description	By
d	Client Amendments	LW
c	Client Amendments	LW
b	Client Amendments	LW
a	Client Amendments	LW
All dimensions to be checked on site prior to commencement of work, except for planning purposes. This drawing is the copyright of Inspired Design Studio Ltd. and may not be copied, altered or reproduced in any way without written authority.		
Client: Mr Downey		
Project Address: 21 Parry Drive Rustington, Littlehampton BN16 2QY		
Drawing Title: Proposed Plan, Elevations, Roof Plan and Site Block Plan		
Drawing Number: 1083.02.d		
Scale: As stated printed @ A1		
Date: 20/04/2018		