




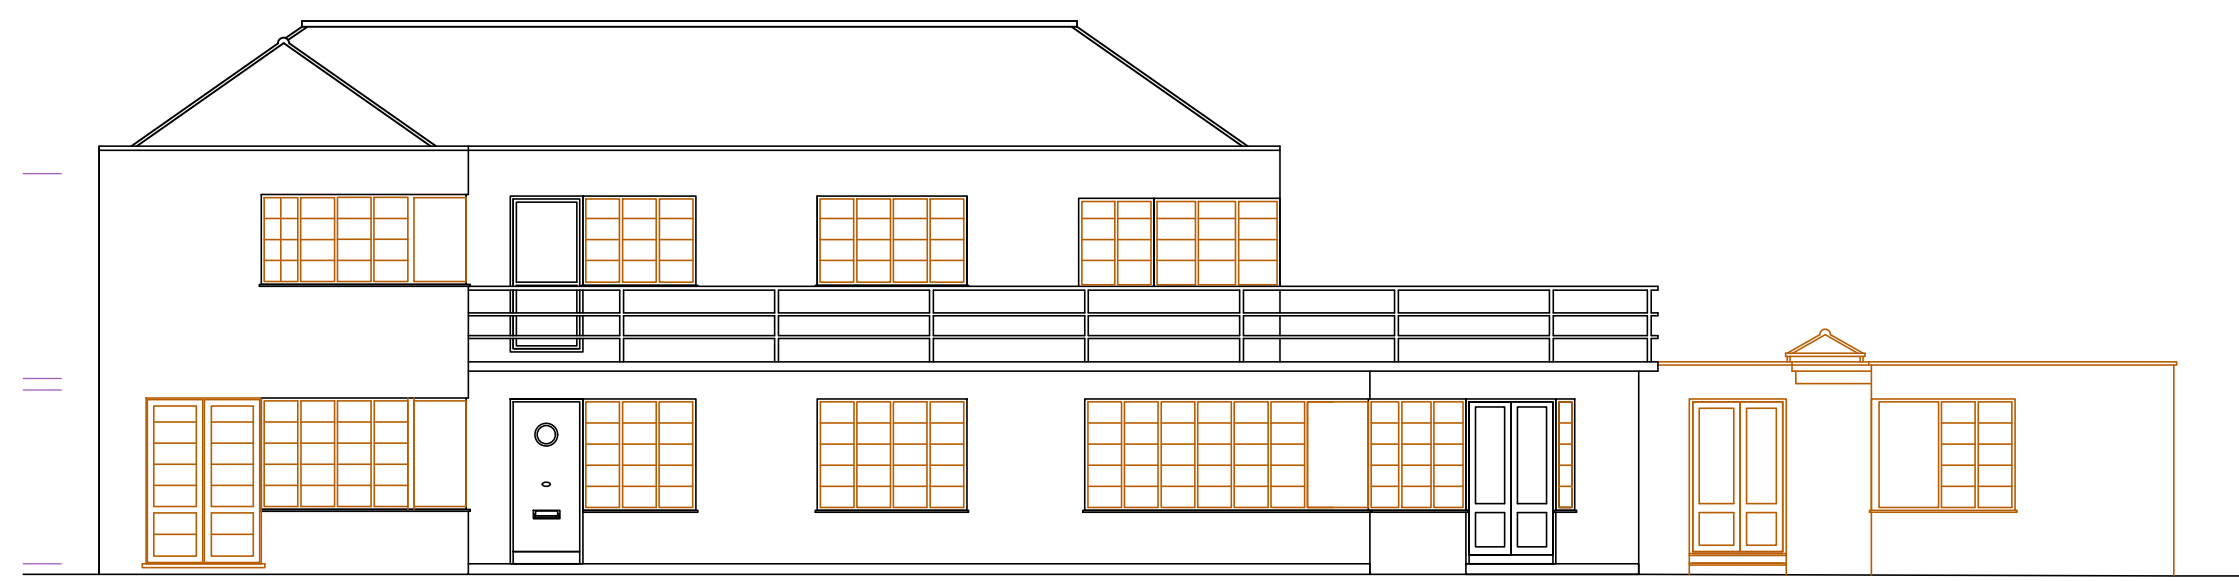

FRONT ELEVATION
West

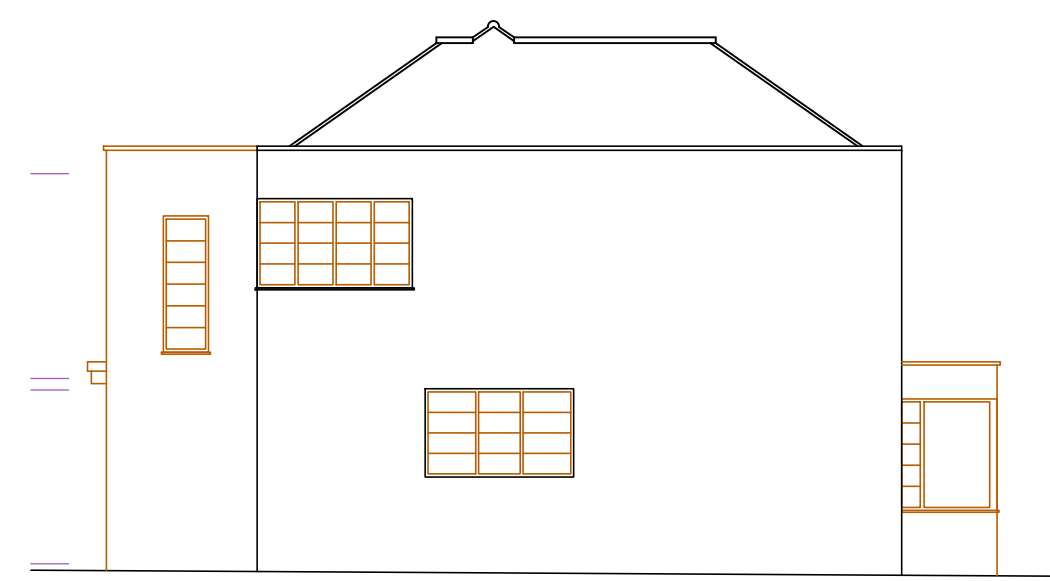


SIDE ELEVATION
North

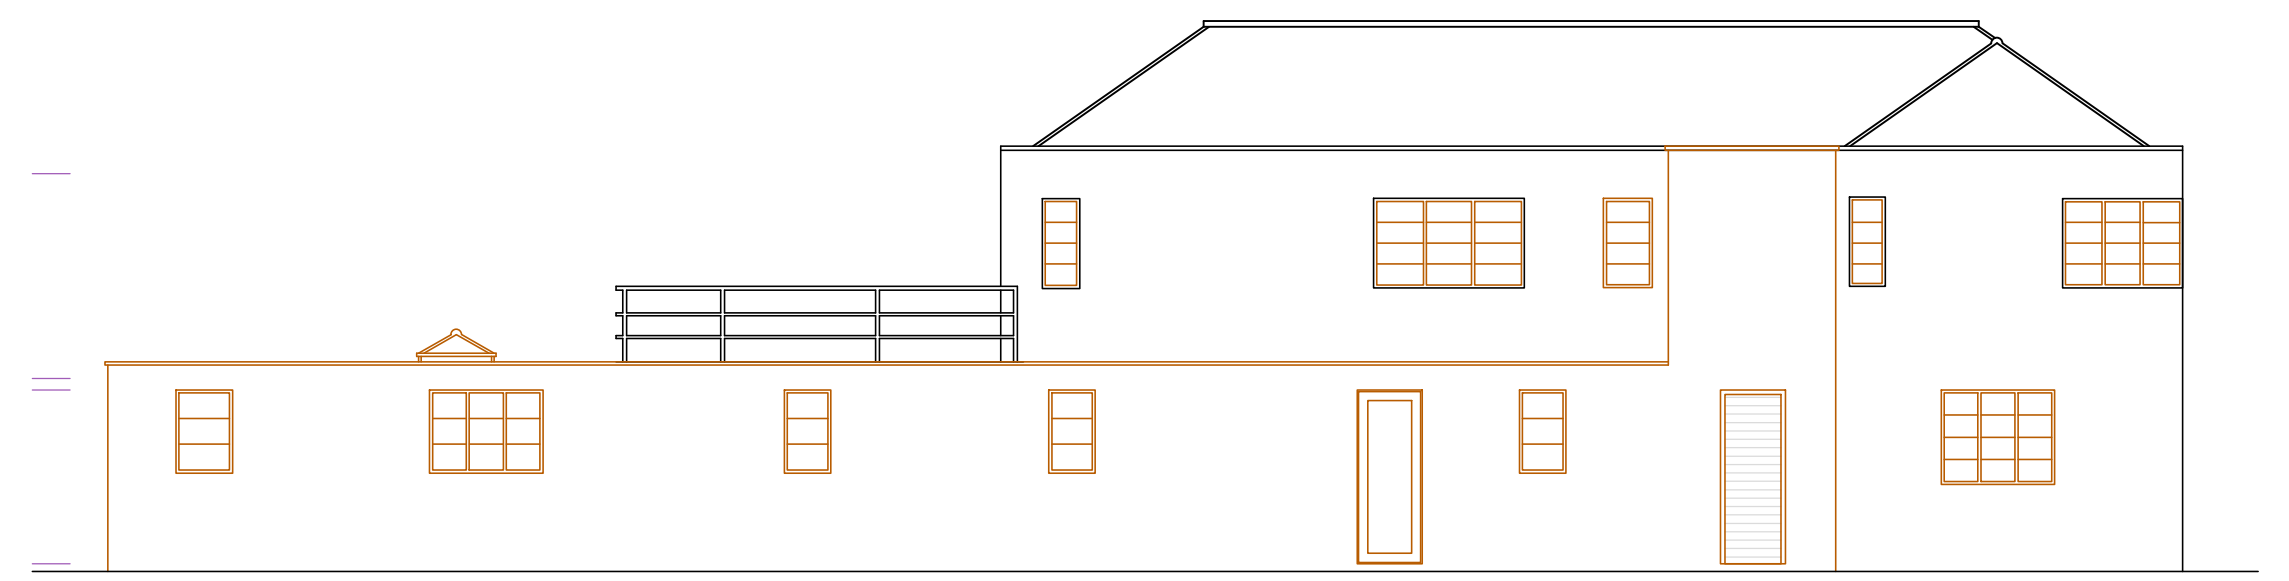


REAR ELEVATION
East

PROPOSED ELEVATIONS 1:100

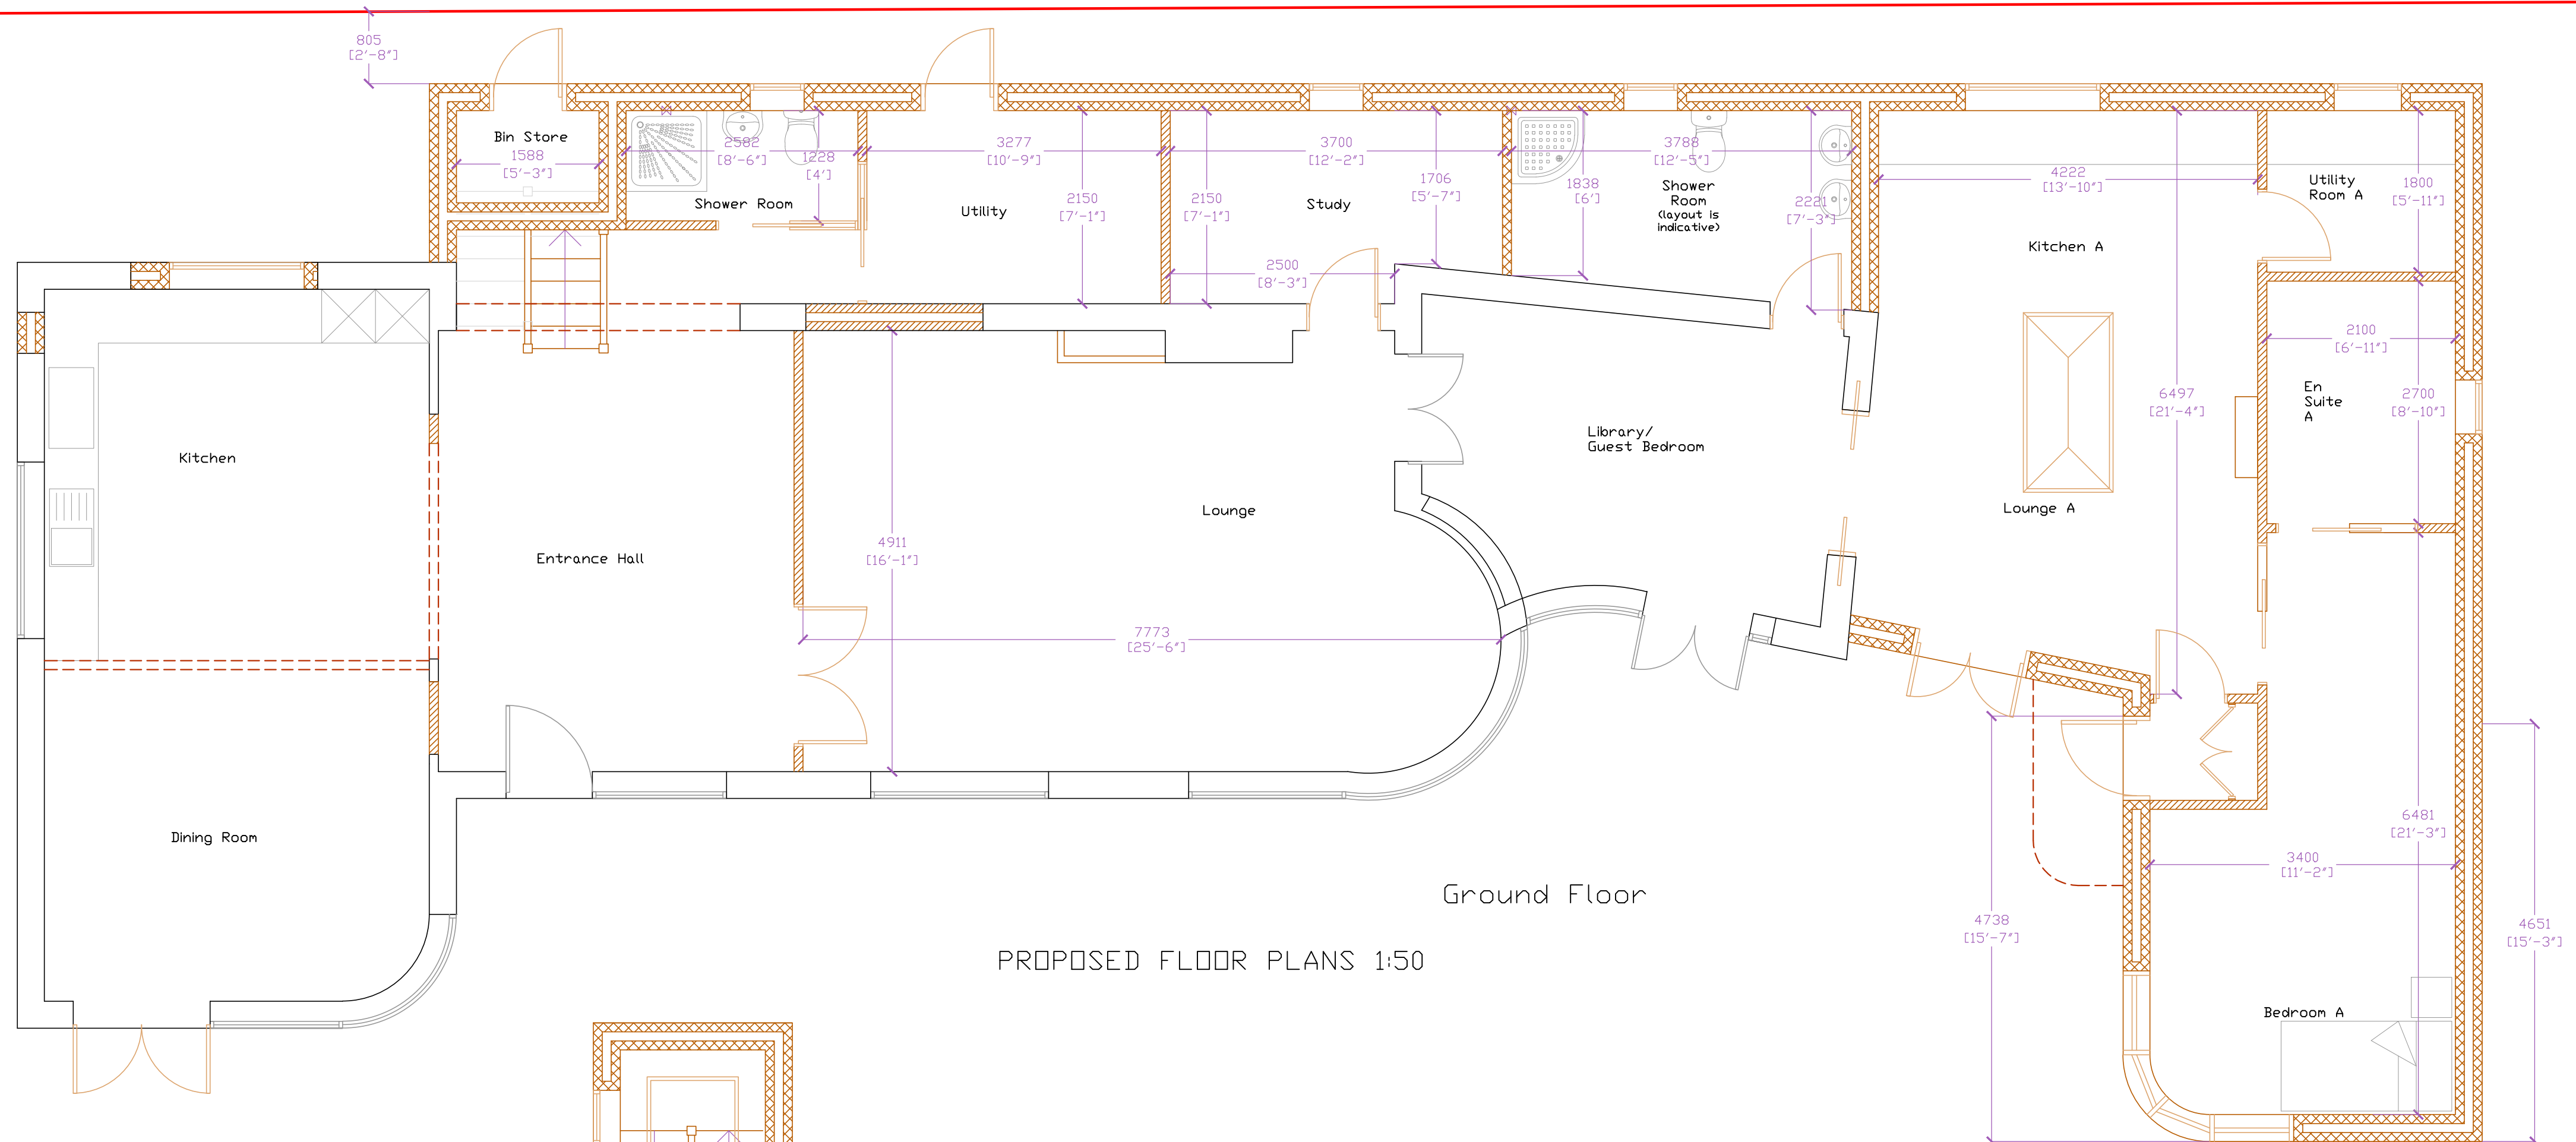

Ground Floor


PROPOSED FLOOR PLANS 1:50

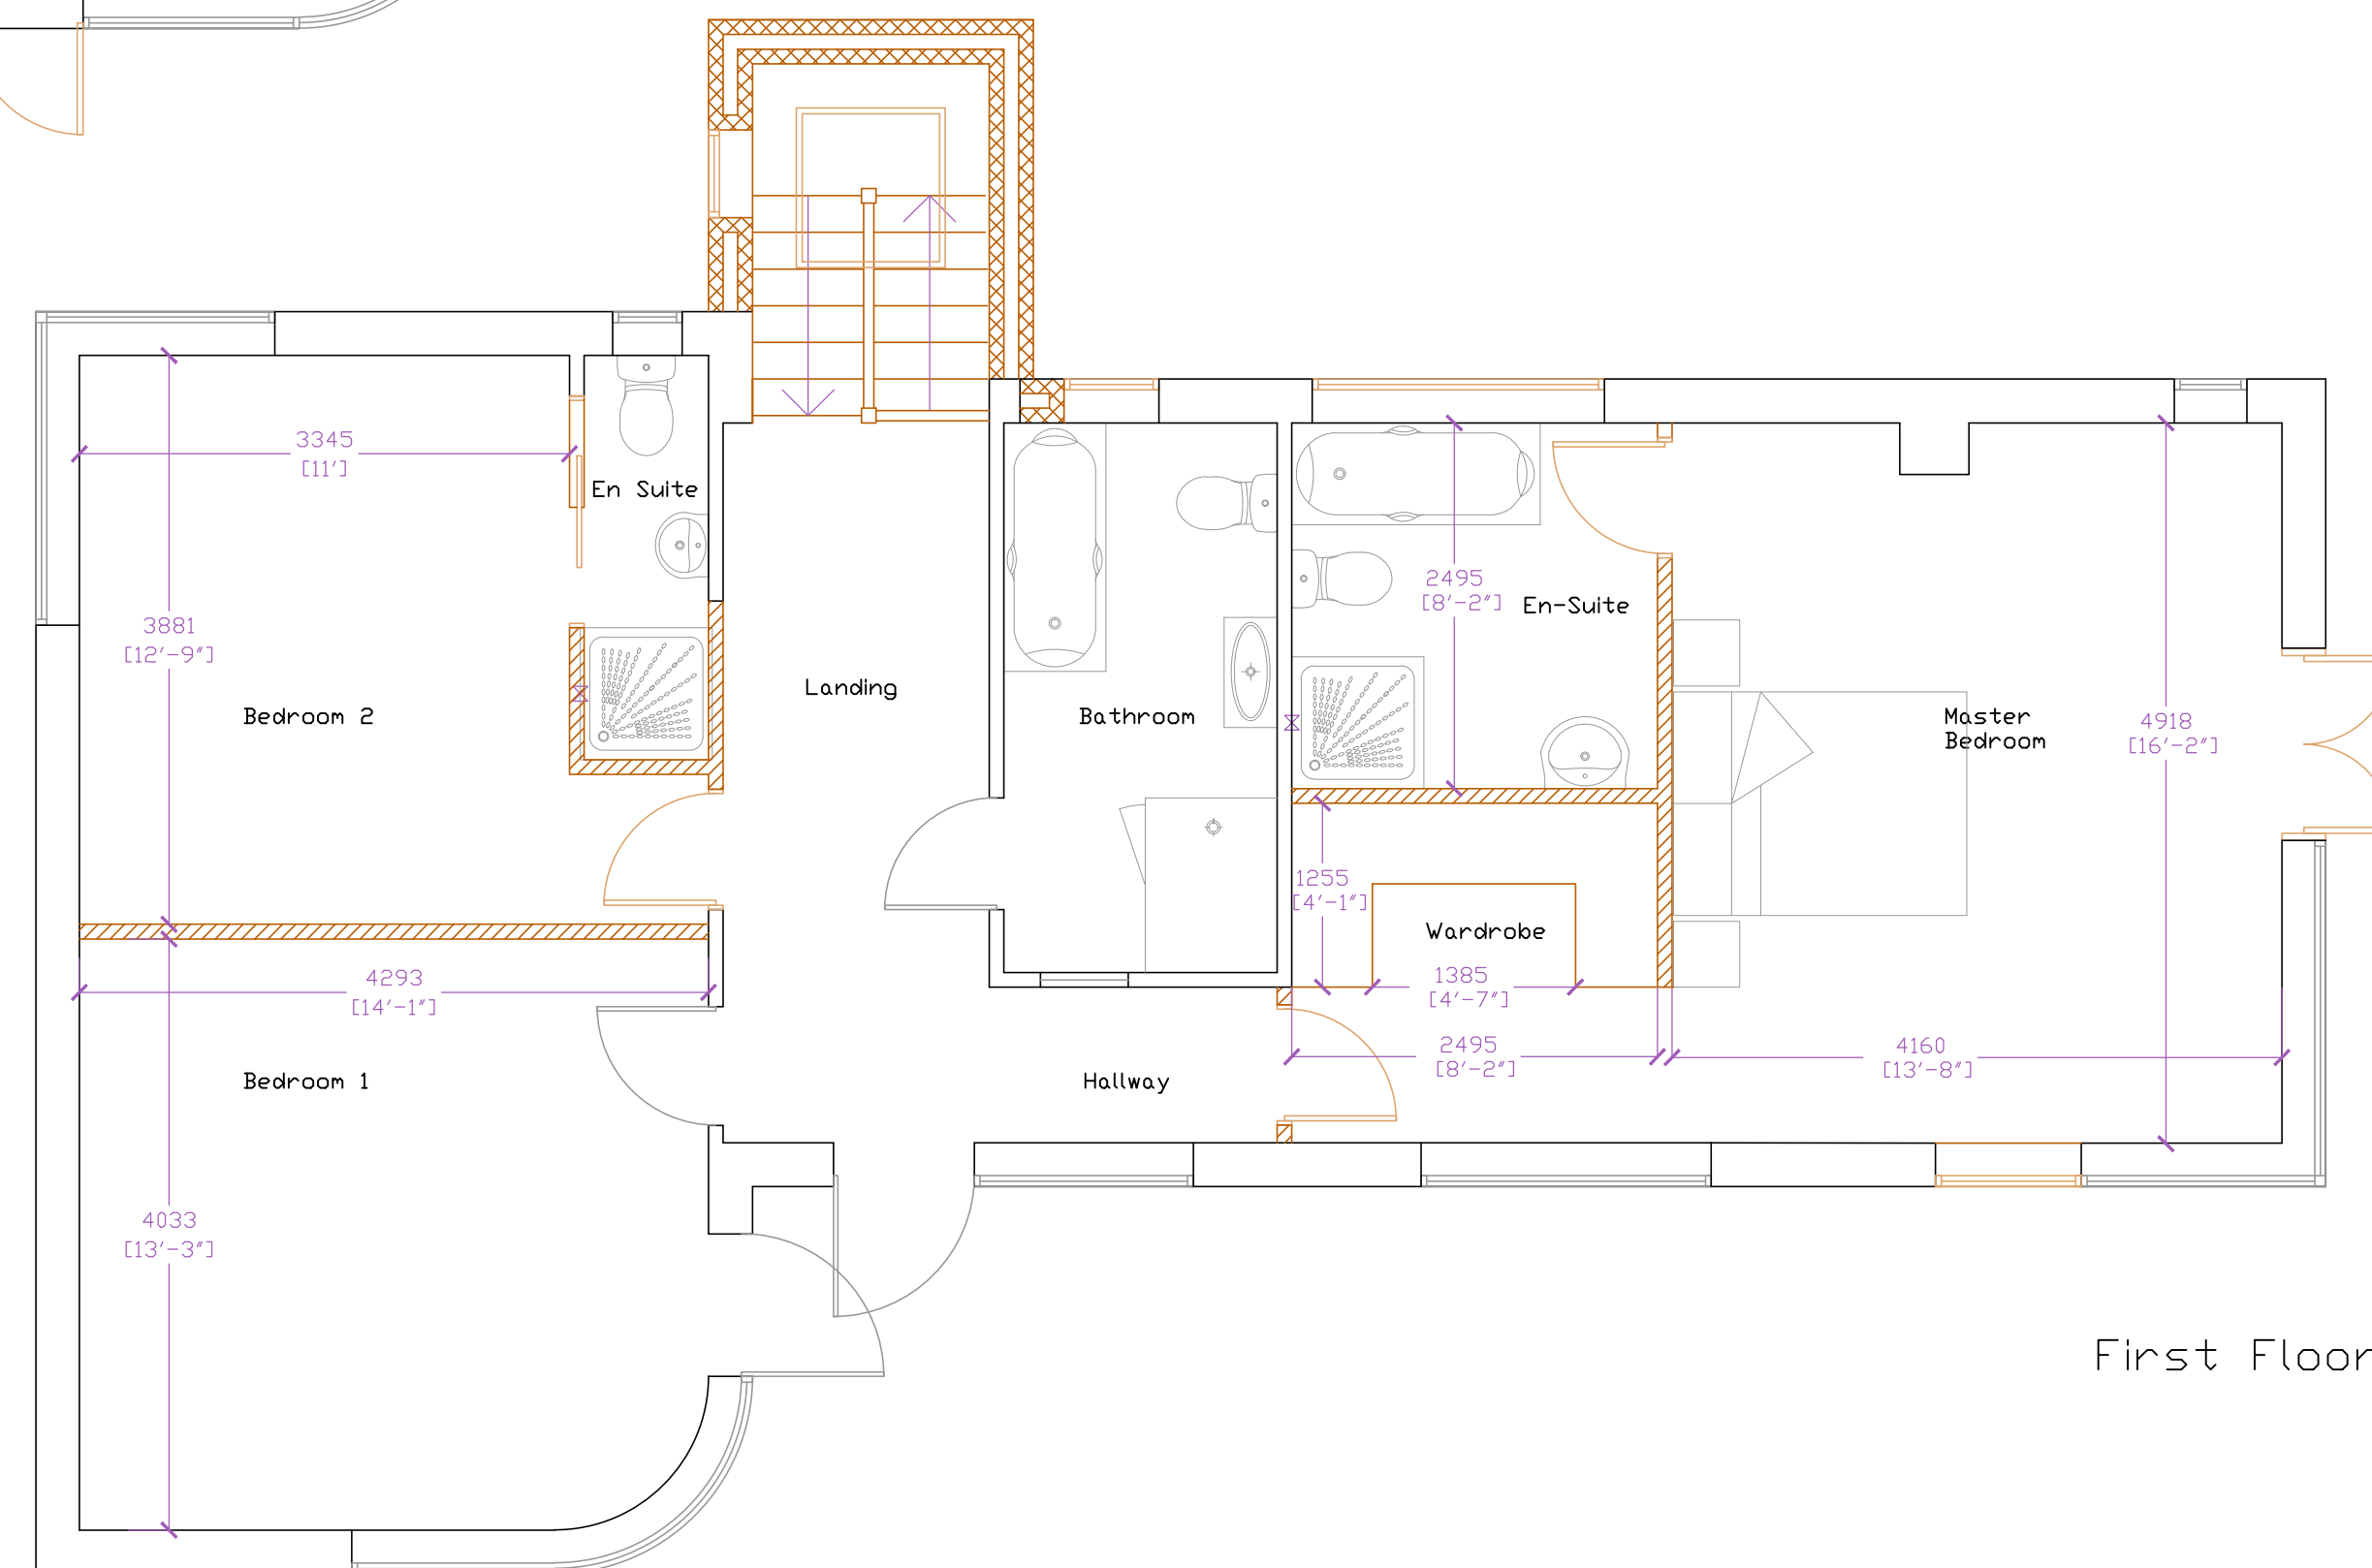


First Floor



SIDE ELEVATION
South

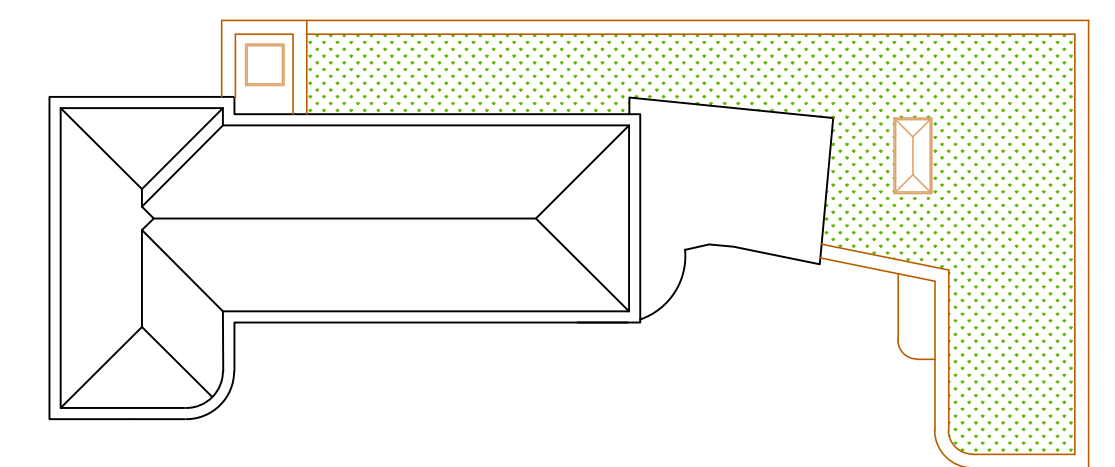

PROPOSED ROOF PLAN 1:200

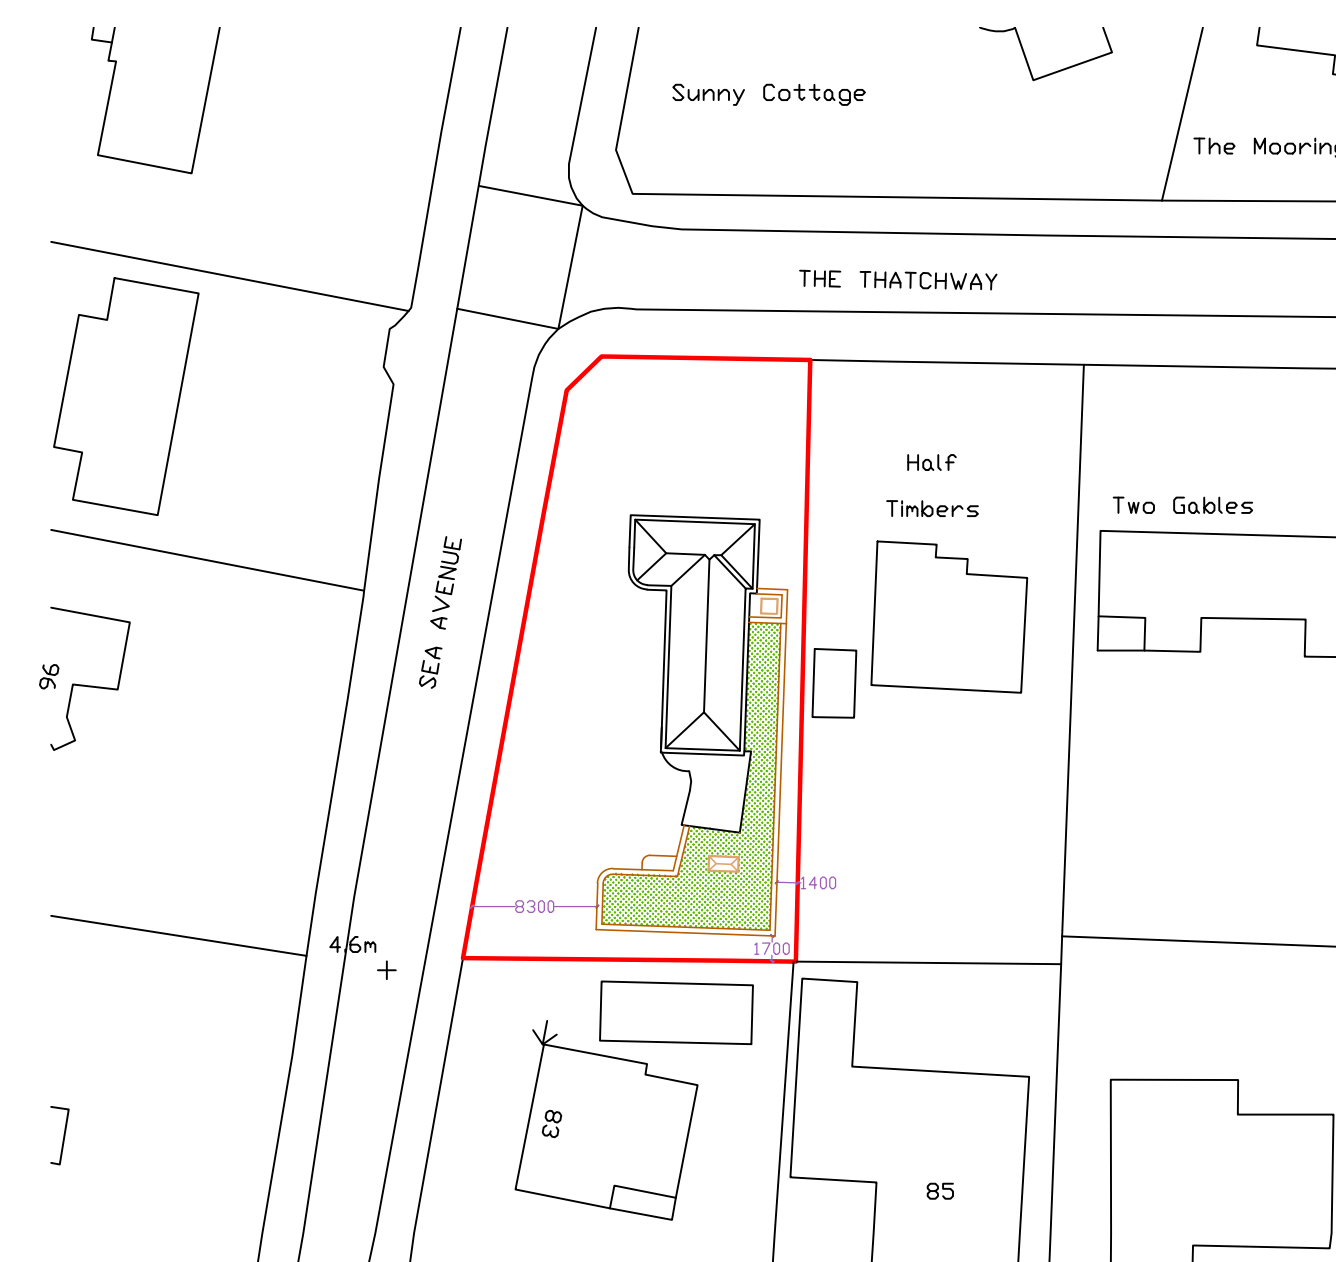

BLOCK 1:500

Existing Materials:

Walls - White render

Roof - Dark brown
concrete tiles, behind
parapet; dark grey felt

Proposed Materials:

Walls - White render

Roof - Sedum planting
to ground floor
extension; dark grey
GRP fibreglass to first
floor extension and
replacing existing dark
grey felt

All dimensions to be checked on site prior to commencement of work, except for planning purposes.

This drawing is the copyright of
CALDOTECH LTD
and may not be copied, altered or reproduced
in any way without written authority.

CALDOTECH LTD
11 THE PARADE
WILLOWHAYNE CRESCENT
EAST PRESTON
WEST SUSSEX
BN16 1NS Telephone 01903 859176

PROPOSED FLOOR PLANS, ELEVATIONS,
ROOF PLAN & BLOCK
81 Sea Avenue
Rustington
West Sussex
BN16 2DR

CLIENT Mr & Mrs Bevan			
R7	Client amendments	RW	14/06/18
R6	Planning suggestion	RW	28/04/15
R5	Planning suggestion	RW	21/04/15
R4	Client amendments	RW	27/04/15
R3	Window amendments	RW	25/03/15
R2	Art deco window style	RW	25/03/15
R1	Client amendments	RW	19/03/15
Issue	Details	By	Date

SCALE AS SHOWN on A1
DATE 14/06/15
DRAWING NUMBER 14060/0007