


FRONT ELEVATION
West

SIDE ELEVATION
North


REAR ELEVATION
East

SIDE ELEVATION
South


EXISTING ELEVATIONS 1:100

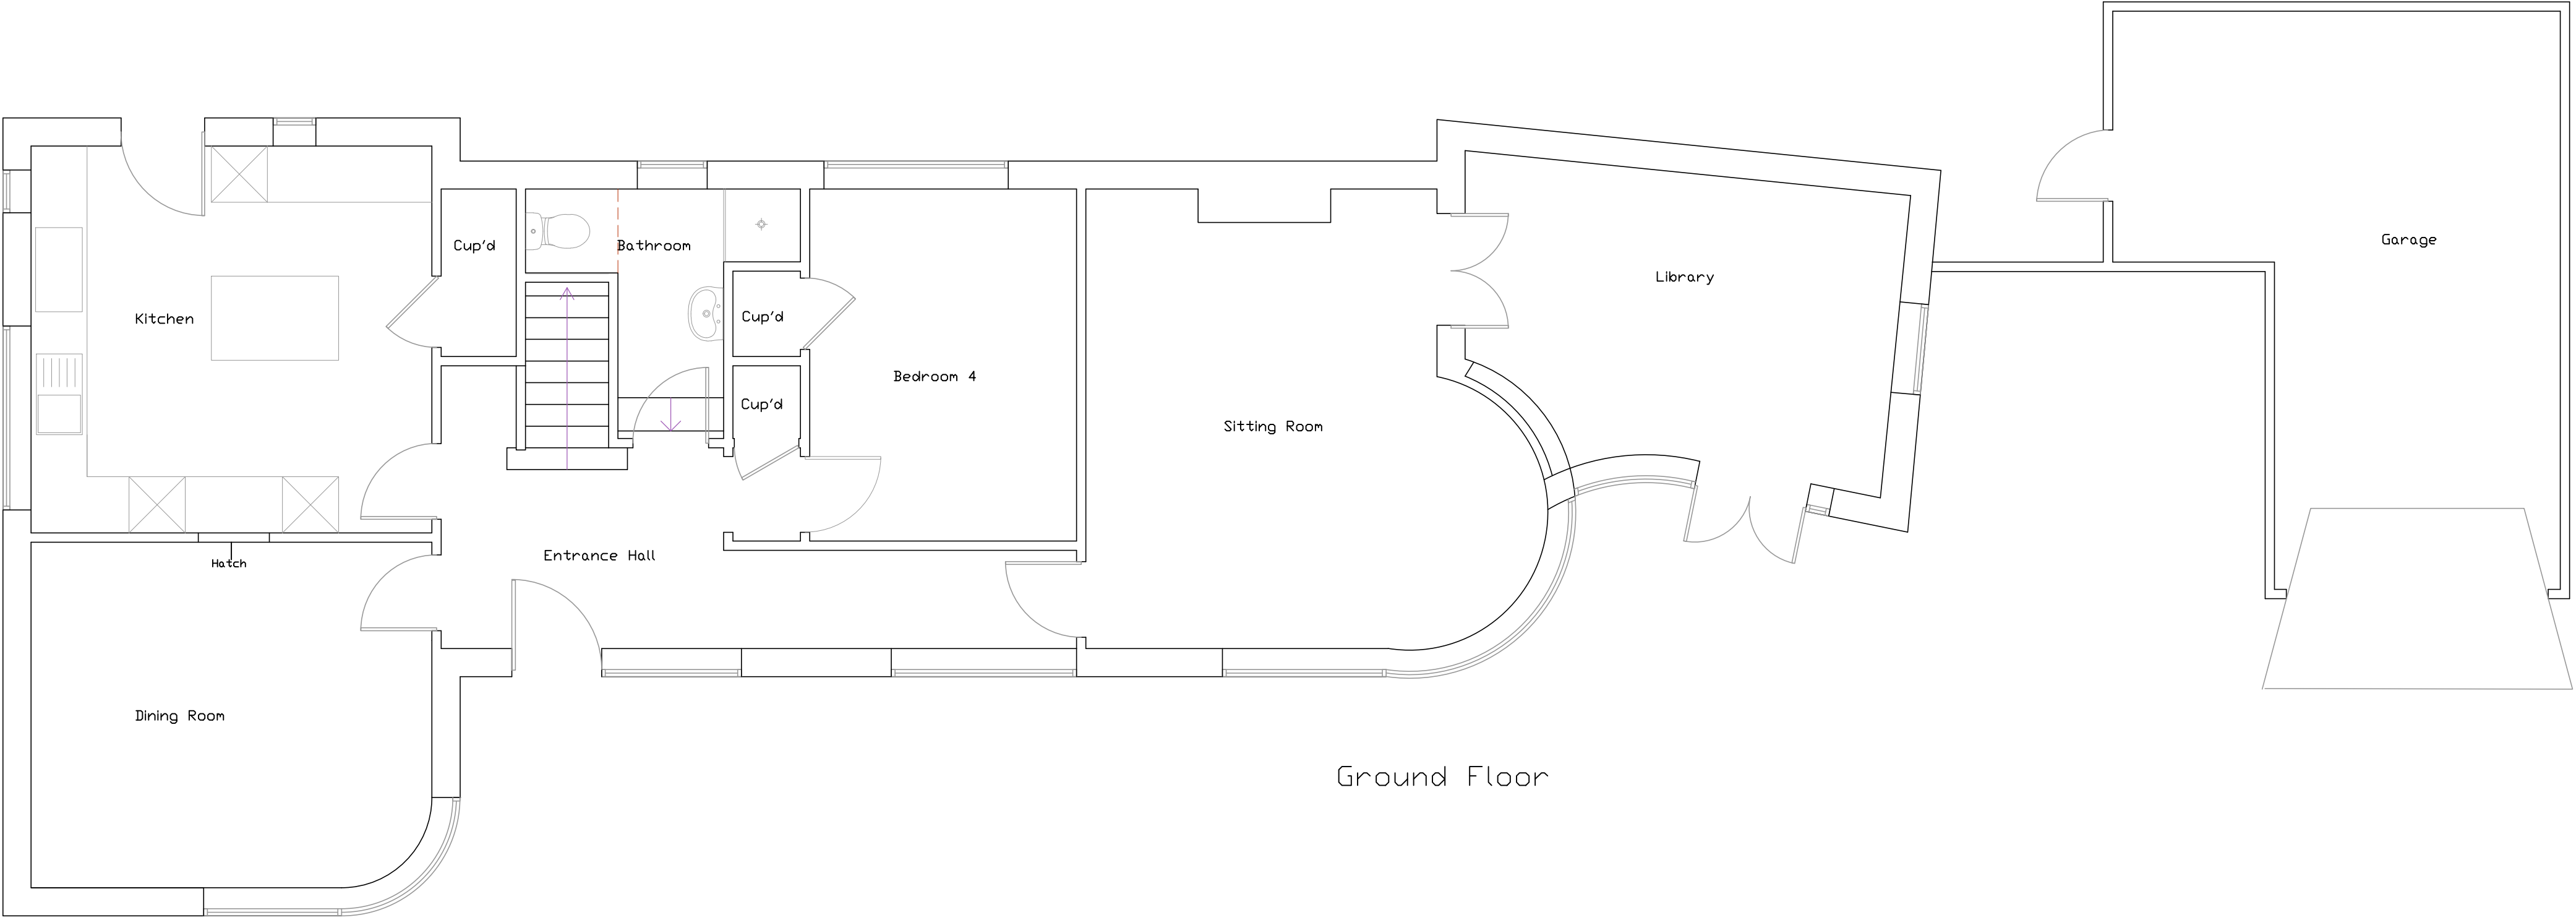


Ground Floor

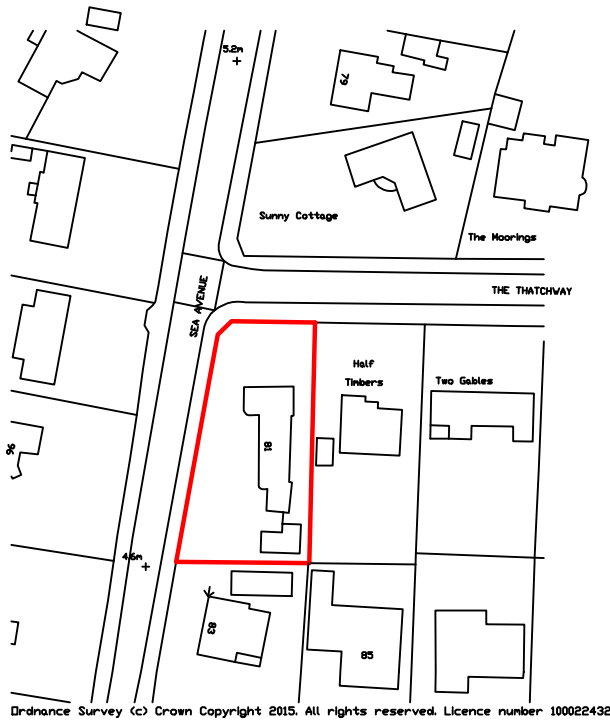

LOCATION 1:1250

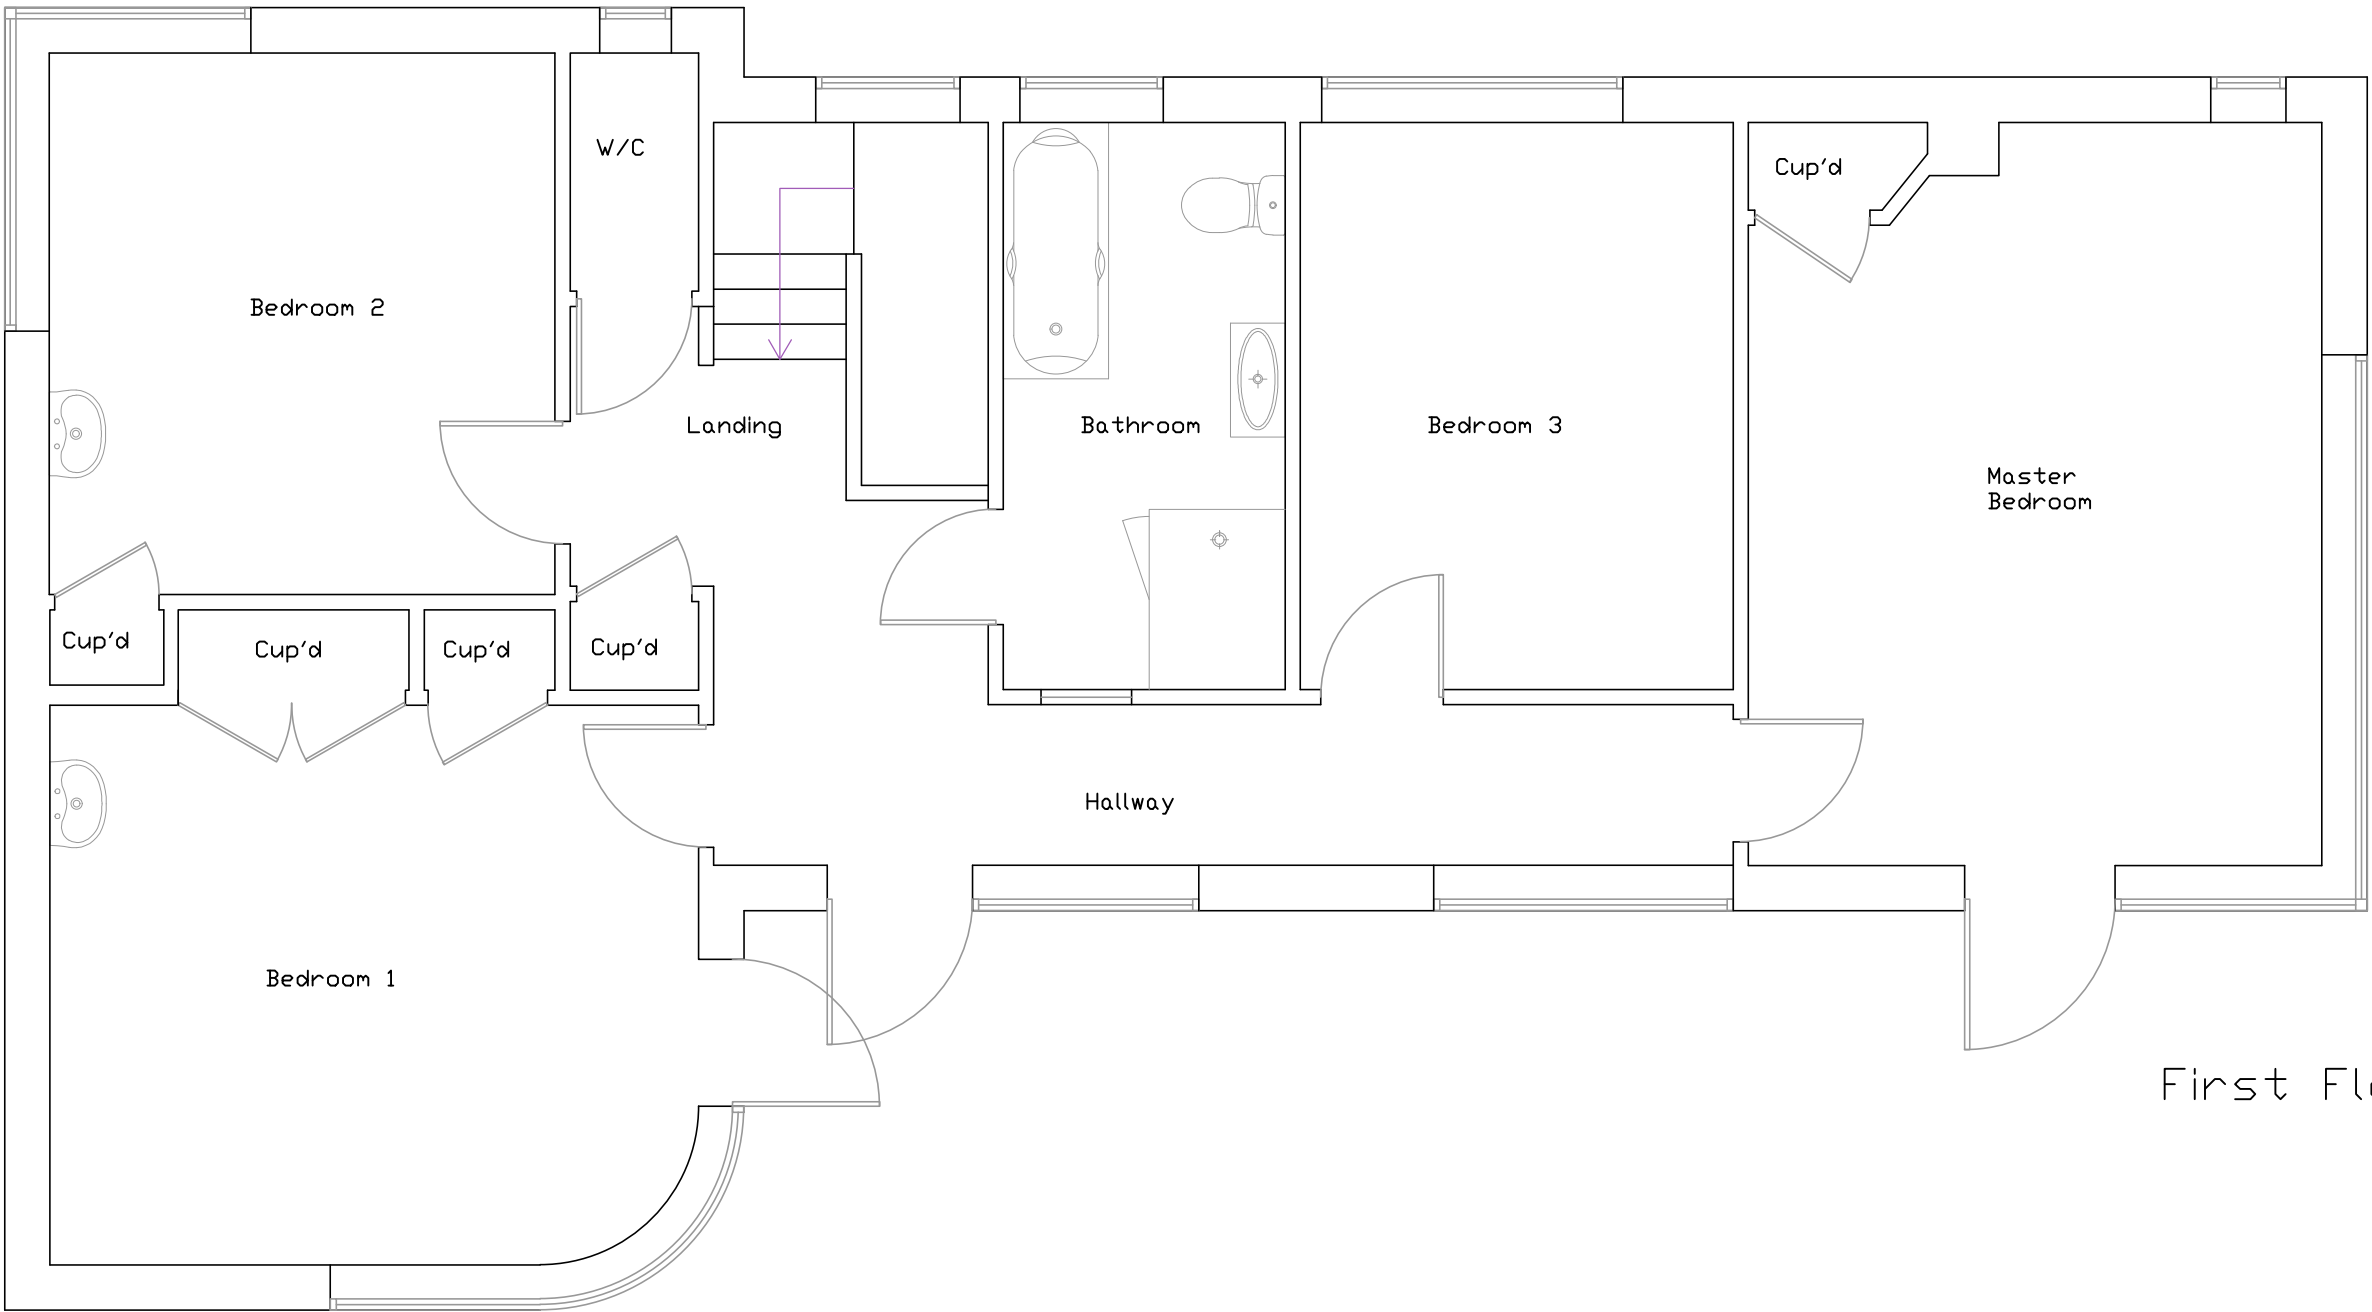

First Floor

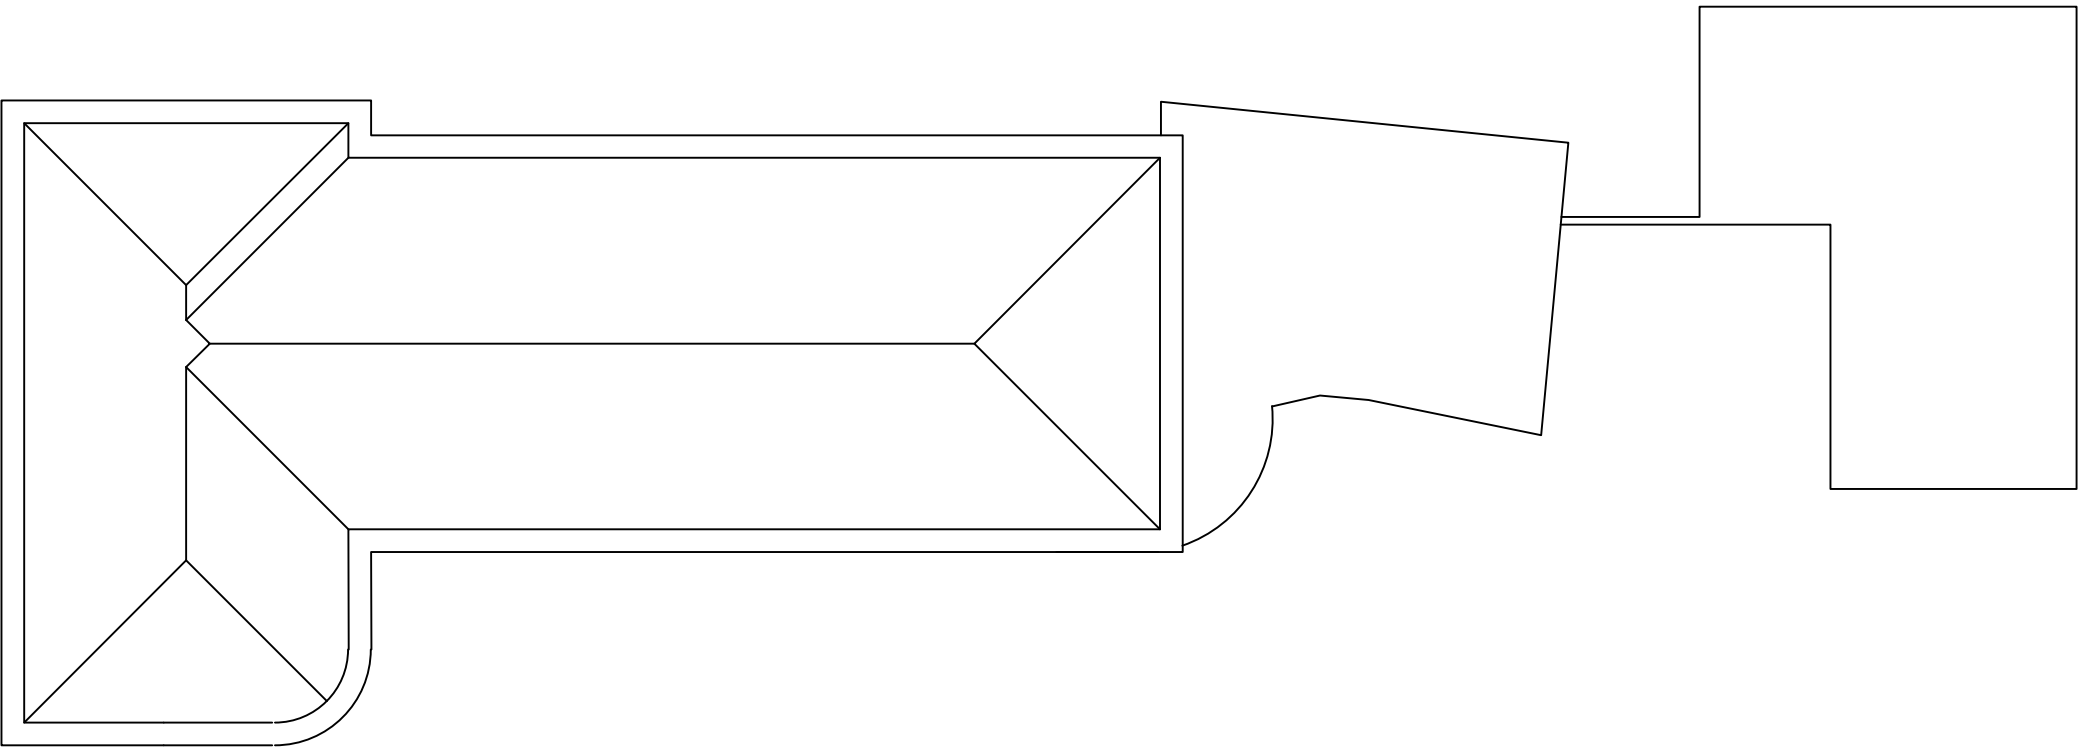

EXISTING ROOF PLAN 1:100

All dimensions to be checked on site prior to commencement of work, except for planning purposes.
This drawing is the copyright of
CALDOTECH LTD
and may not be copied, altered or reproduced in any way without written authority.

CALDOTECH LTD
11 THE PARADE
WILLOWHAYNE CRESCENT
EAST PRESTON
WEST SUSSEX
BN16 1NS Telephone 01903 859176

EXISTING FLOOR PLANS, ELEVATIONS,
ROOF PLAN & LOCATION
81 Sea Avenue
Rustington
West Sussex
BN16 2DR

CLIENT	Mr & Mrs Bevan		
Issue	Details	By	Date
SCALE	AS SHOWN on A1		
DATE	11/02/15		
DRAWING NUMBER	14060/01		