
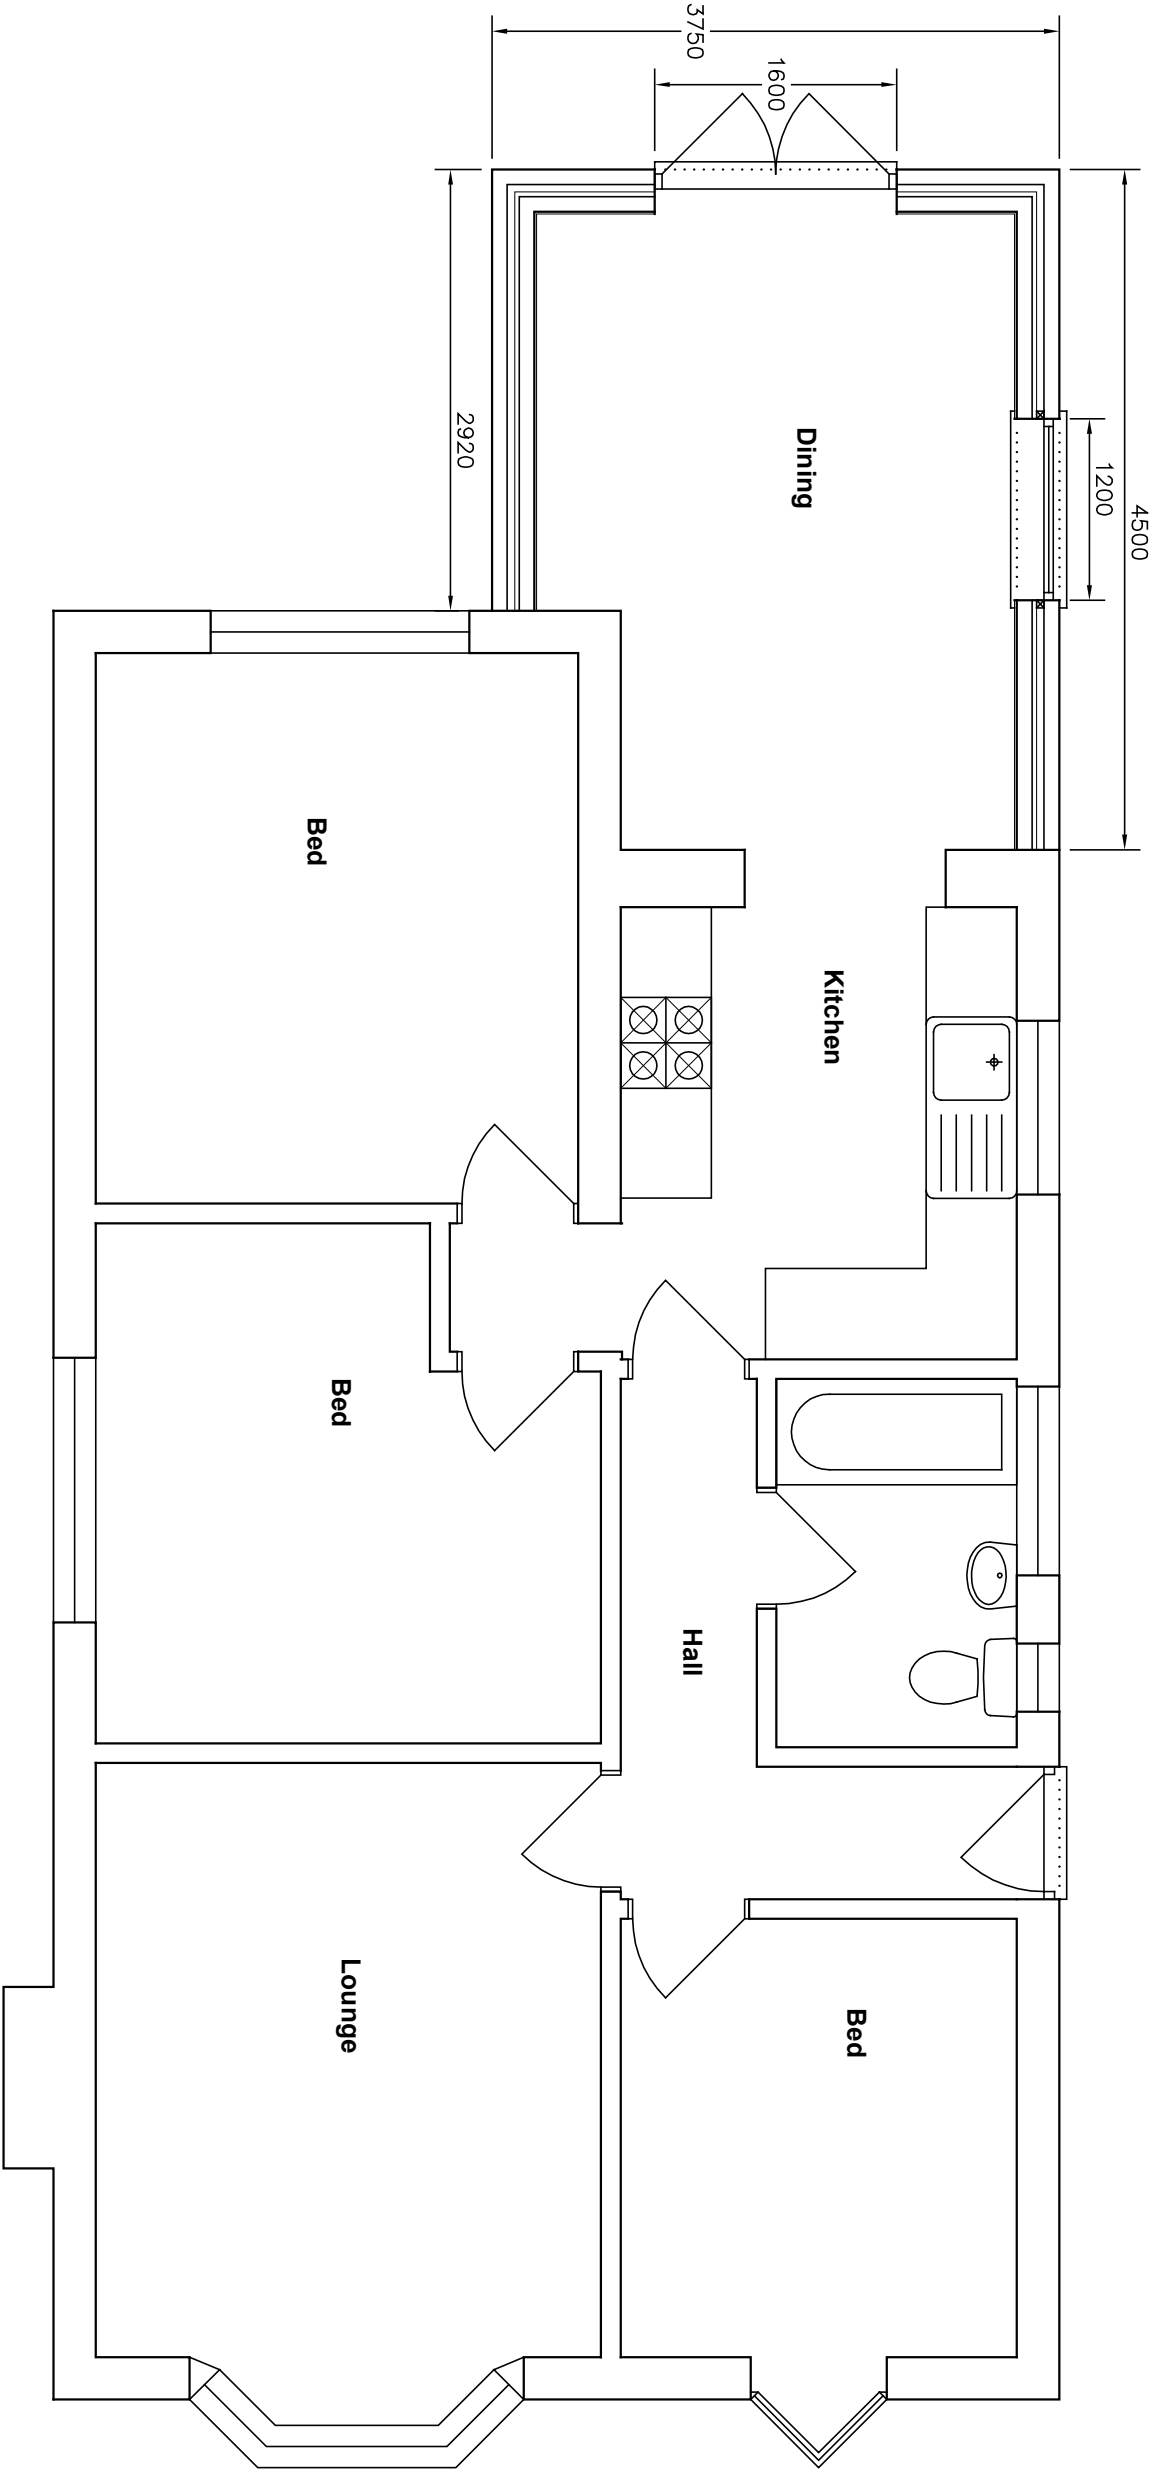


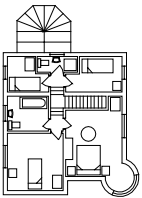

Amendments: –

BRYCESON SHAW ASSOCIATES	
Surveyors and Designers	
2 Wellesley Court, Fitzalan Road, Littlehampton, West Sussex BN17 5JW	
Tel. 01903 734381 Mobile: 07889 651301	
E-mail: brycesonshaw@btinternet.com	
	
Project: Proposed extension; 54 Milton Avenue, Rustington BN16 2PL	
Drawing: Proposed floor plan	
For: Mr. & Mrs. T. Potter	
Drawn: PKS	Date: July 2021
Scales: 1:50	No: 2820/01/02
To scale when printed on A3	