

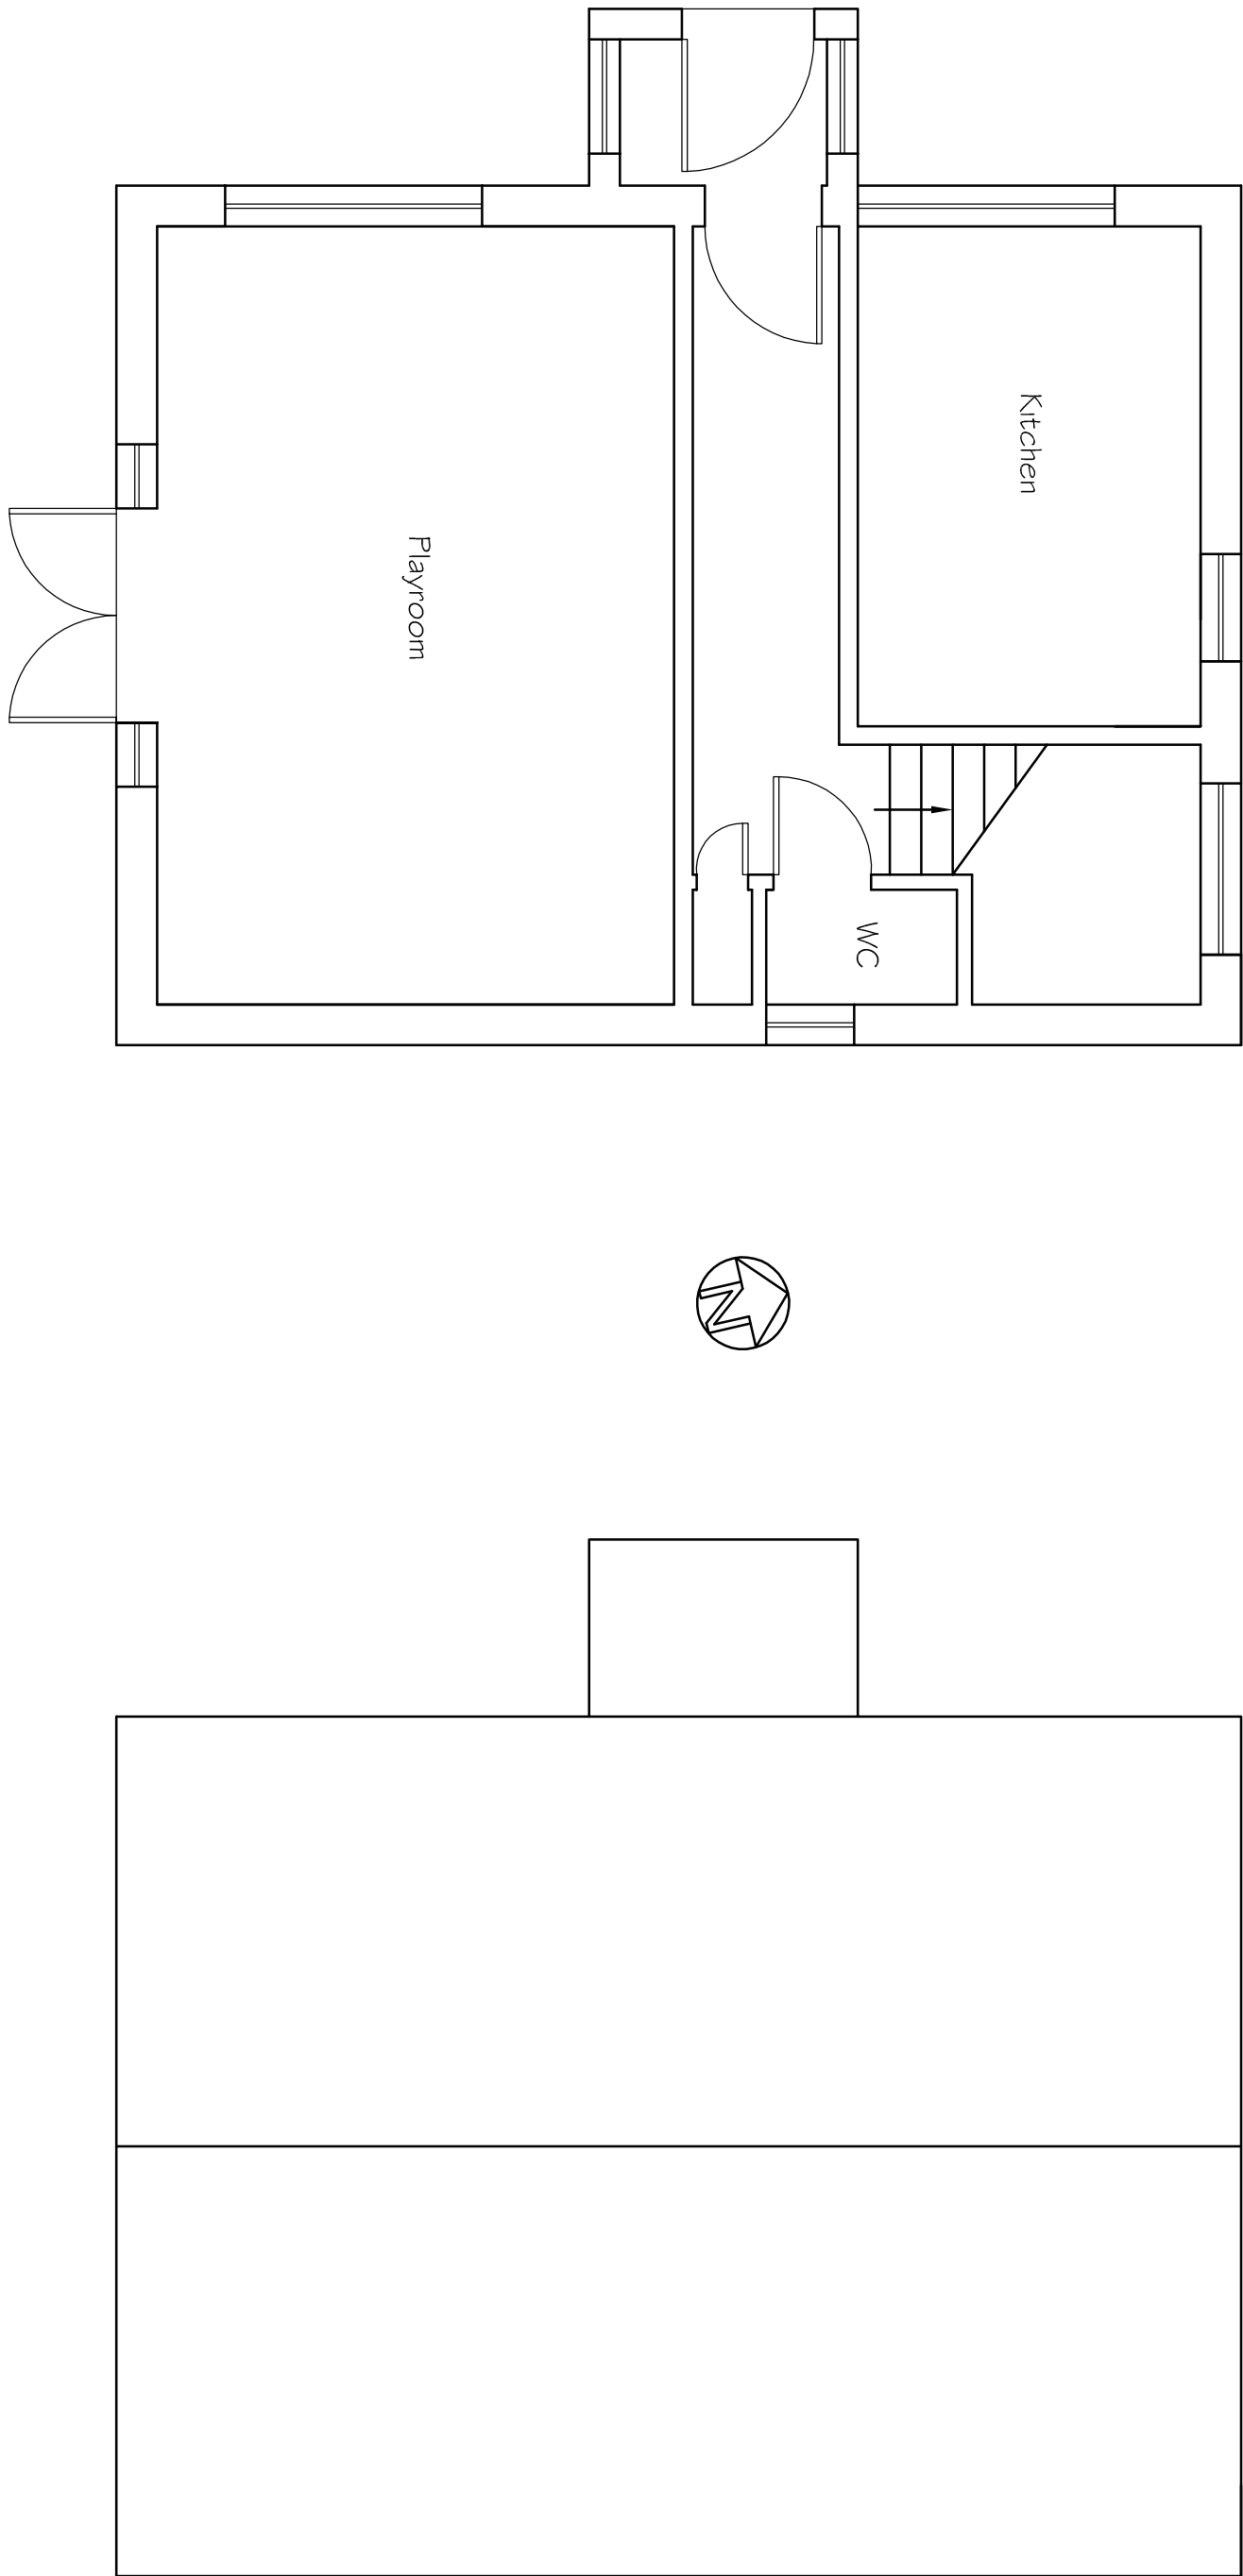


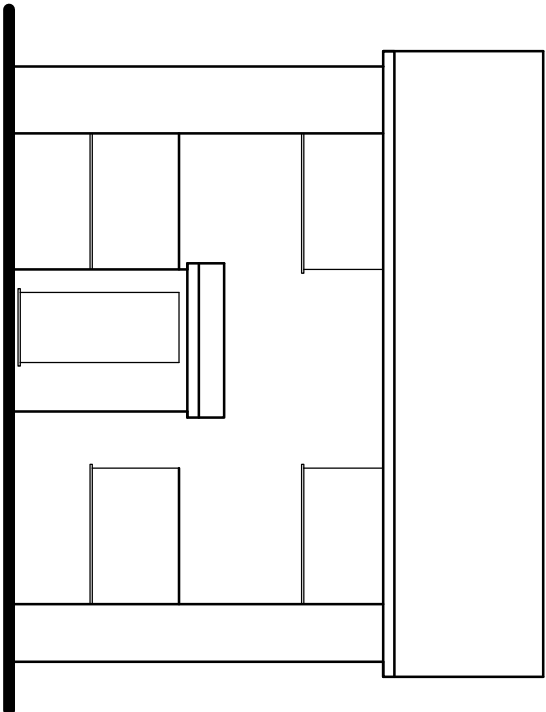


Existing Ground Floor Plan


Existing Roof Plan

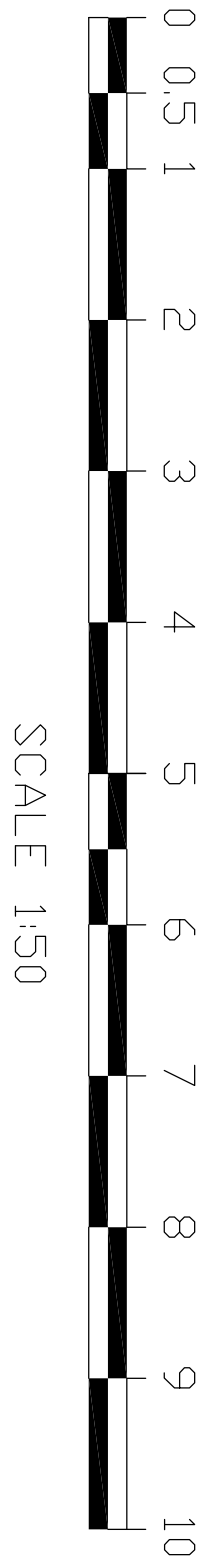


Existing Front (West) Elevation

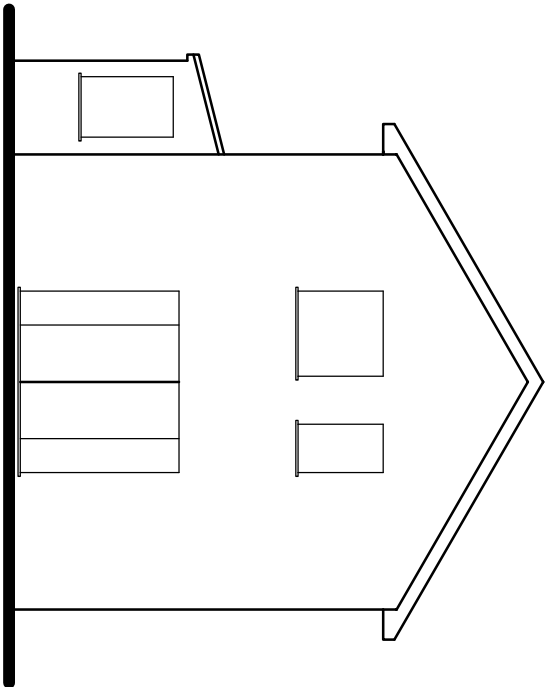

Existing Side (South) Elevation

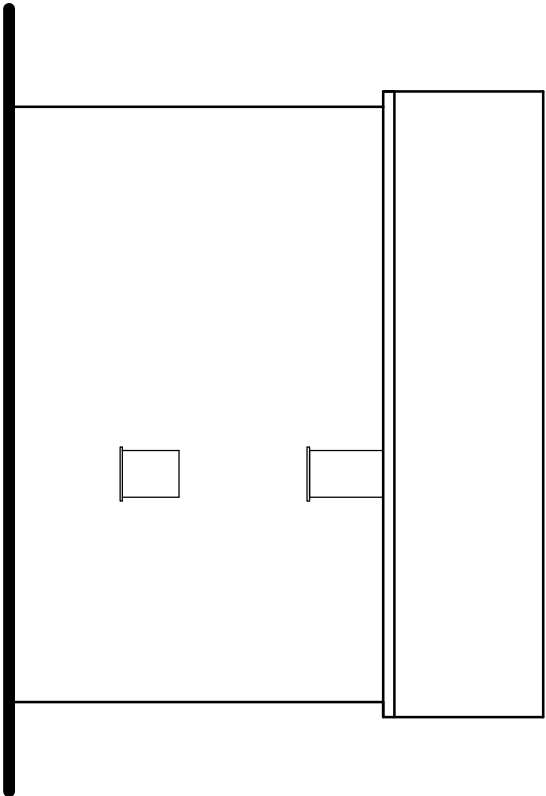

Existing Rear (East) Elevation

 

Tony Rogers Building Consultants Address: 40 Dawn Crescent, Upper Beeding West Sussex, BN44 3WH Telephone: 01903 815225 Fax: 01903 815225	
Rev:	Revision Description:
Date:	
Client: Apple Pips	
Address: 1 Artex Avenue Rustington West Sussex BN16 3LN	
Project: Proposed single storey side extension	
Scale:	1:50 1:100
Paper Size	A1
Date:	July 2018
Drawing No:	18/1311/01
Drawn By:	AWR
Revision:	