




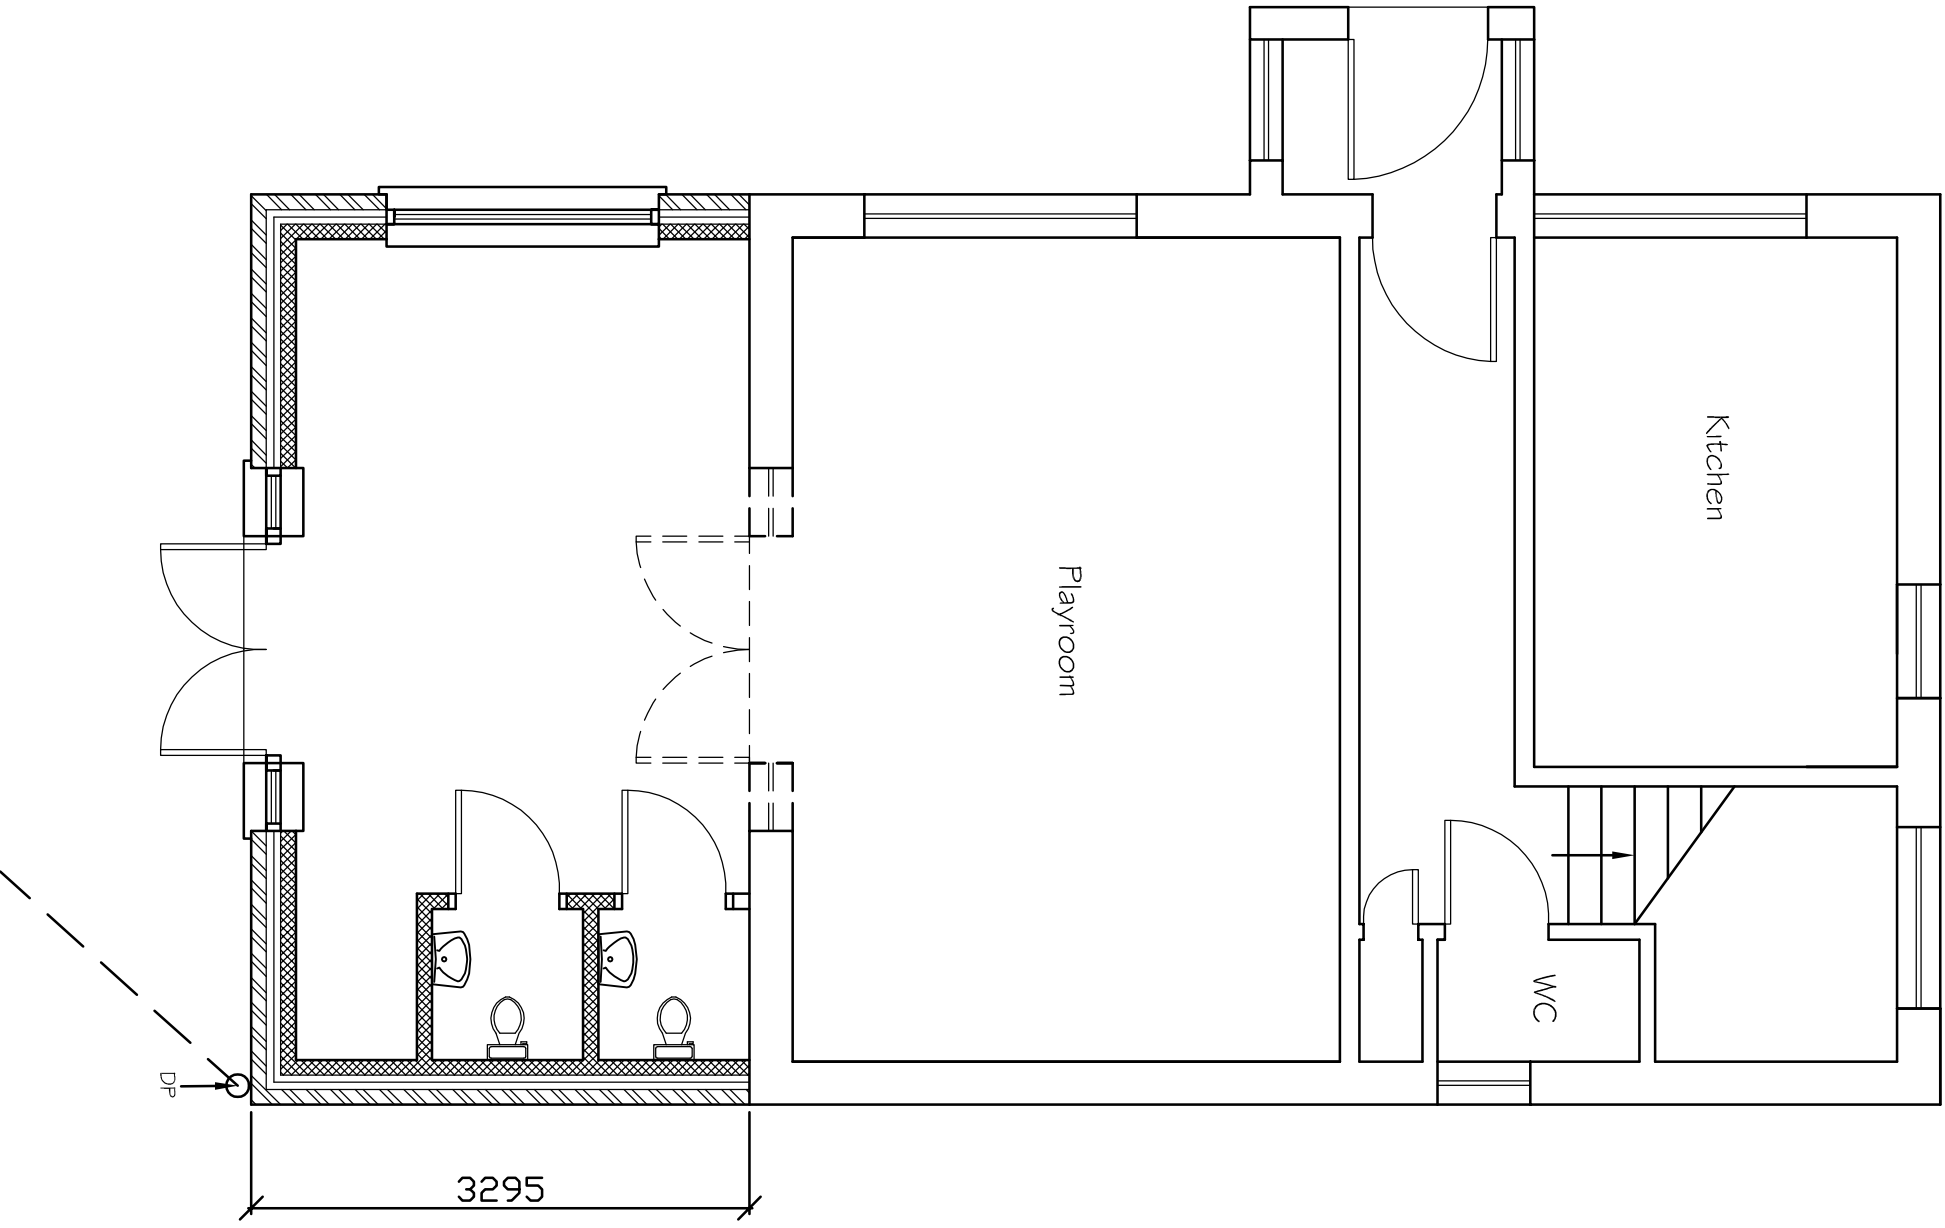


Proposed Ground Floor Plan

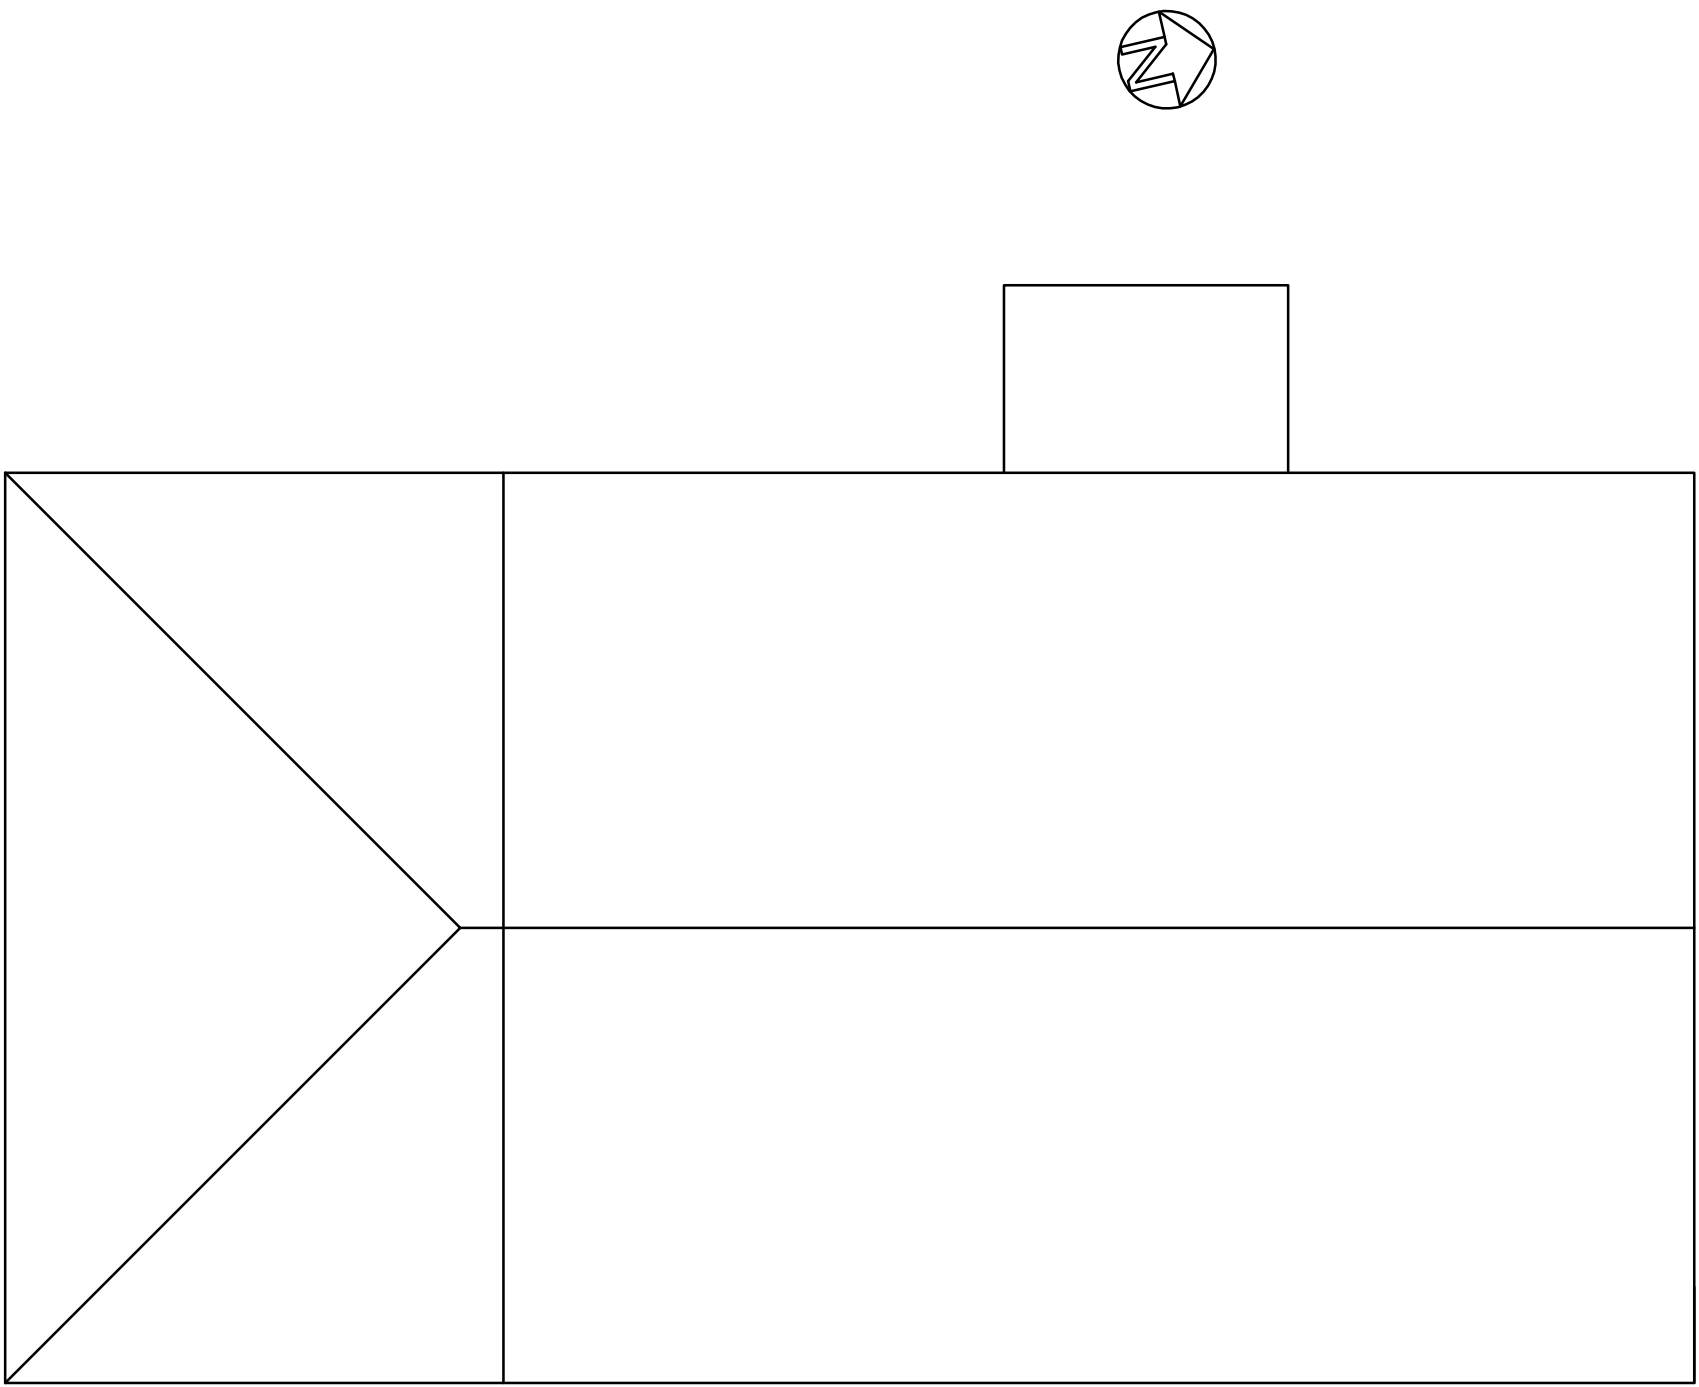


Proposed Roof Plan

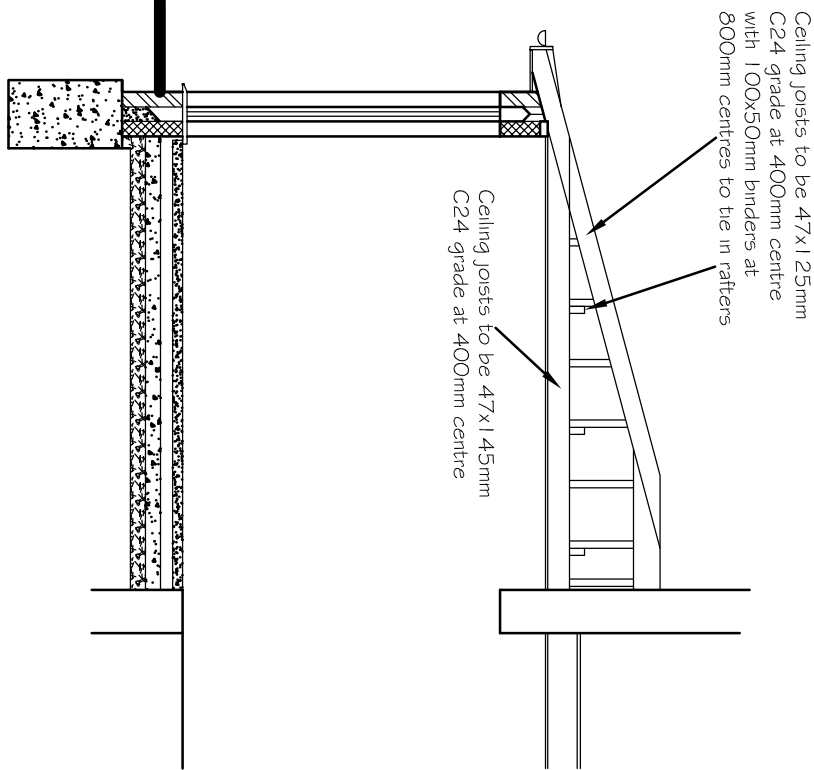


Proposed Section

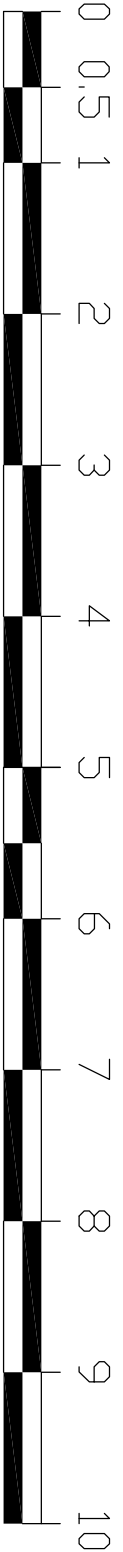


SCALE 1:50

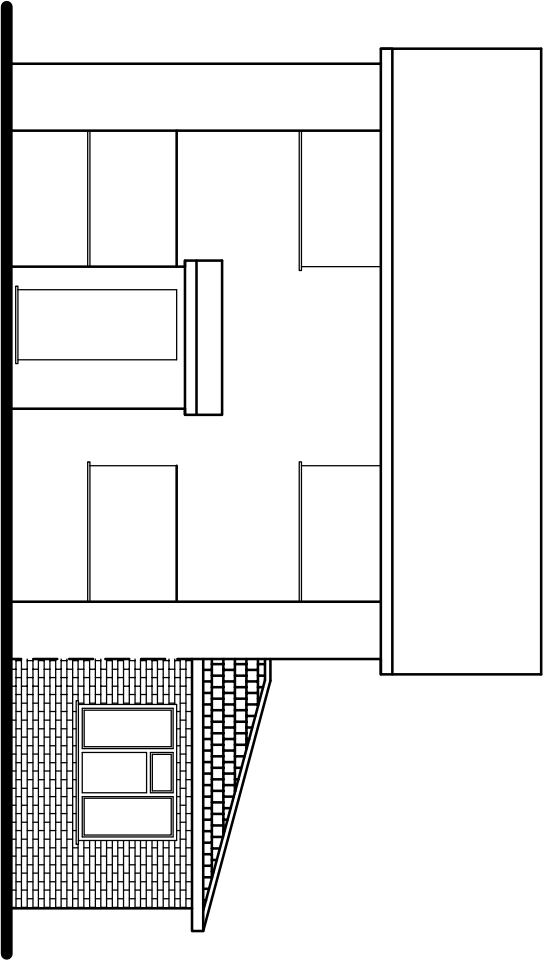


Proposed Front (West) Elevation

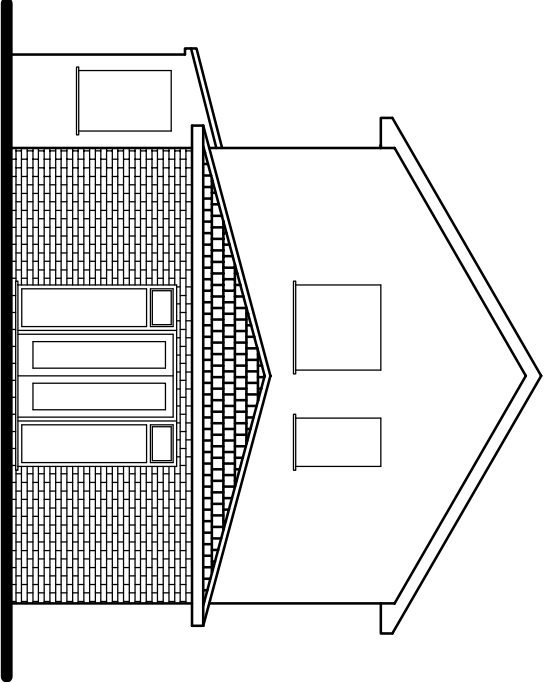

Existing Side (South) Elevation

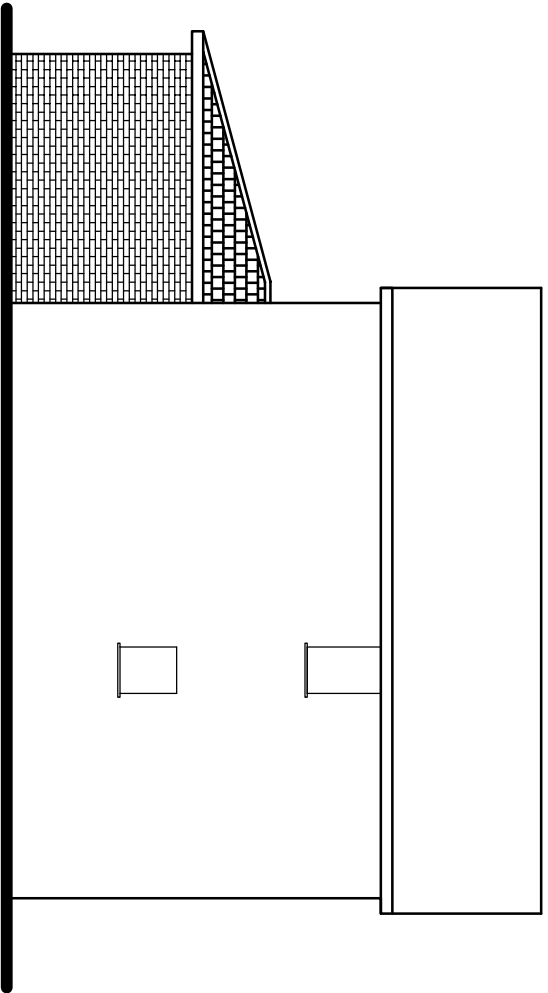

Existing Rear (East) Elevation

 

SCALE 1:100

|   |                       |
|---|-----------------------|
| <b>Tony Rogers</b><br><b>Building Consultants</b><br>Address: 40 Dawn Crescent, Upper Beeding<br>West Sussex, BN44 3WH<br>Telephone: 01903 815225 Fax: 01903 815225 |                       |
| Rev:   | Revision Description: |
| Date:   |                       |
|   |                       |
|   |                       |
|   |                       |
| Client: Apple Pips   |                       |
| Address: 1 Artex Avenue<br>Rustington<br>West Sussex<br>BN16 3LN   |                       |
| Project: Proposed single storey<br>side extension   |                       |
| Scale:   | 1:50 1:100            |
| Paper Size   | A1                    |
| Date:   | July 2018             |
| Drawing No:   | 18/1311/02            |
| Drawn By:   | AWR                   |
|   | Revision:             |