




All work to comply with building regulations and planning consent.
Workmanship and materials to comply with British standards and code of practice.
Scaled dimensions are approximate, take exact dimensions from site.
This drawing was prepared for local authority approval and not as a working drawing.
LOCAL AUTHORITY MAY SCALE THE DRAWING
Any deviation from the drawing to be agreed with the local authority.
Any queries to be agreed prior to construction.
See separate details for Structural engineers calculations.

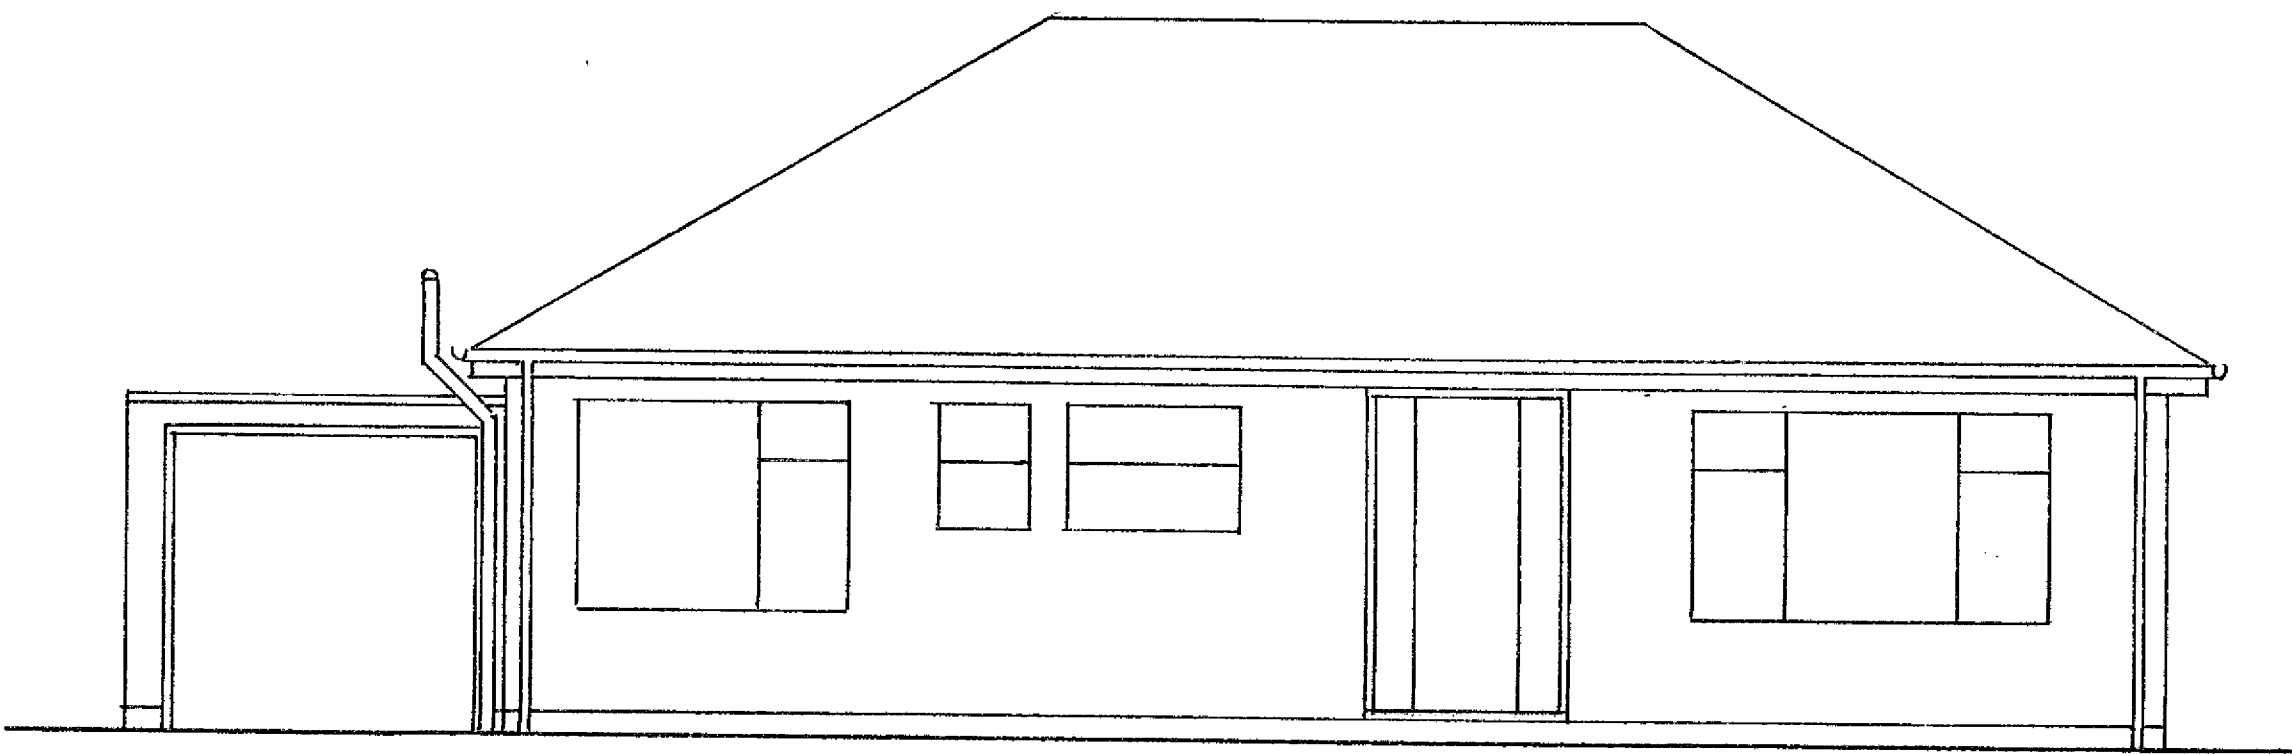


FRONT ELEVATION (WEST) 1:50 AT A1.

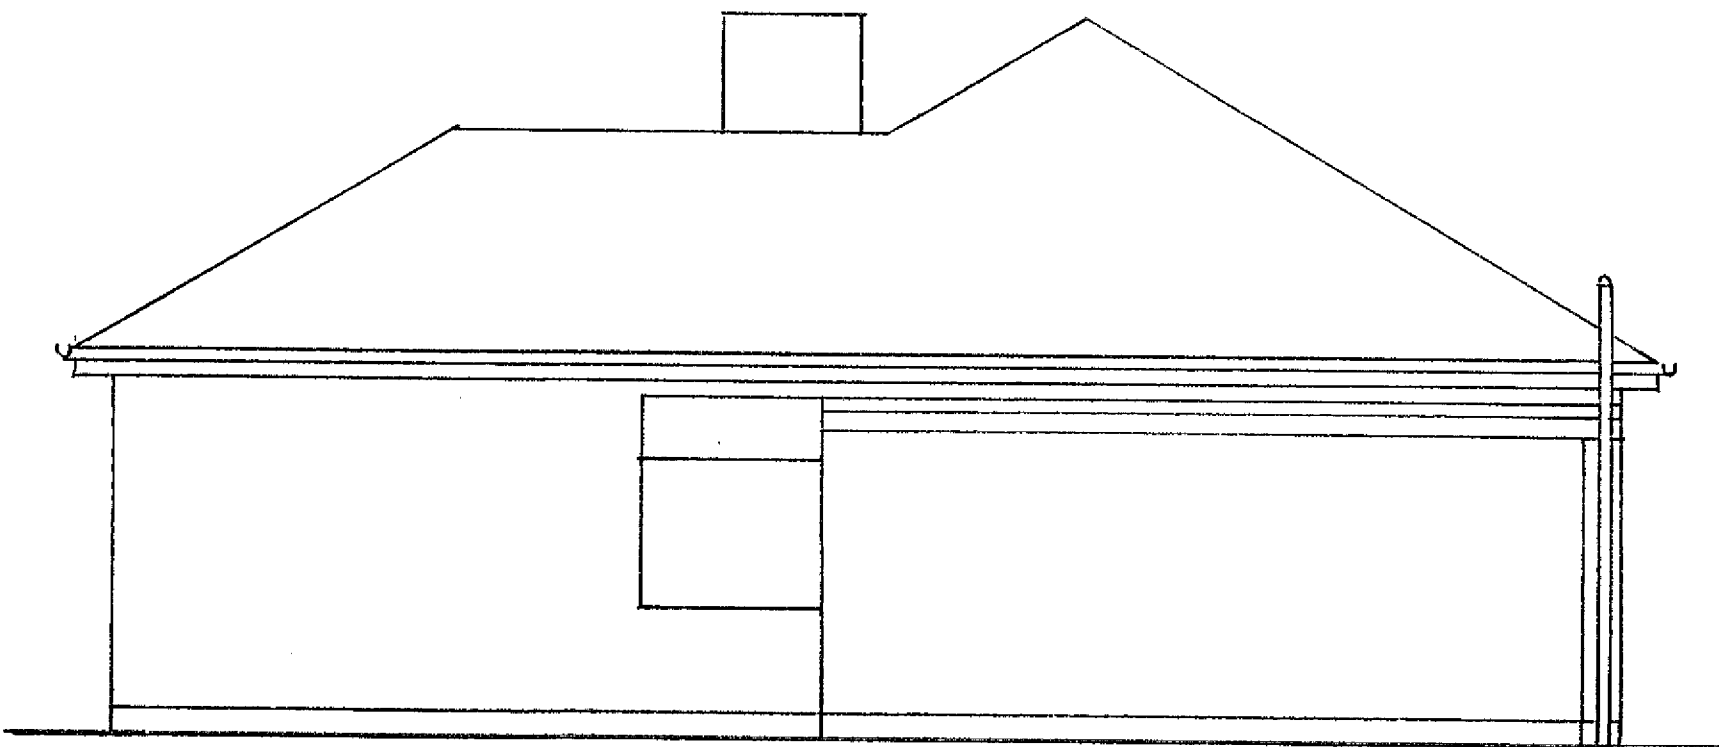


SIDE ELEVATION FROM 21 (NORTH) 1:50 AT A1

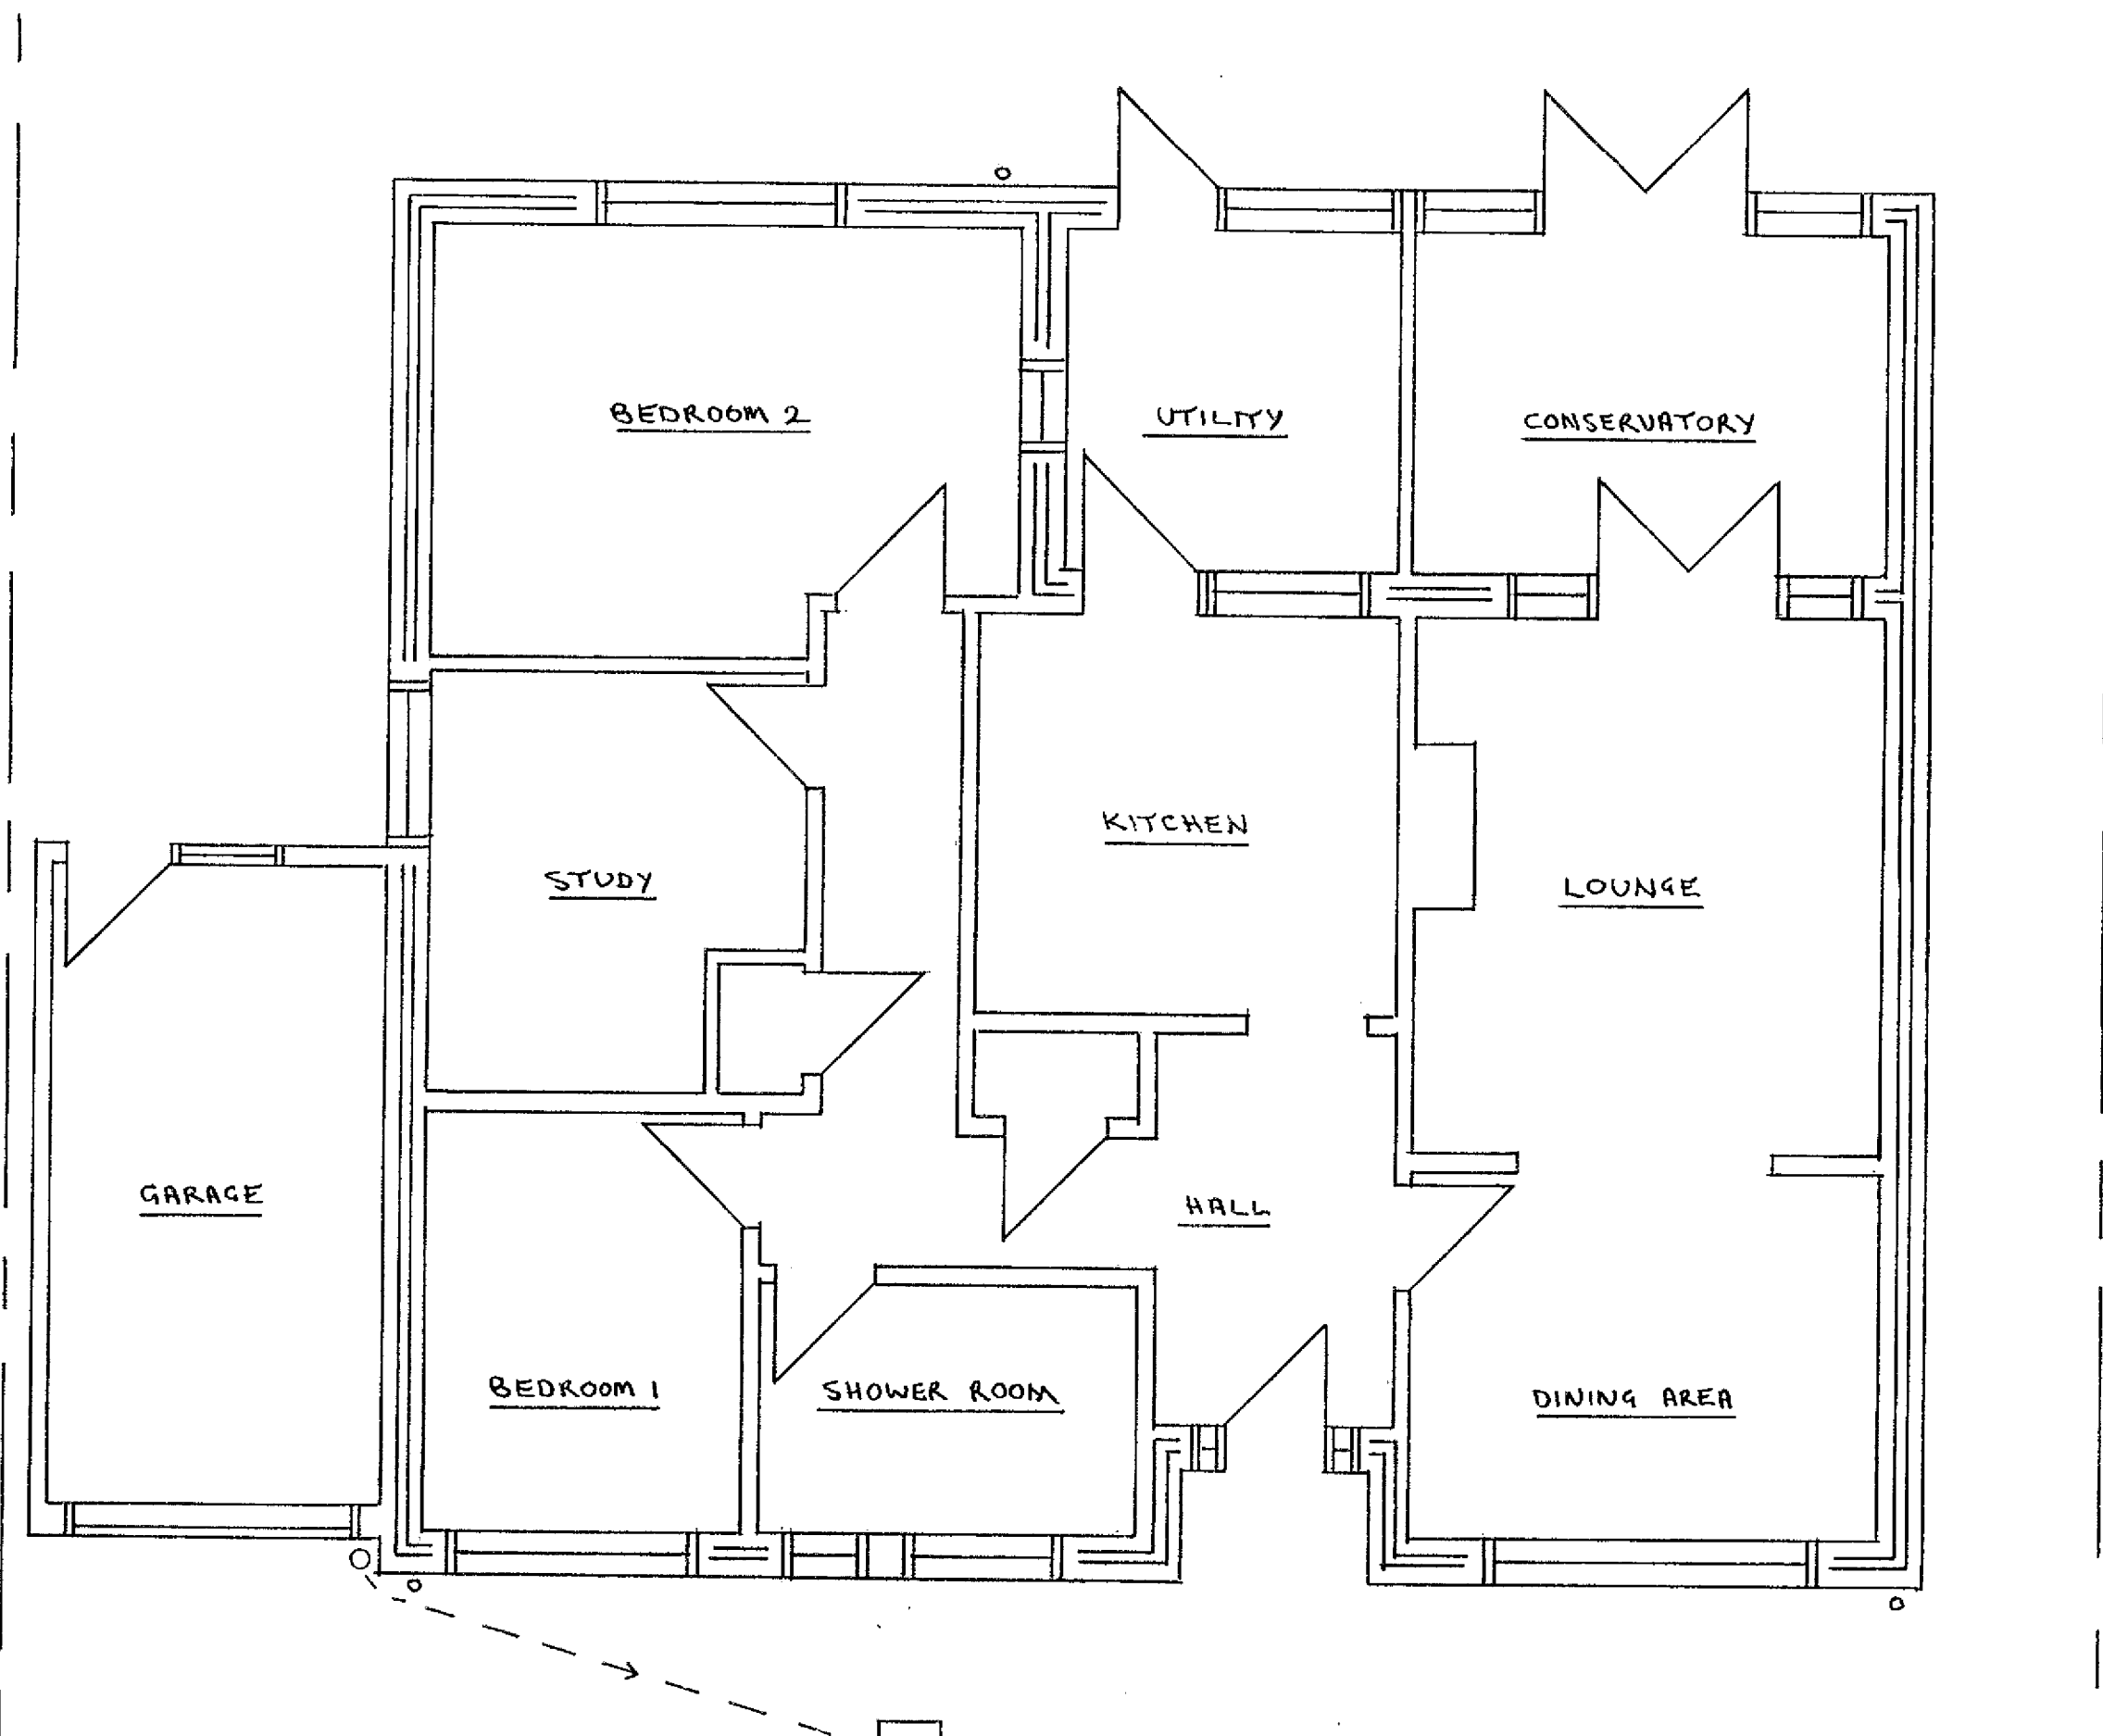

GROUND FLOOR PLAN 1:50 AT A1.

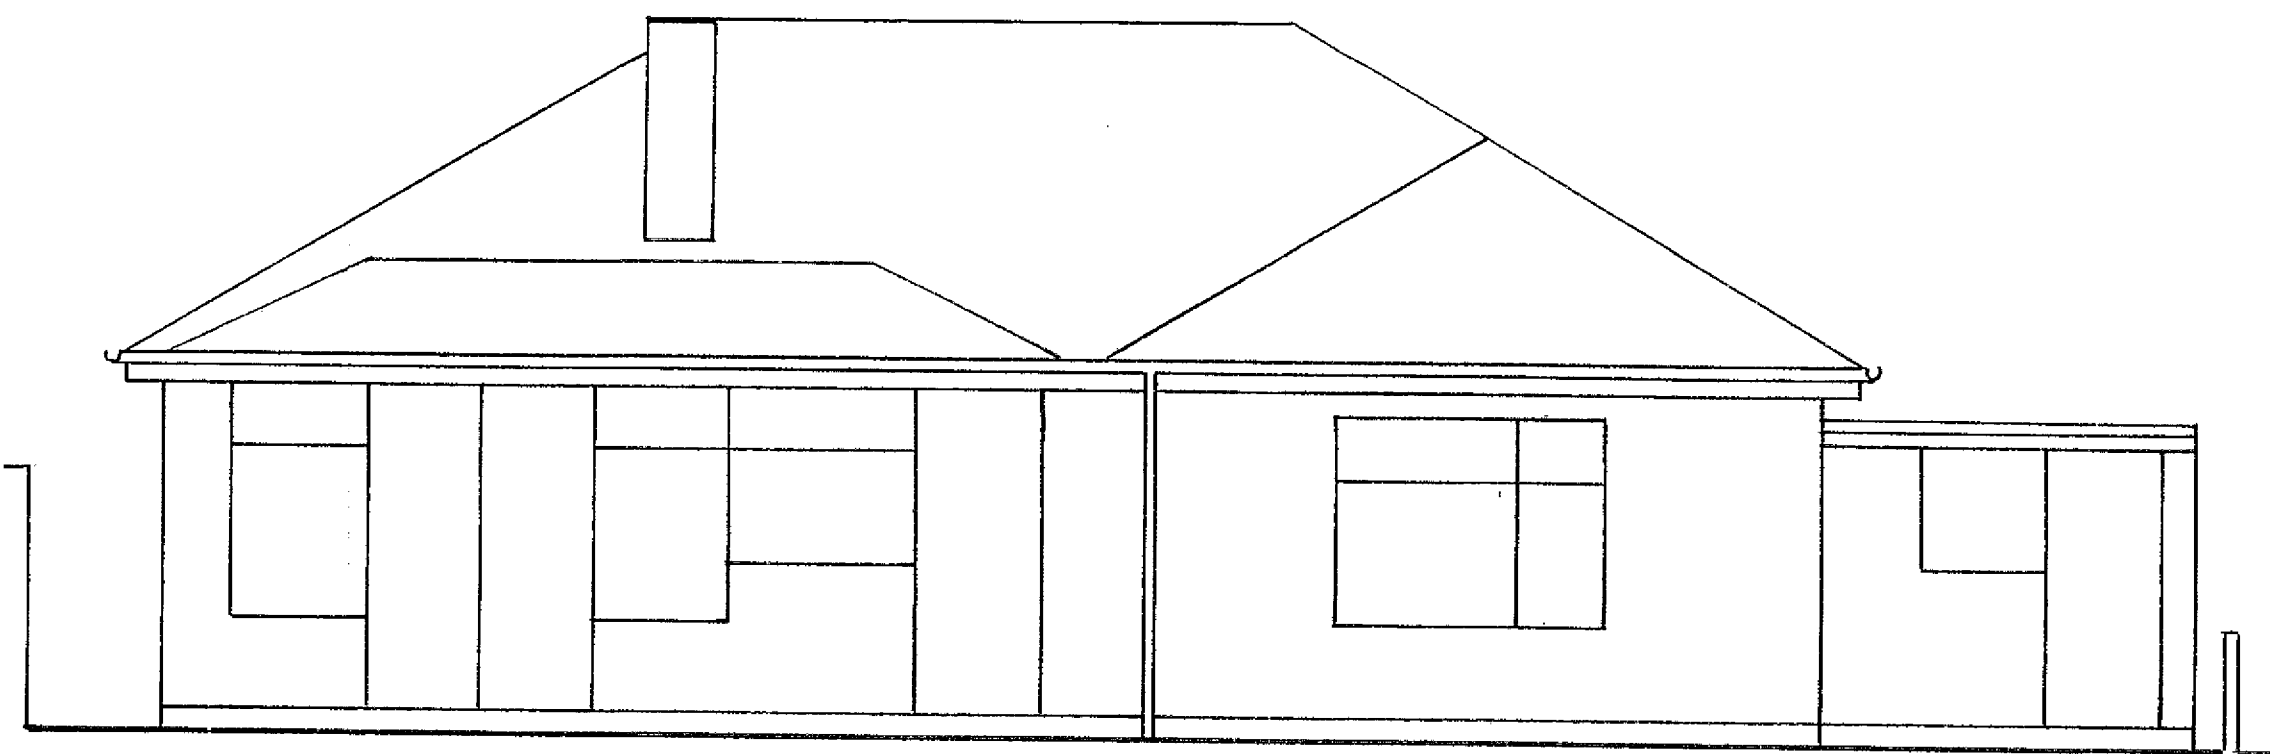

REAR ELEVATION (EAST) 1:50 AT A1.

 

Tony Standing Designs					
Drawing for Domestic Extensions					
Title	EXISTING BUNGALOW AT				
	23 AMBERLEY ROAD, RUSTINGTON, BN16 2EF				
Client	MR. R. MULFORD				
Drawn By:	TS	Drawing Revision	C923	Scale	AS SHOWN.
Date	DEC. 18				
Mr A J G Standing 4 Coombe Road, Seyning BN44 3LF					