




All work to comply with building regulations and planning consent.
Workmanship and materials to comply with British standards and code of practice.
Scaled dimensions are approximate, take exact dimensions from site.
This drawing was prepared for local authority approval and not as a working drawing.
LOCAL AUTHORITY MAY SCALE THE DRAWING
Any deviation from the drawing to be agreed with the local authority.
Any queries to be agreed prior to construction.
See separate details for Structural engineers calculations.

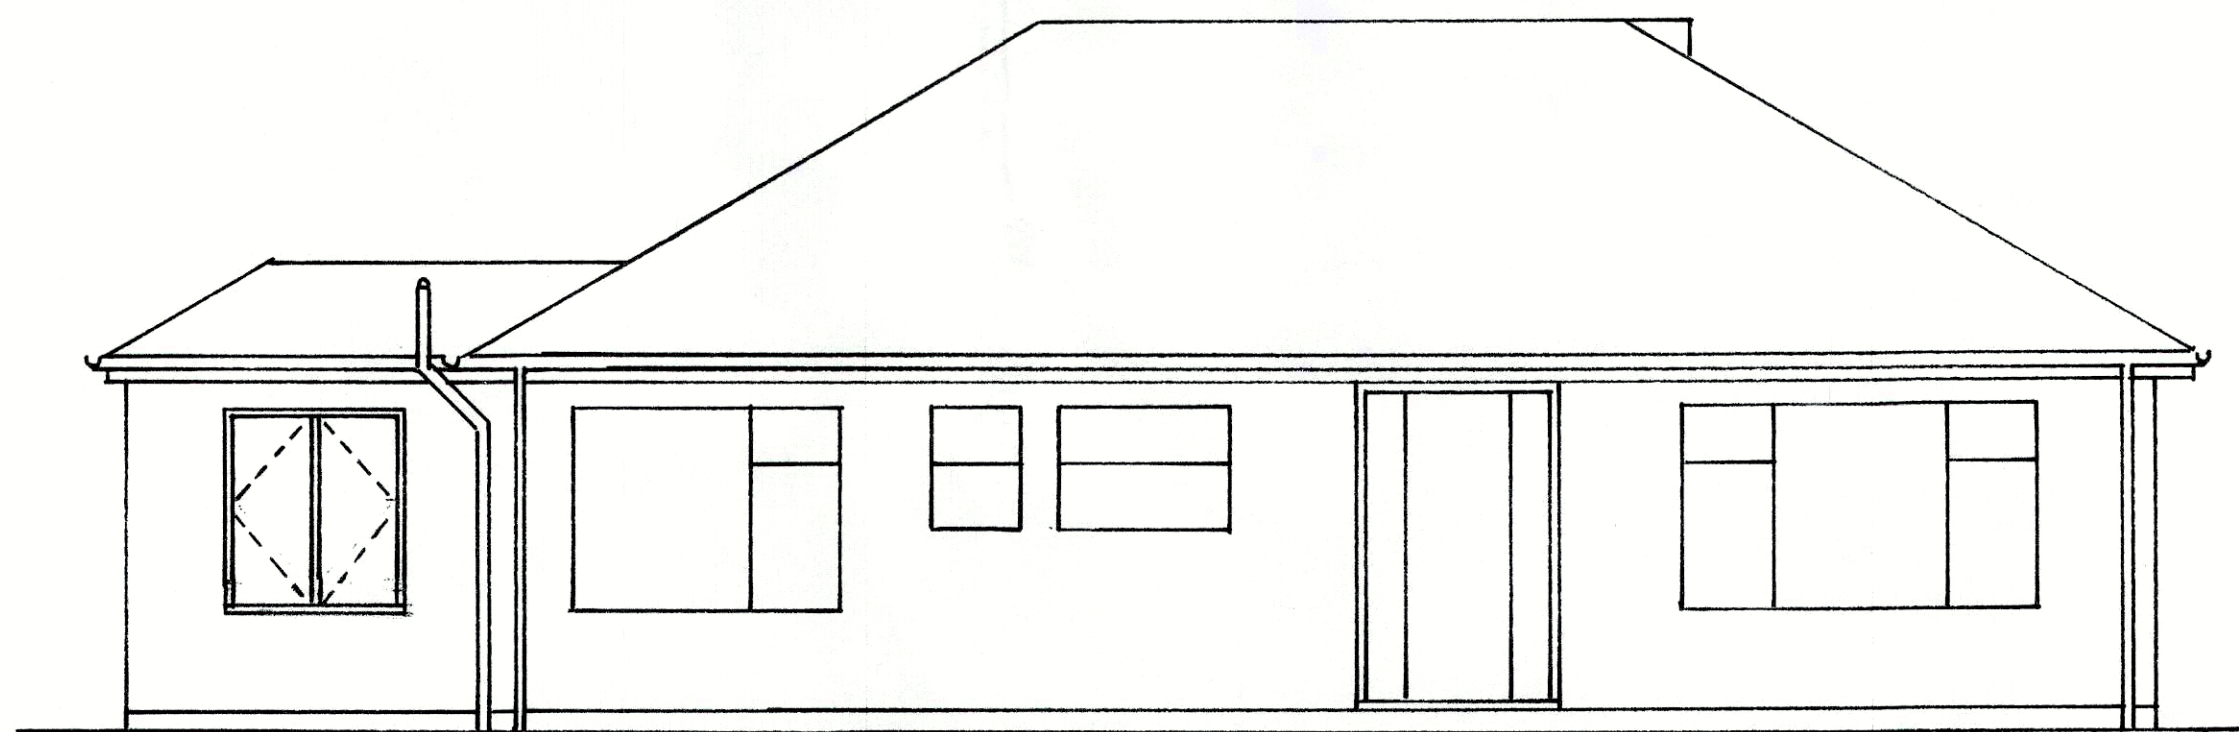


FRONT ELEVATION (WEST) 1:50 AT A1

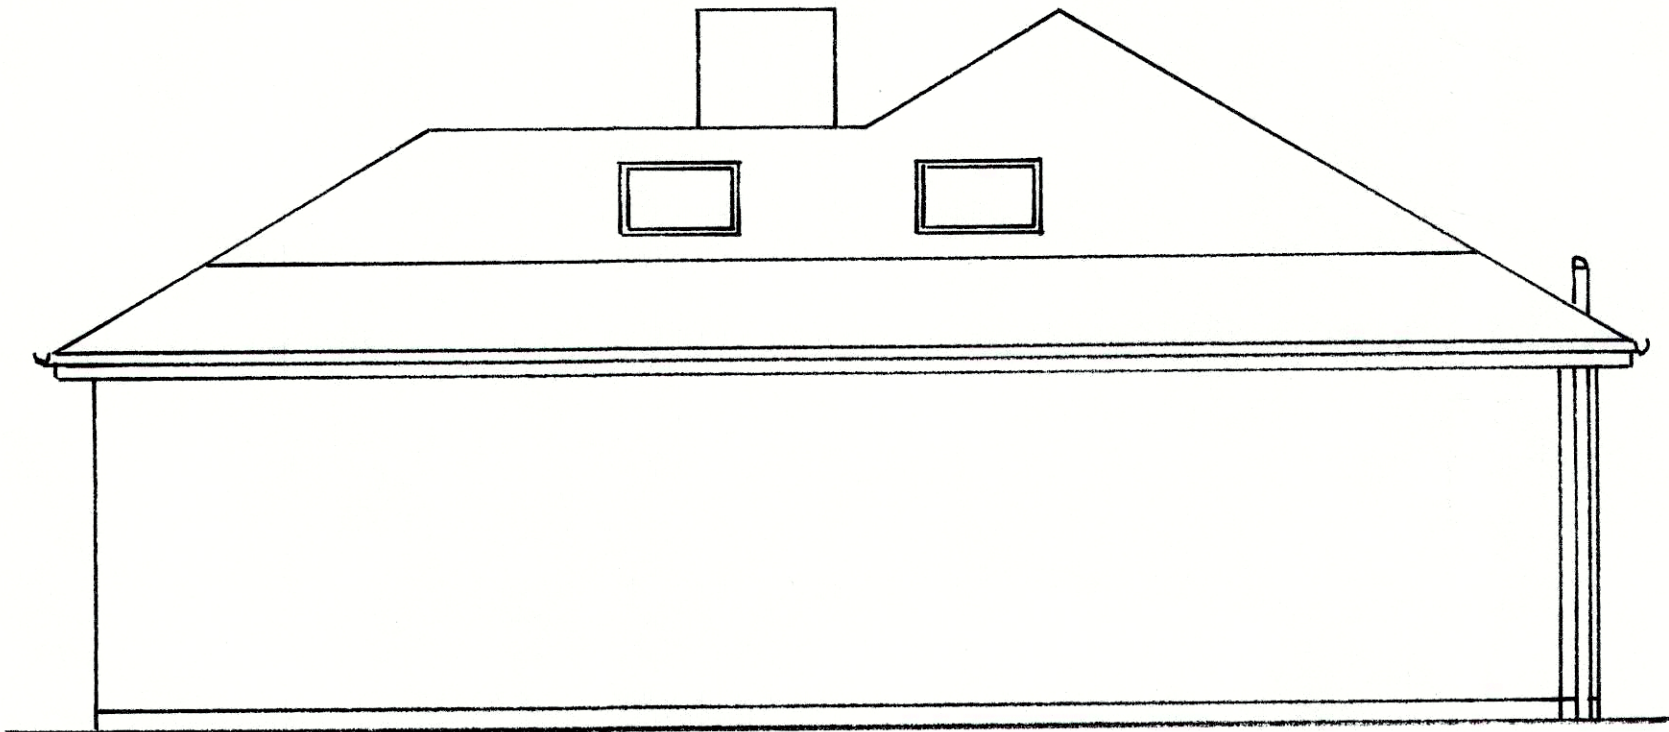


SIDE ELEVATION FROM 21 (NORTH) 1:50 AT A1

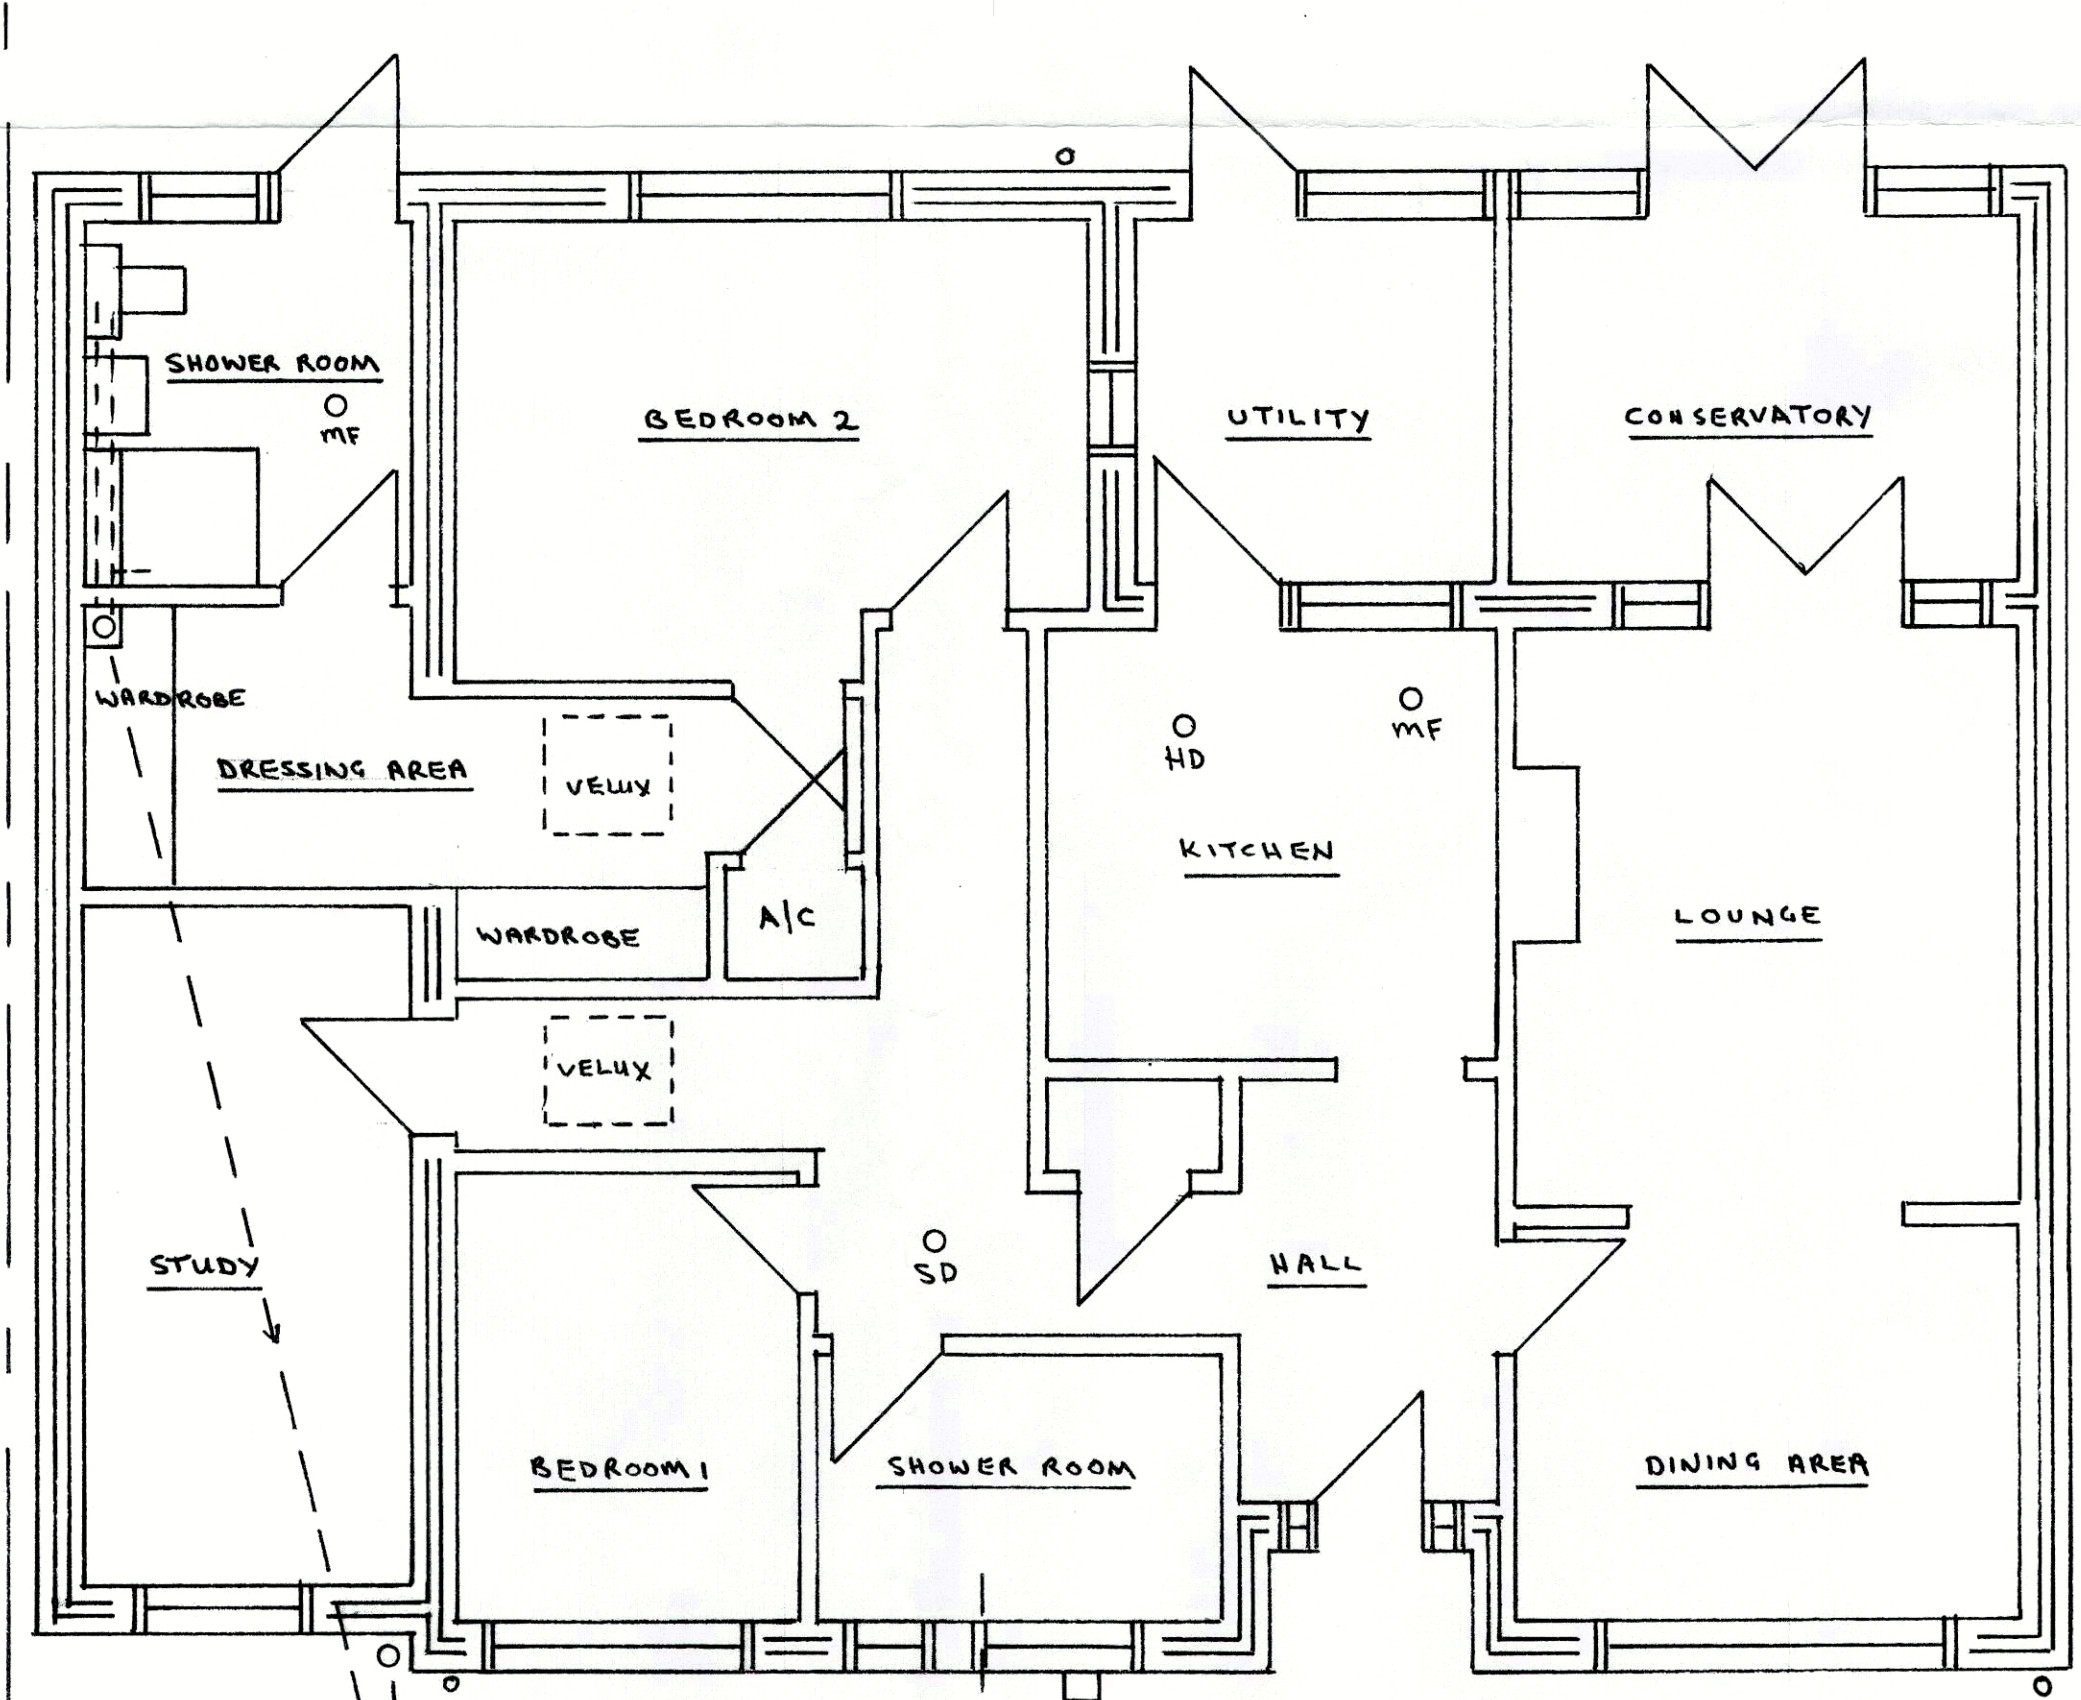

GROUND FLOOR PLAN 1:50 AT A1

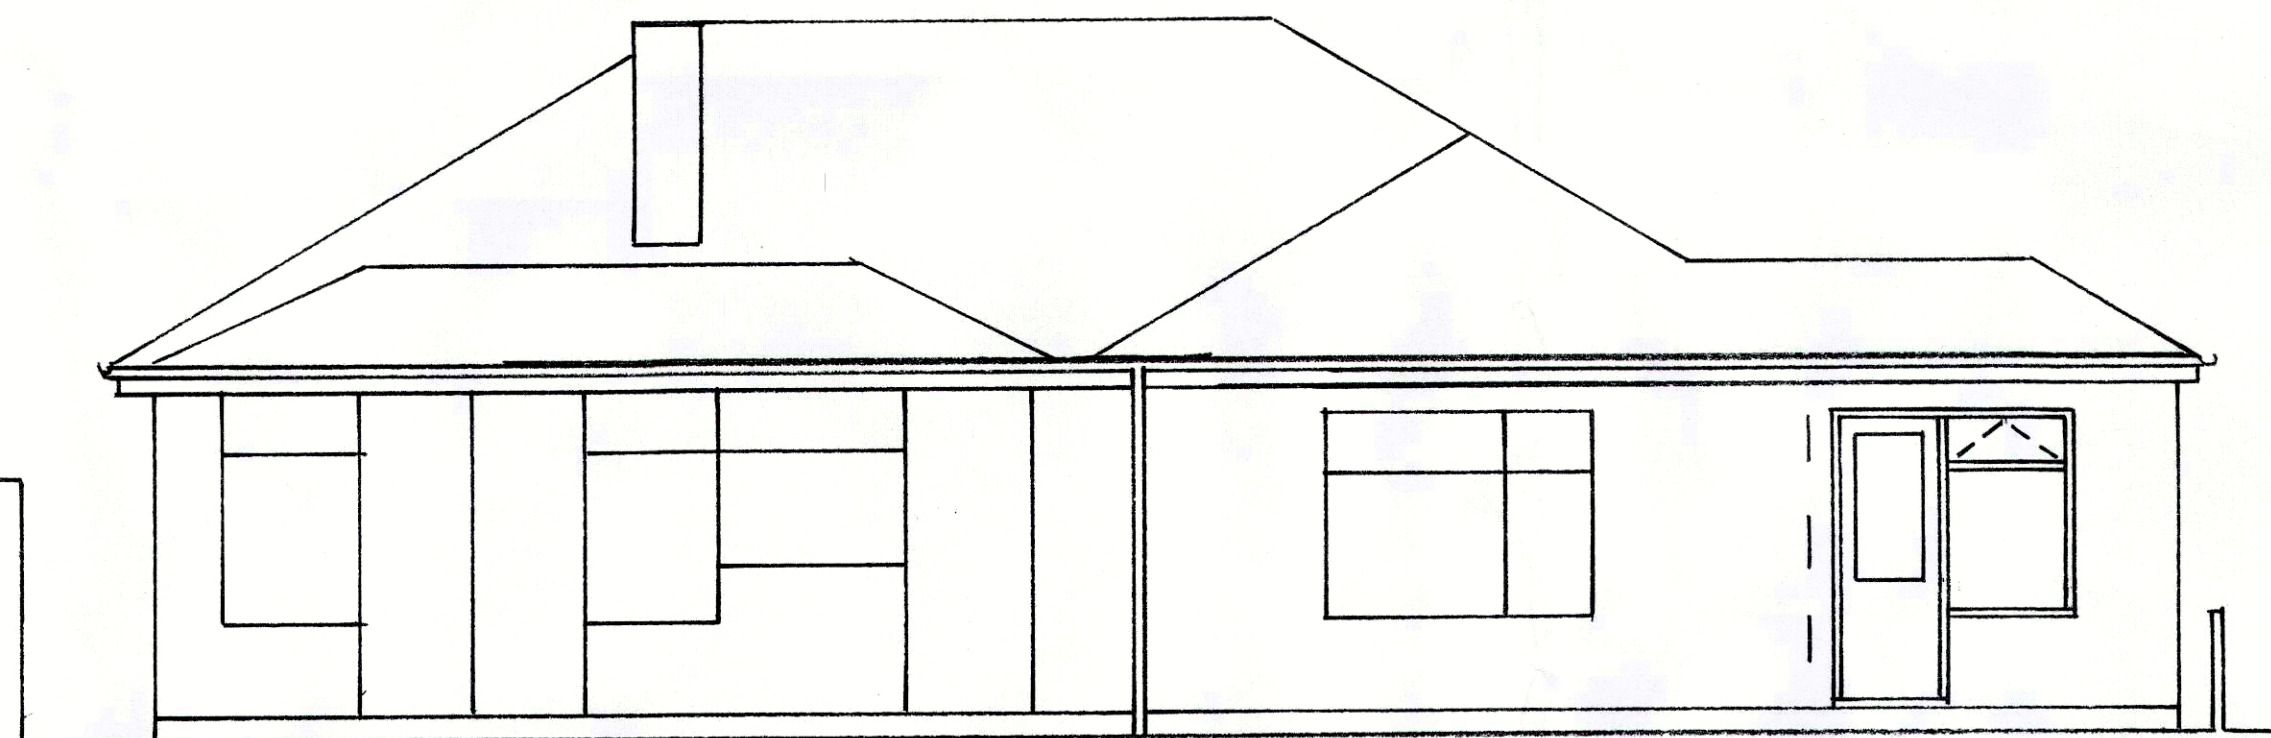

REAR ELEVATION (EAST) 1:50 AT A1

 

Tony Standing Designs				
Drawing for Domestic Extensions				
Title	PROPOSED EXTENSION AT 23 AMBERLEY ROAD, RUSTINGTON. BN16 2EF.			
Client	MR. R. MULFORD.			
Drawn By:	YS	Drawing	C923-1	Scale
Date	JAN. 19	Revision	BC	AS SHOWN
Mr A J G Standing 4 Coombe Road, Steyning BN44 3LF		Phone: 01903 814151 / 07595 277995		