


Amendments: –

BRYCESON SHAW ASSOCIATES

Surveyors and Designers

2 Wellesley Court, Fitzalan Road, Littlehampton,
West Sussex BN17 5JW

Tel. 01903 734381 Mobile: 07889 651301
E-mail: brycesonshaw@btinternet.com

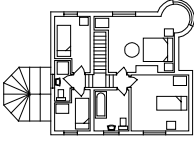

Project:

**Proposed extensions; 7 Evelyn Avenue, Rustington
BN16 2EJ**

Drawing:

Floor plan

For:

Mr. & Mrs. A. Mullen-Orriss

Drawn:

PKS

Date:

January 2022


Scales:

1:50

No:

2917/01/03

To scale when printed on A3

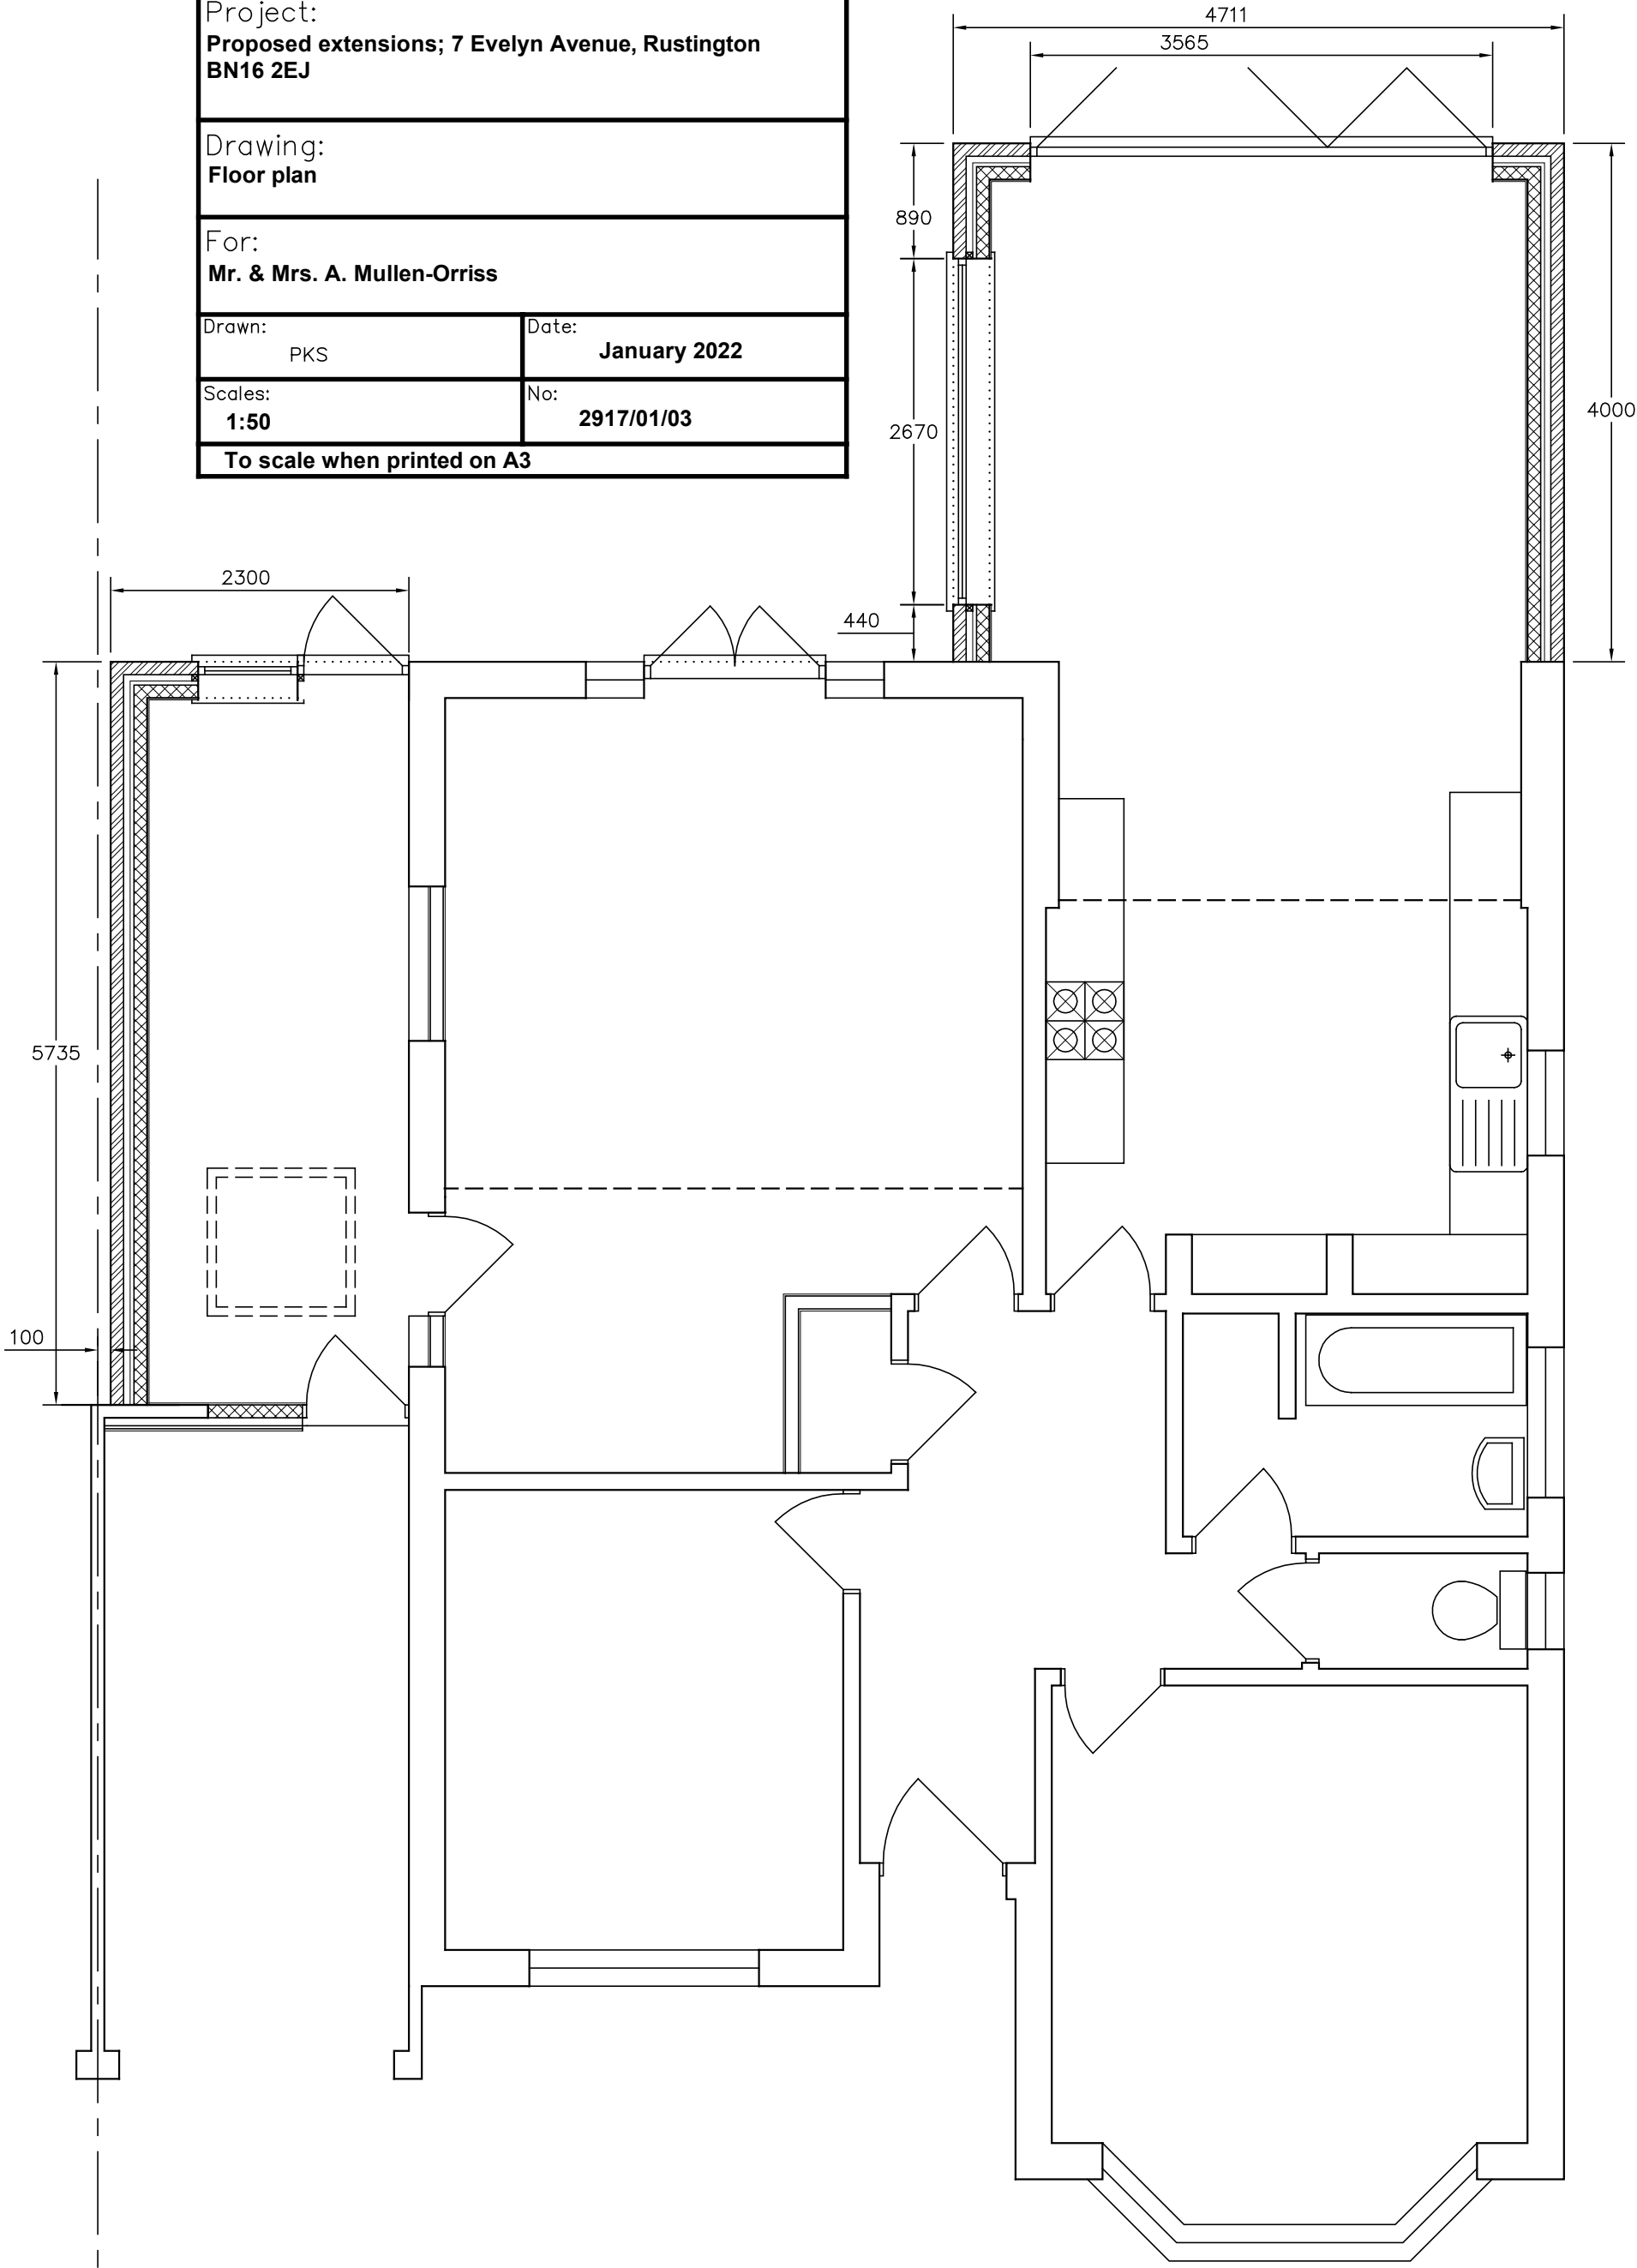

1: 50

