
 


X:\CURRENT PROJECTS\MJH HOMES\151117 HURST RD EAST PRESTON\2 UNIT SCHEME JULY 2018\SITE LAYOUT\SITE LAYOUT 1

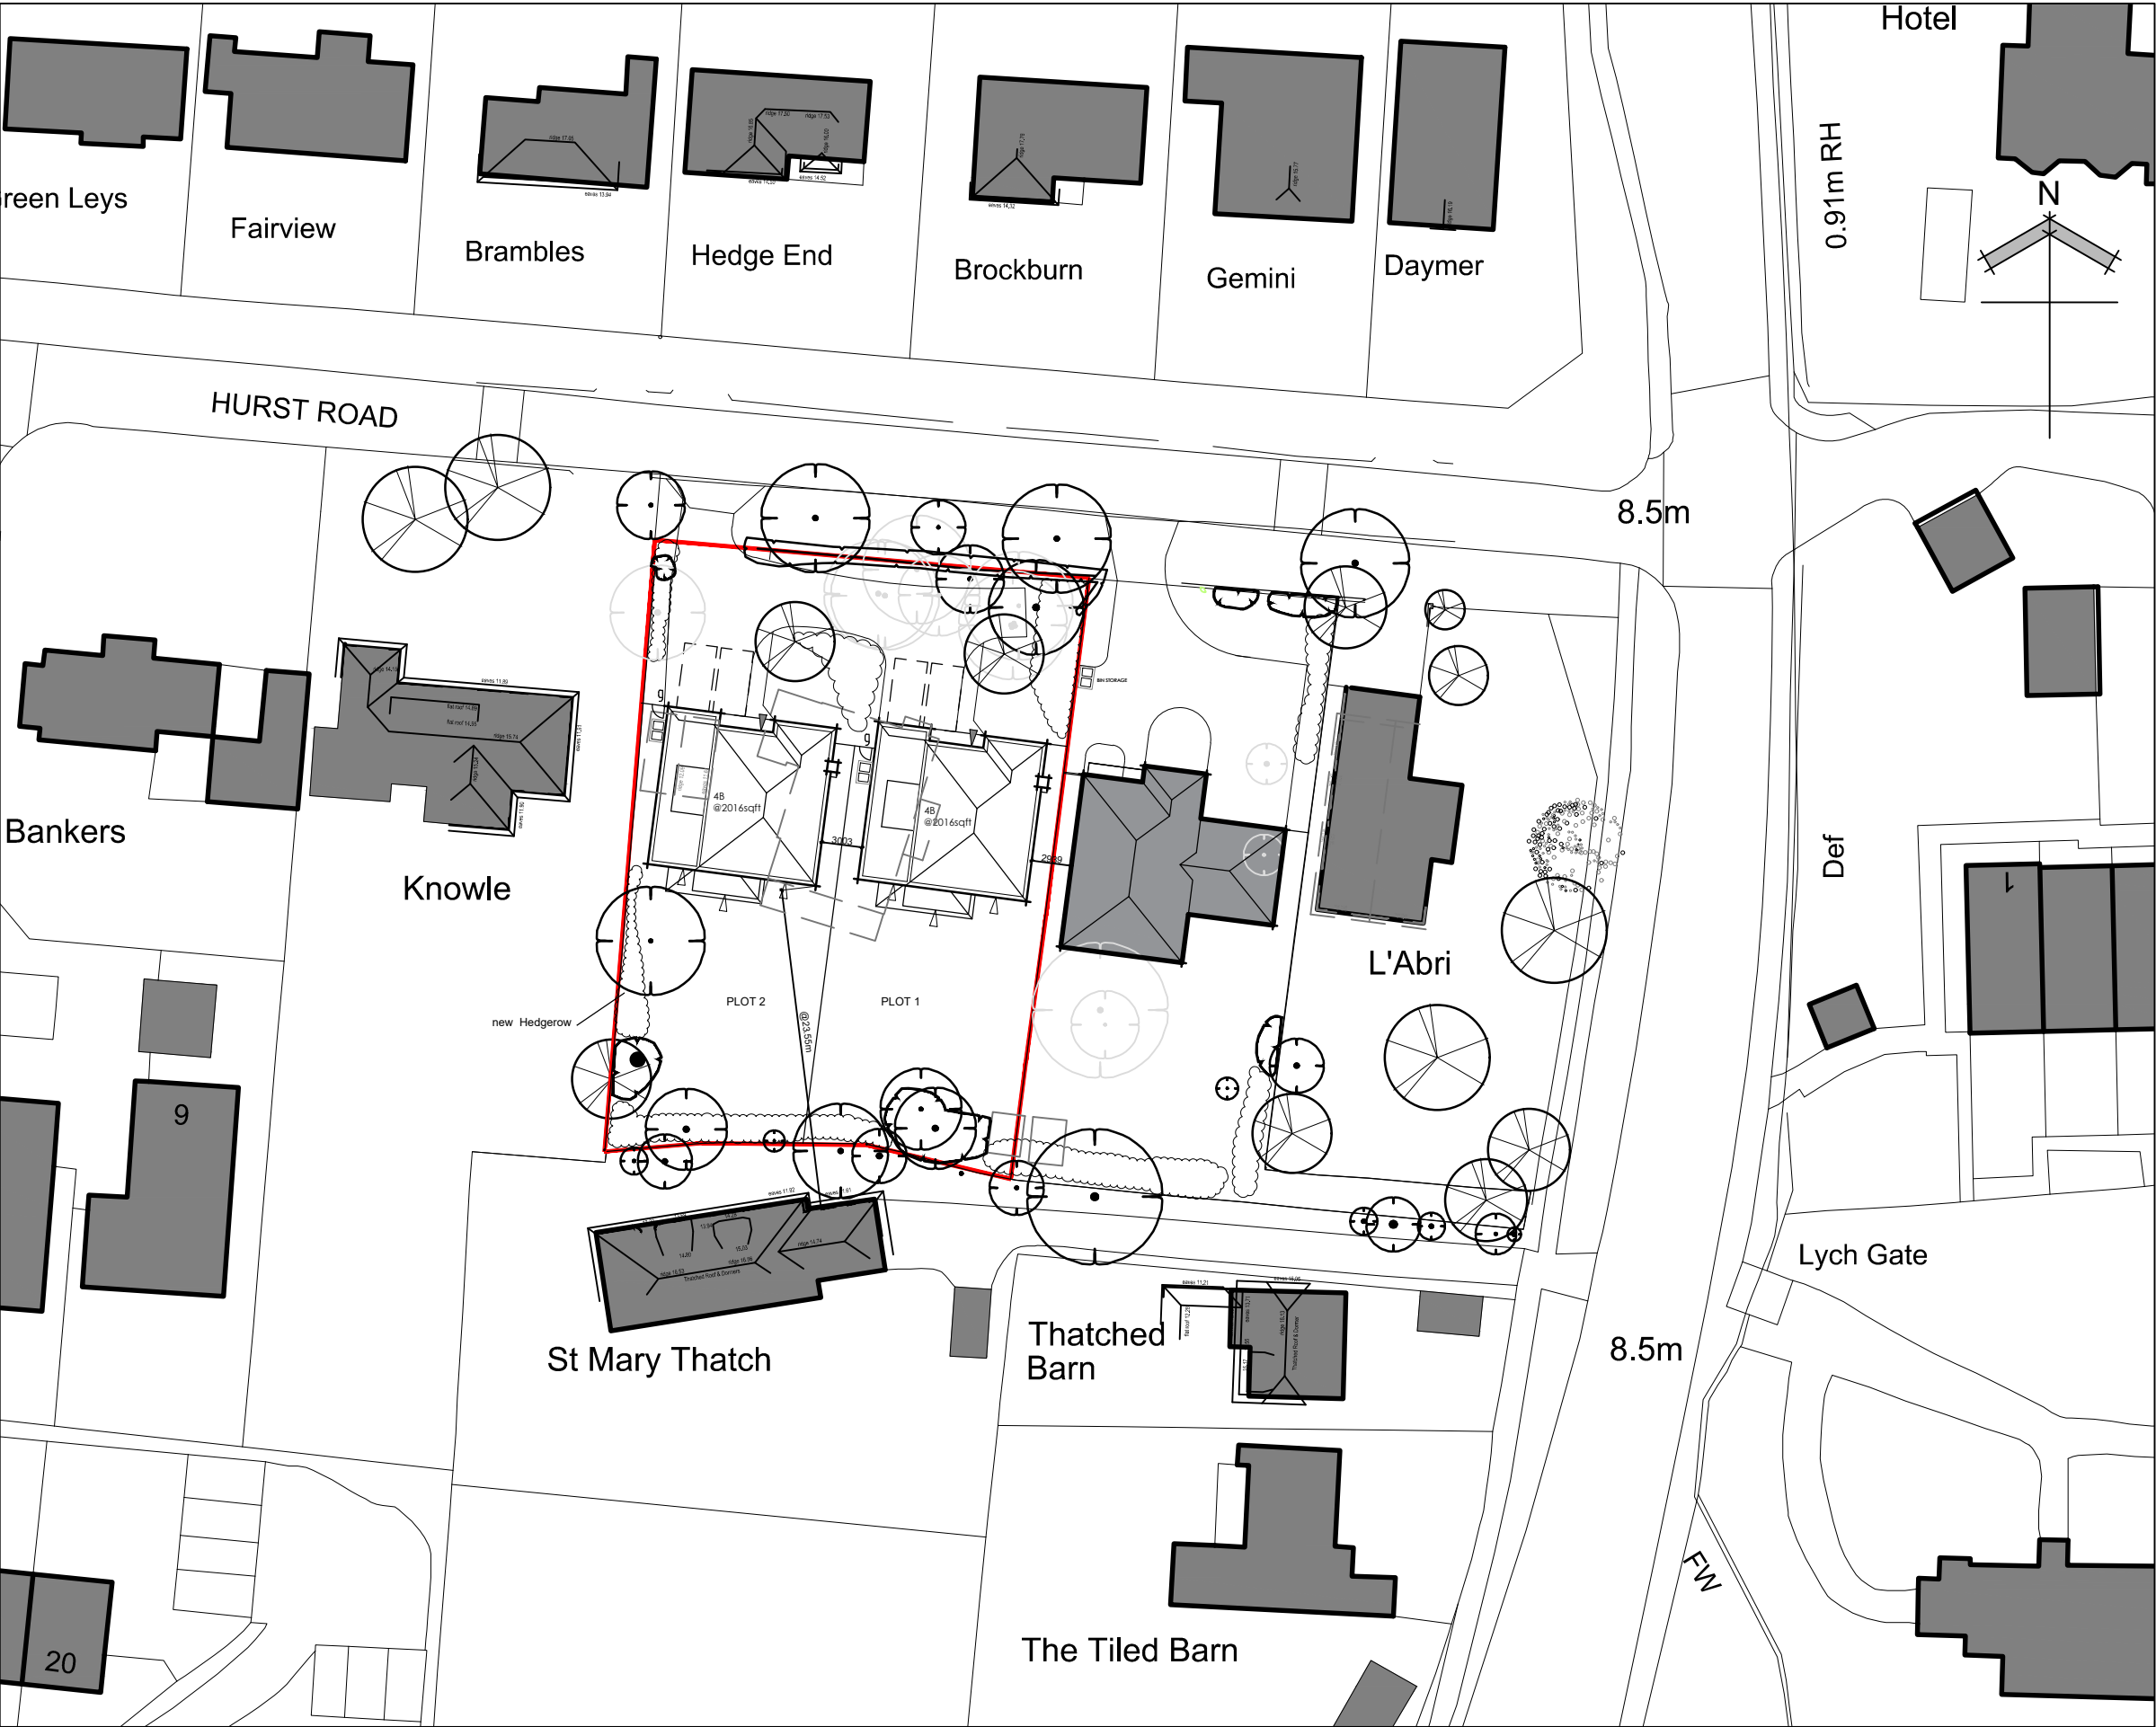

Drawn by : CB

Checked by :

Date: 15/05/2017

© This drawing and the works depicted contains information that is the copyright of Carlton Design Partnership Ltd. This drawing may also contain copyrighted information of third parties. This drawing or part thereof may not be reproduced, re-used or altered except with the written permission of the originators. No liability will be accepted for amendments made by third parties. Scaled measurements must not be taken from this drawing. Any discrepancy or disparity must be notified to the originator in writing. This drawing may contain Ordnance Survey Data that is subject to Crown Copyright. All Rights reserved.

Revisions

Rev	Date	Drawn	Checked
A	310718	-	-
neighbour unit moved			

SCHEDULE OF UNITS

TYPE	NAME	DESCRIPTION	HABITABLE No.	Sq/Ft	Tot. Sq/Ft
PRIVATE					
TP-A	PLOT 1	4 BED 8p HOUSE	1	2016	2016
TP-A	PLOT 2	4 BED 8p HOUSE	1	2016	2016
			2	4032	

SITE AREA (HA) 0.14
 SITE AREA (A) 0.34
 NETT SITE AREA 0.14
 NETT SITE AREA 0.34
 DENSITY 1 (SQ.F/11859)
 DENSITY 2 (U/H/14.7)

Planning Issue

Project:
LAND AT ST MARY'S CLOSE,
HURST ROAD, EAST PRESTON

Drawing Title:
ADDITIONAL DWELLINGS
BLOCK/ SITE PLAN

MICHAEL HARTNETT
 EXECUTIVE HOMES

selwyn house, 32a castle way, southampton, so14 2aw
 carlton design partnership ltd reg:7326416 registered office: 7 Trinity 161 Old Christchurch Rd BH1 1JU
 tel: 023 8071 9400

Scale: 1.500 @ A3

Drg No: 151117 SL-02 Rev: A