


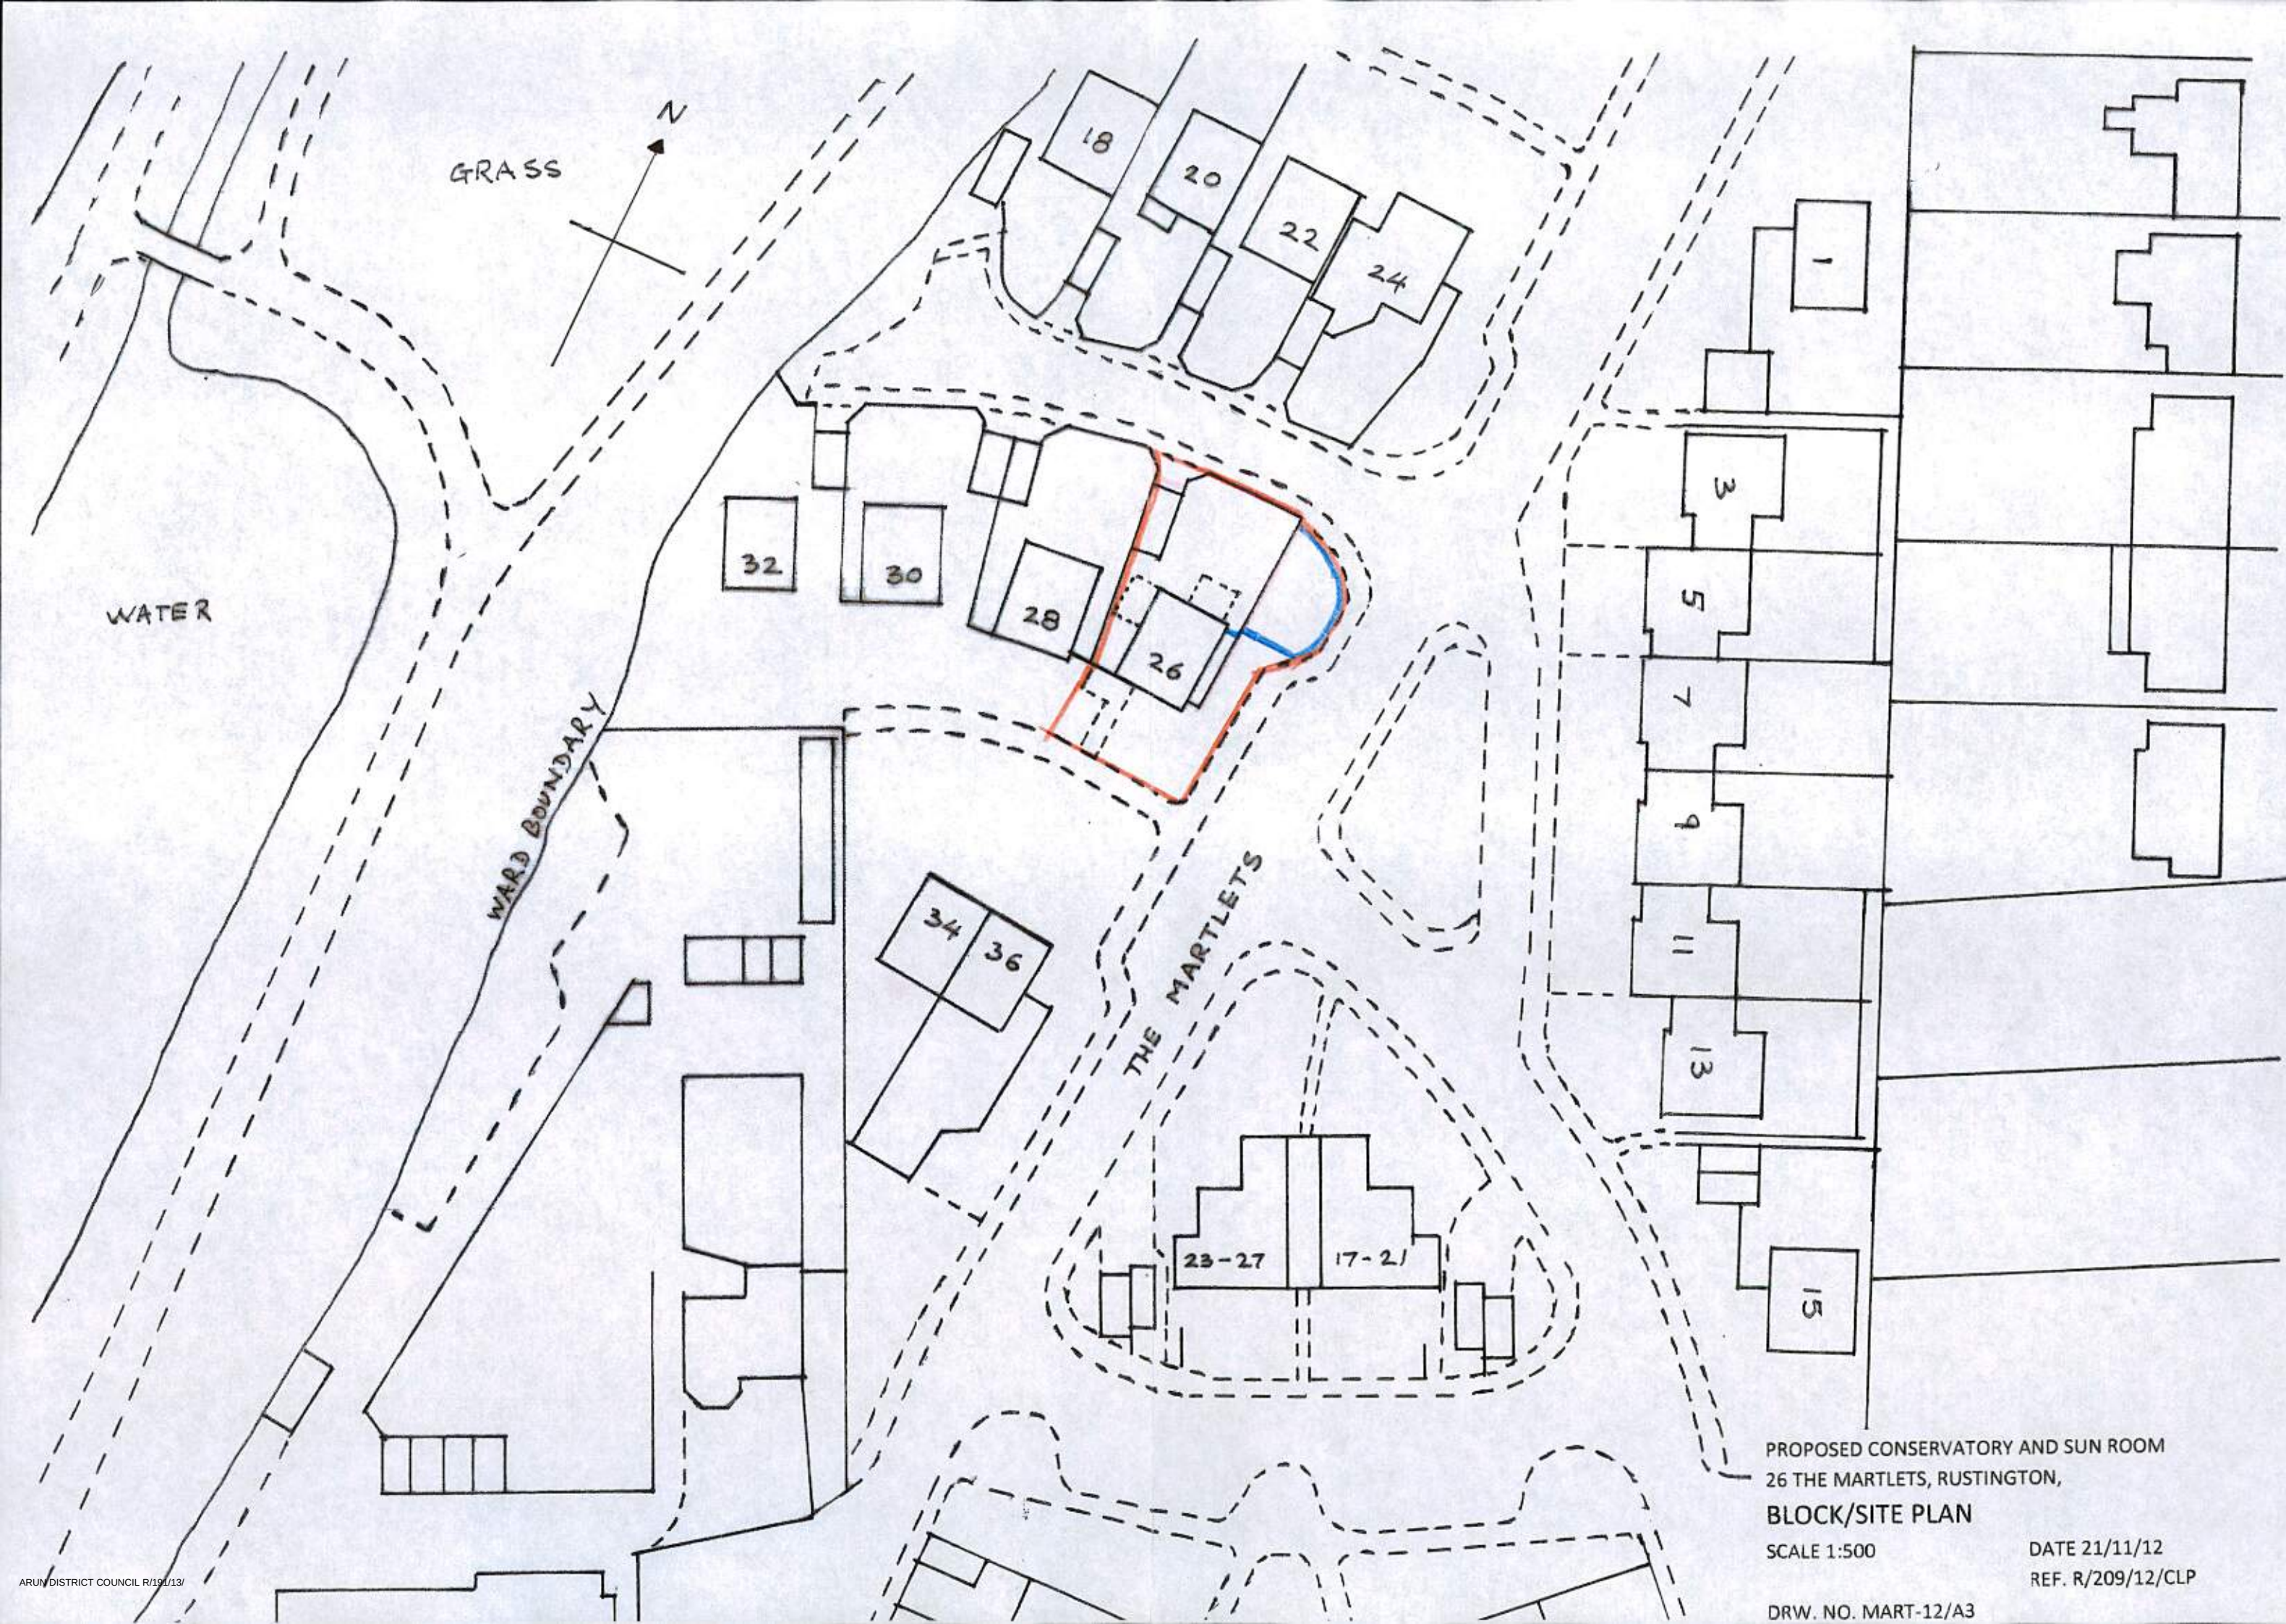

PROPOSED CONSERVATORY AND SUN ROOM
26 THE MARTLETS, RUSTINGTON,
BLOCK/SITE PLAN

SCALE 1:500

DATE 21/11/12
REF. R/209/12/CLP

DRW. NO. MART-12/A3