


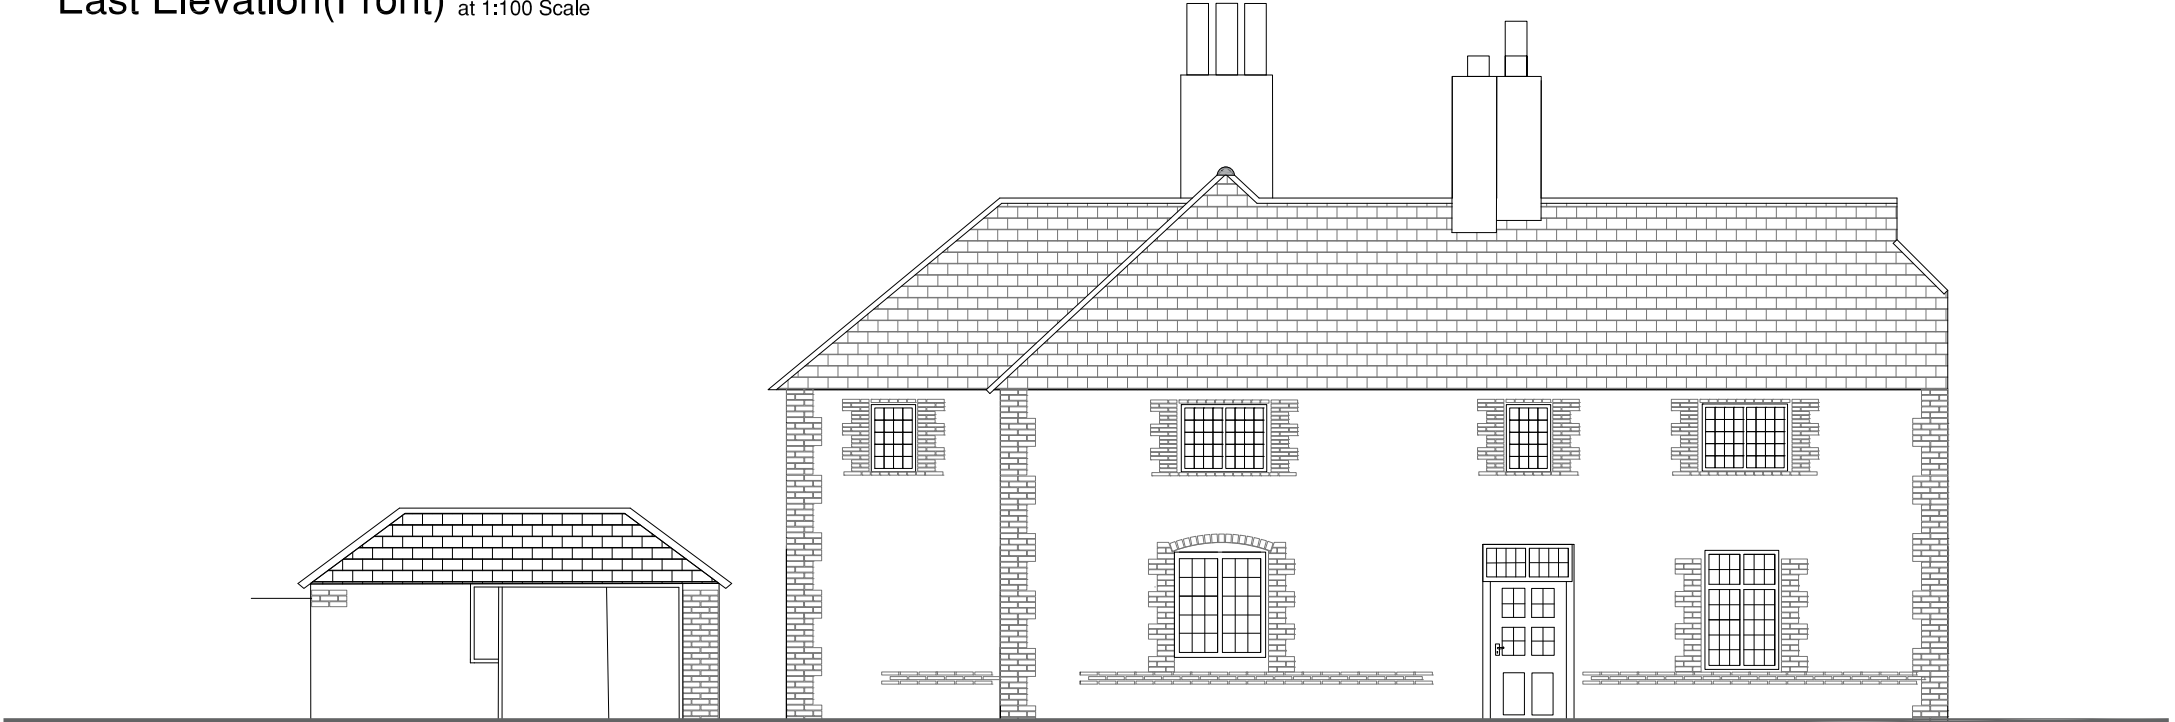

East Elevation(Front) at 1:100 Scale




South Elevation (Side) at 1:100 Scale



West Elevation(Rear)
at 1:100 Scale



North Elevation(Side) at 1:100 Scale

 

TREVOR E. UNSTED

36 SEA LANE, RUSTINGTON, WEST SUSSEX, BN16 2RQ Tel: 07486 030547

Project:

Mrs C. Saward

Orangery/Sun Room
36 Sea Lane
Rustington
BN16 2RE

Drawing:

Existing Elevations

Scale:

As Shown

Date:

03/ 2021

Drawn:

RS

Copyright:

TU

Drawing No:

20/4786/02

Revisions:

-

The contractor must check all dimensions and levels on site and no dimensions are to be scaled from drawings.

It is the contractor's responsibility to ensure compliance with all statutory authority requirements, carry out works with total regard to existing and retained structure. Works and materials to latest CP/BS.

Drawing to be read in strict accordance with engineer's information where applicable.

All structural timber C16 unless otherwise noted. All structural and external timber pressure Impregnated with preservatives, cut ends site swabbed with Cuprinol or similar treatment.

Local Authority to witness satisfactory test on all new and affected foul/storm drainage.