




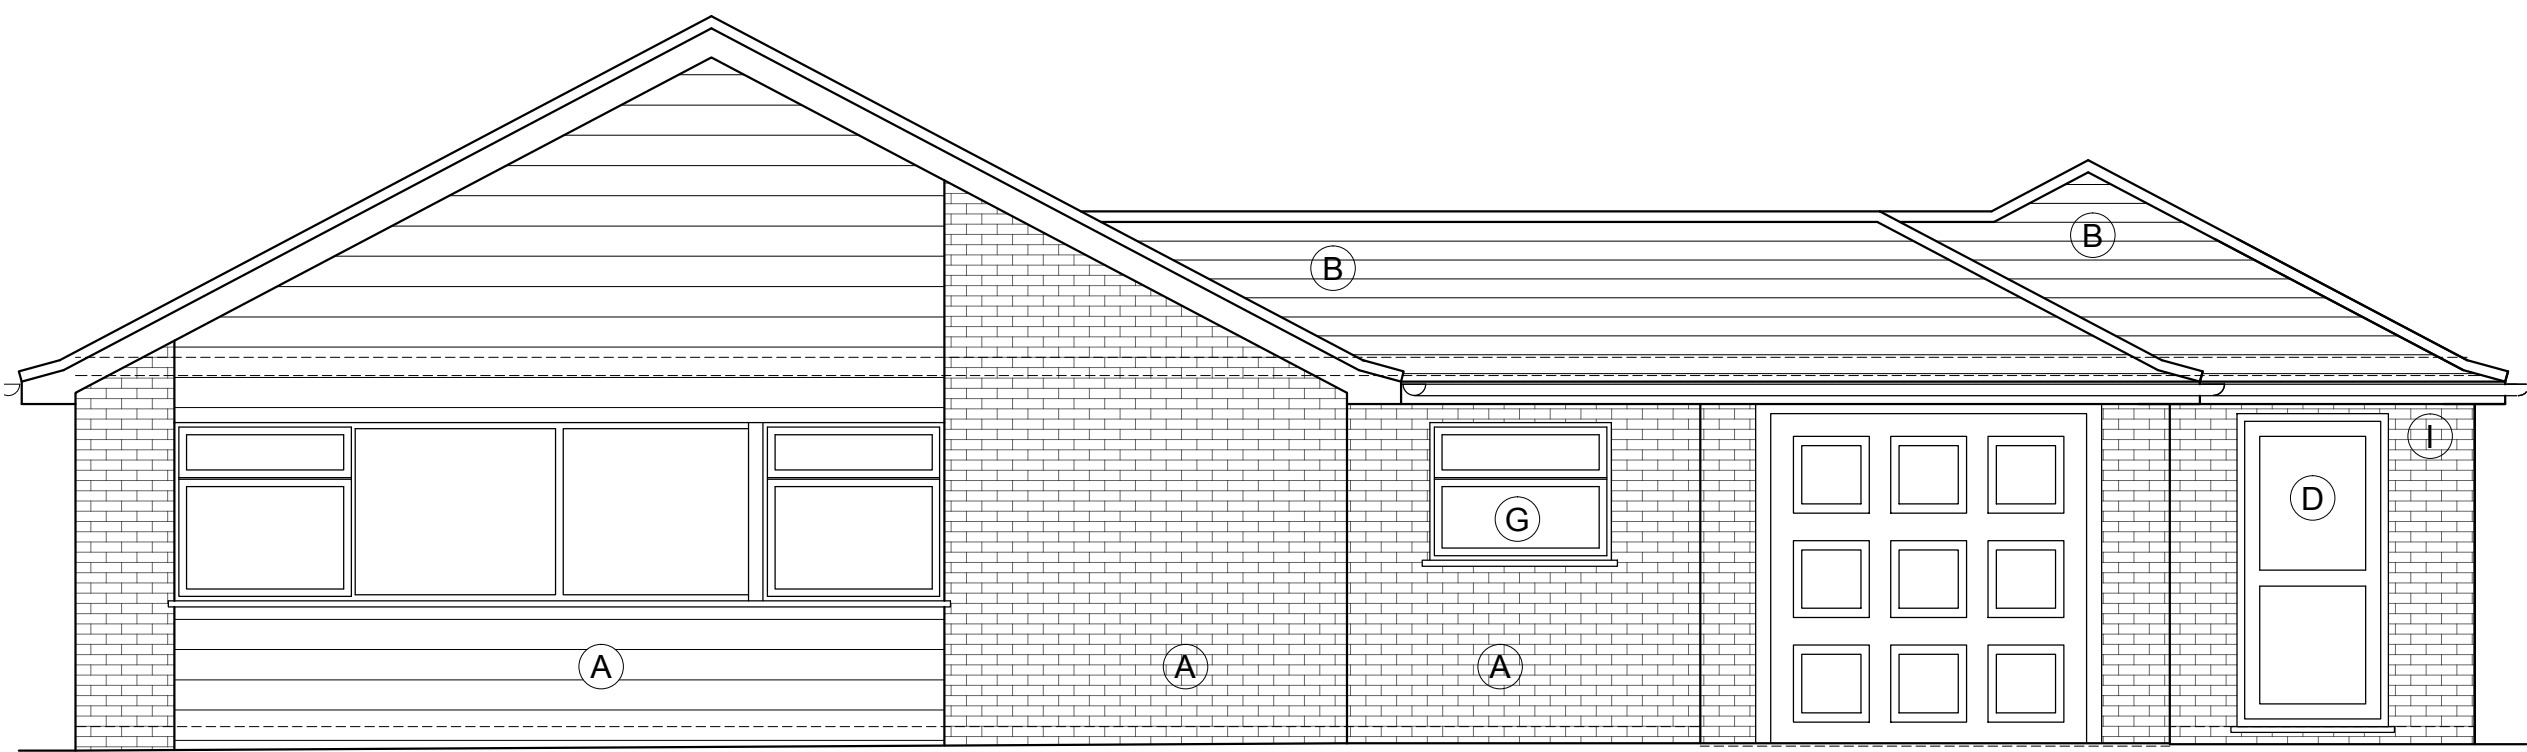


PROPOSED FRONT ELEVATION
SCALE 1:50

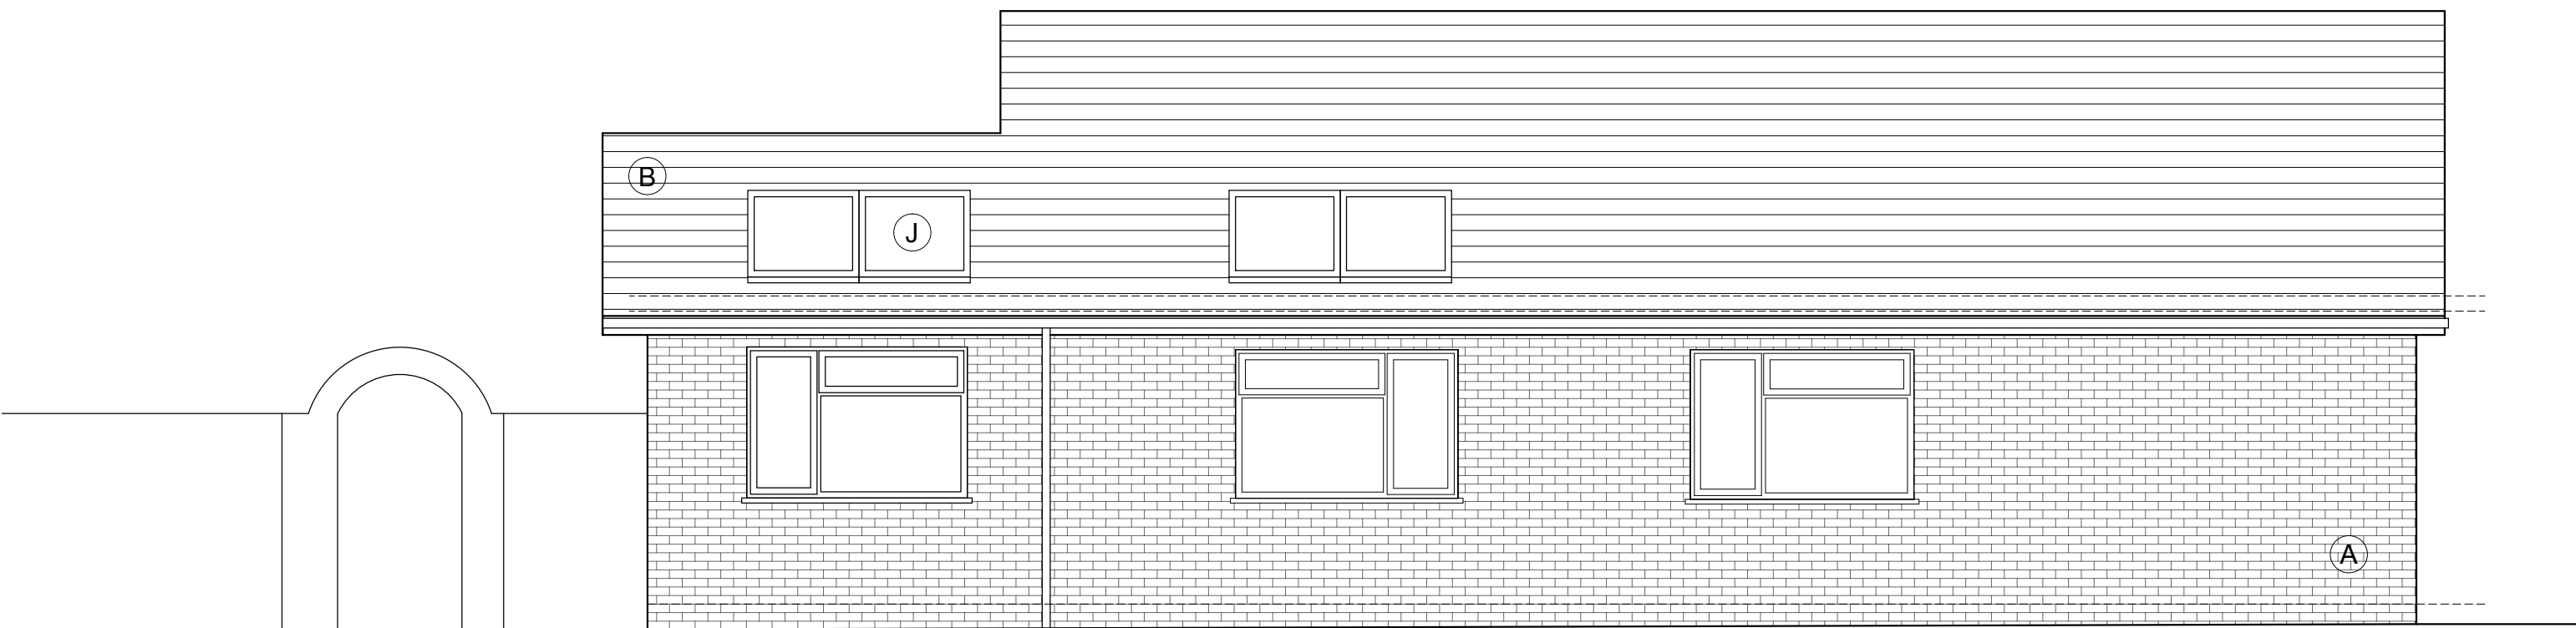

PROPOSED SIDE ELEVATION
SCALE 1:50

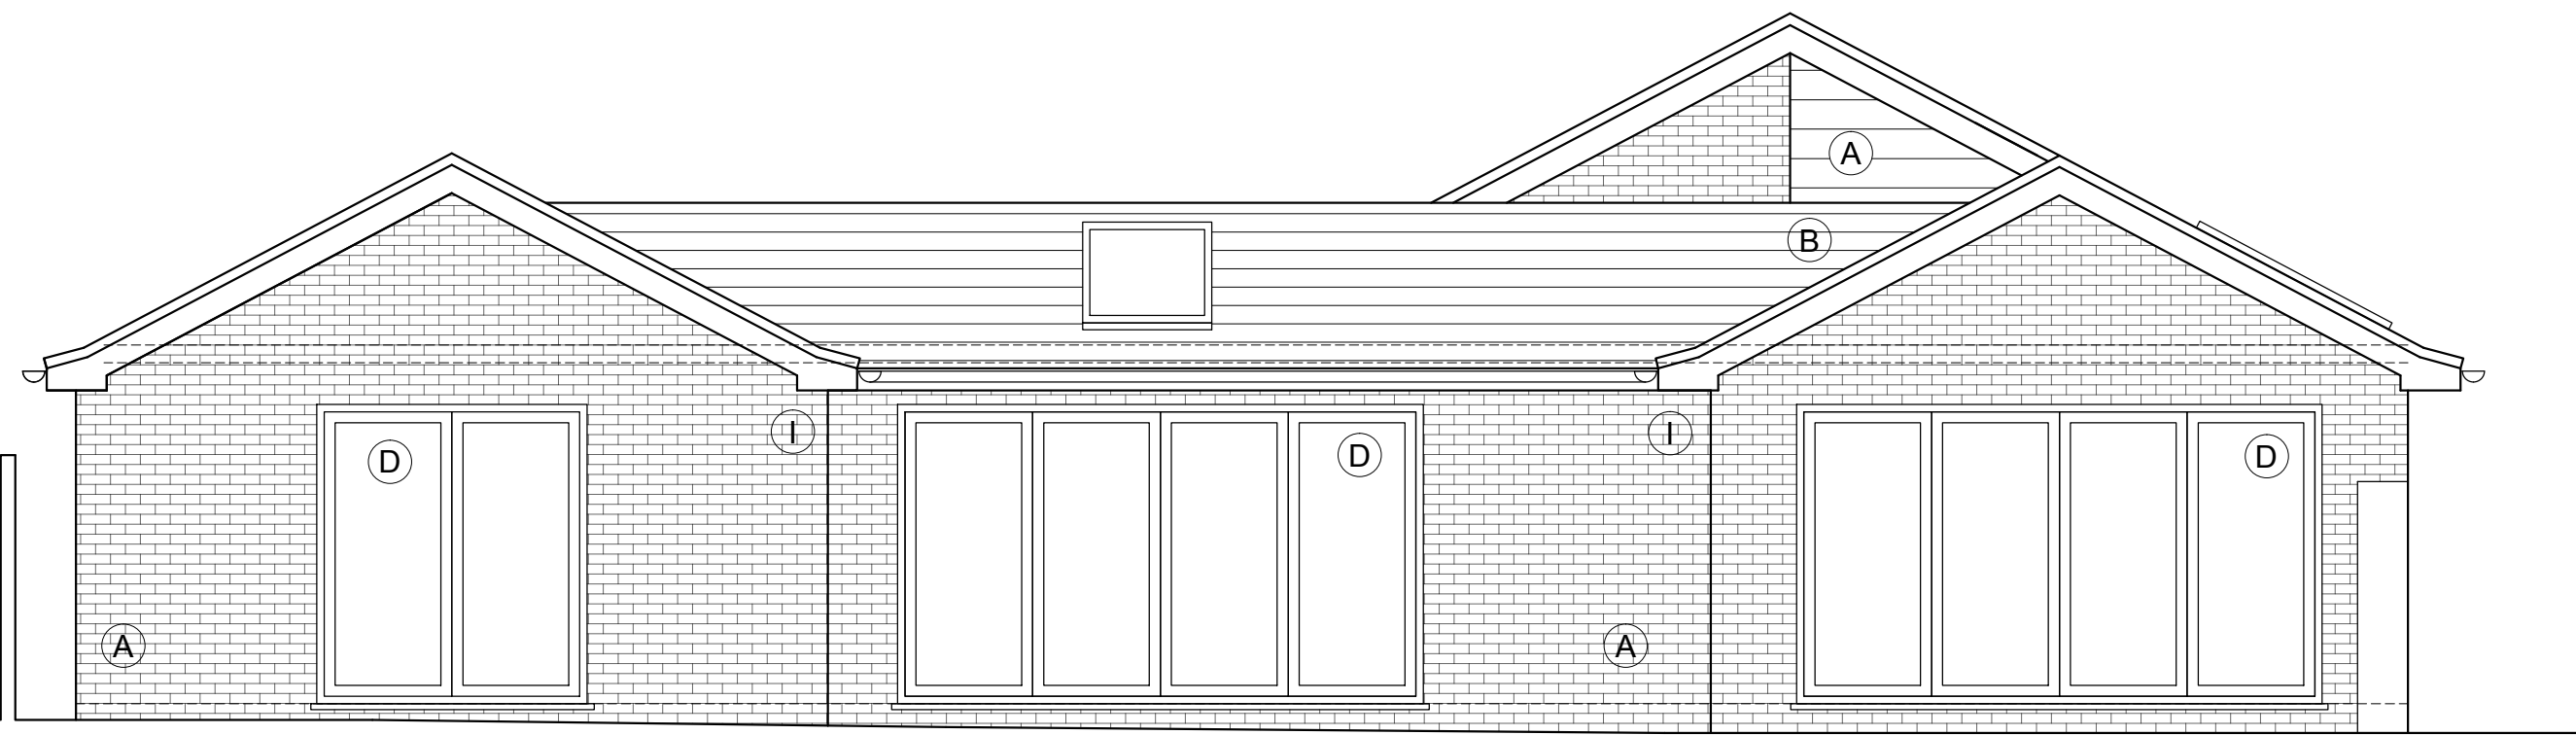


PROPOSED REAR ELEVATION
SCALE 1:50

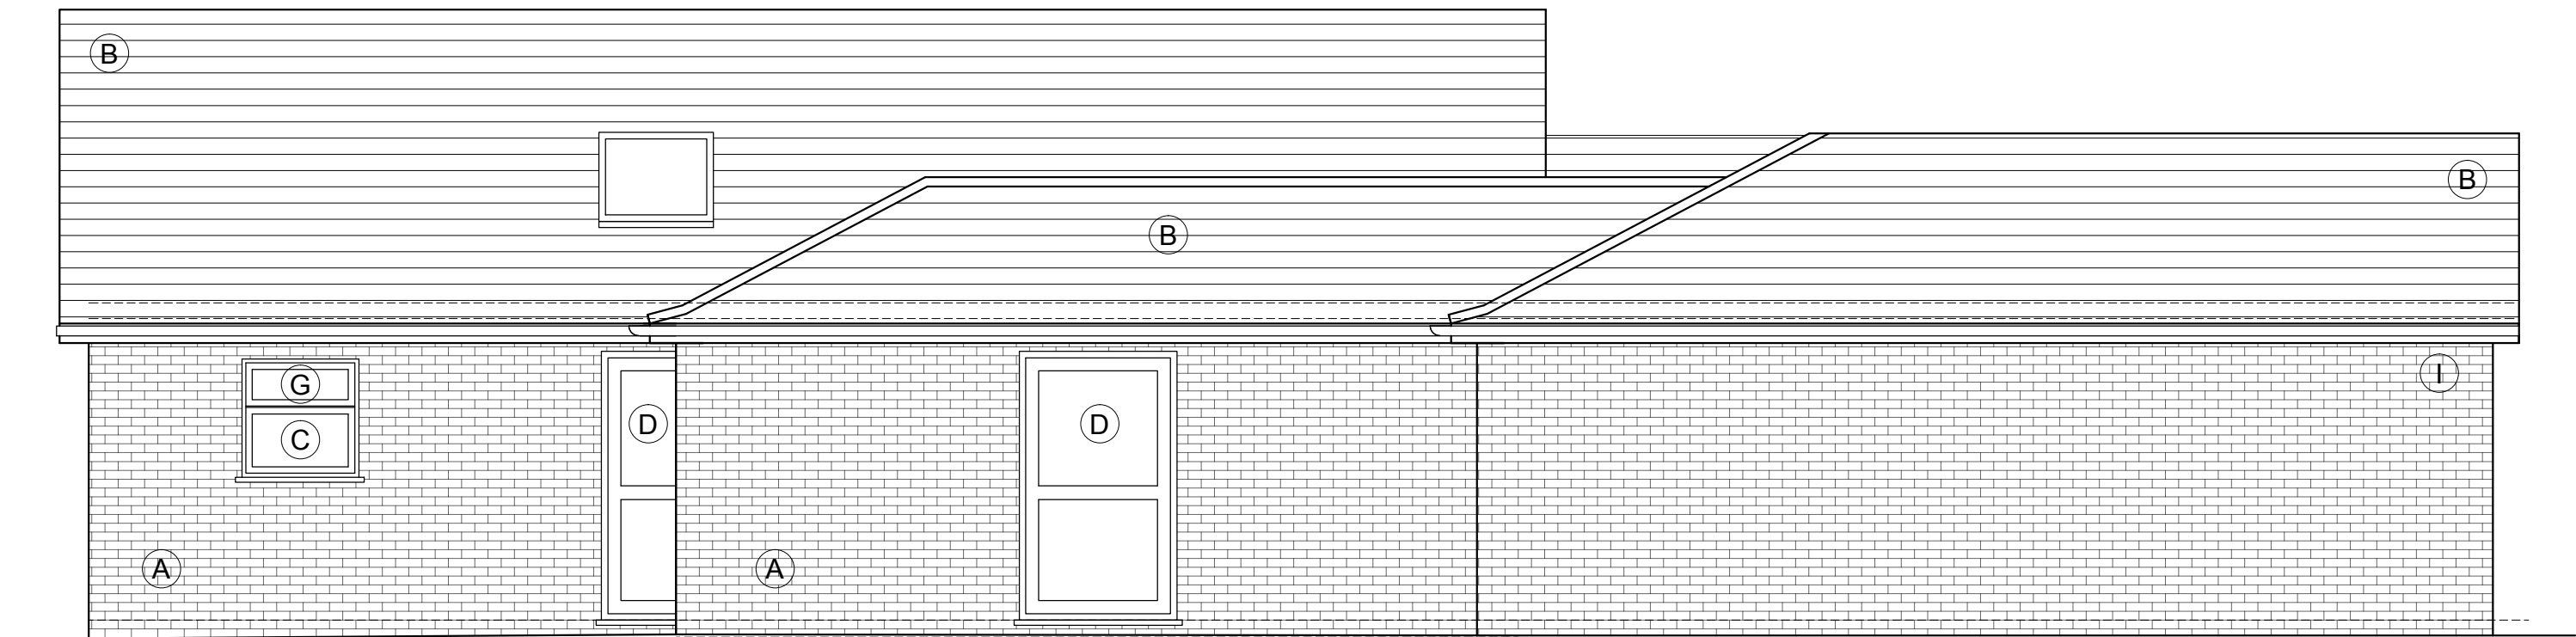

PROPOSED SIDE ELEVATION
SCALE 1:50




PROPOSED SIDE ELEVATION
SCALE 1:50

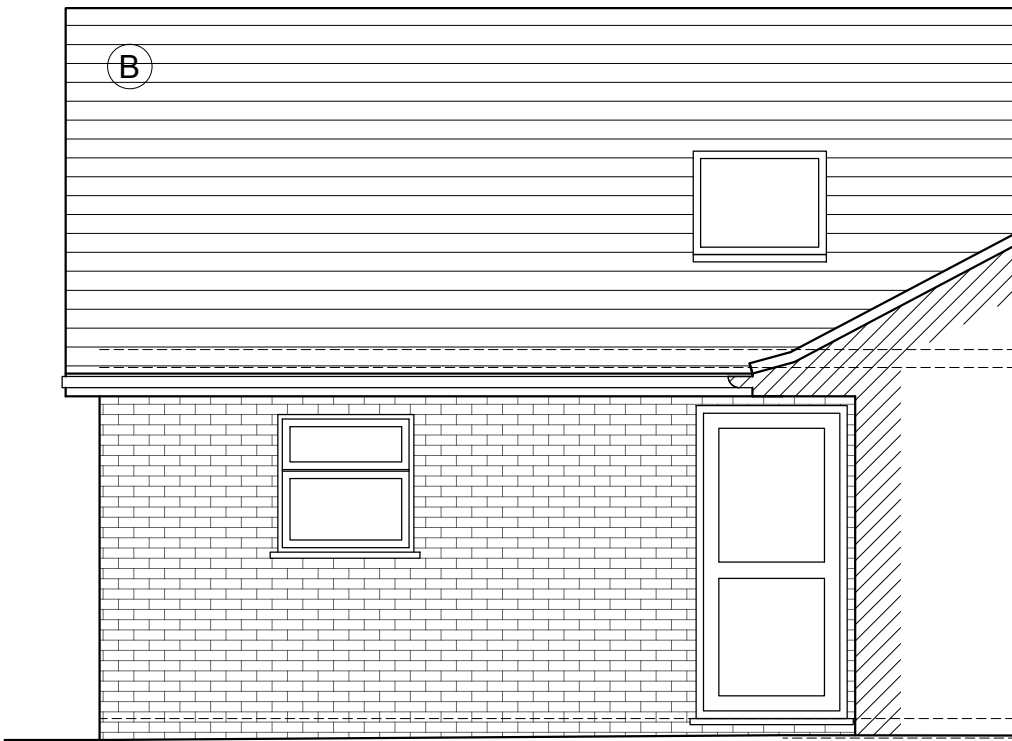

PROPOSED SIDE ELEVATION
SCALE 1:50

KEY:

- (A) All external walls to suit
- (B) All existing roof tiles replaced with concrete interlocking tiles - Mini Stonewold 77 Charcoal Grey (Coated), Smooth Finish, Concrete
- (C) Dark grey powder coated aluminum windows (Existing & Proposed)
- (D) Dark grey powder coated aluminum doors (Existing & Proposed)
- (E) White uPVC fascias, soffits and barge boards
- (F) Black uPVC RW goods
- (G) Obscured glazing
- (H) Black aluminum roof lantern
- (I) Face brickwork - Ibstock Bexhill red (Sandfaced) to suit
- (J) Velux centre pivot window

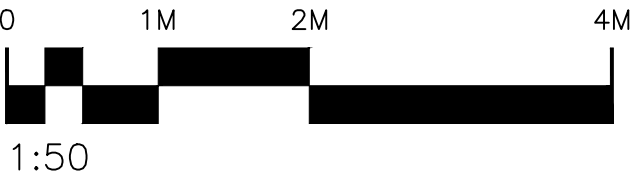

General Notes:

- Do not scale from this drawing.
- All dimensions to be verified on site prior to any works being commenced and any discrepancies to be reported to Jameson.
- Any discrepancies between the drawing and any written specification is to be reported to Jameson.
- This drawing to be read in conjunction with relevant consultants and specialist drawings.
- All works to comply with the relevant British Standards, Codes of Practices and Building Regulations.
- If in doubt about any of the works, please ask!
- This drawing is the copyright of Jameson and is not to be reproduced in any form without prior written consent.
- Any work done on the party wall or boundary line needs to have a Party Wall Award in place.
- Boundary lines and boundary line measurements are approximate and need to be confirmed.

JAMESON
Architectural Designers & Surveyors
46 CHIFFRAID VALLEY ROAD,
COUSSION, SURREY, GU2 2BA
020 8660 7856
INFO@JAMESON-SURVEYORS.CO.UK
WWW.JAMESON-SURVEYORS.CO.UK

Revision	Description
B	Roof tile changed
A	Roof tile changed

Drawn by: TJ	Date:
Checked by:	Date:
Drawing status	FOR DISCHARGE OF CONDITIONS APPLICATION

Project	20 FROBISHER WAY - EXTENSION
20 FROBISHER WAY, RUSTINGTON, BN16 2BA	
Drawing	PROPOSED ELEVATIONS

Scale:	1:50 (A1)
Job No:	383
Drg No:	383.05
Revision:	B