



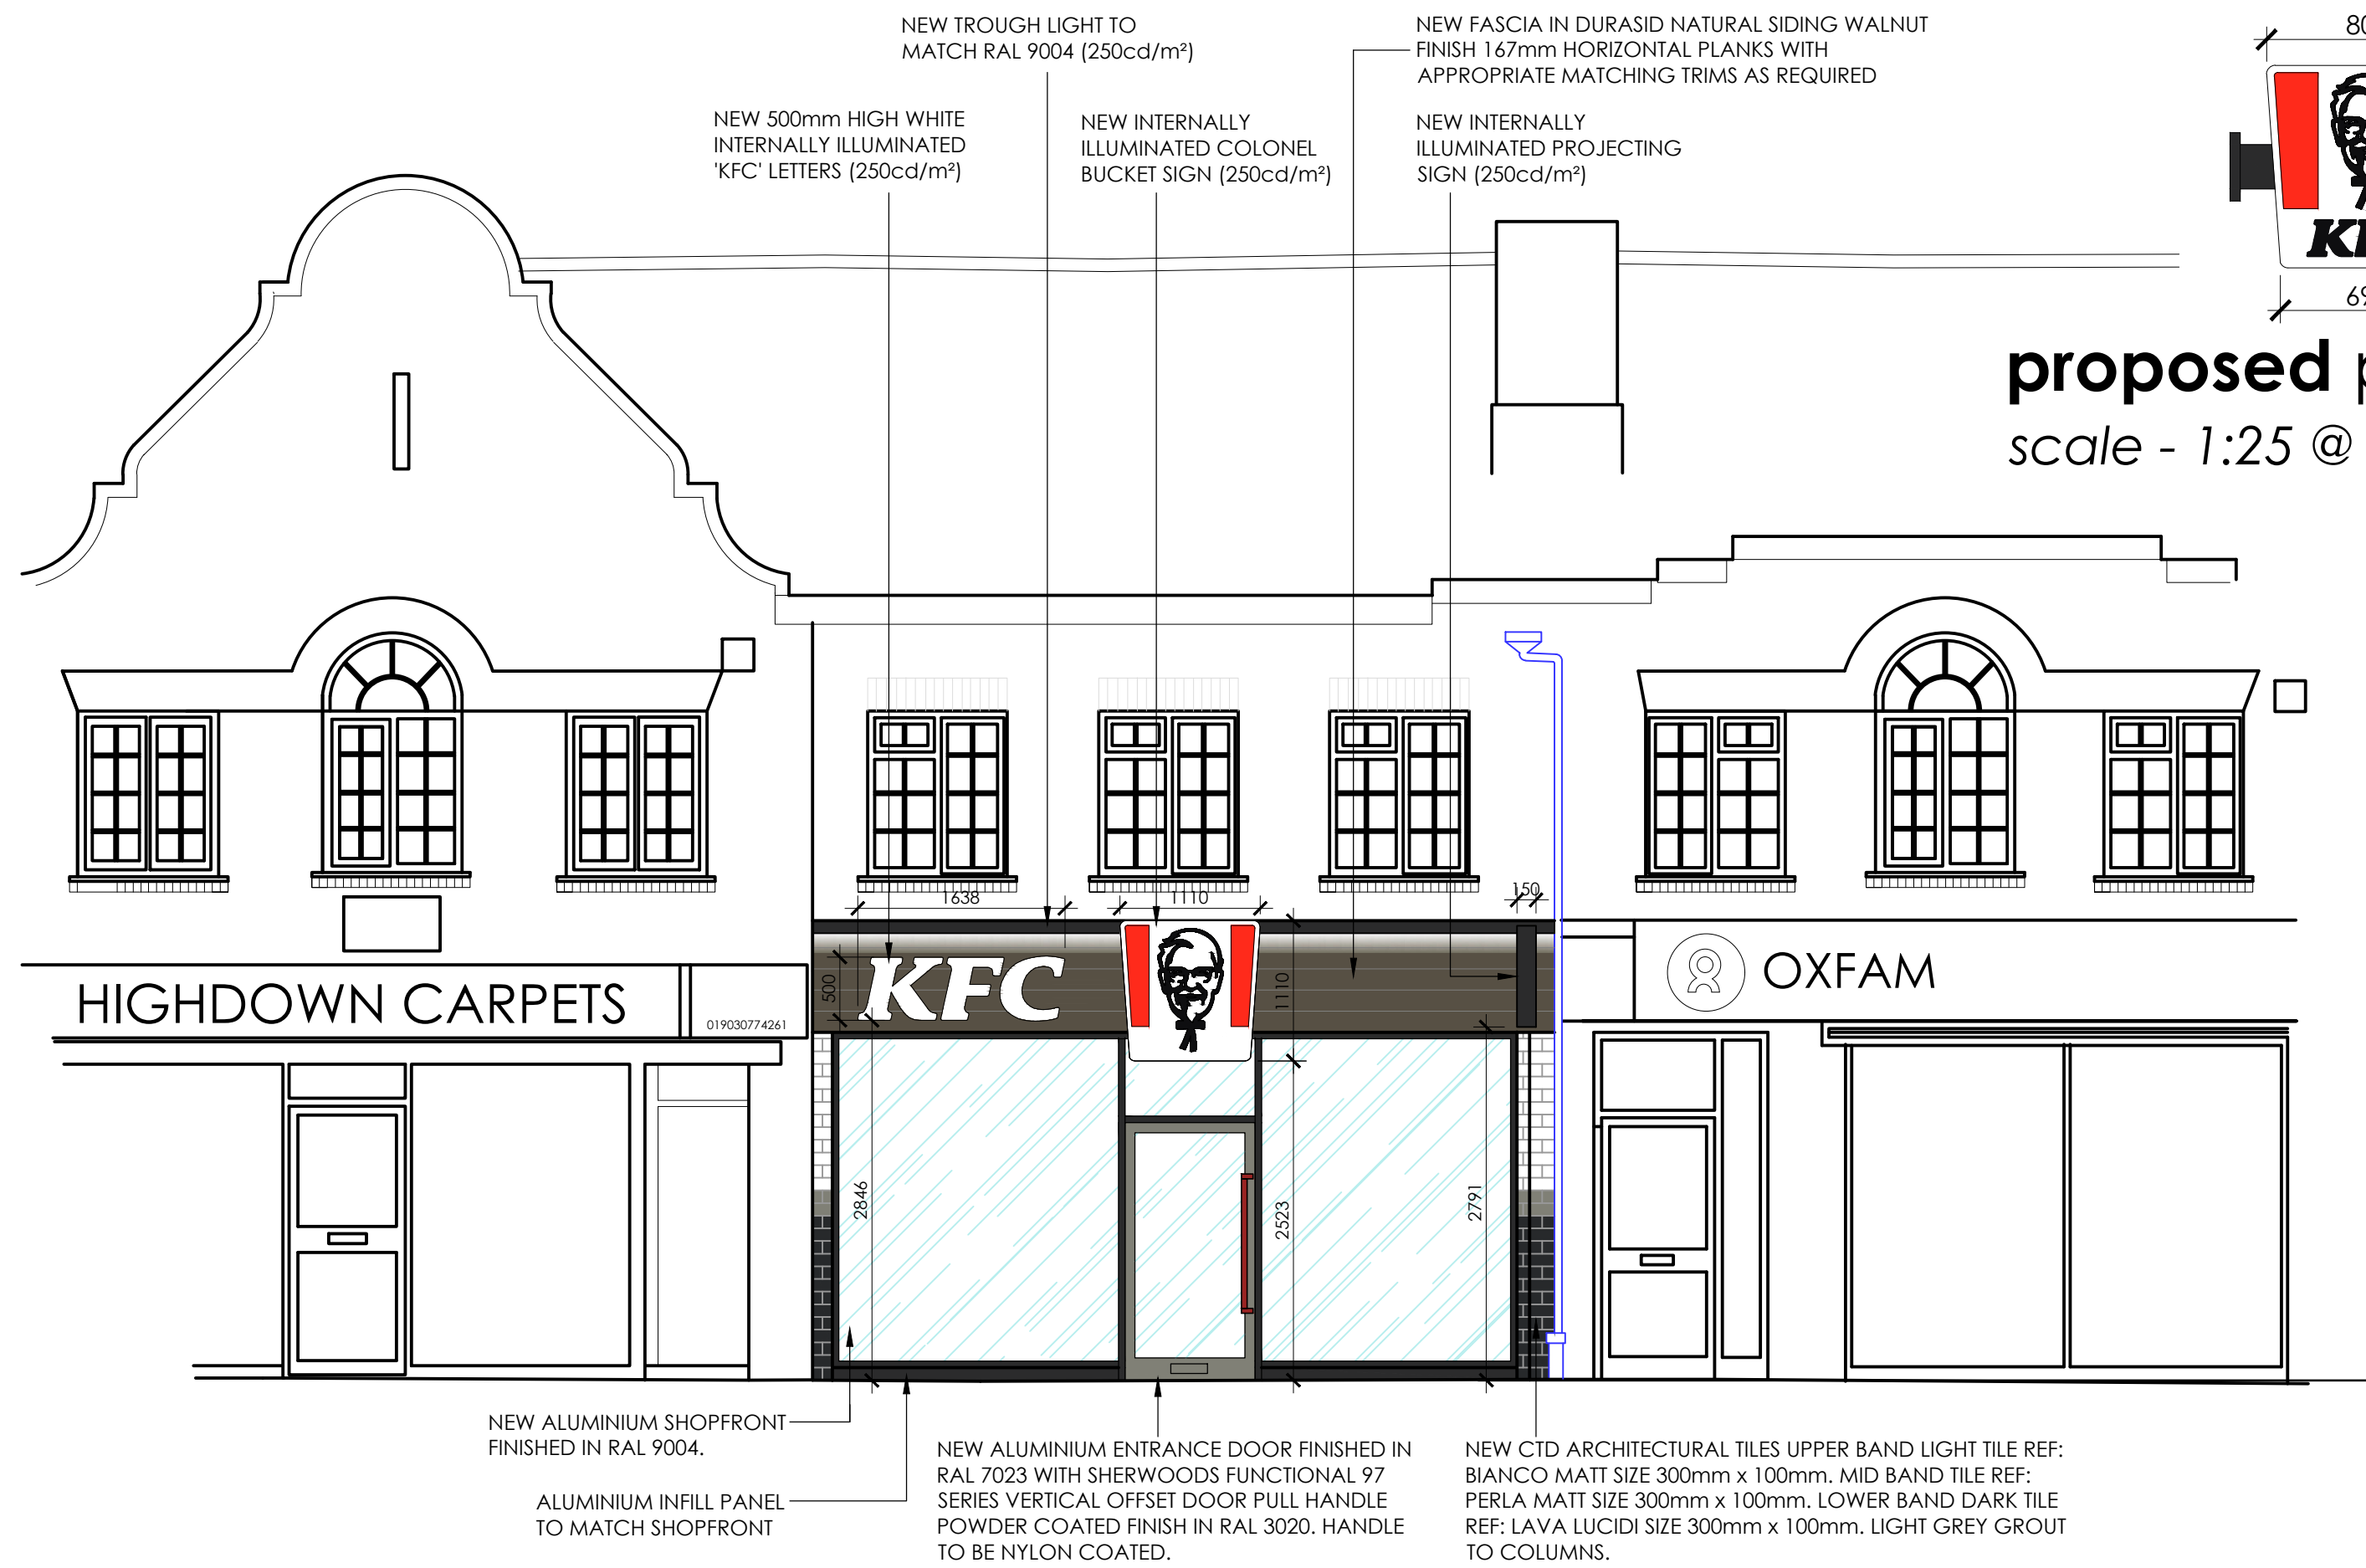


proposed projecting sign
scale - 1:25 @ A1

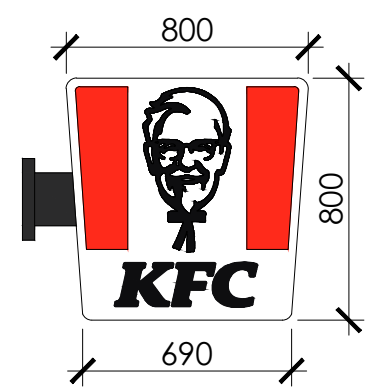


NOTE:
FOR DETAILS ON HVAC SEE
ASHWORTHS DRAWING NO.
0000/M/101 AND 0000/M/102

ALL DIMENSIONS TO BE CHECKED ON SITE. DO NOT SCALE FROM THIS DRAWING EXCEPT FOR THE PURPOSES OF LOCAL AUTHORITY PLANNING		
A	30.07.19	Signage added to rear elevation TMC JEE
B	02.08.19	Existing column removed & shopfront revised to suit. Stall riser lowered. Fascia section & notes added TMC
rev	date	description

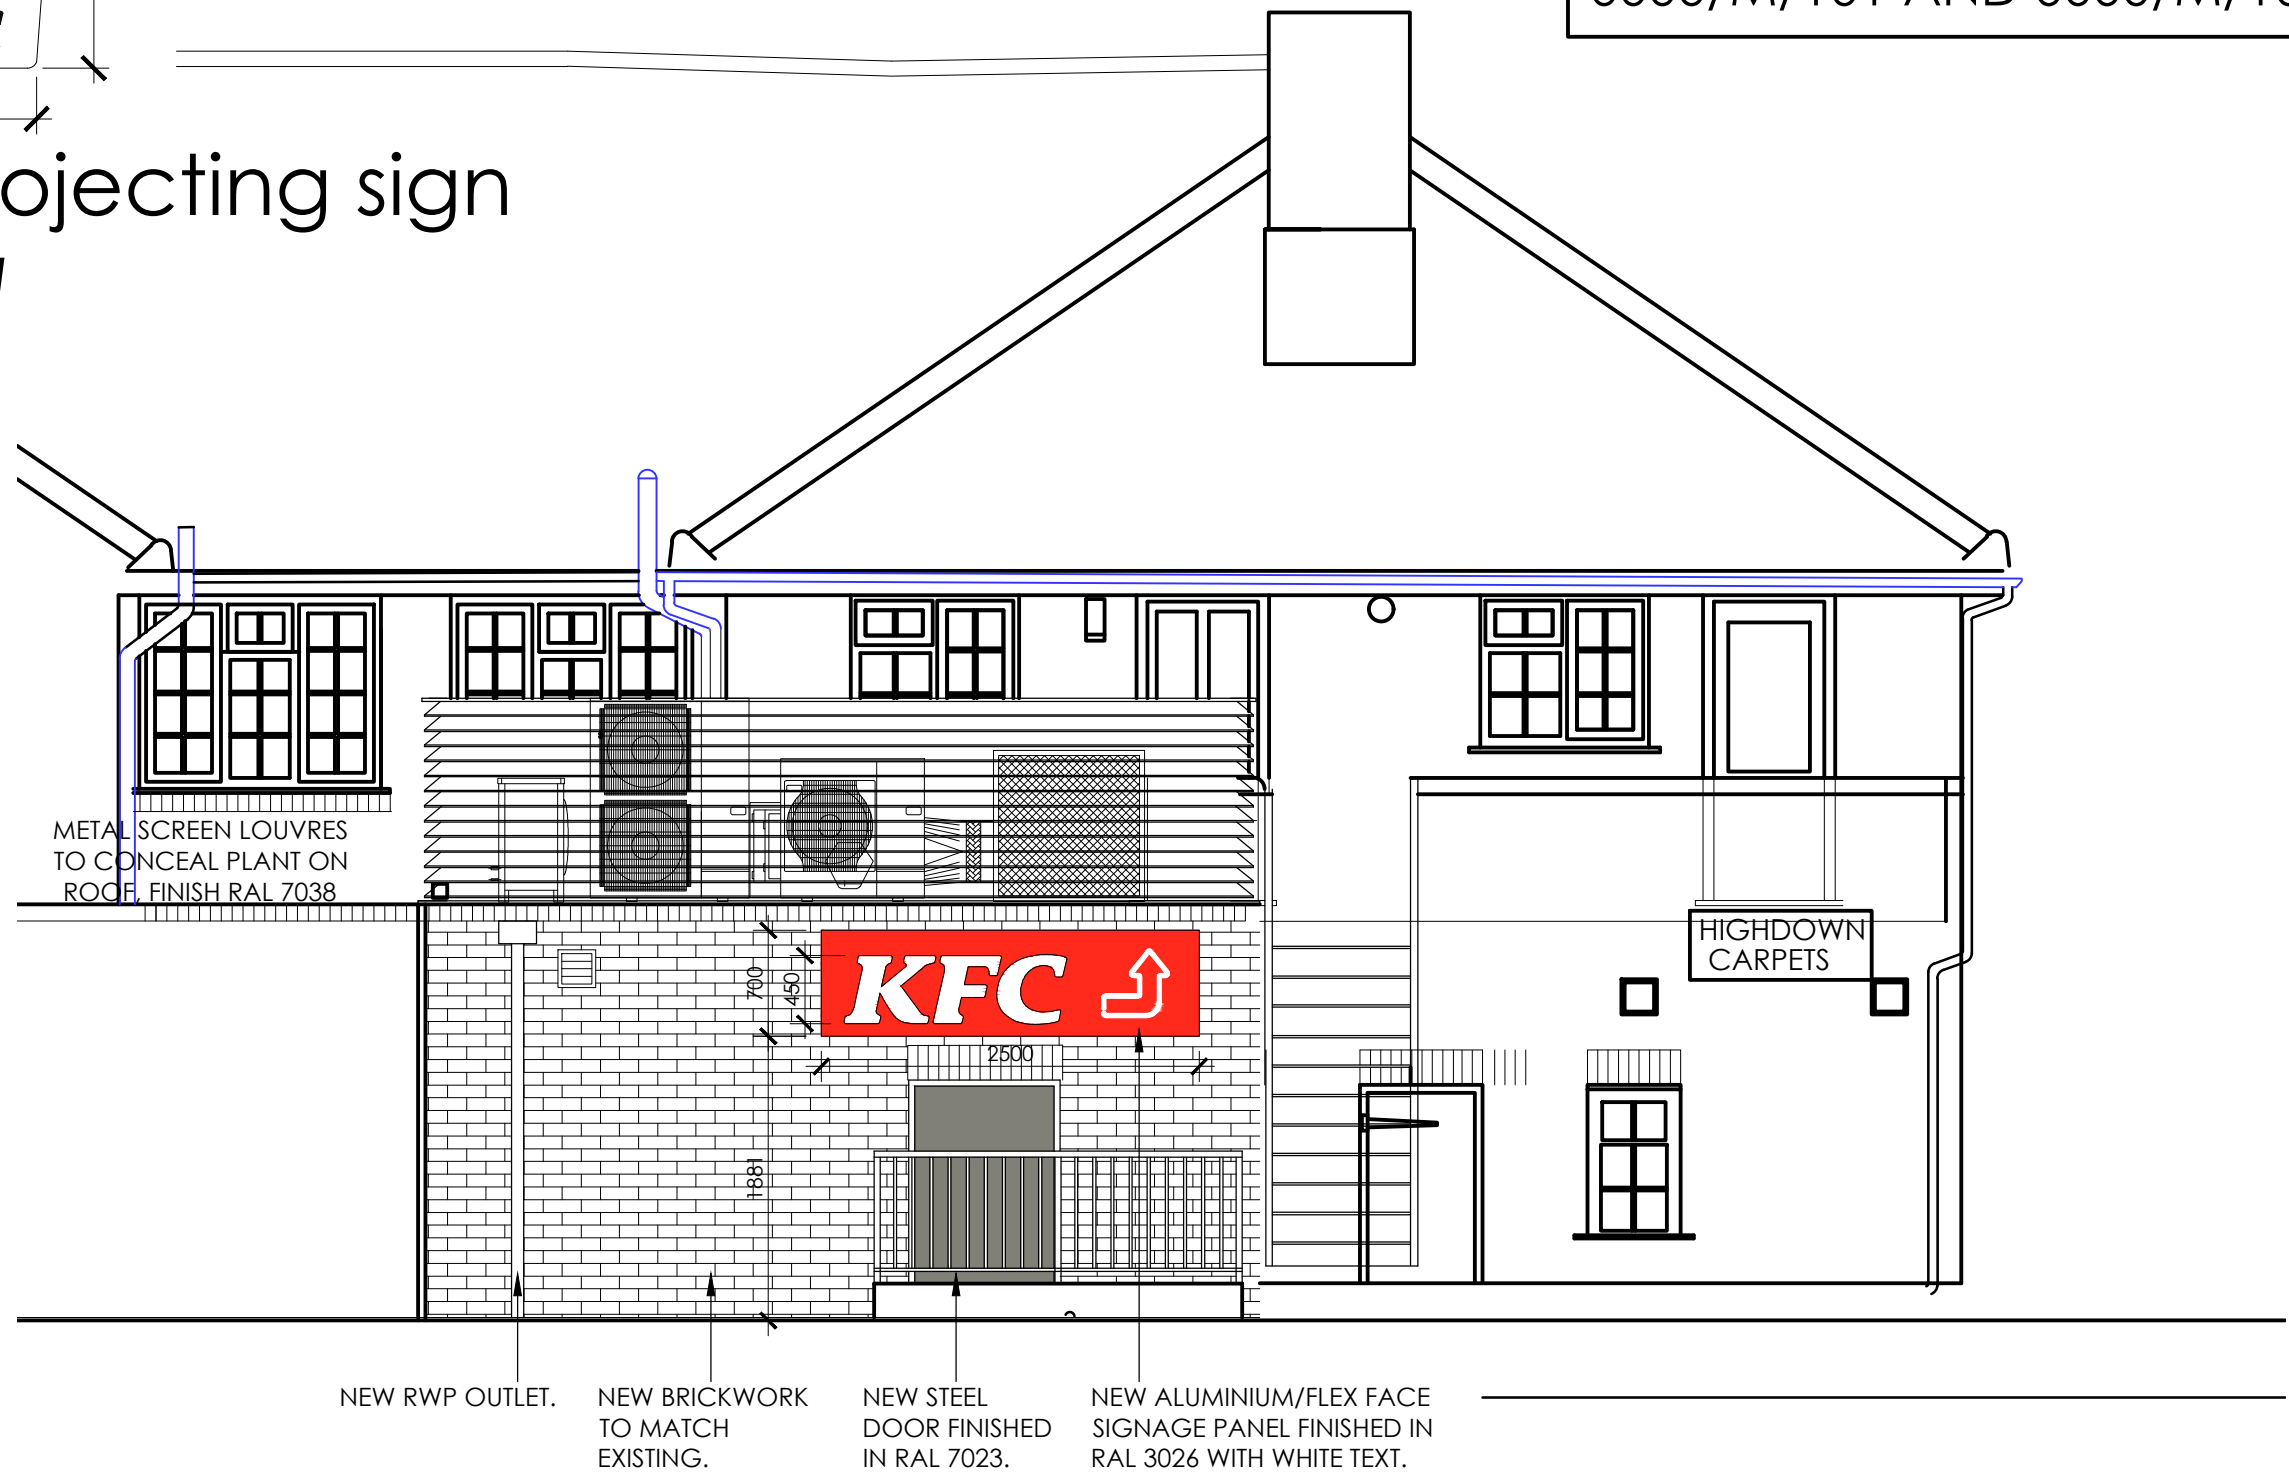


proposed rear elevation B
scale - 1:50 @ A1 / 1:100 @ A3

proposed shopfront elevation A
scale - 1:50 @ A1 / 1:100 @ A3

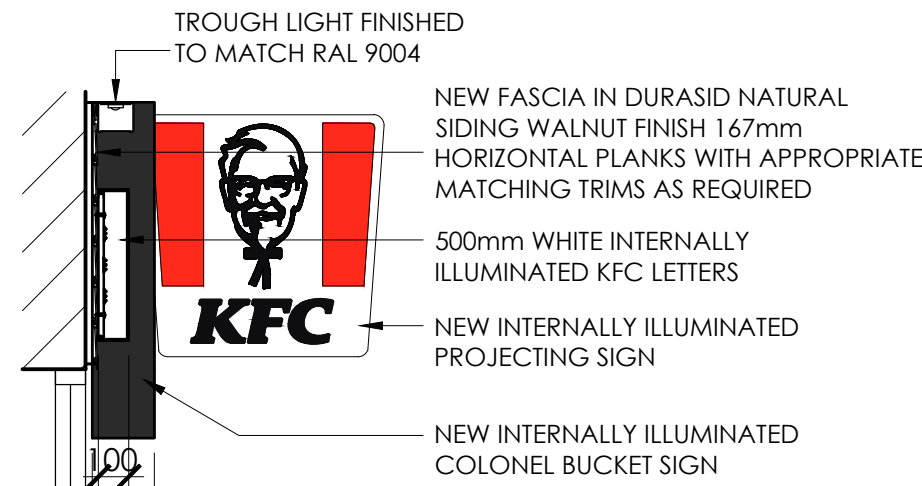

proposed fascia section
scale - 1:25 @ A1

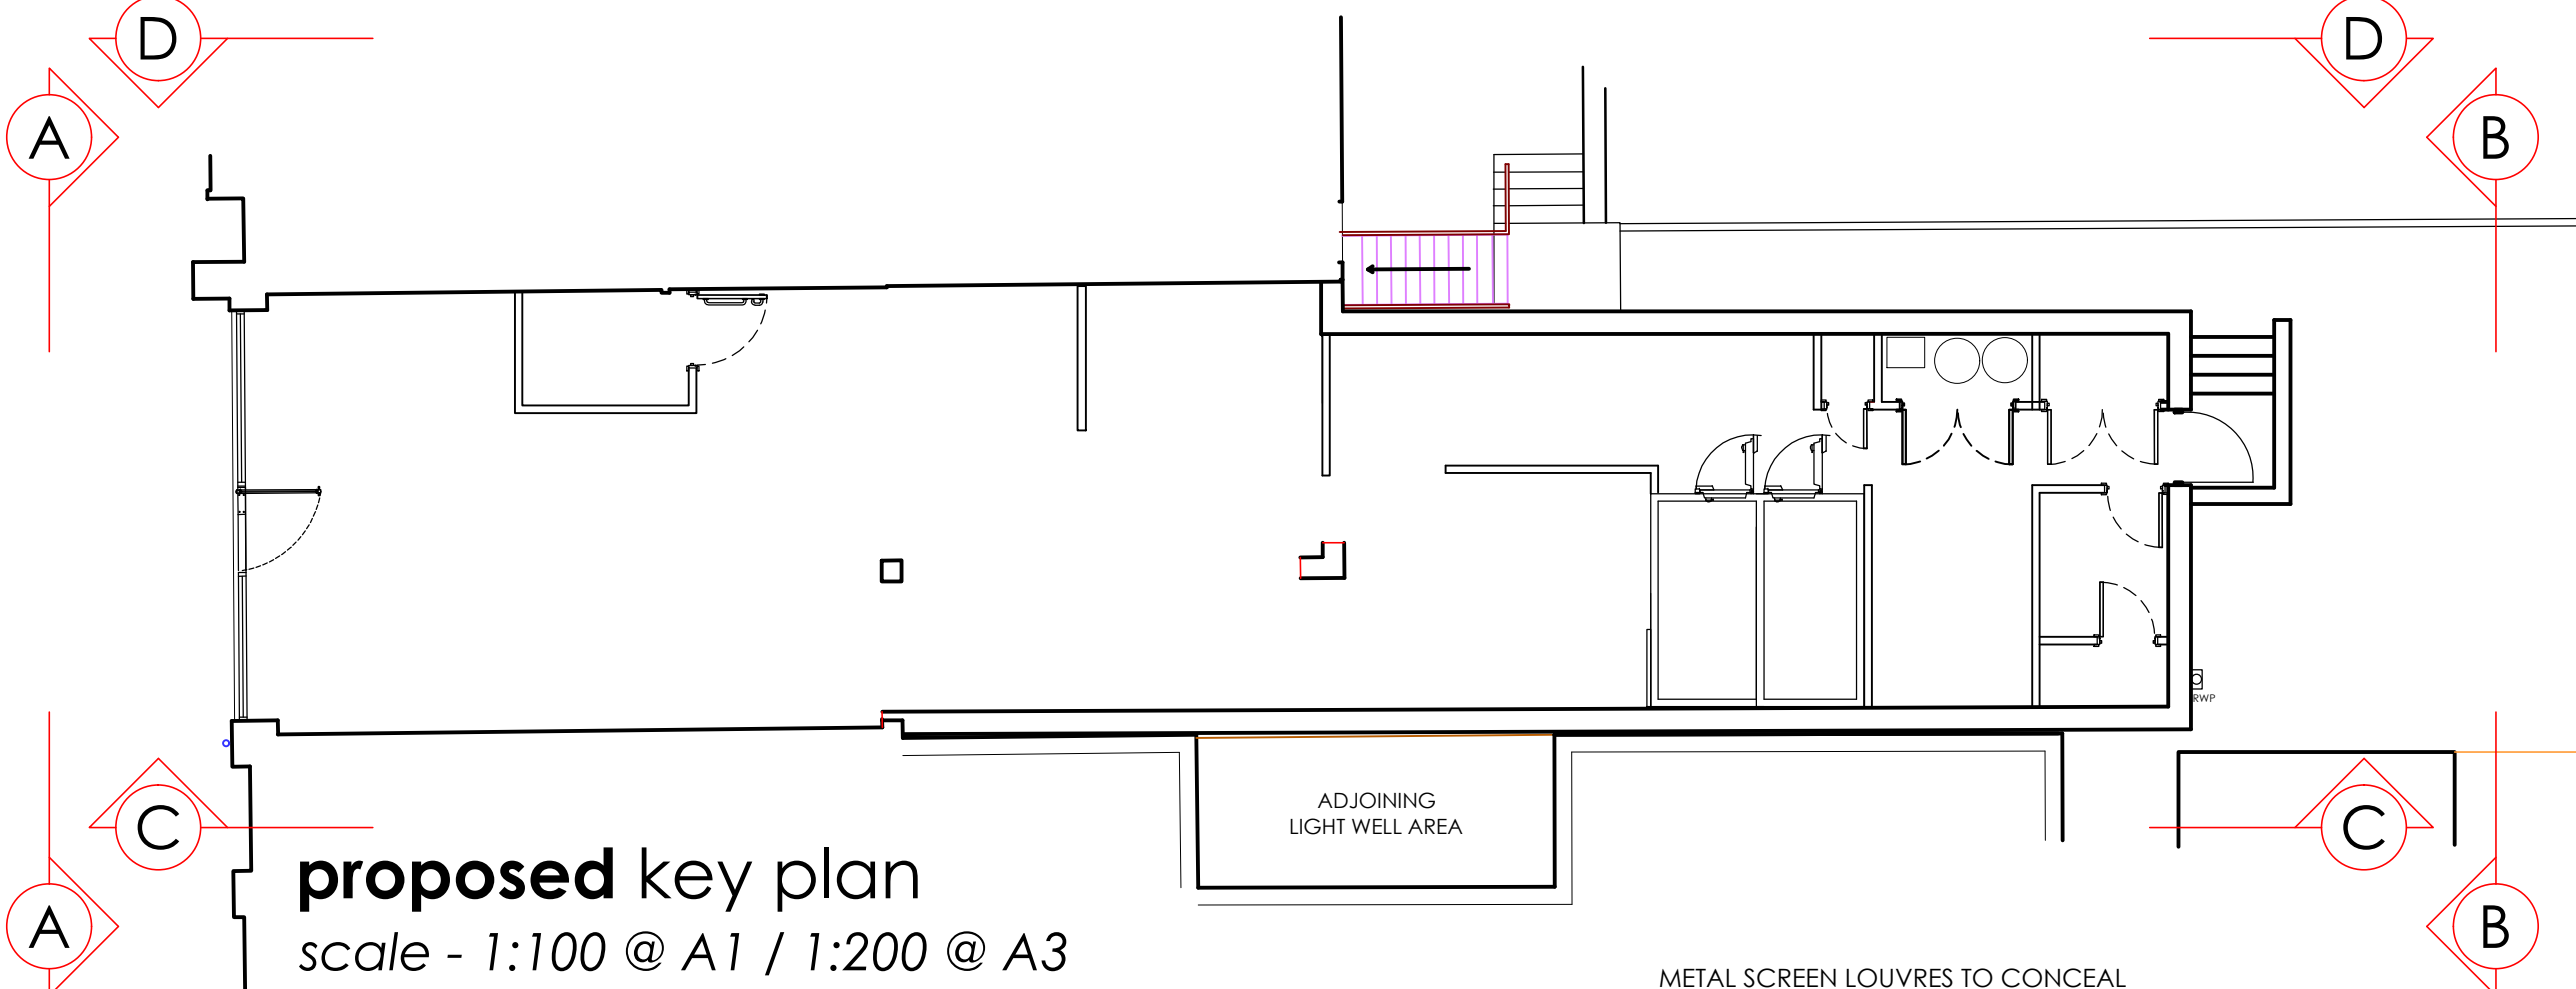

proposed key plan
scale - 1:100 @ A1 / 1:200 @ A3

NOTE:
REAR EXTENSION & PLANT
ALREADY APPROVED ON
PREVIOUS APPLICATION
REF: R/34/19/PL.

HONE EDWARDS ASSOCIATES
Design Studio
Millers Three
Southmill Road
Bishop's Stortford
Herts. CM23 3DH
email: firstname.lastname@honeedwards.co.uk
Tel: 01279 758545
Fax: 01279 757730




NEW STORE SMALL BOX

store address
RUSTINGTON
4 BROADMARK PARADE
RUSTINGTON
WEST SUSSEX
BN16 2NE

drawing title
**PROPOSED
EXTERNAL ELEVATIONS**

drawn by	checked	date
RJS, TMC	JE	JULY 2019
store no.	scale	
	1:50 @ A1 / 1:100 @ A3	

drawing no.	revision
0000/2019/G211	
HEA drawing no.	revision
2940/G211	B

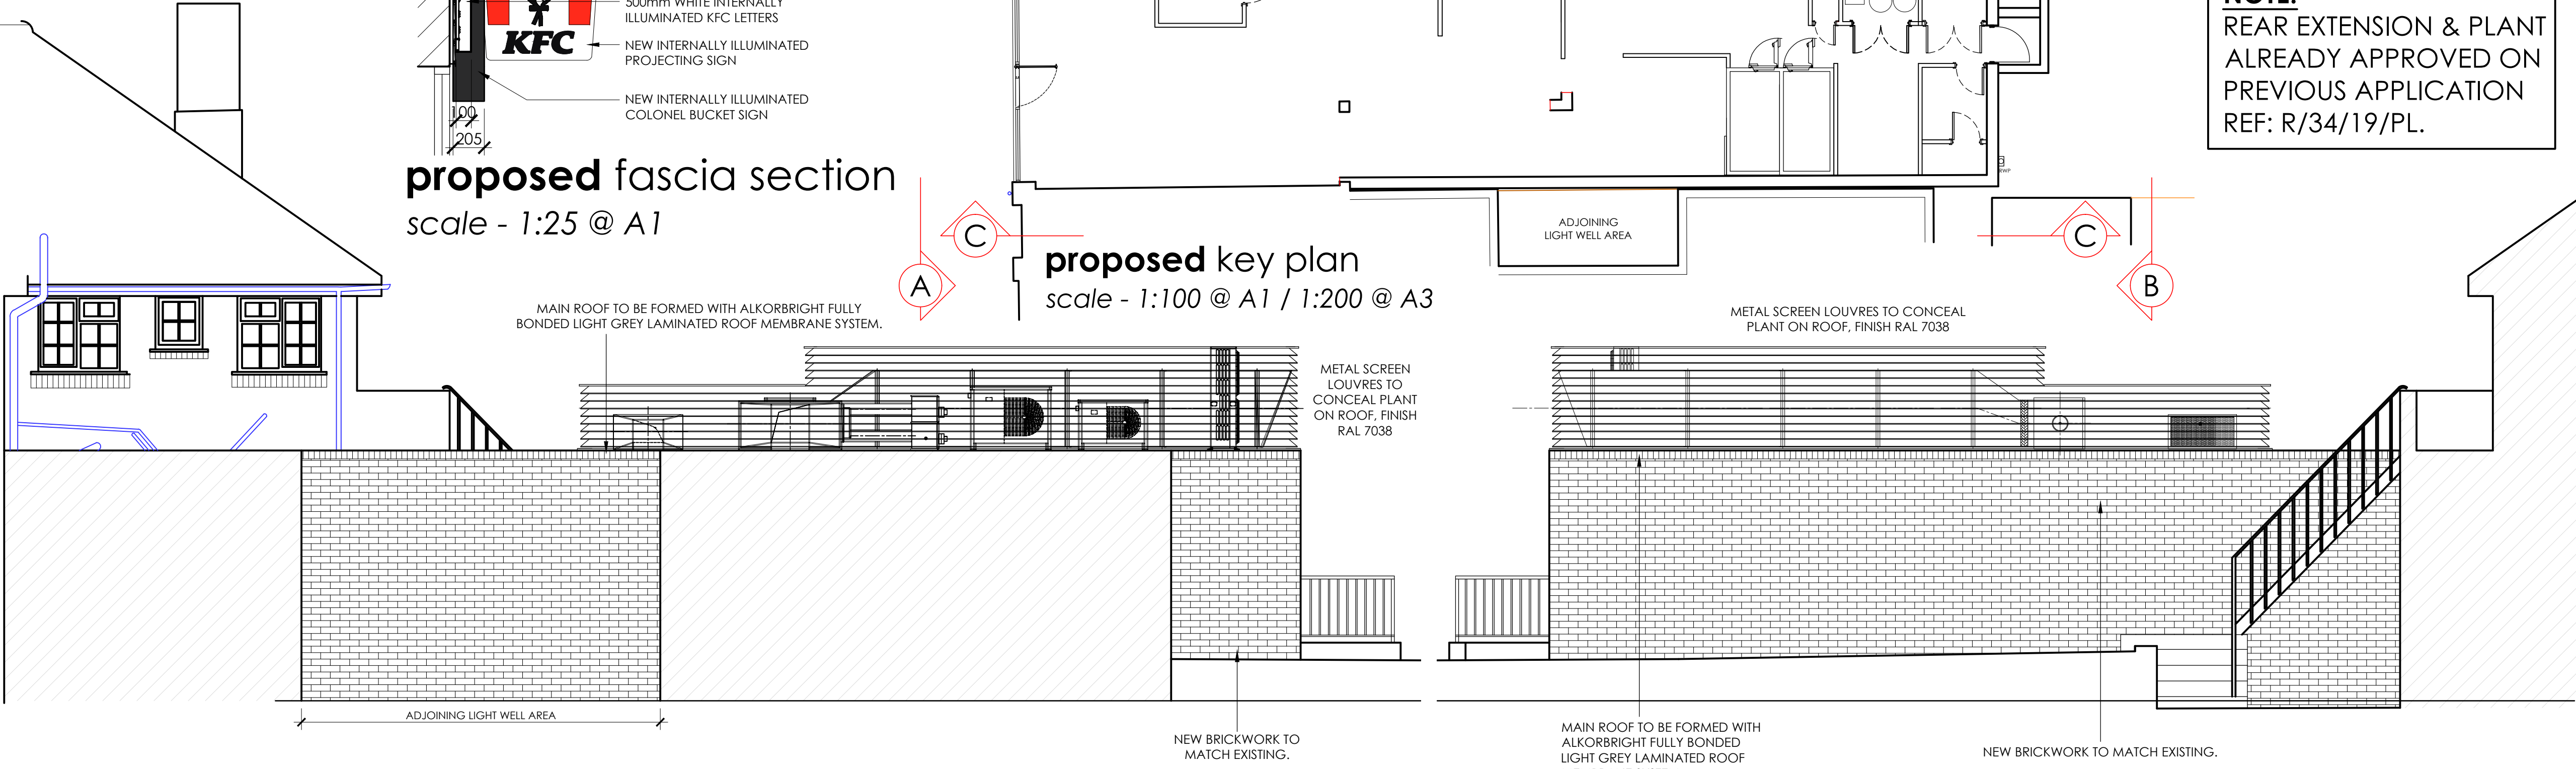

proposed side elevation C
scale - 1:50 @ A1 / 1:100 @ A3

proposed side elevation D
scale - 1:50 @ A1 / 1:100 @ A3

