


General Notes:

Do not scale dimensions from this drawing, unless for Planning purposes.

The Contractor is responsible for checking all dimensions on site prior to commencement of the works.

This drawing is to be read in conjunction with the specification.

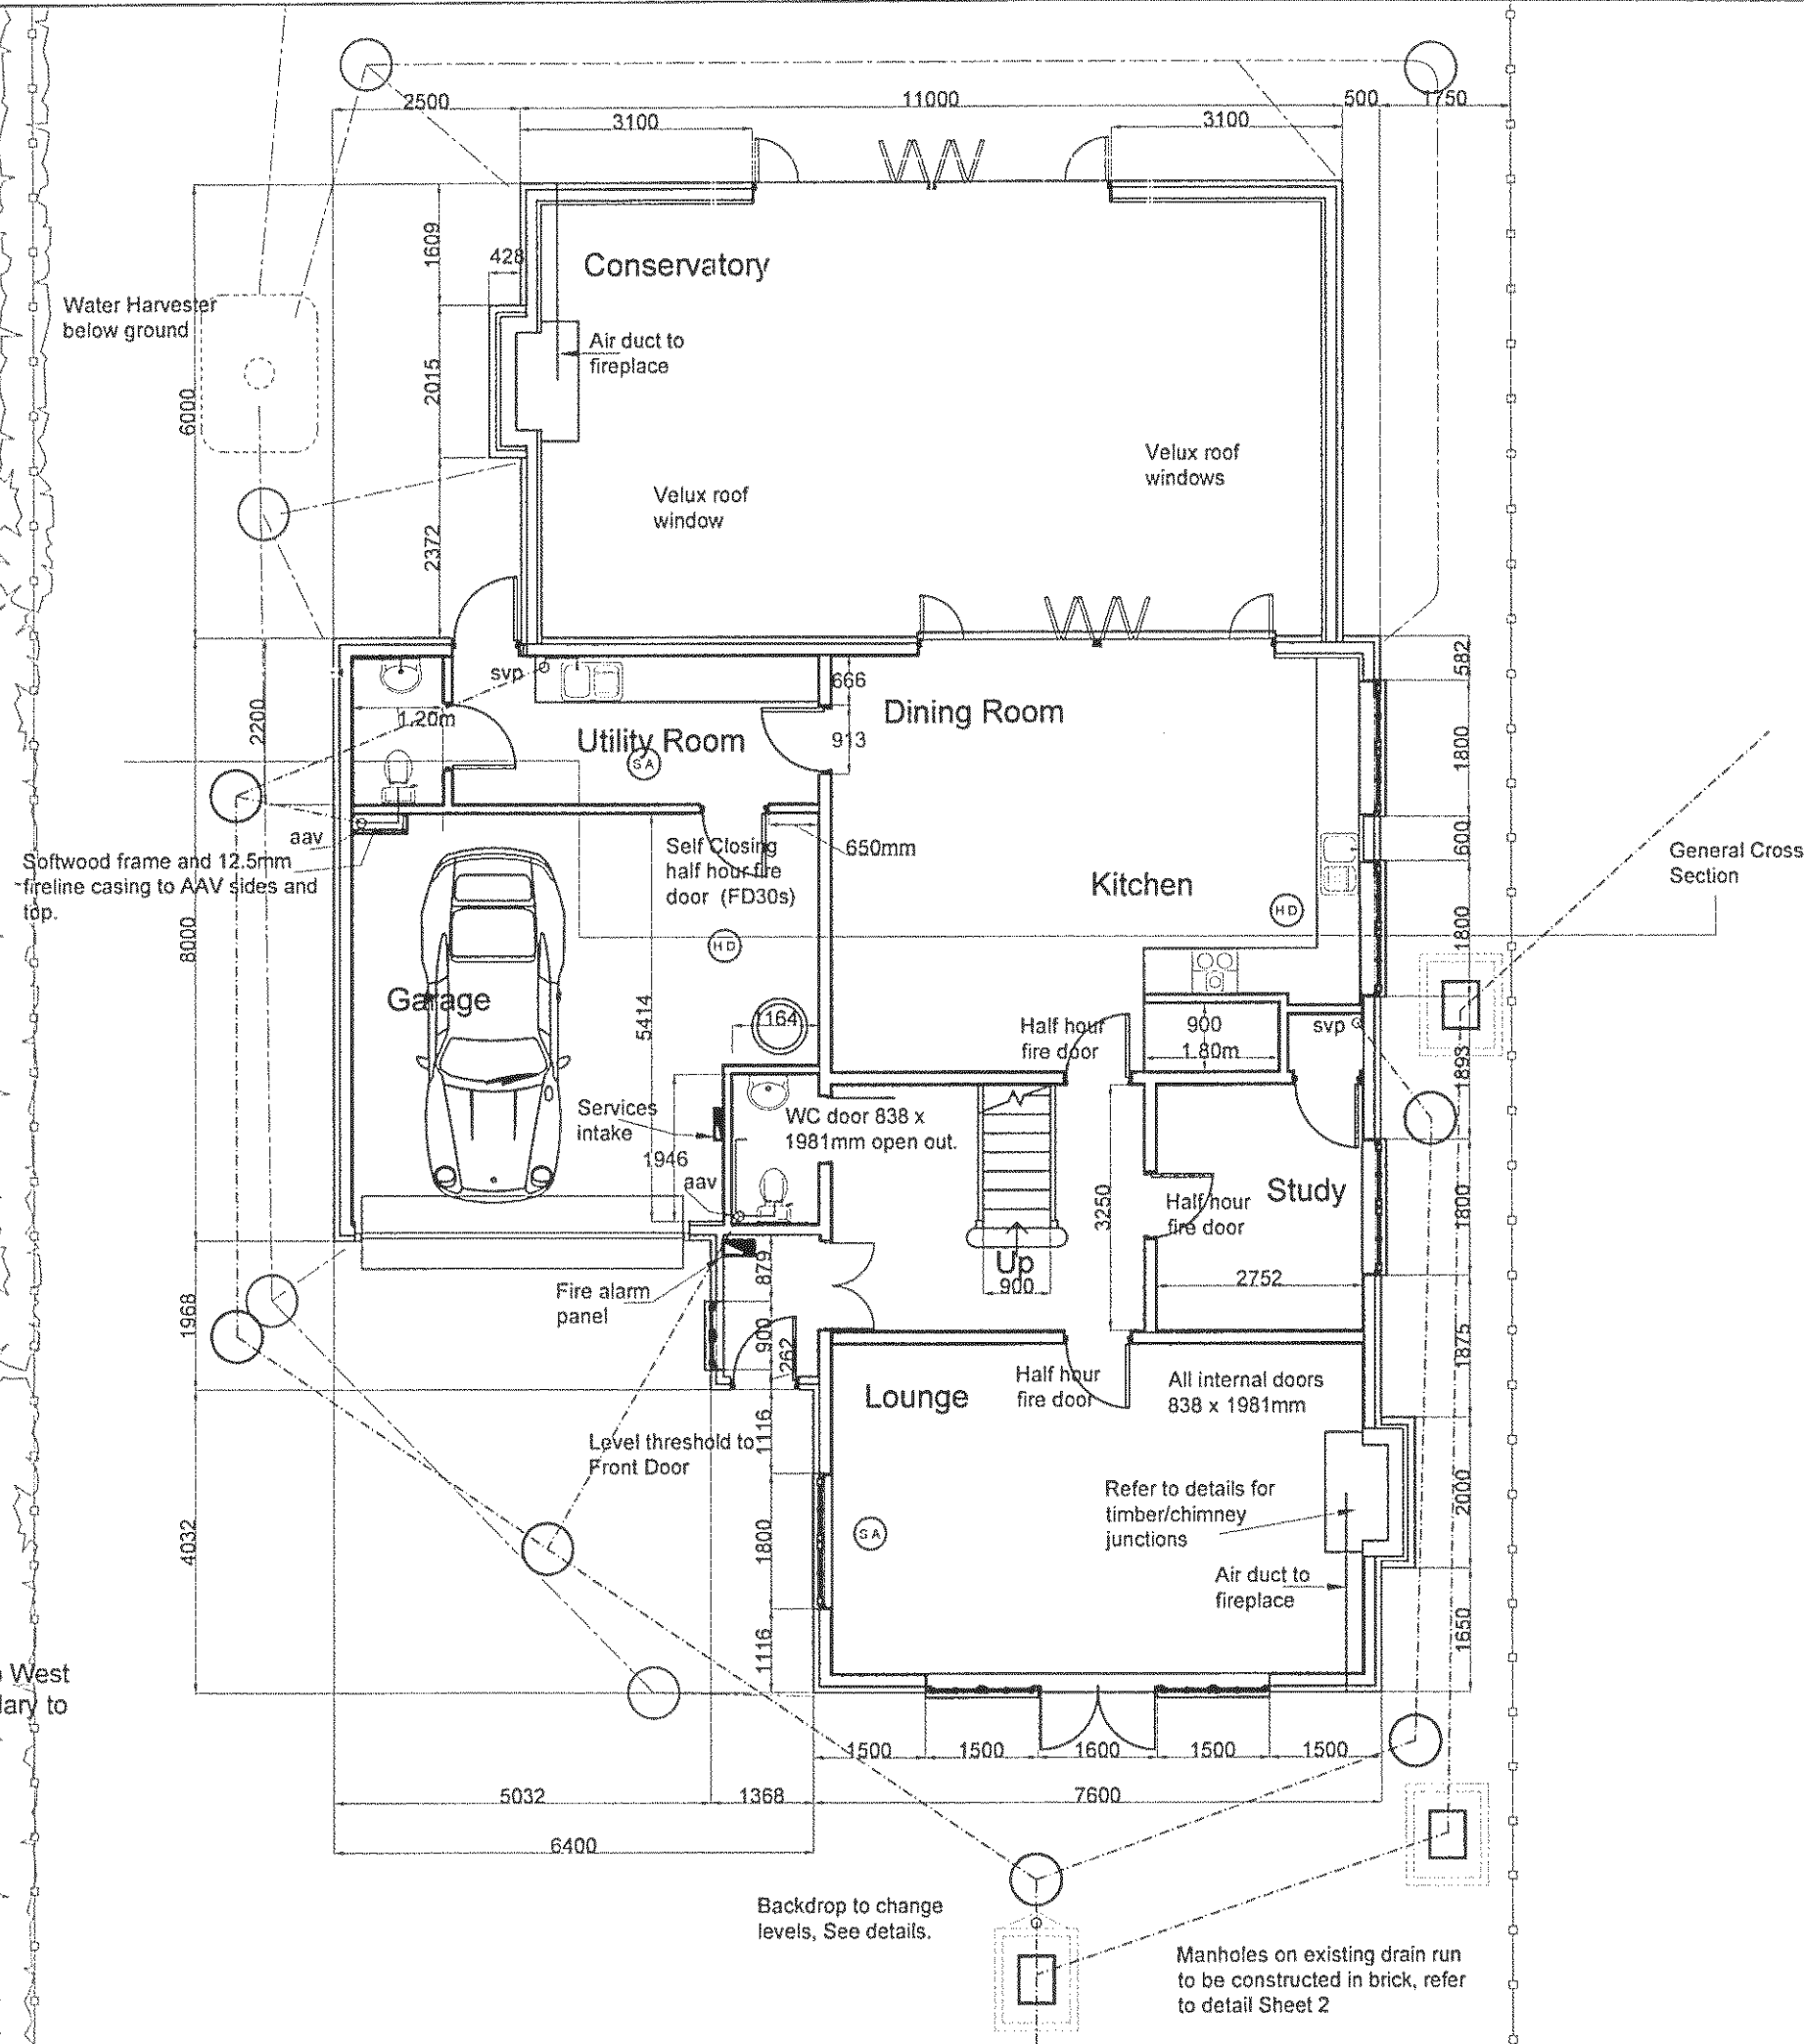

Trees and shrubs to West and Northern boundary to be retained.

D	17/05/2012	Windows and velux in conservatory
C	10/07/2012	Building Regs
B	07/03/2012	General update to drawings
A	25/02/2012	Utility Room added

Revision	Date	Description
Client:		
Mr & Mrs Pikett		
Project:		
Land next to 2 Cross Road, Rustington		
Drawing Title:		
Ground Floor Plan		
Scale:	Date:	Drawn By:
1:100	27-01-2012	BE
Drawing Number:	Revision:	
1056/001	D	

Brian Elstone Surveying Services Ltd
Brian Elstone, MCIOB, RMaPS, MBEng
Project Management
Surveying Services
Planning and Building Regulations
Construction Health and Safety

14 Sutton Avenue, Rustington, West Sussex, BN16 2ET
Phone: 01903 784884, Mobile: 07710 593021,
Email: brian.elstone@googlemail.com