


General Notes:

Do not scale dimensions from this drawing, unless for Planning purposes.

The Contractor is responsible for checking all dimensions on site prior to commencement of the works.

This drawing is to be read in conjunction with the specification.

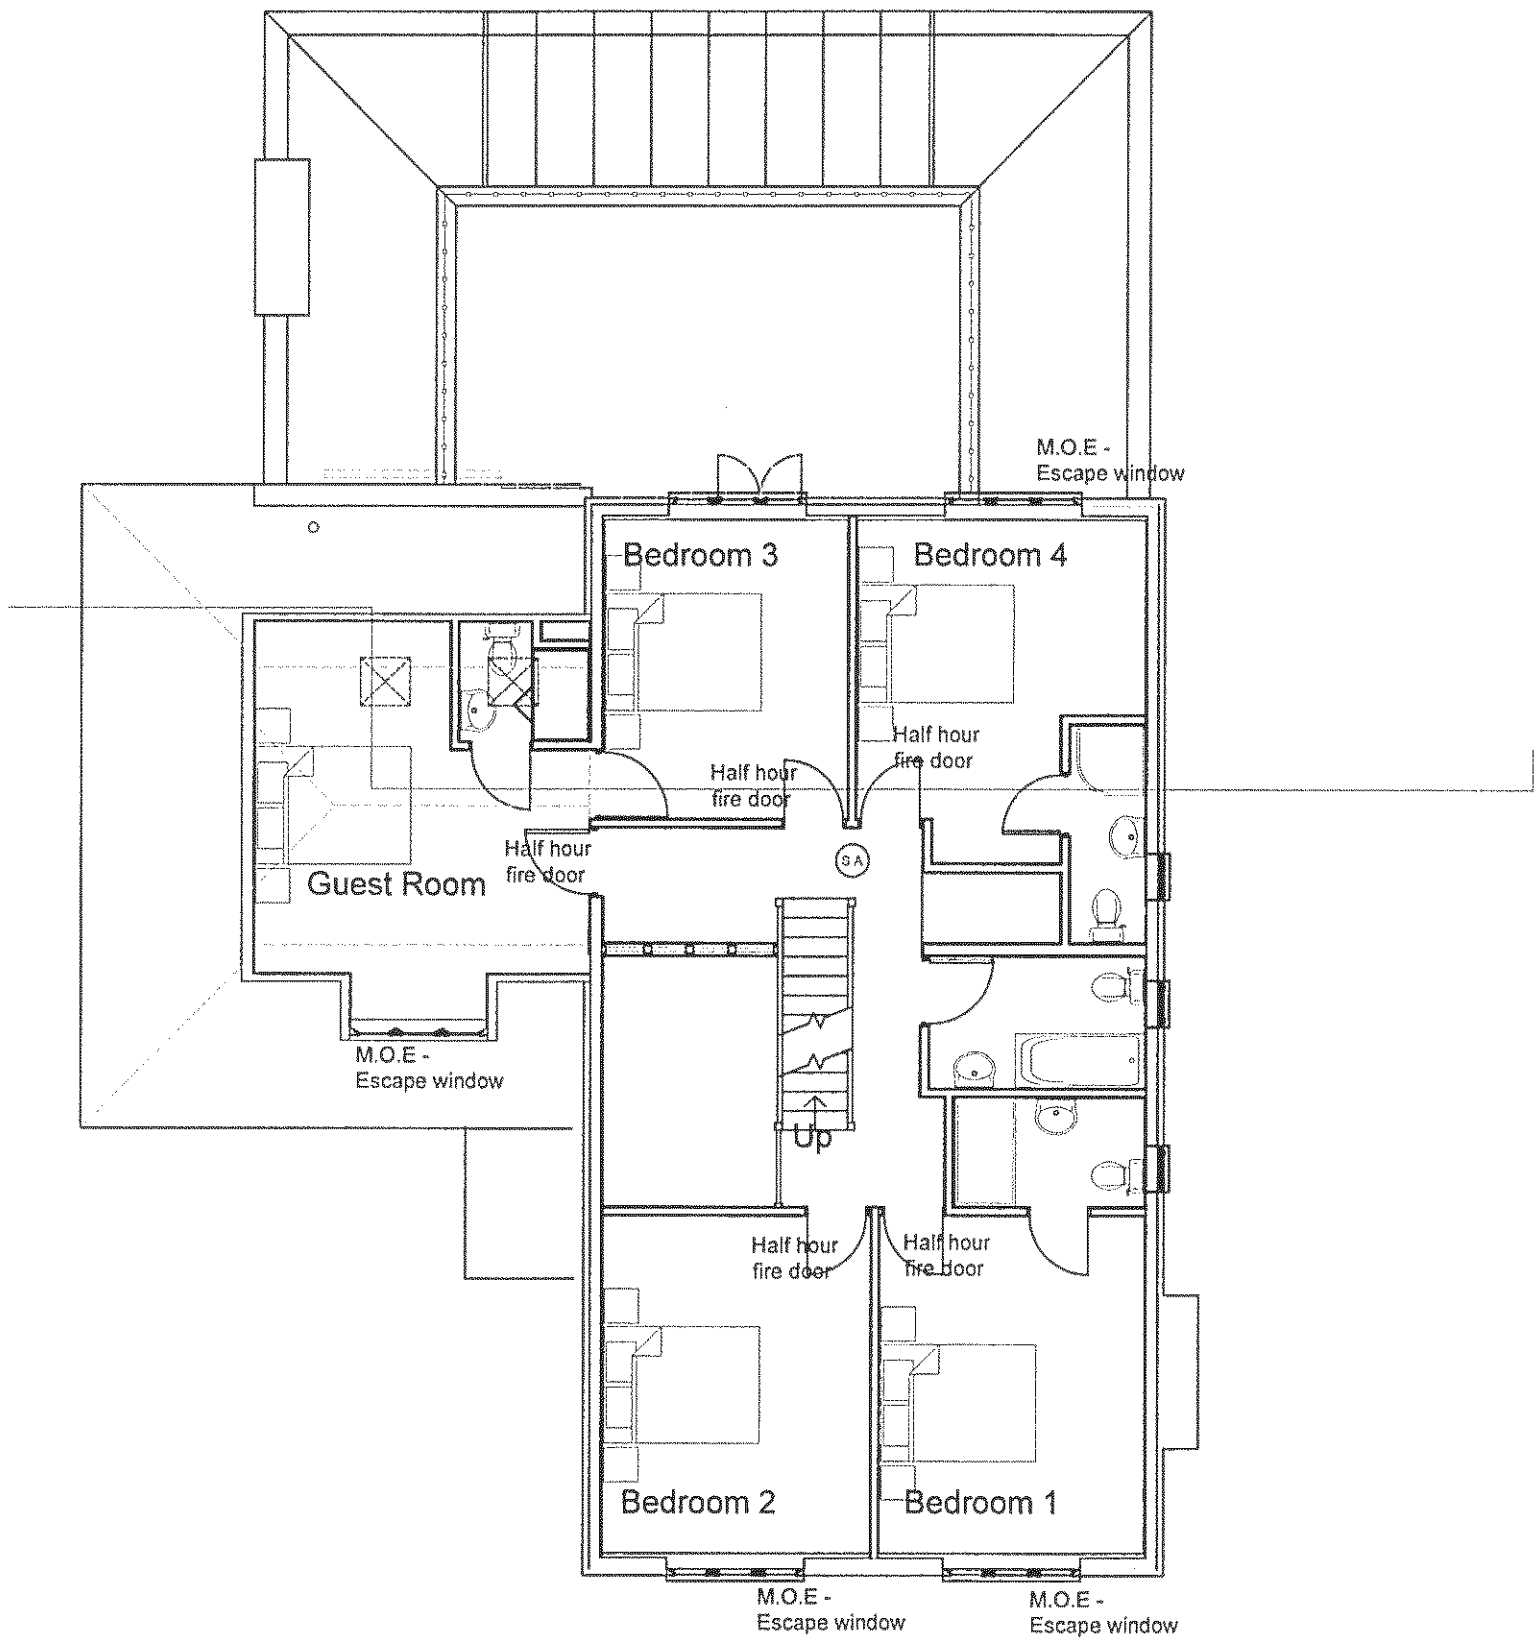

D	03/05/2012	Velux roof lights to conservatory
C	10/07/2012	Building Regs
B	23/03/2012	Bedroom Link
A	07/03/2012	General update/revisions

Revision	Date	Description
Client: Mr & Mrs Pikett		
Project: Land next to 2 Cross Road, Rustington		
Drawing Title: First Floor Plan		
Scale: 1:100	Date: 27-01-2012	Drawn By: BE
Drawing Number: 1056/002	Revision: D	
Brian Elstone Surveying Services Ltd Brian Elstone, MCIOB, RMaPS, MBEng Project Management Surveying Services Planning and Building Regulations Construction Health and Safety		
14 Sutton Avenue, Rustington, West Sussex, BN16 2ET Phone: 01903 784884, Mobile: 07710 593021, Email: brian.elstone@googlemail.com		