


General Notes:

Do not scale dimensions from this drawing, unless for Planning purposes.

The Contractor is responsible for checking all dimensions on site prior to commencement of the works.

This drawing is to be read in conjunction with the specification.

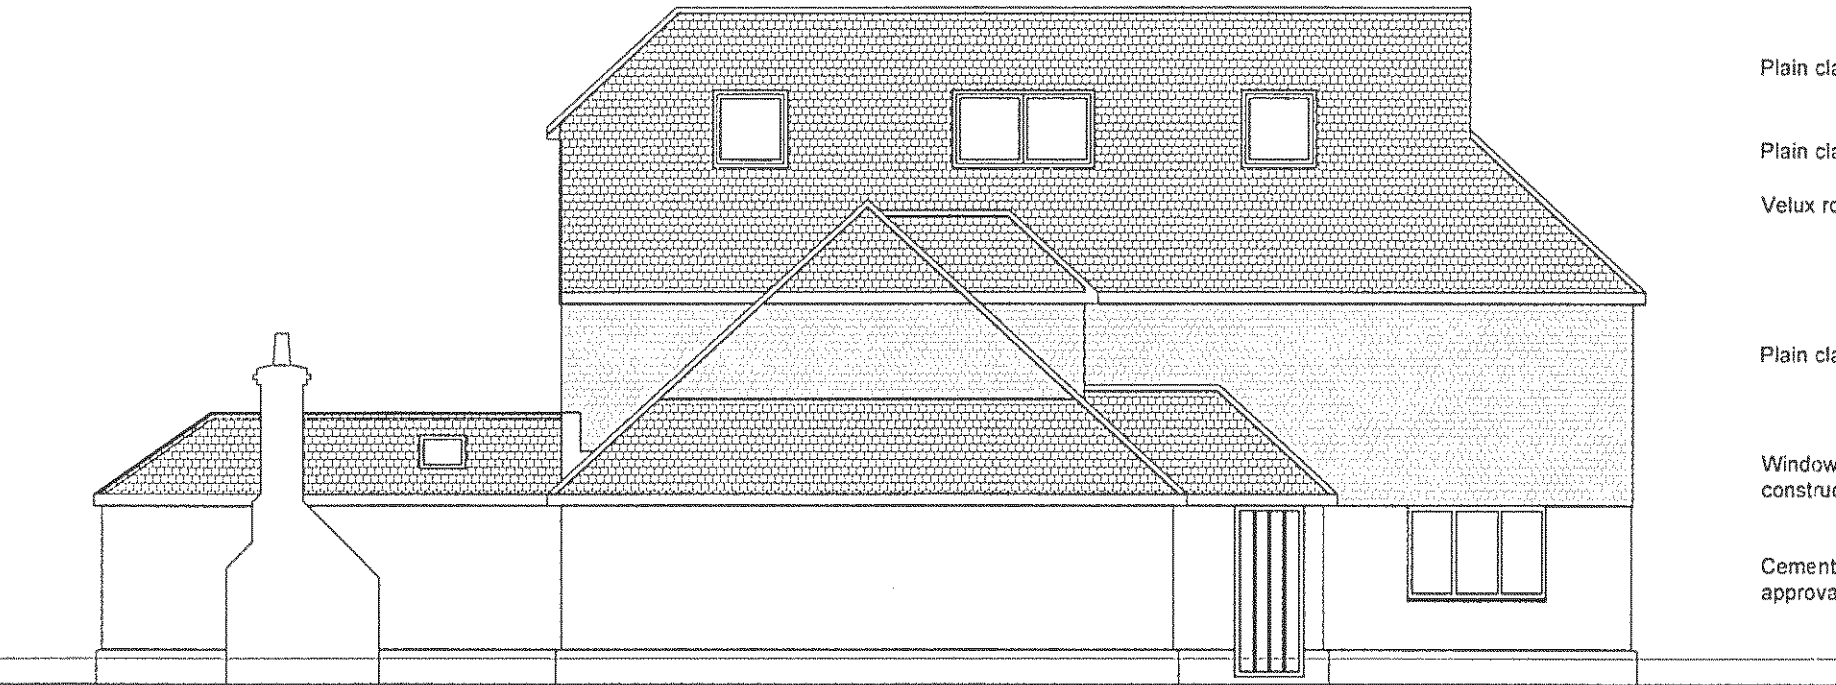

Plain clay tile hanging, colour to approval

Plain clay tile roofing to approval

Velux roof windows

Plain clay tile hanging, colour to approval

Windows to be Aluminium / Timber composite construction.

Cement render on cement board - colour to approval.

Side Elevation - West



Rear Elevation

D	17/06/2012	Velux in conservatory
C	25/06/2012	Tile issue
B	23/03/2012	Gable over Garage
A	05/03/2012	General Revision

Revision	Date	Description
Client: Mr & Mrs Pikett		
Project: Land next to 2 Cross Road, Rustington		
Drawing Title: Elevations sheet 2		
Scale: 1:100	Date: 27-01-2012	Drawn By: BE
Drawing Number: 1056/008	Revision: D	
Brian Elstone Surveying Services Ltd Brian Elstone, MCIQB, RMaPS, MBEng Project Management Surveying Services Planning and Building Regulations Construction Health and Safety		
14 Sutton Avenue, Rustington, West Sussex, BN16 2ET Phone: 01903 784884, Mobile: 07710 593021, Email: brian.elstone@googlemail.com		