


General Notes:

Do not scale dimensions from this drawing, unless for Planning purposes.


The Contractor is responsible for checking all dimensions on site prior to commencement of the works.

This drawing is to be read in conjunction with the specification.

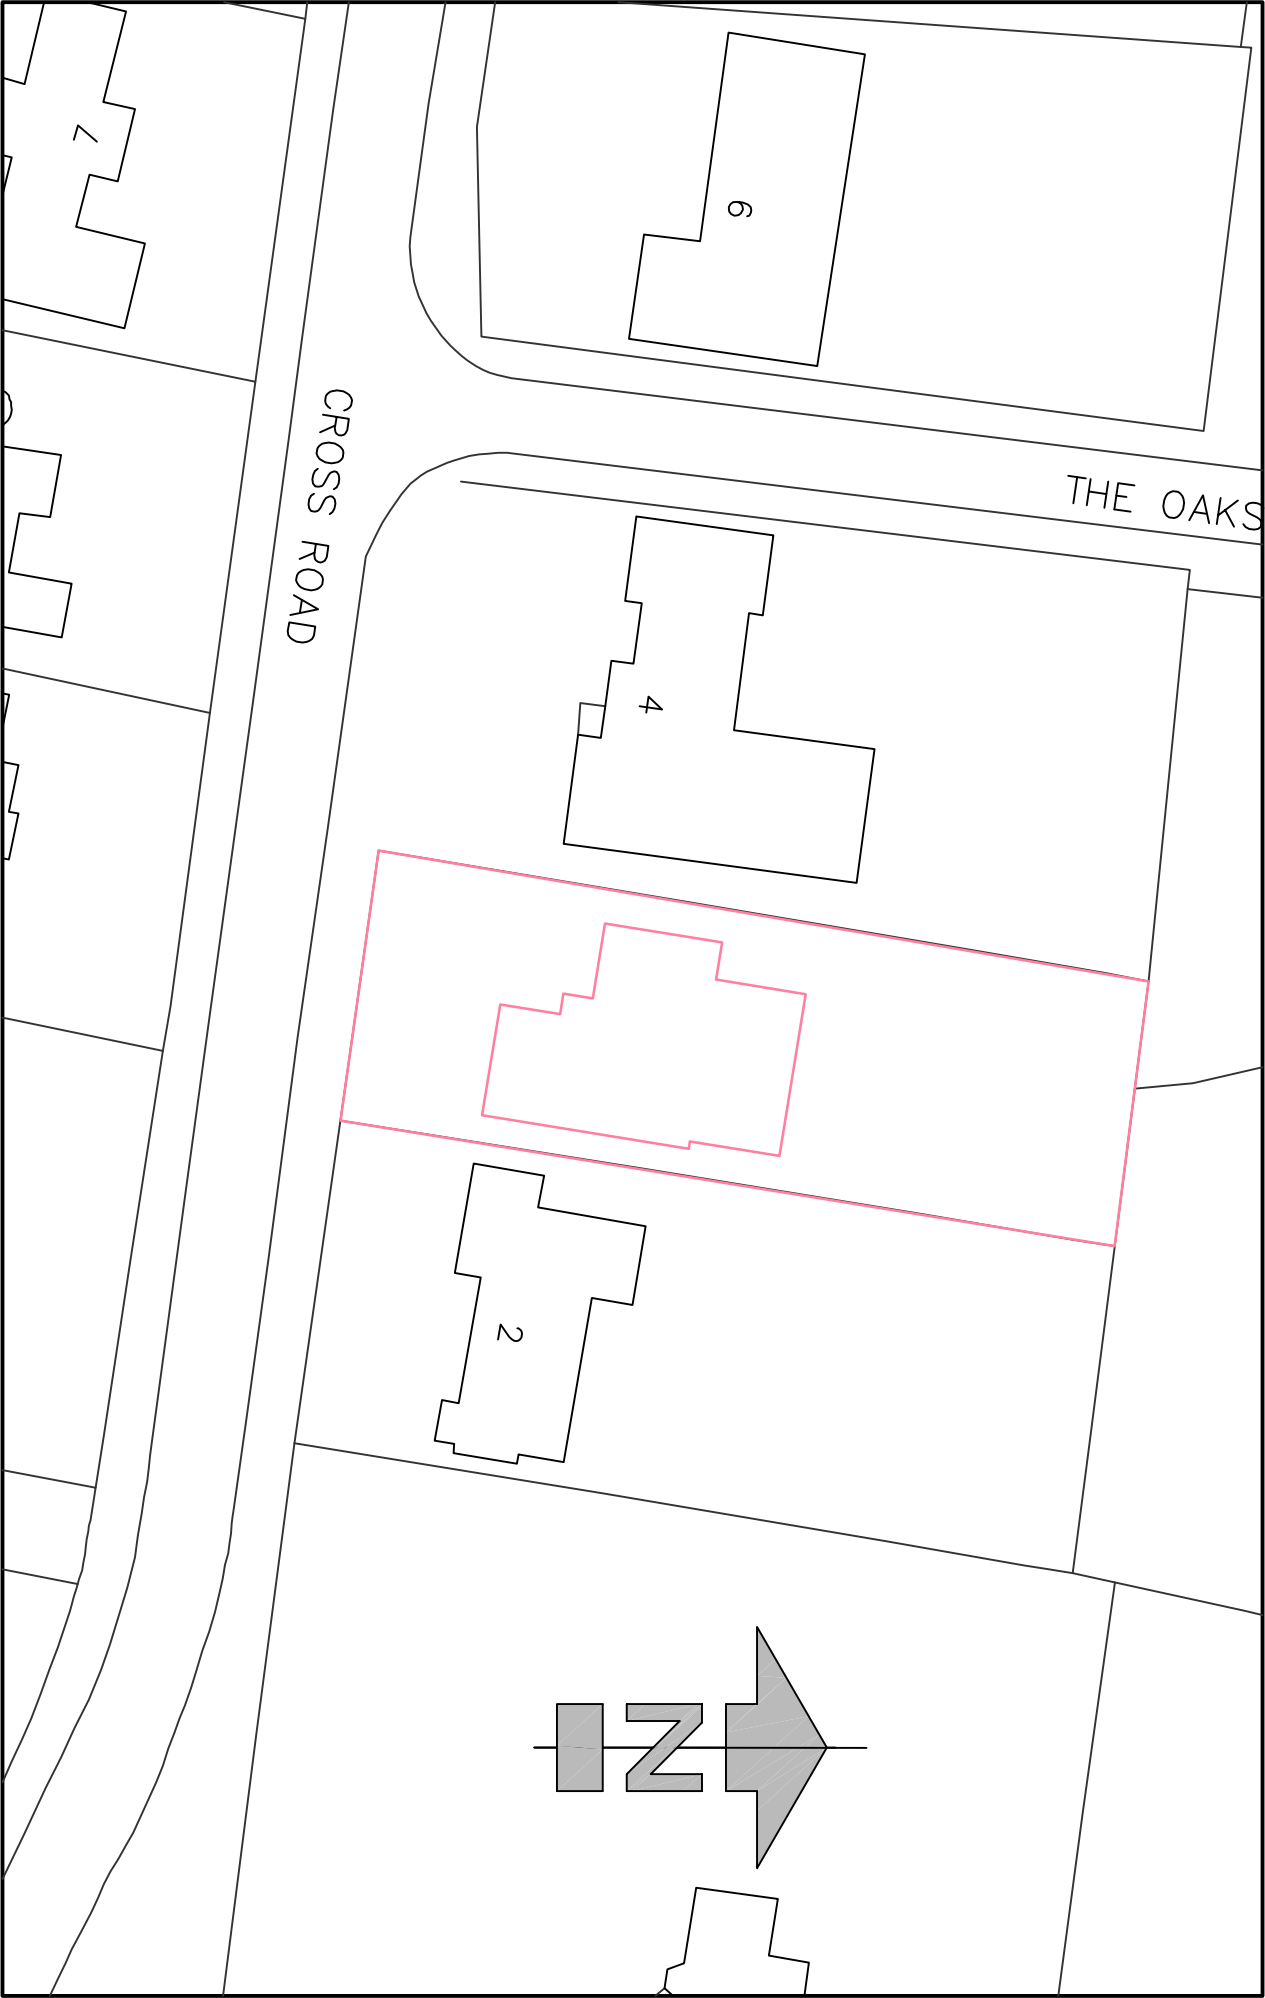

Ordnance Survey, (c) Crown Copyright 2012. All rights reserved. Licence number 100020449

Site Plan

 

Scale Bar 1:500

Revision	Date	Description
----------	------	-------------

Client:	Mr & Mrs Pickett	
---------	------------------	--

Project:	Land next to 2 Cross Road, Rustington	
----------	---------------------------------------	--

Drawing Title:	Site Plan @ 1:500	
----------------	-------------------	--

Scale:	Date:	Drawn By:
1:500	08-10-2012	BE

Drawing Number:	Revision:
1056/021	-

Brian Elstone Surveying Services Ltd
Brian Elstone, MCIOS, RMAPI, MBEng
Project Management
Surveying Services
Planning and Building Regulations
Construction Health and Safety

14 Sutton Avenue, Rustington, West Sussex, BN16 2ET
Phone: 01903 784884, Mobile: 07710 593021,
Email: brian.elstone@gmail.com