


General Notes:

Do not scale dimensions from this drawing, unless for Planning purposes.

The Contractor is responsible for checking all dimensions on site prior to commencement of the works.

This drawing is to be read in conjunction with the specification.

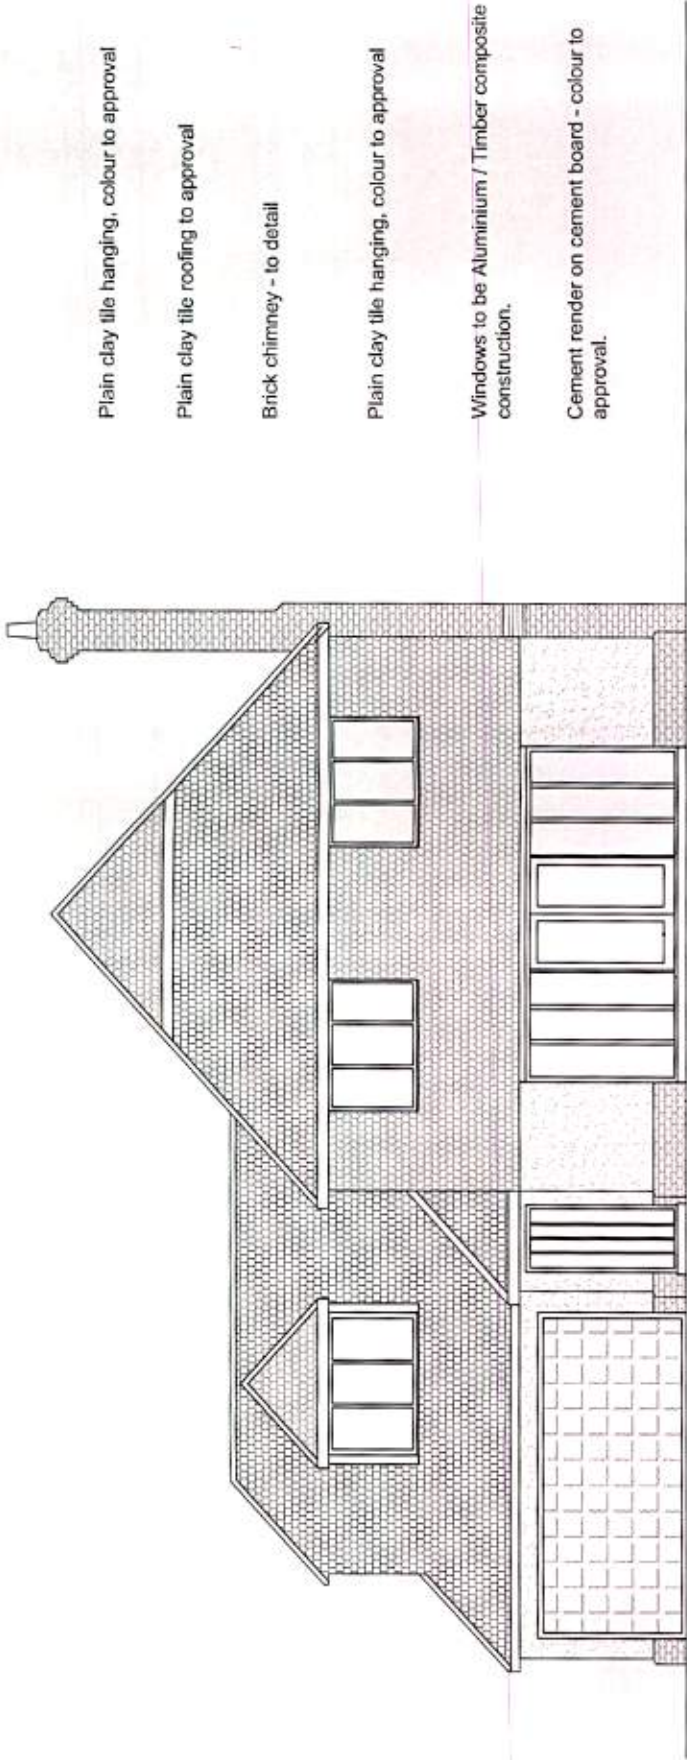

Plain clay tile hanging, colour to approval

Plain clay tile roofing to approval


Brick chimney - to detail

Plain clay tile hanging, colour to approval

Windows to be Aluminium / Timber composite construction.

Cement render on cement board - colour to approval.

Front Elevation

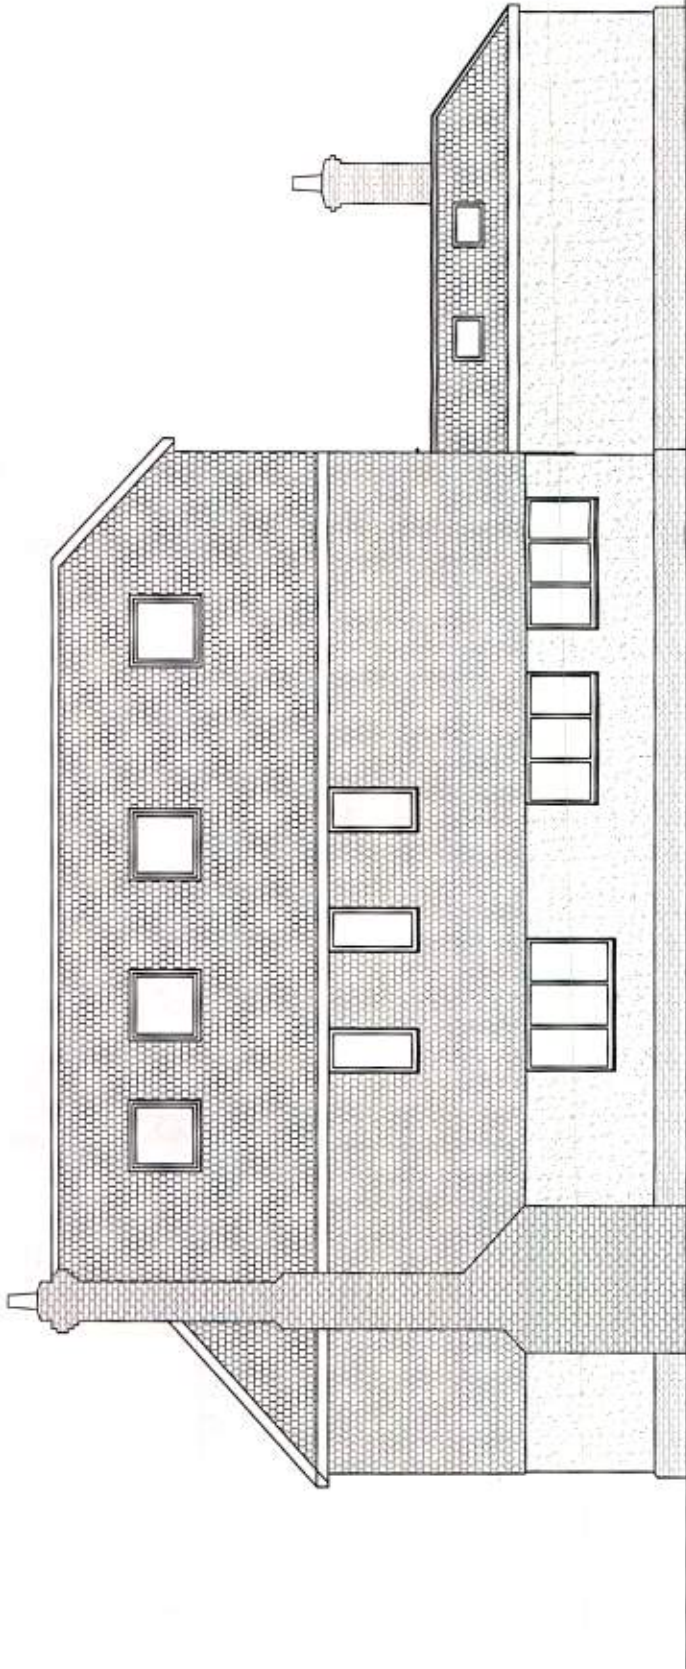

Side Elevation - East



F	26/11/2012	Checked to Consistency
E	17/07/2012	Final checked and signed - Consistency
D	09/07/2012	Noted all drawings at 100mm
C	24/05/2012	Revised
B	23/03/2012	Added new layout
A	09/03/2012	General Features

Revision	Date	Description
Client:		
Mr & Mrs Pikett		
Project:		
Land next to 2 Cross Road, Rustington		
Drawing Title:		
Elevations sheet 1		
Scale:		
1:100	Date:	Drawn By:
	27-01-2012	BE
Drawing Number:		
1056/007	Revision:	F
Brian Elstone Surveying Services Ltd		
Brian Elstone, MCIOS, RMAPS, MBEng		
Project Management		
Surveying Services		
Planning and Building Regulations		
Construction Health and Safety		
14 Sutton Avenue, Rustington, West Sussex, BN16 2ET		
Phone: 01903 784884, Mobile: 07710 593021,		
Email: brian.elstone@goolemail.com		