






existing shopfront elevation
scale - 1:50 @ A1 / 1:100 @ A3

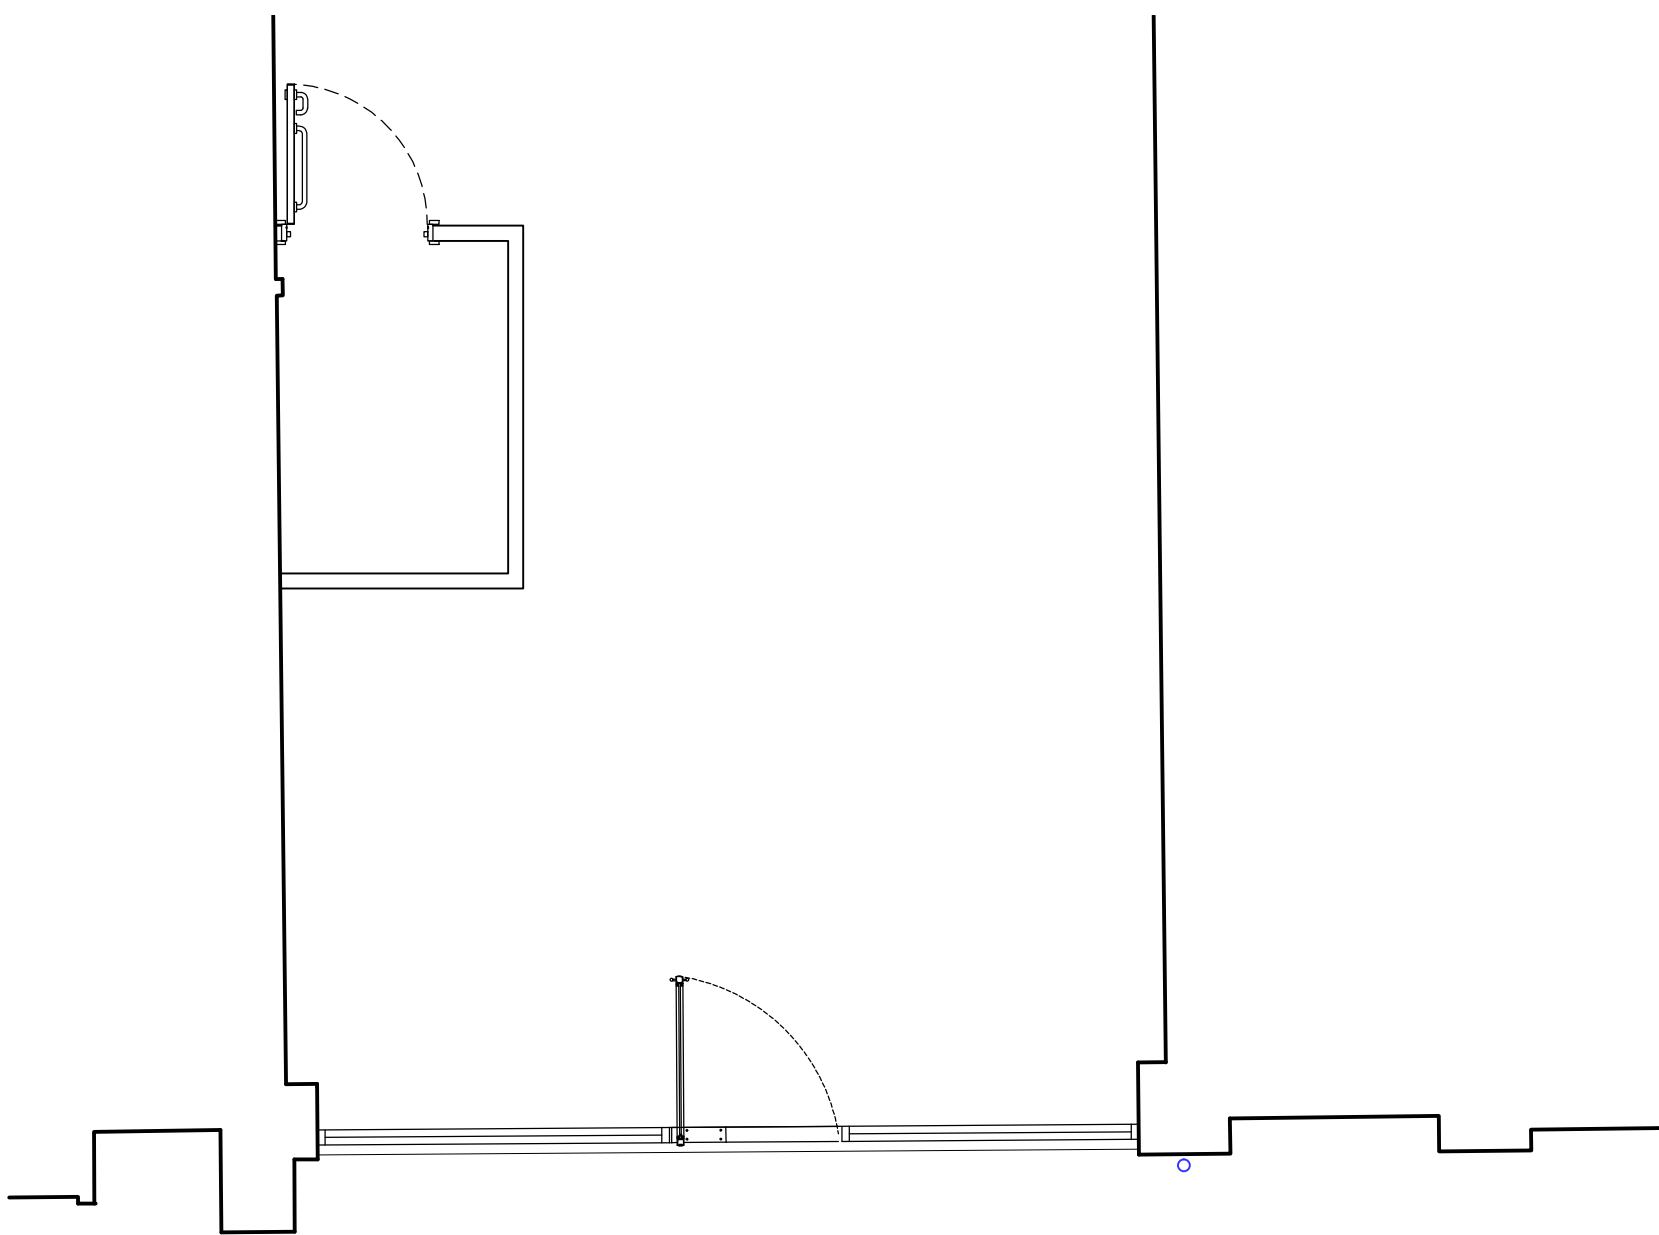


proposed key plan
scale - 1:50 @ A1 / 1:100 @ A3

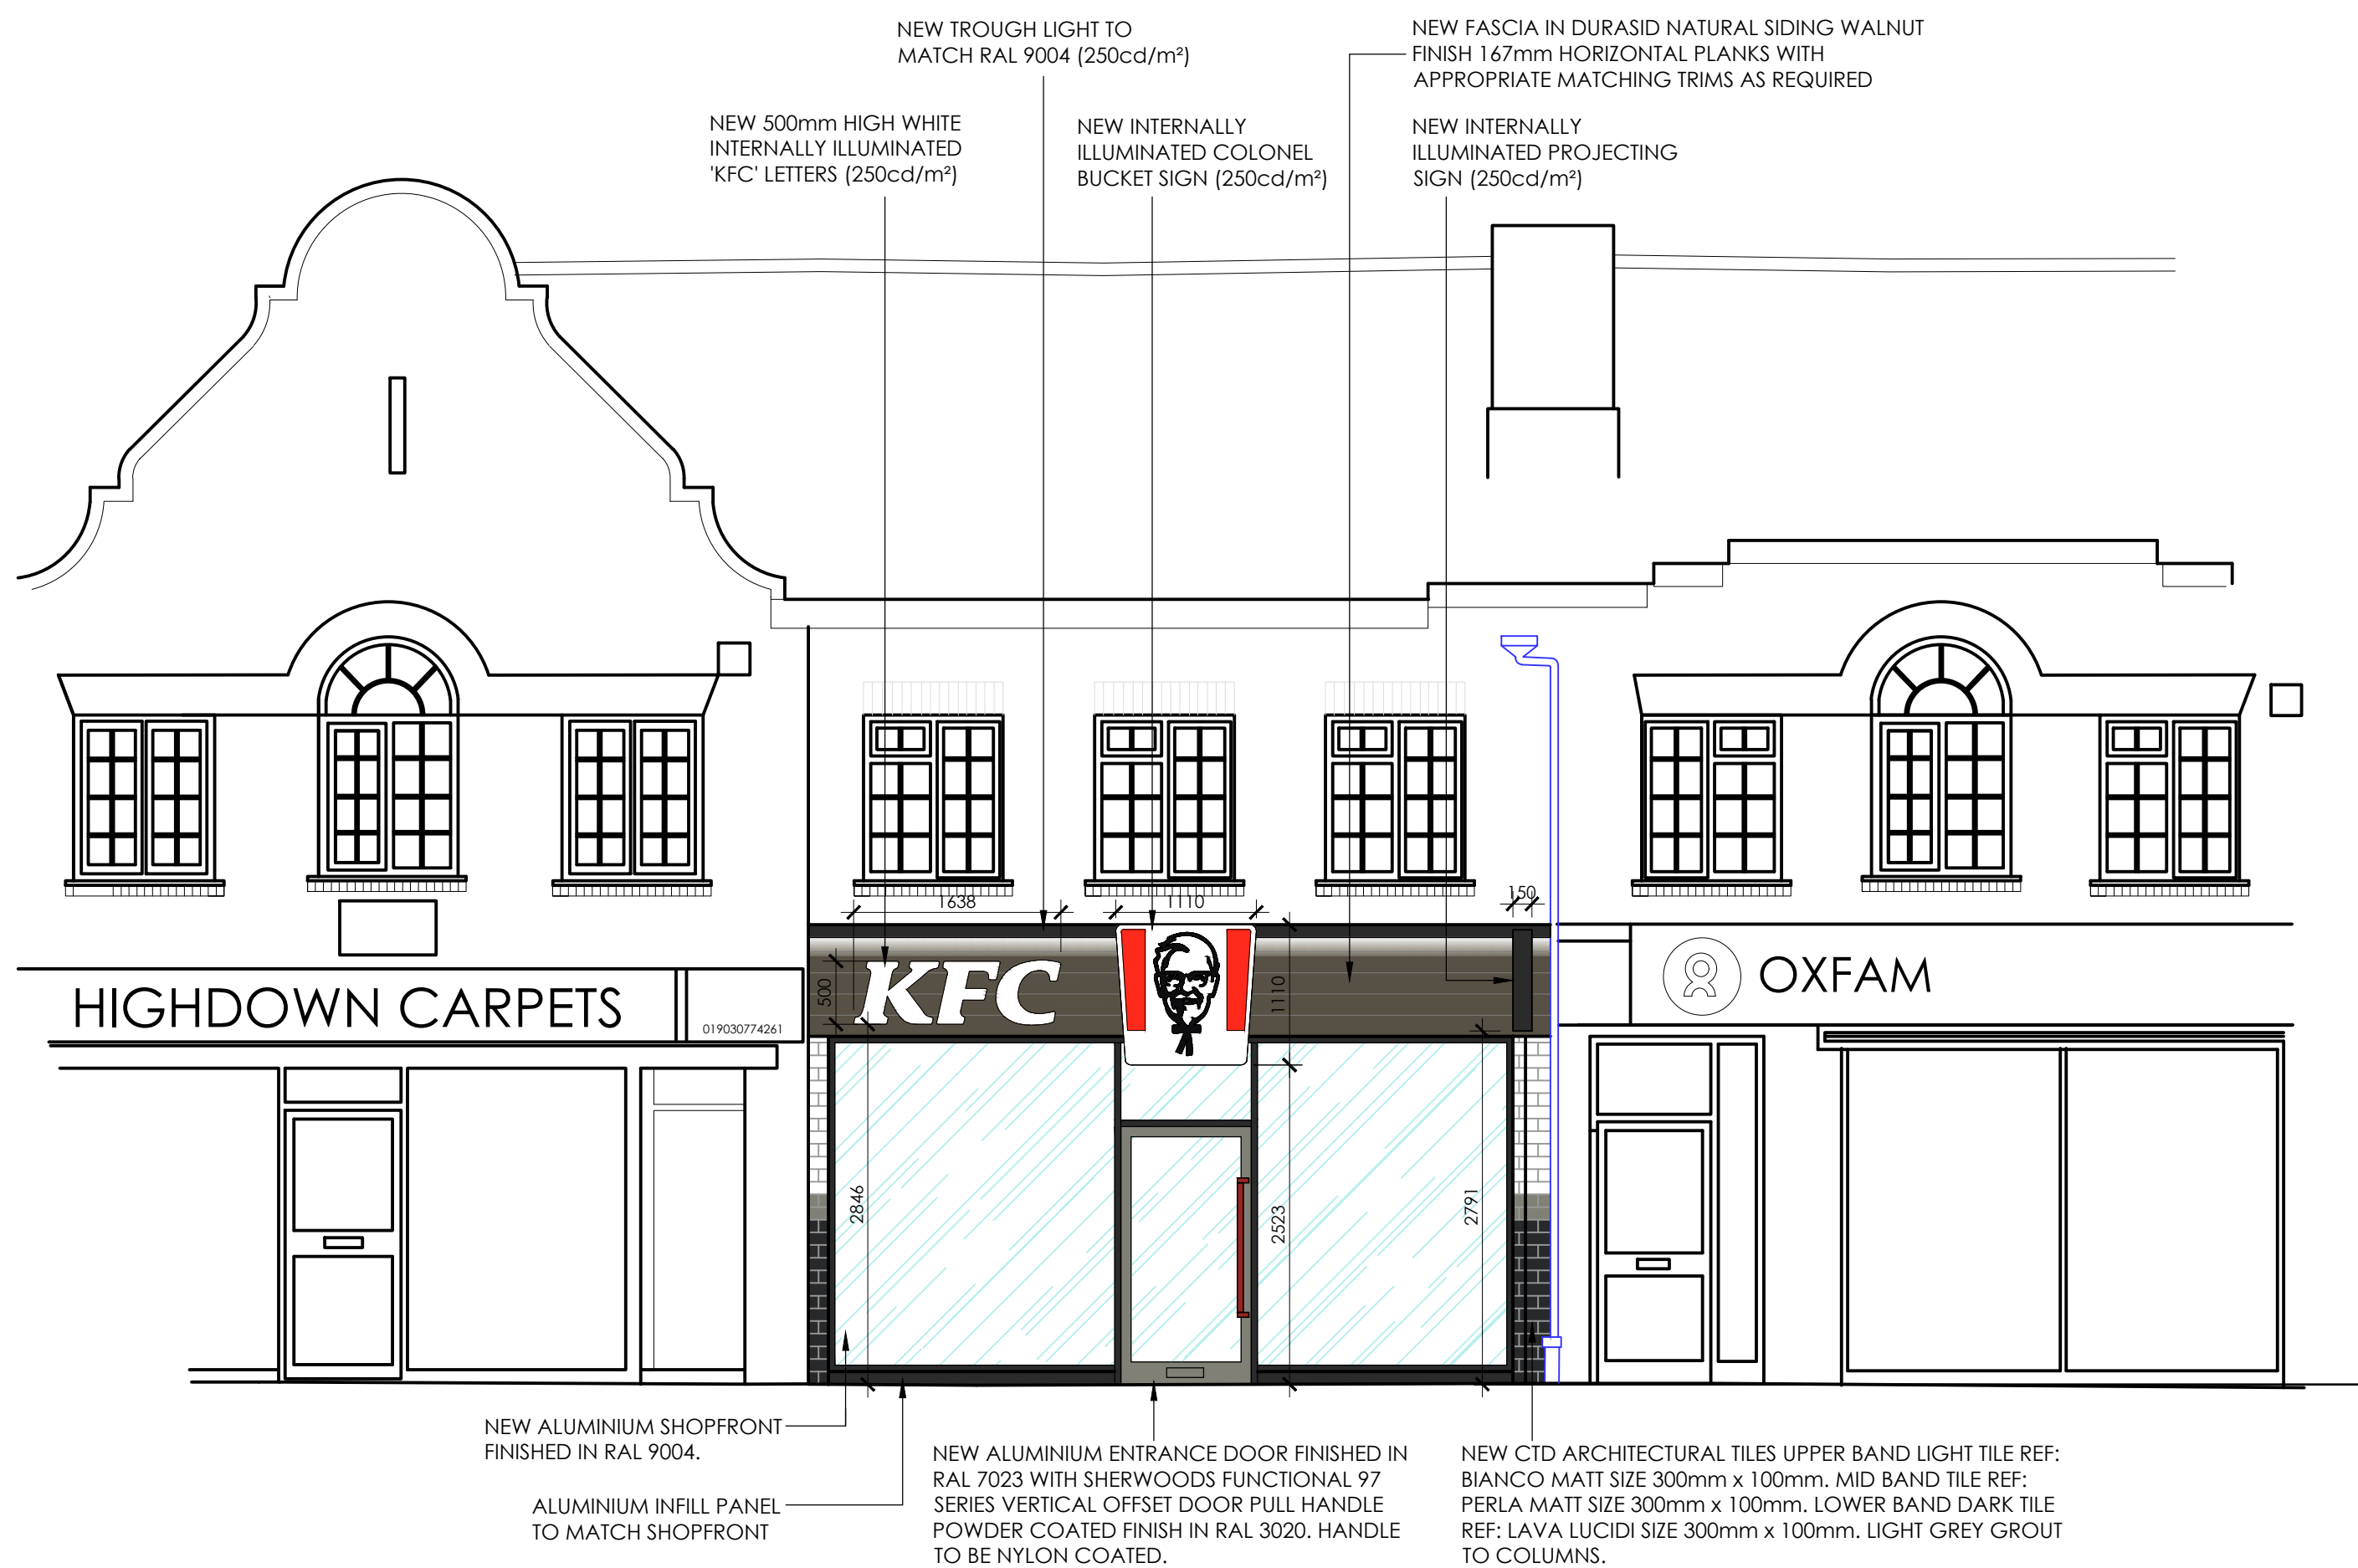

proposed shopfront elevation
scale - 1:50 @ A1 / 1:100 @ A3

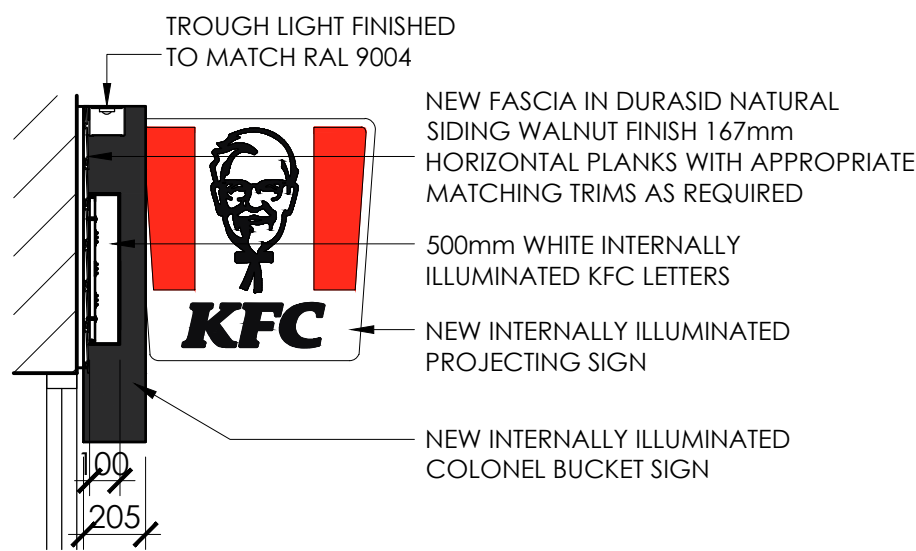


proposed fascia section
scale - 1:25 @ A1

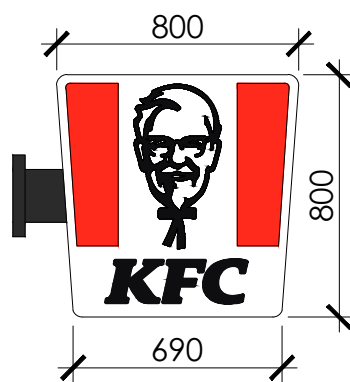

proposed projecting sign
scale - 1:25 @ A1

ALL DIMENSIONS TO BE CHECKED ON SITE.
DO NOT SCALE FROM THIS DRAWING EXCEPT FOR THE PURPOSES OF LOCAL AUTHORITY PLANNING

rev	date	description
A	02.08.19	Existing colummn removed & shopfront revised to suit. Stall riser lowered. Fascia section & notes added TMC

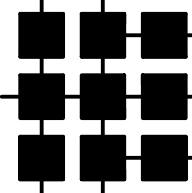

HONE
EDWARDS
ASSOCIATES

Design Studio
Millers Three
Southmill Road
Bishop's Stortford
Herts. CM23 3DH
email: firstname.lastname@honeedwards.co.uk

Tel: 01279 758545
Fax: 01279 757730



NEW STORE SMALL BOX

store address
RUSTINGTON
4 BROADMARK PARADE
RUSTINGTON
WEST SUSSEX
BN16 2NE

drawing title
EXISTING & PROPOSED
SHOPFRONT ELEVATION

drawn by	checked	date
RJS, TMC	JE	JULY 2019
store no.	scale	
	1:50 @ A1 / 1:100 @ A3	

drawing no.	revision
0000/2019/PL212	
HEA drawing no.	revision
2940/PL212	A

